



SUPERSEDED

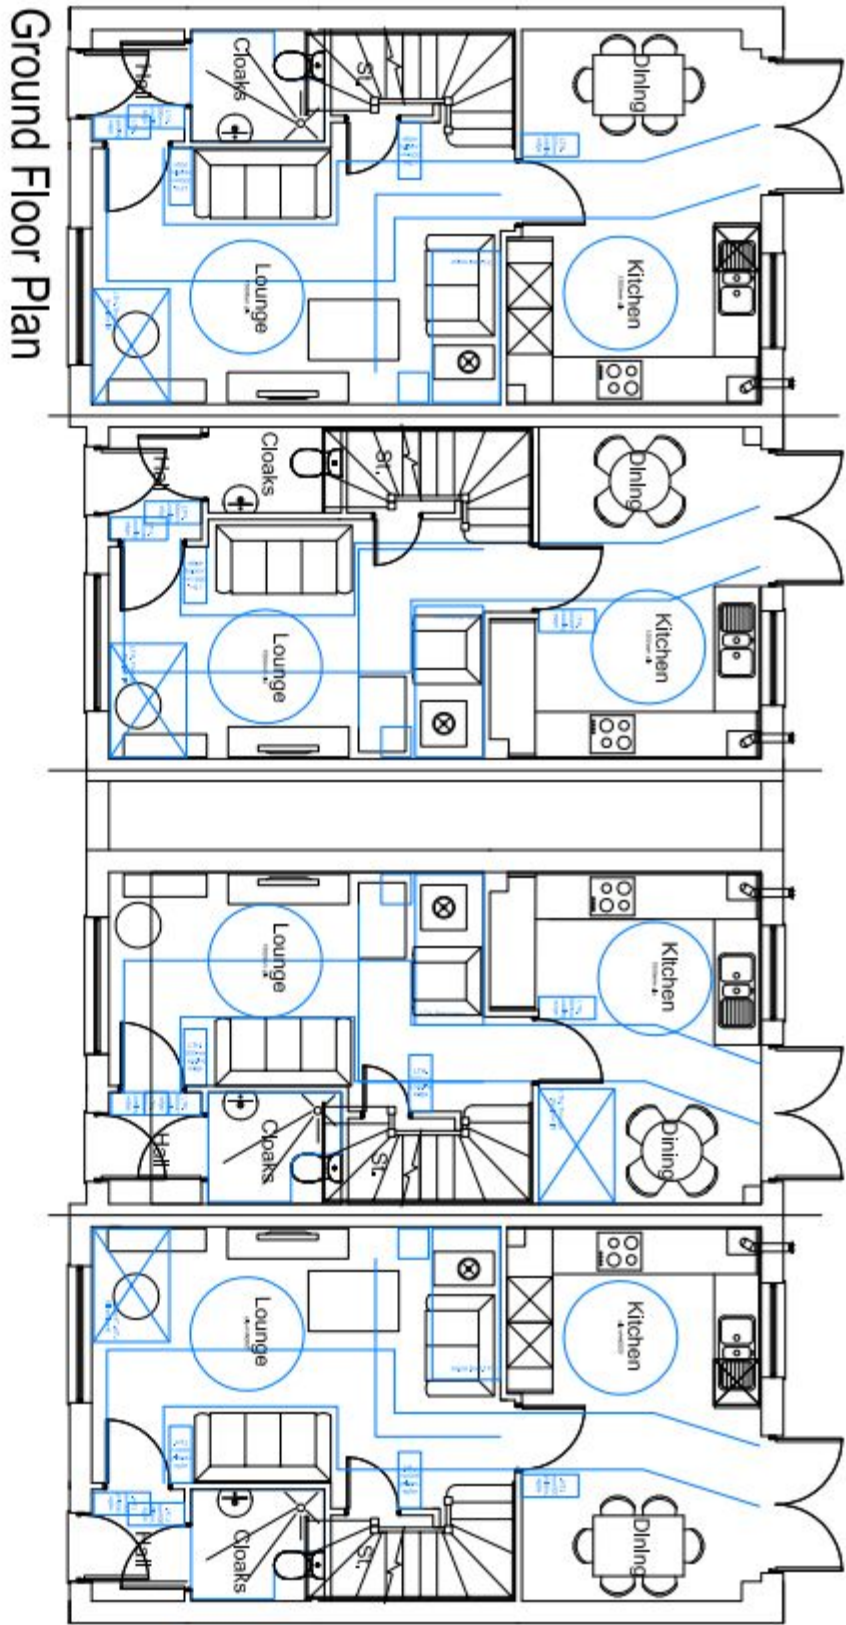

HouseType	Mal	Var	LTH	HouseType	LED	Var	LTH	HouseType	LED3	Var	LTH
Bedrooms	3	Persons	5	Bedrooms	2	Persons	4	Bedrooms	3	Persons	5
Sq.ft	944	Sq.m	87.69	Sq.ft	815	Sq.m	75.75	Sq.ft	926	Sq.m	86.07

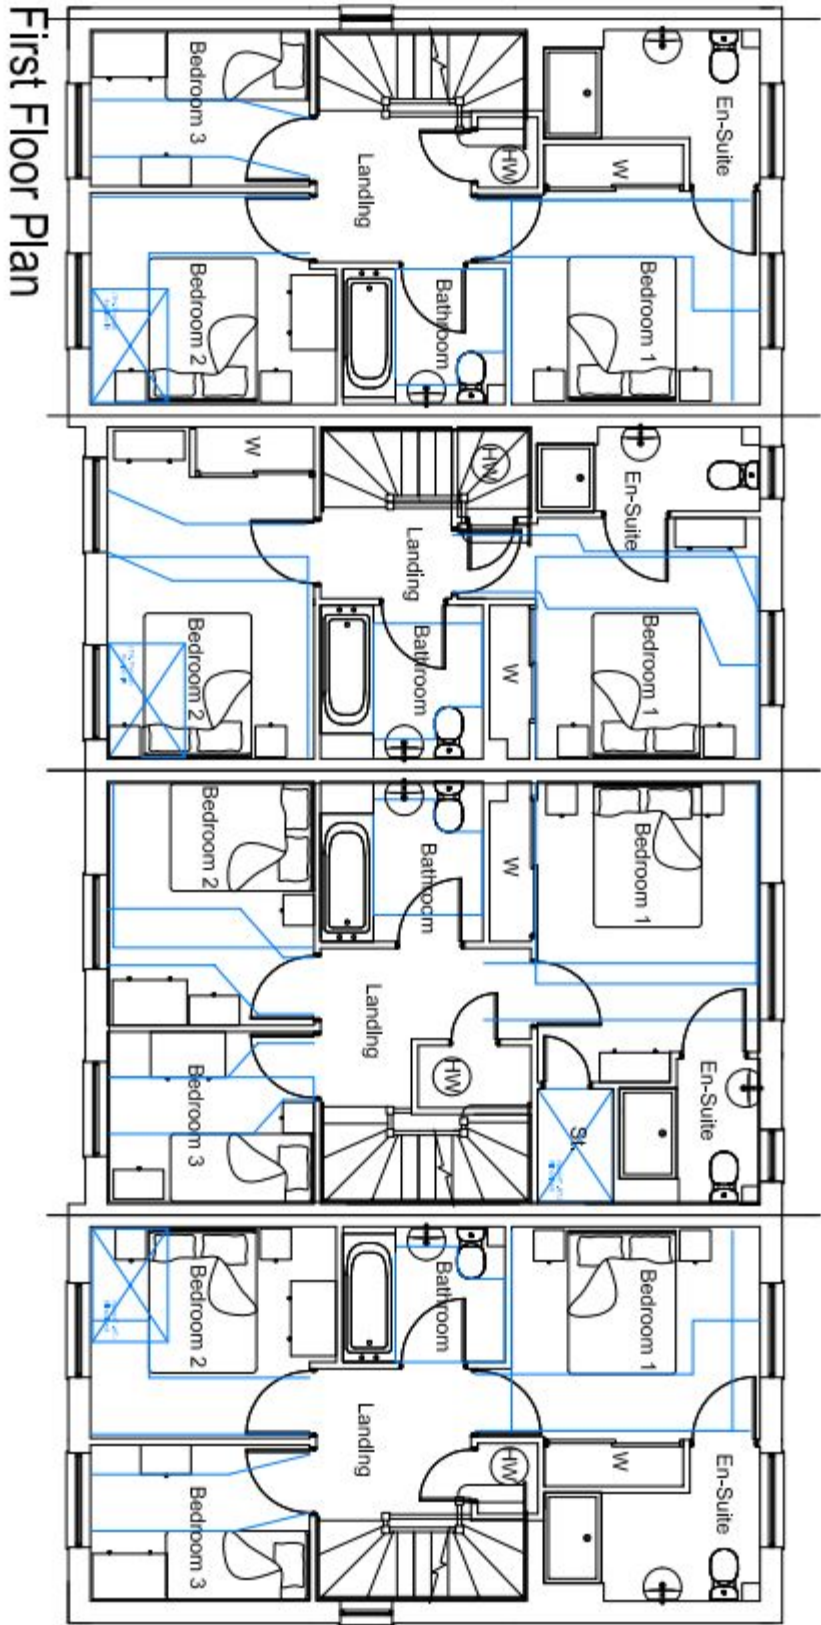

NOTES

Permission is granted to scale from this drawing for the purpose of Local Authority Planning Approval only. In all other circumstances DO NOT scale from this drawing. Please contact this office for any additional information required.

Contractors, Sub Contractors and Suppliers are to check all relevant dimensions and levels of the site and building before commencing any shop drawings or building work. Any discrepancies should be reported to the Architect.

Where applicable the drawing is to be read in conjunction with the Consultants' drawings.

This drawing is the copyright of Telford King Ltd ©. All rights reserved.

Ordinance Survey Data © Crown Copyright. All rights reserved. Licence No. 1000073569

REV	DESCRIPTION	DATE	AUTH	CHKD
-----	-------------	------	------	------

PLANNING

ARCHITECTS : URBAN DESIGNERS | SUSTAINABILITY CONSULTANTS
Building 200, The Orange Rooms, Road, Manchester, M14 6UE
telfordking.co.uk | 0161 275 1551 | info@telfordking.co.uk

PROJECT

Berewood, Phase 2

Waterpoville

For: Redrow Homes (Southern)

DRAWING

Plots 136-139, 162-165

Floor Plans

Lifetime Homes

SCALE	DATE	AUTHOR	CHKD
1:100 @ A3	Dec 2013	ND	
JOB NO.	DRAWING NO.	REV	
REDR130524	P136-139.p		