



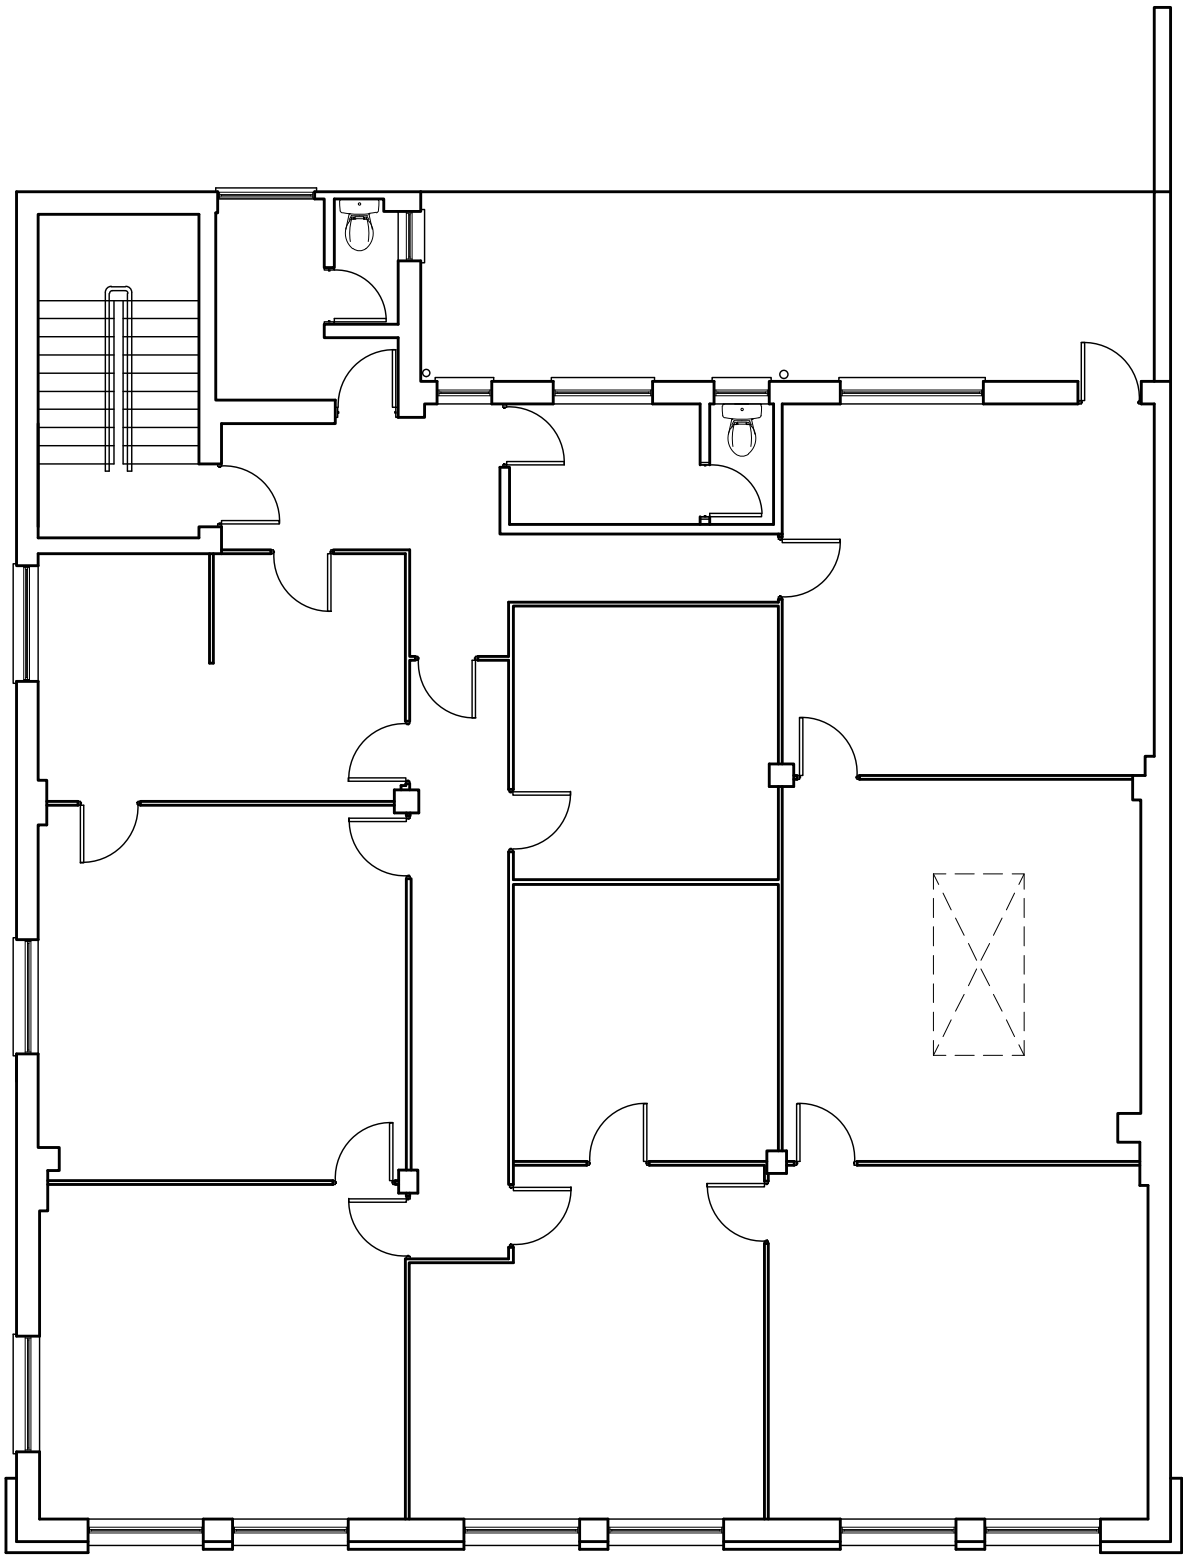

Existing First Floor Plan

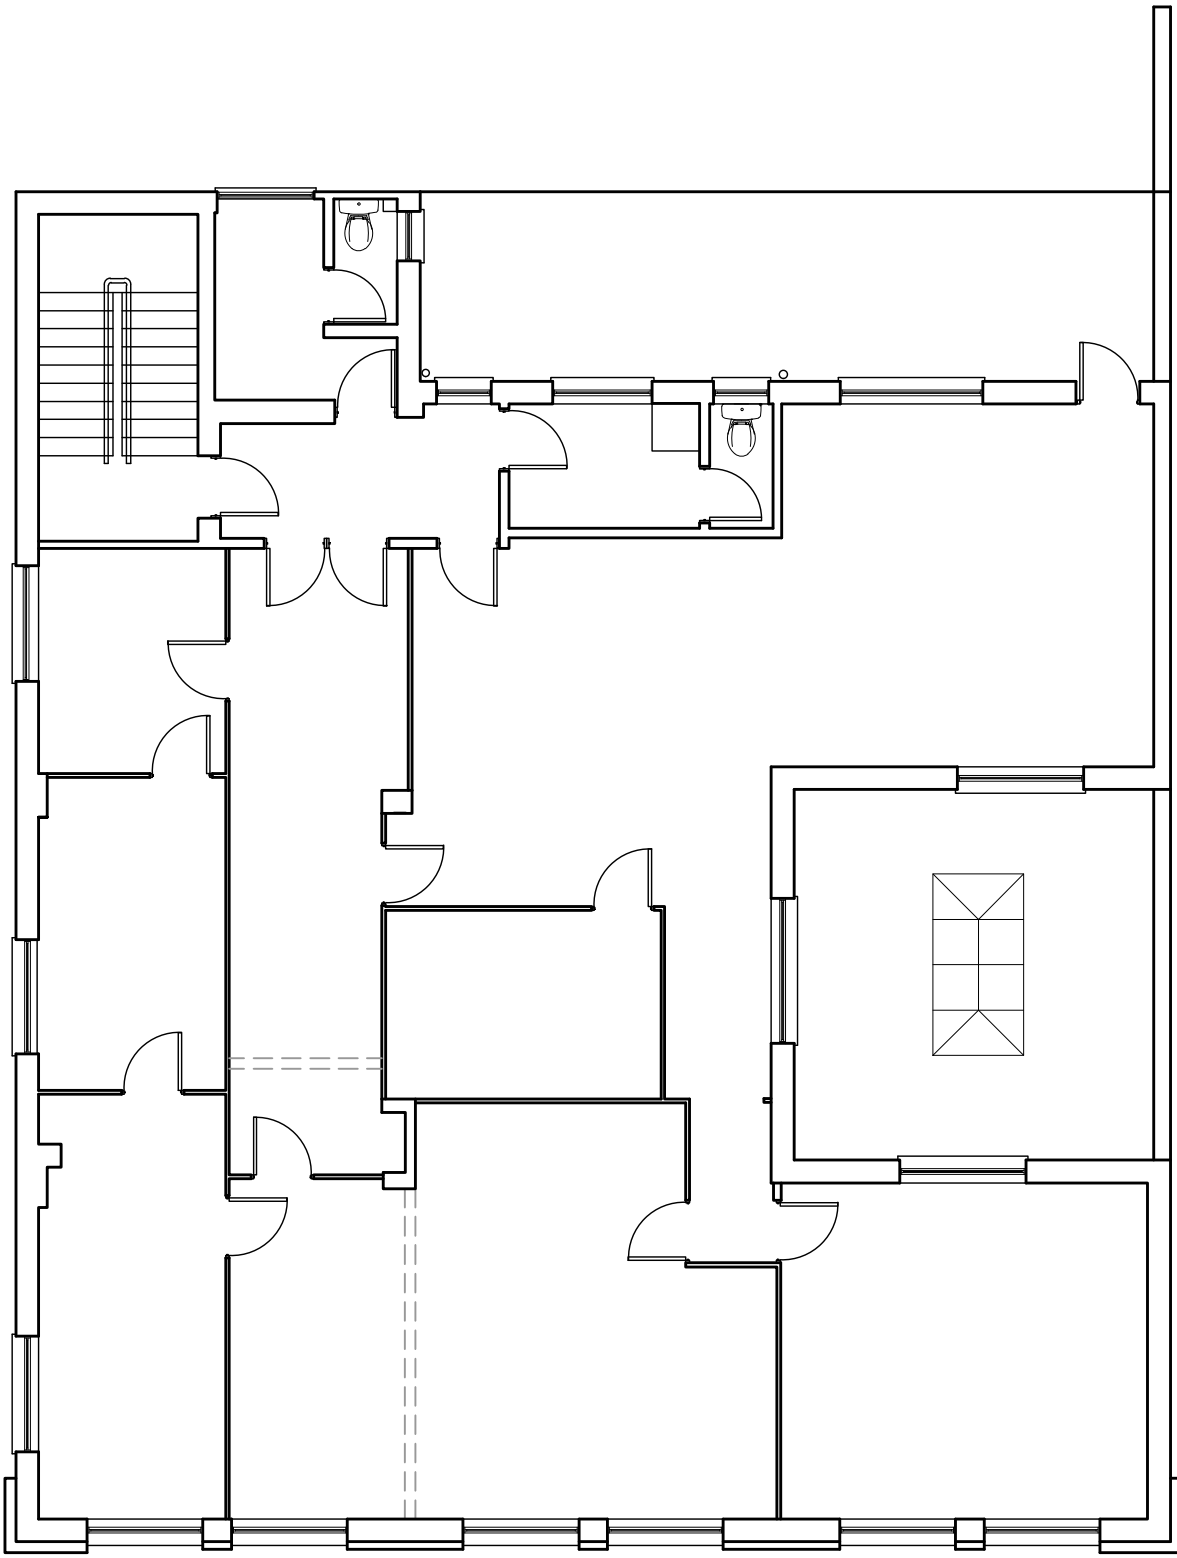


Existing Second Floor Plan




South East Elevation




North West Elevation

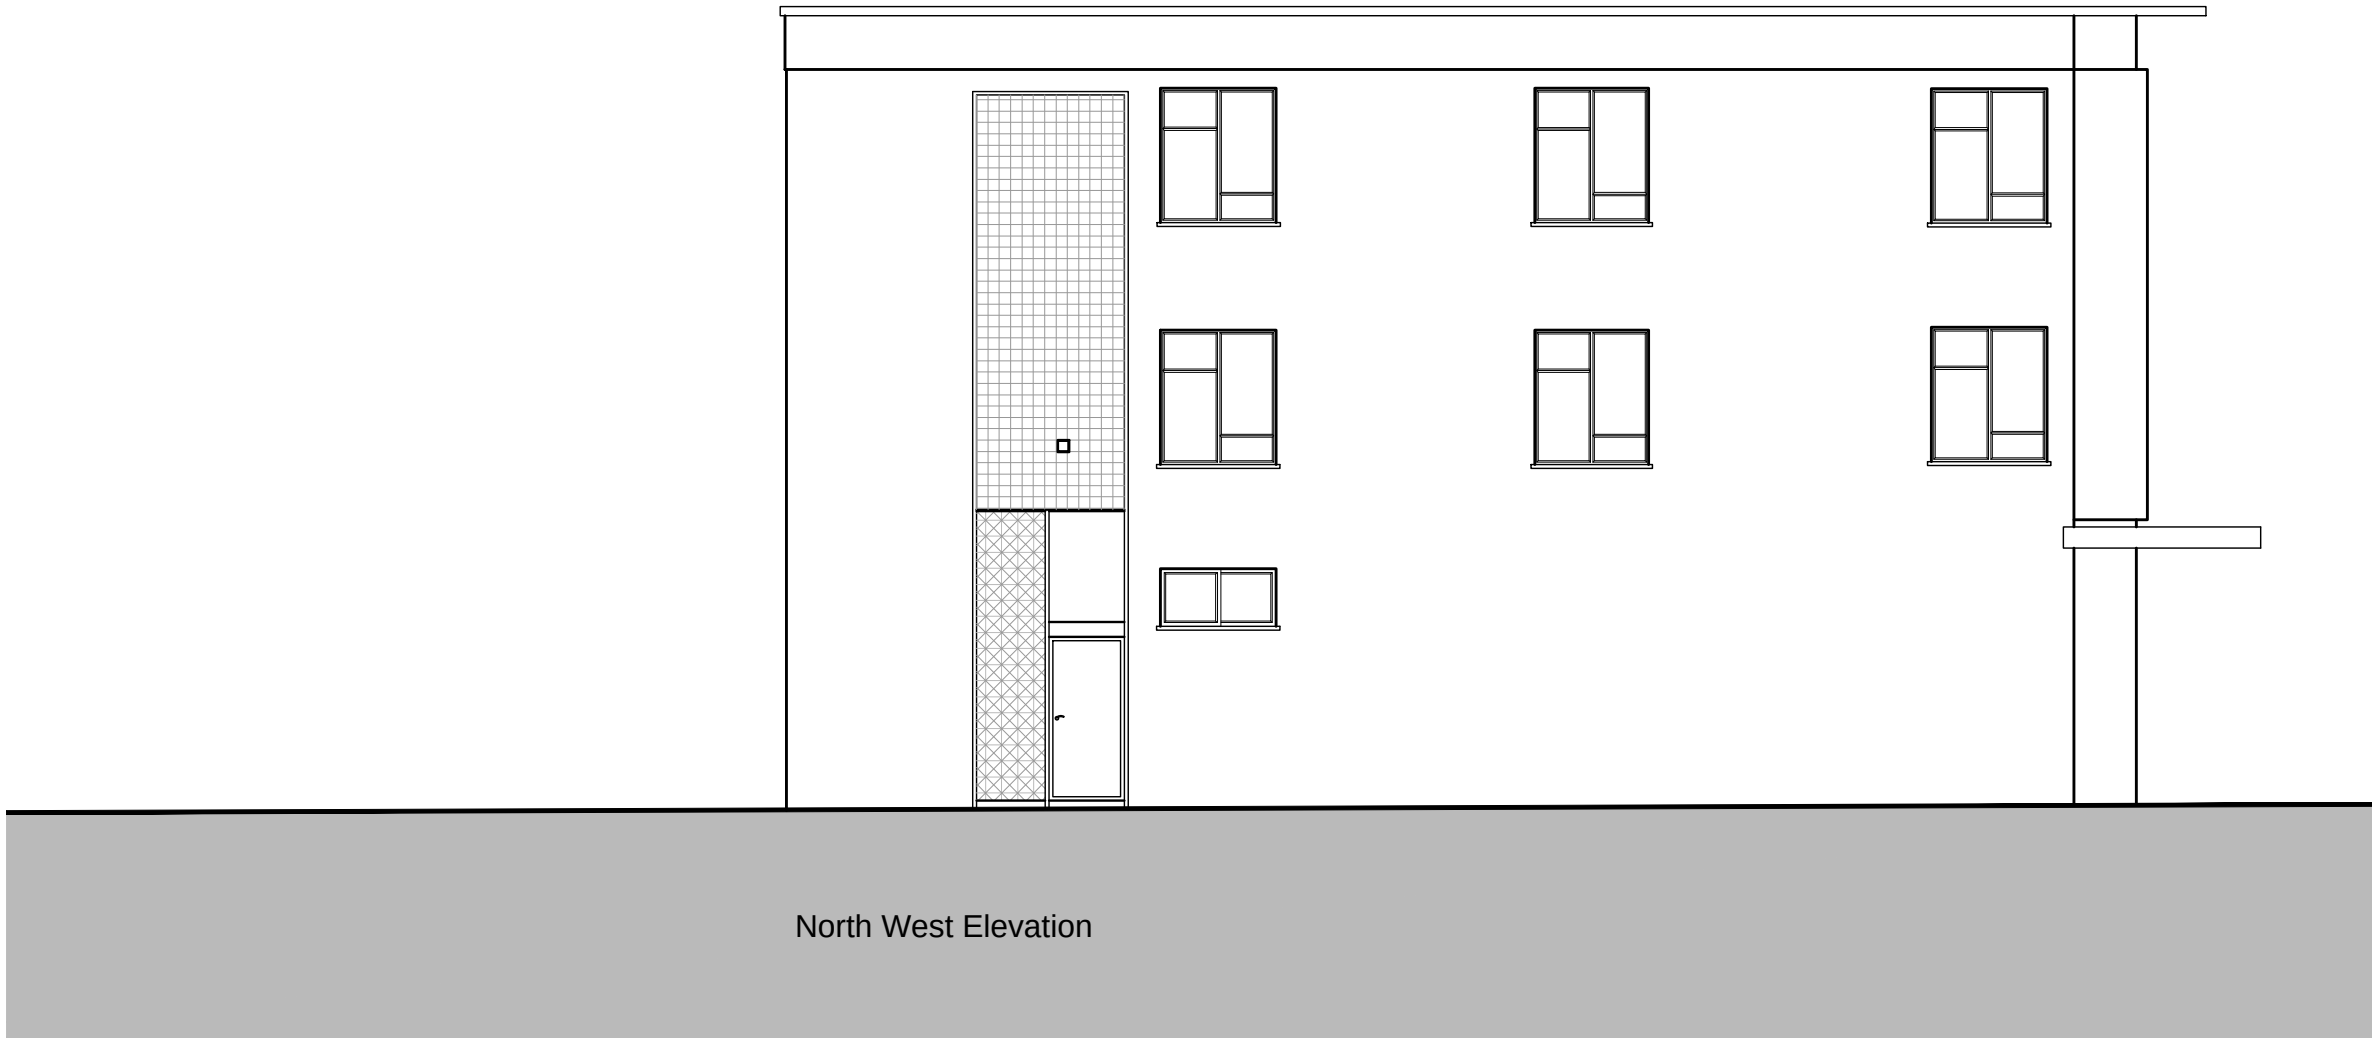

North West Elevation

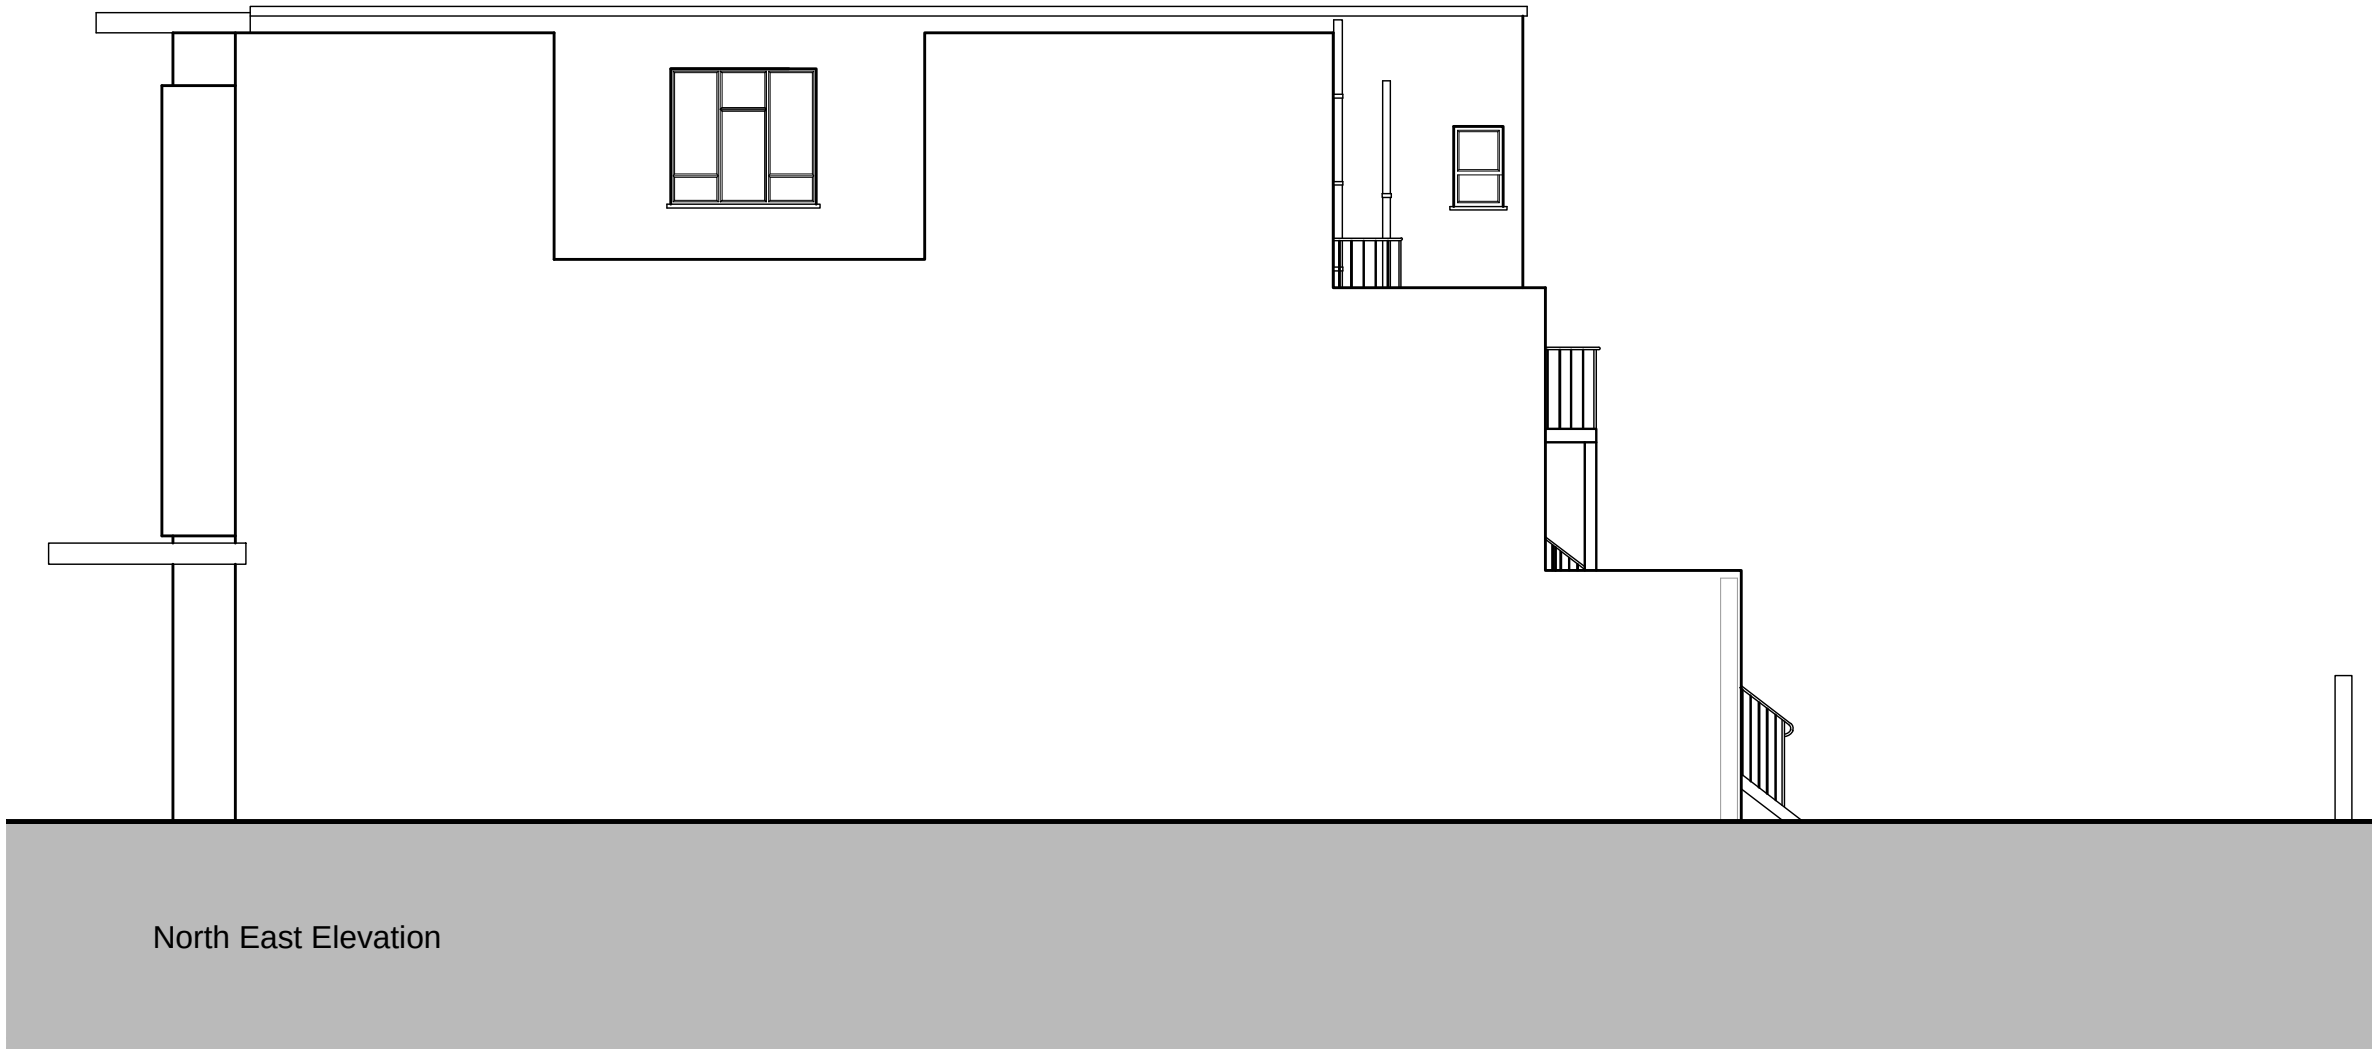

North East Elevation

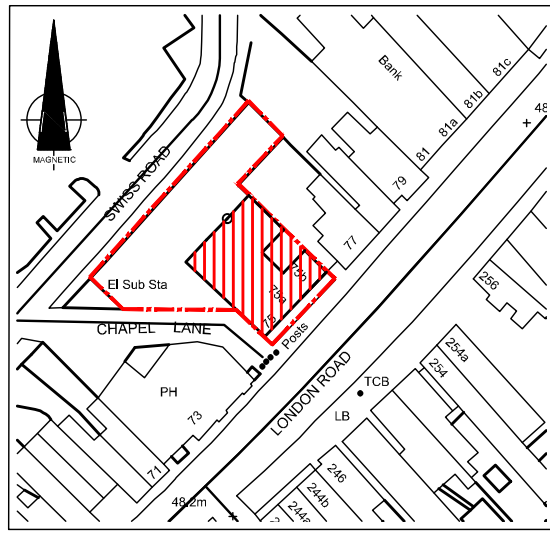

Existing Location Plan 1:1250

 Catina Design Ltd. Chartered Architects Michael Nangreave BA (Hons) DipArch RIBA 141 East Street Bournemouth BOS 4EJ Telephone 01752 953 8531 Mobile 07793 752 117 e-mail catina@catinadesign.co.uk		
CLIENT	CITY ESTATES 141 STAMFORD HILL LONDON N16 5LG	
PROJECT	75 LONDON ROAD, WATERLOO VILLAGE, HAMPSHIRE PO7 7EL	
TITLE	Existing Plans & Elevations	
Scale 1:100 & 1:1250 @ A1	Drawn By M. NANGREAVE	Date 08-01-14
Job dwg No. 2696/001	Rev	
© Catina Design Ltd.		