



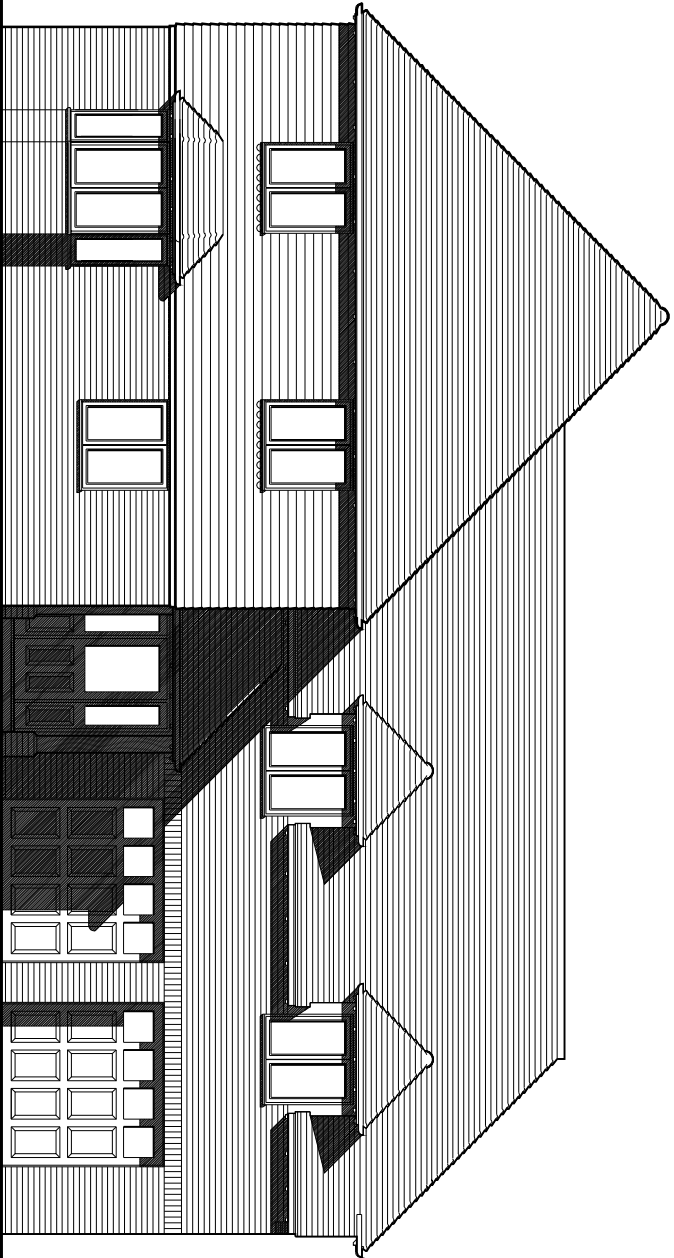

WEST ELEVATION

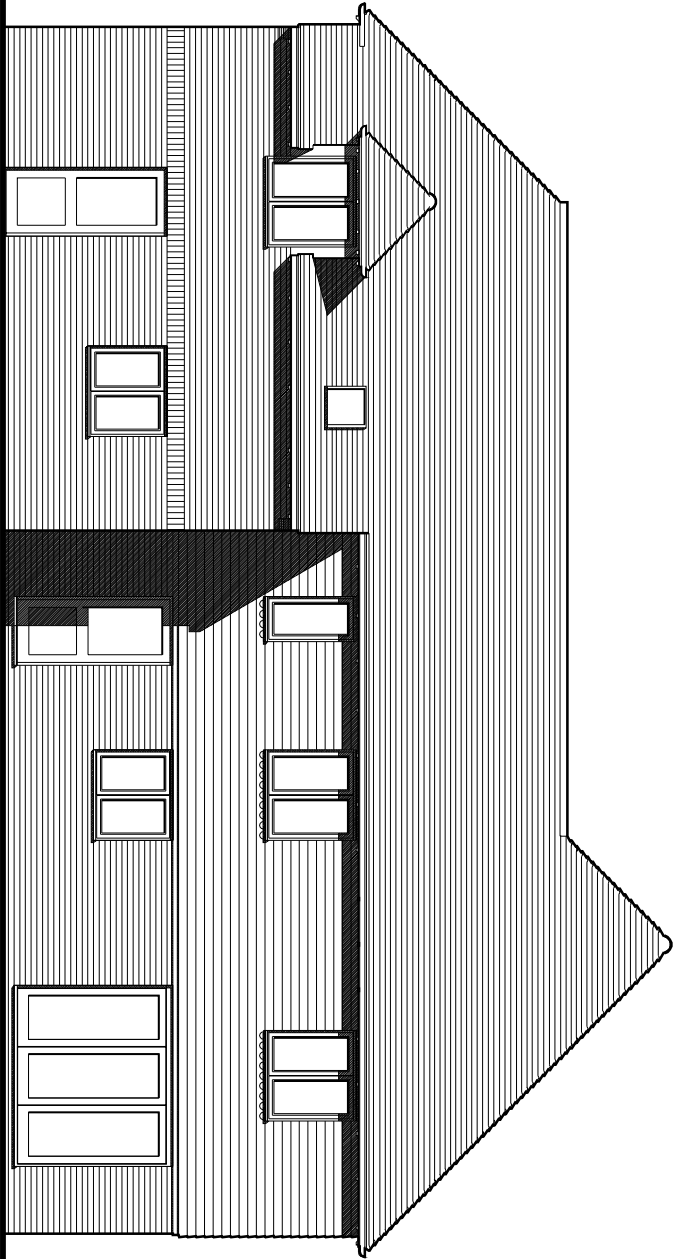

EAST ELEVATION

This drawing has been produced as faithfully as possible to the scales indicated. However, as this is an existing building all existing features that could affect the work should be verified on site before work commences

revisions	date
A En-suite shower room windows added to North elevation and note re obscured glass added roof window indicated	04/10/2012


NOTES
5 bedroom house
Floor area (excl garage) 177 sq metres

MATERIALS
Roof Plain tiles with halfround ridge and bomet hips
Walls Multi stock facing brick
Composite timber effect cladding in dark brown
Windows UPVC (White)


Windows to en-suite shower rooms on side elevations to be glazed in obscured glass with a minimum level of obscurity equivalent to Pilkington Texture Glass Level 3 or similar and to have no opening sashes below 1700 from finished floor level

© copyright


LAND AT
REDLANDS LANE
WESTBOURNE

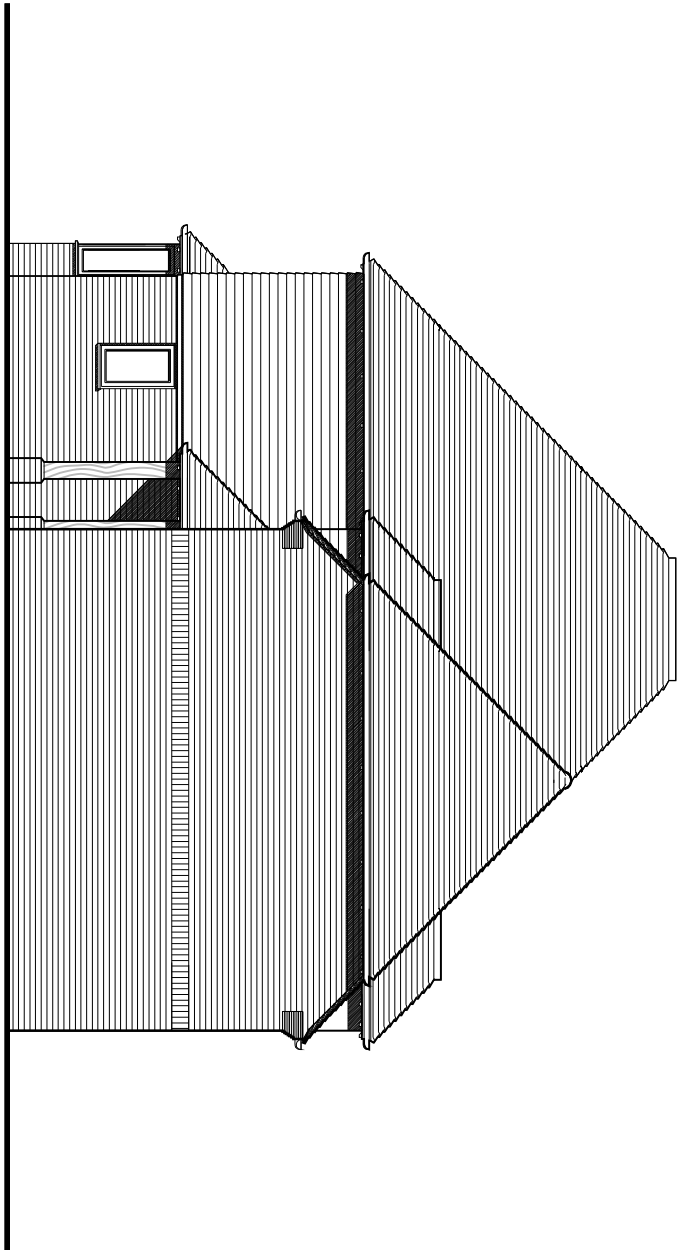


SOUTH ELEVATION

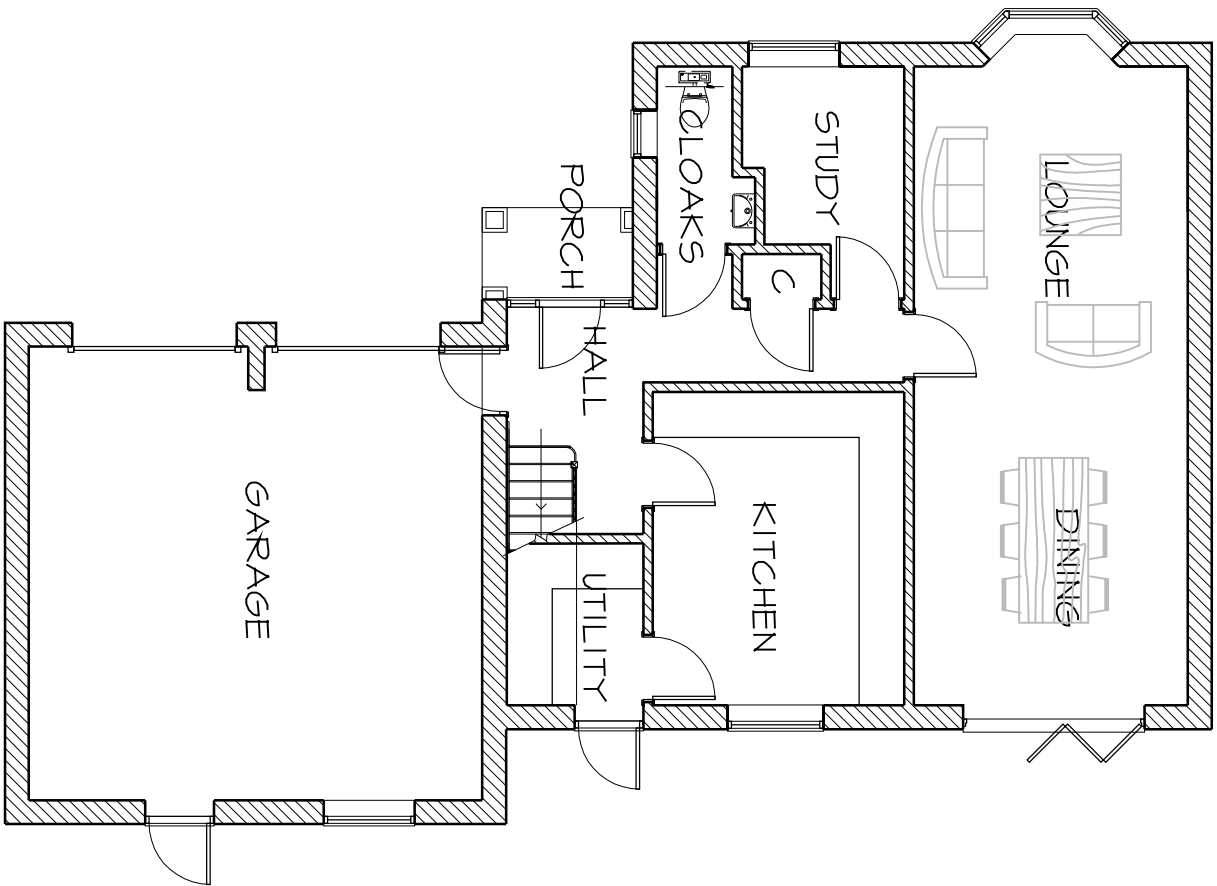

GROUND FLOOR PLAN

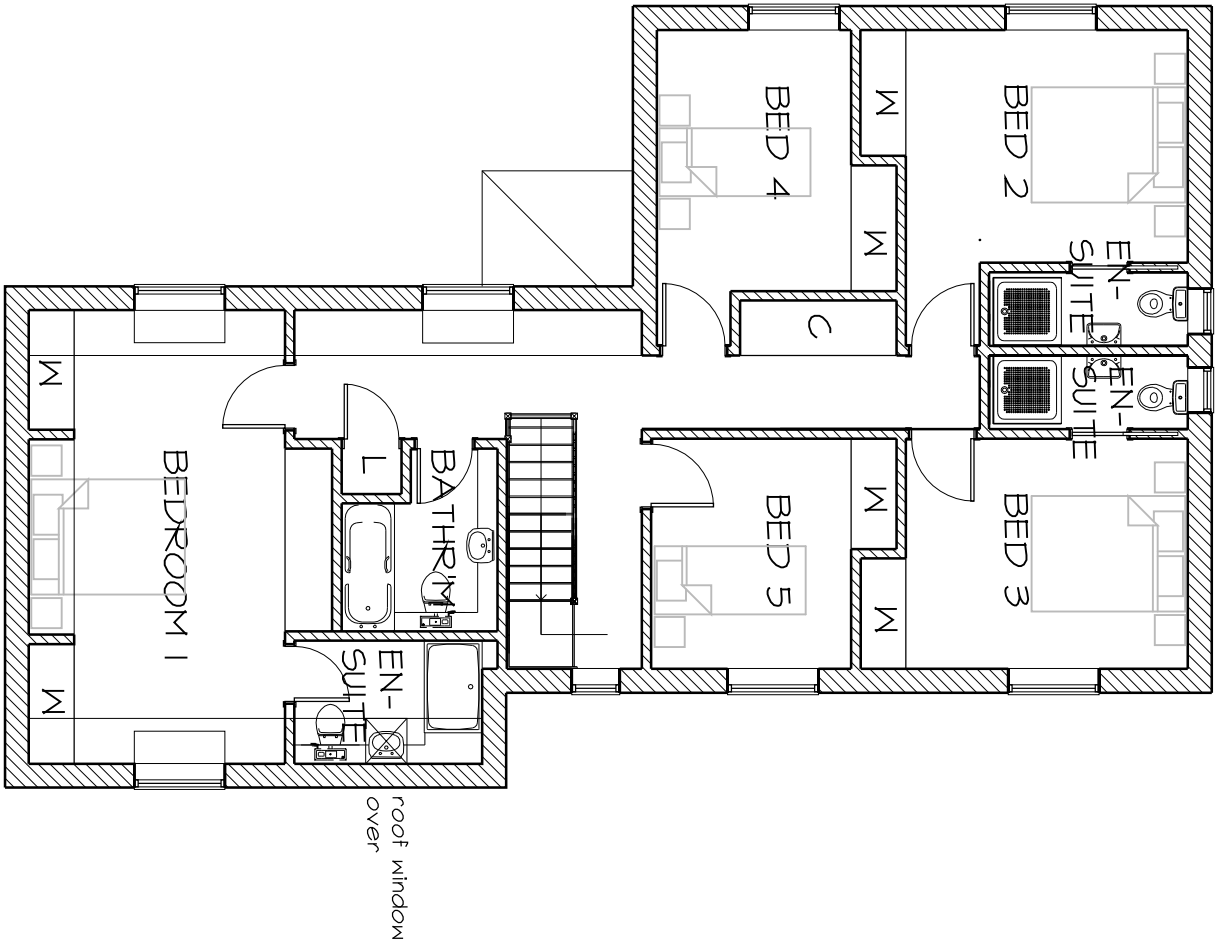


FIRST FLOOR PLAN

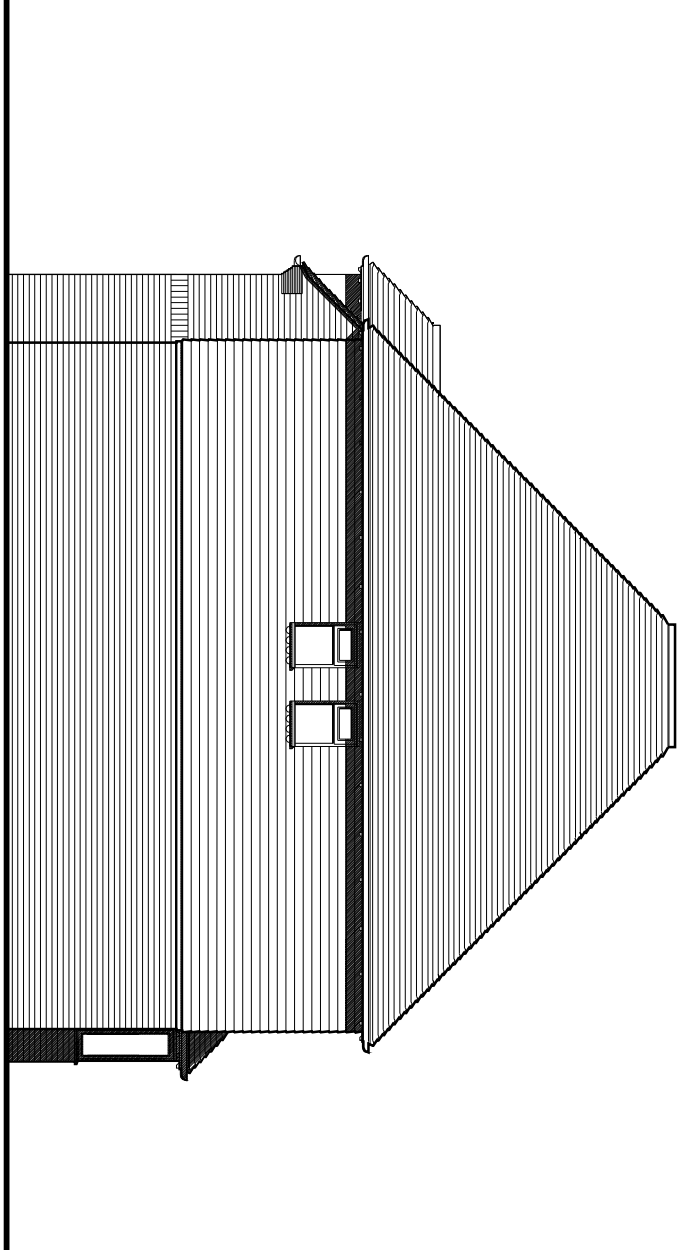

NORTH ELEVATION

scale 1:100 @ A2
date aug 2012
drawn by acv

alan unsted MCIAT
Architectural Technologist
Building Design Consultant
Tel & Fax (01243) 575334
E-mail: alan.unsted1@btconnect.com

 

'Traffs Cottage' Newells Lane West Ashling
Chichester West Sussex PO18 8DF

drawing no 111036/PO2A