



PROPOSED ELEVATIONS
SCALE 1 : 100


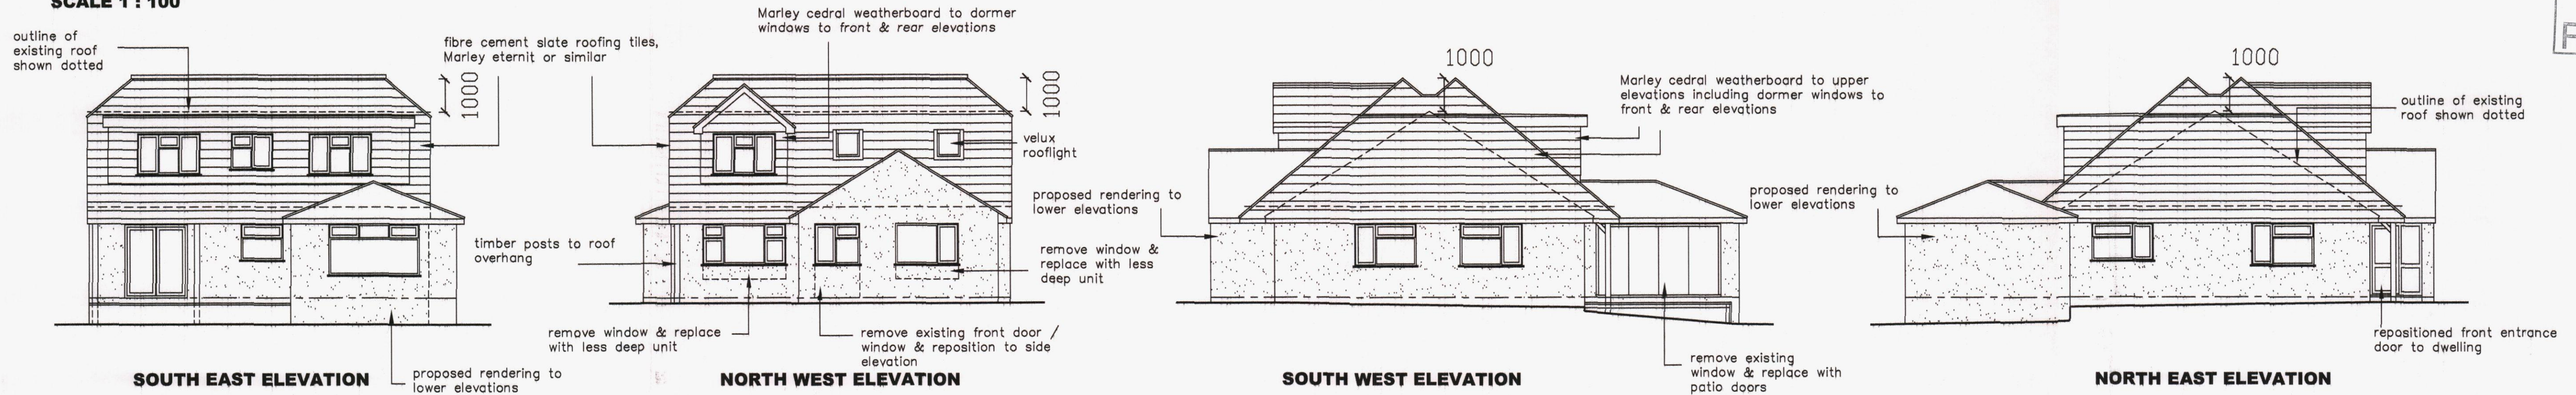


PROPOSED LAYOUTS
SCALE 1 : 50

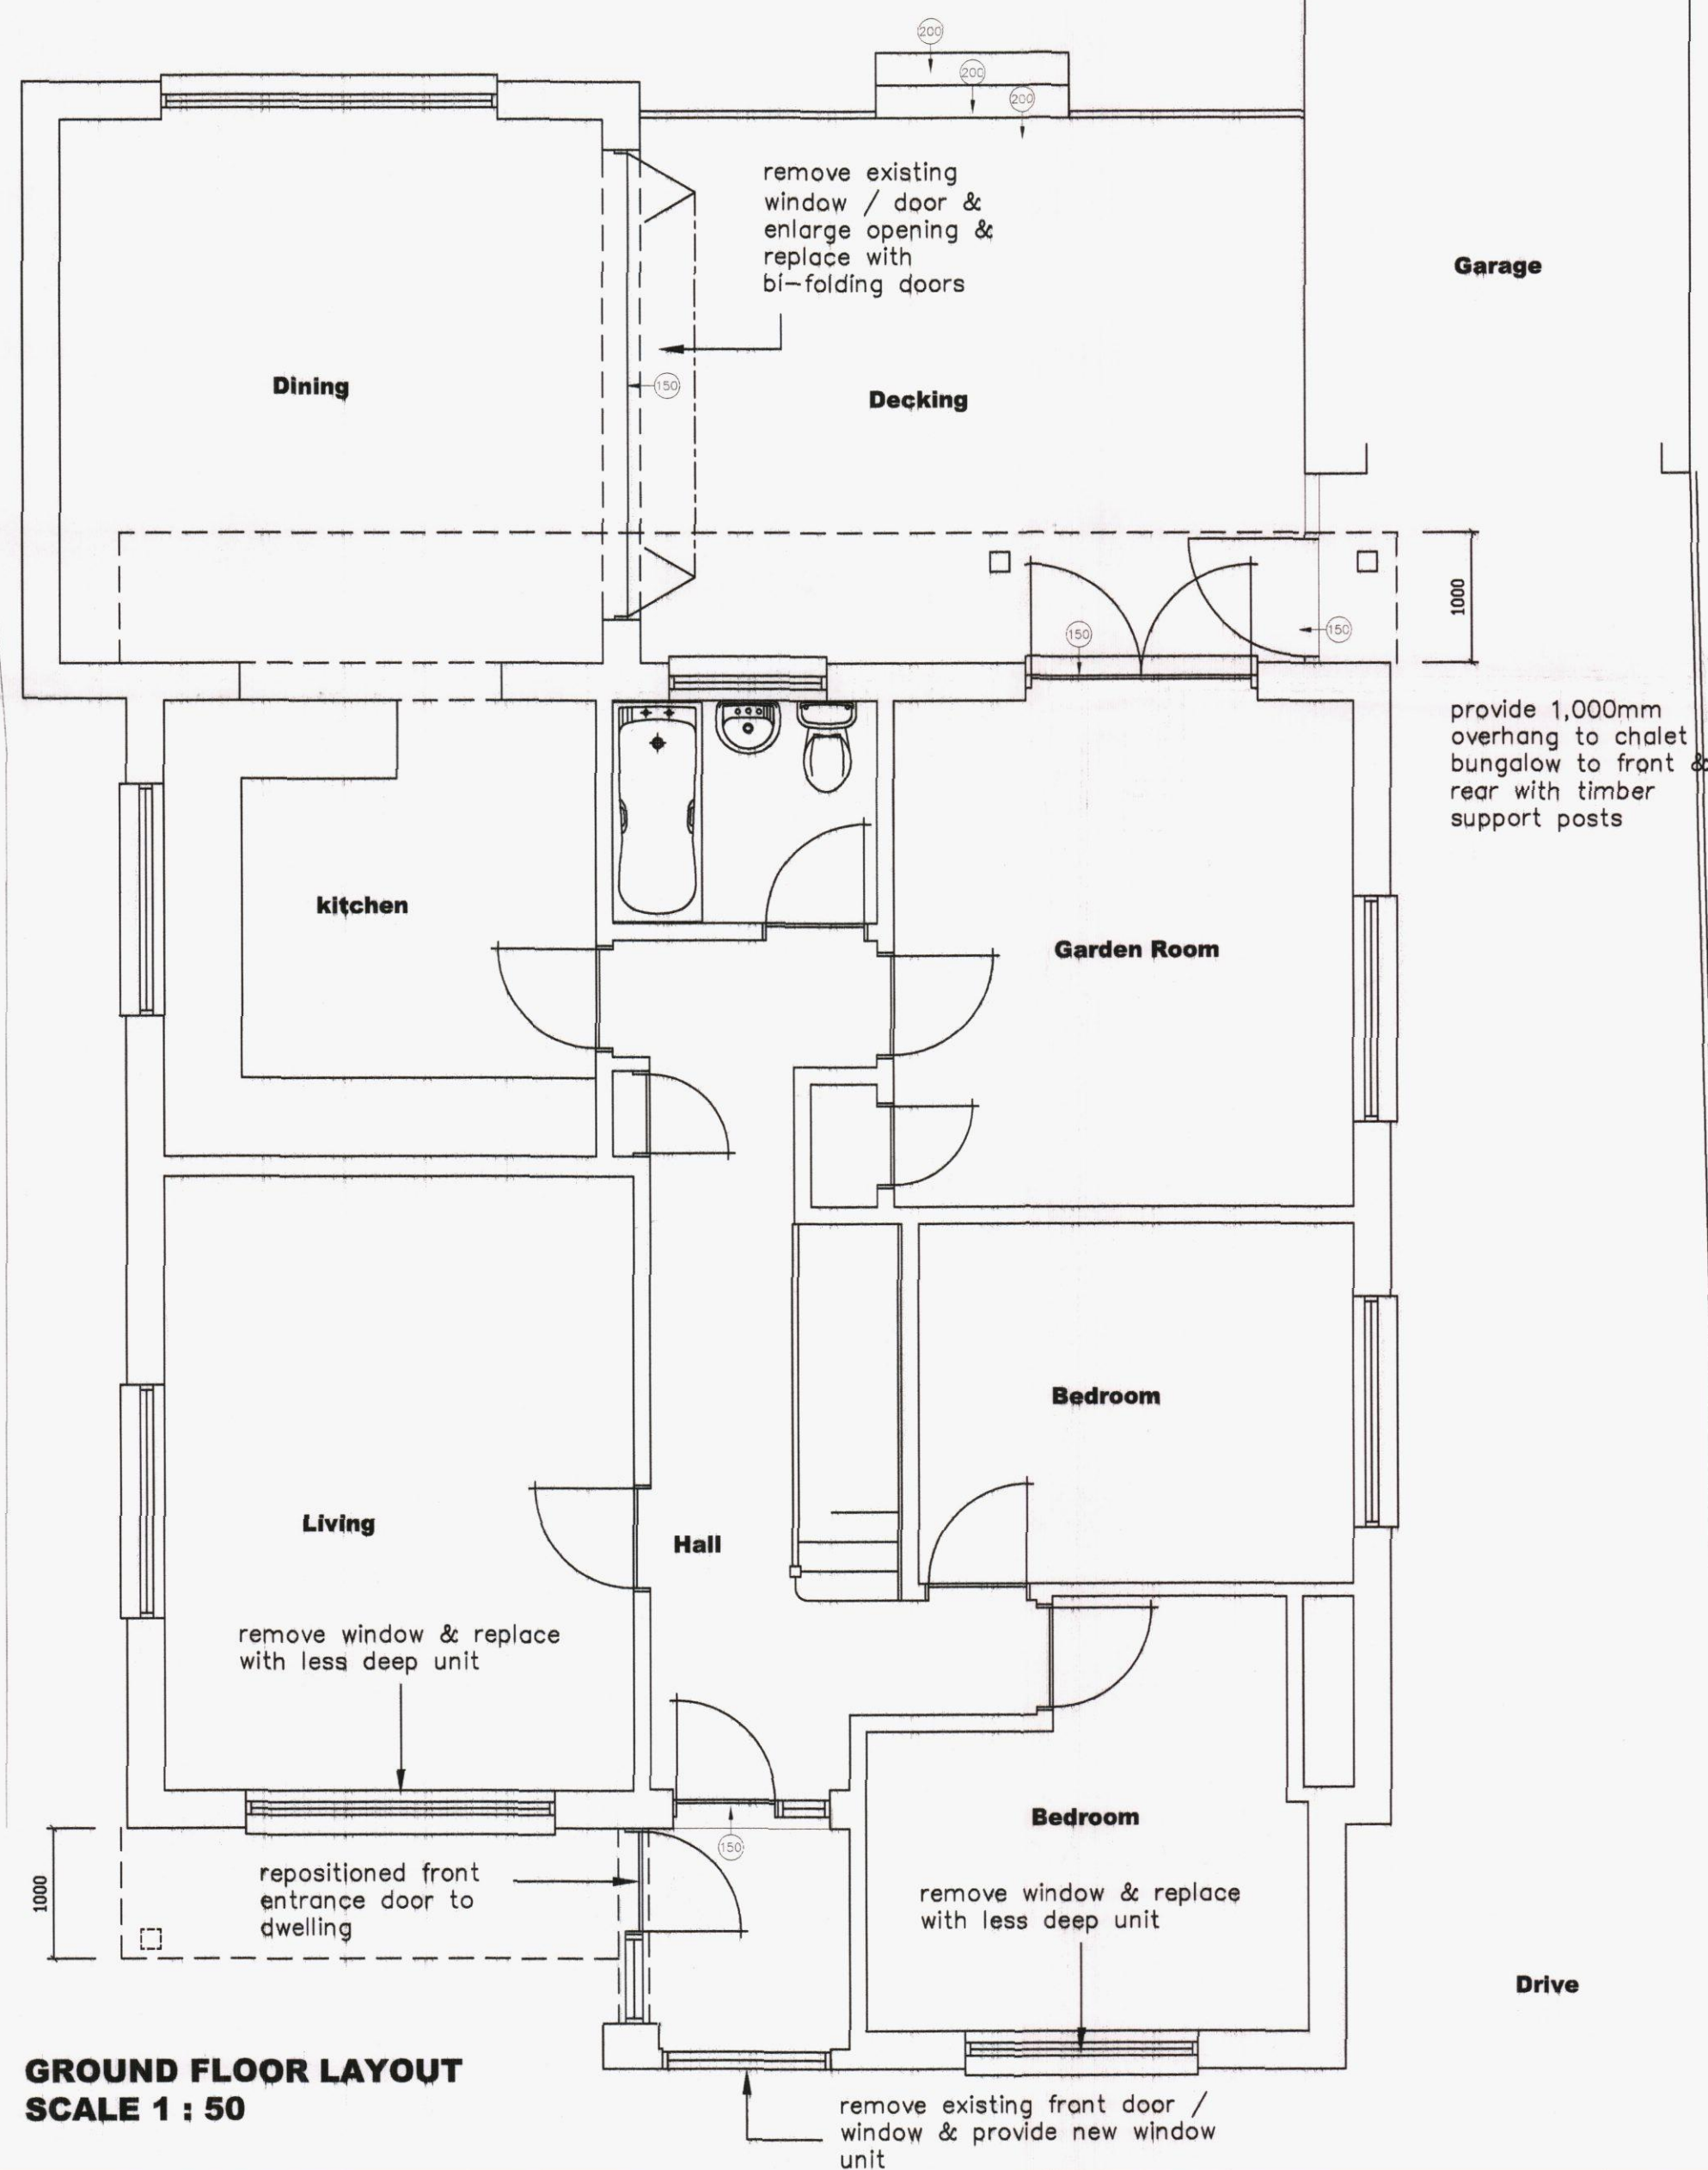


- KEY:**
- Blockwork
 - External brickwork
 - Timber/metal framed stud walling
 - Mains Powered Extract Fan
 - Mains Powered interconnecting smoke detectors
 - SVP Soil & vent pipe
 - SS Stub stack
 - RWP Rain water pipe
 - Fire Door 30minutes

FIRST FLOOR LAYOUT
SCALE 1 : 50

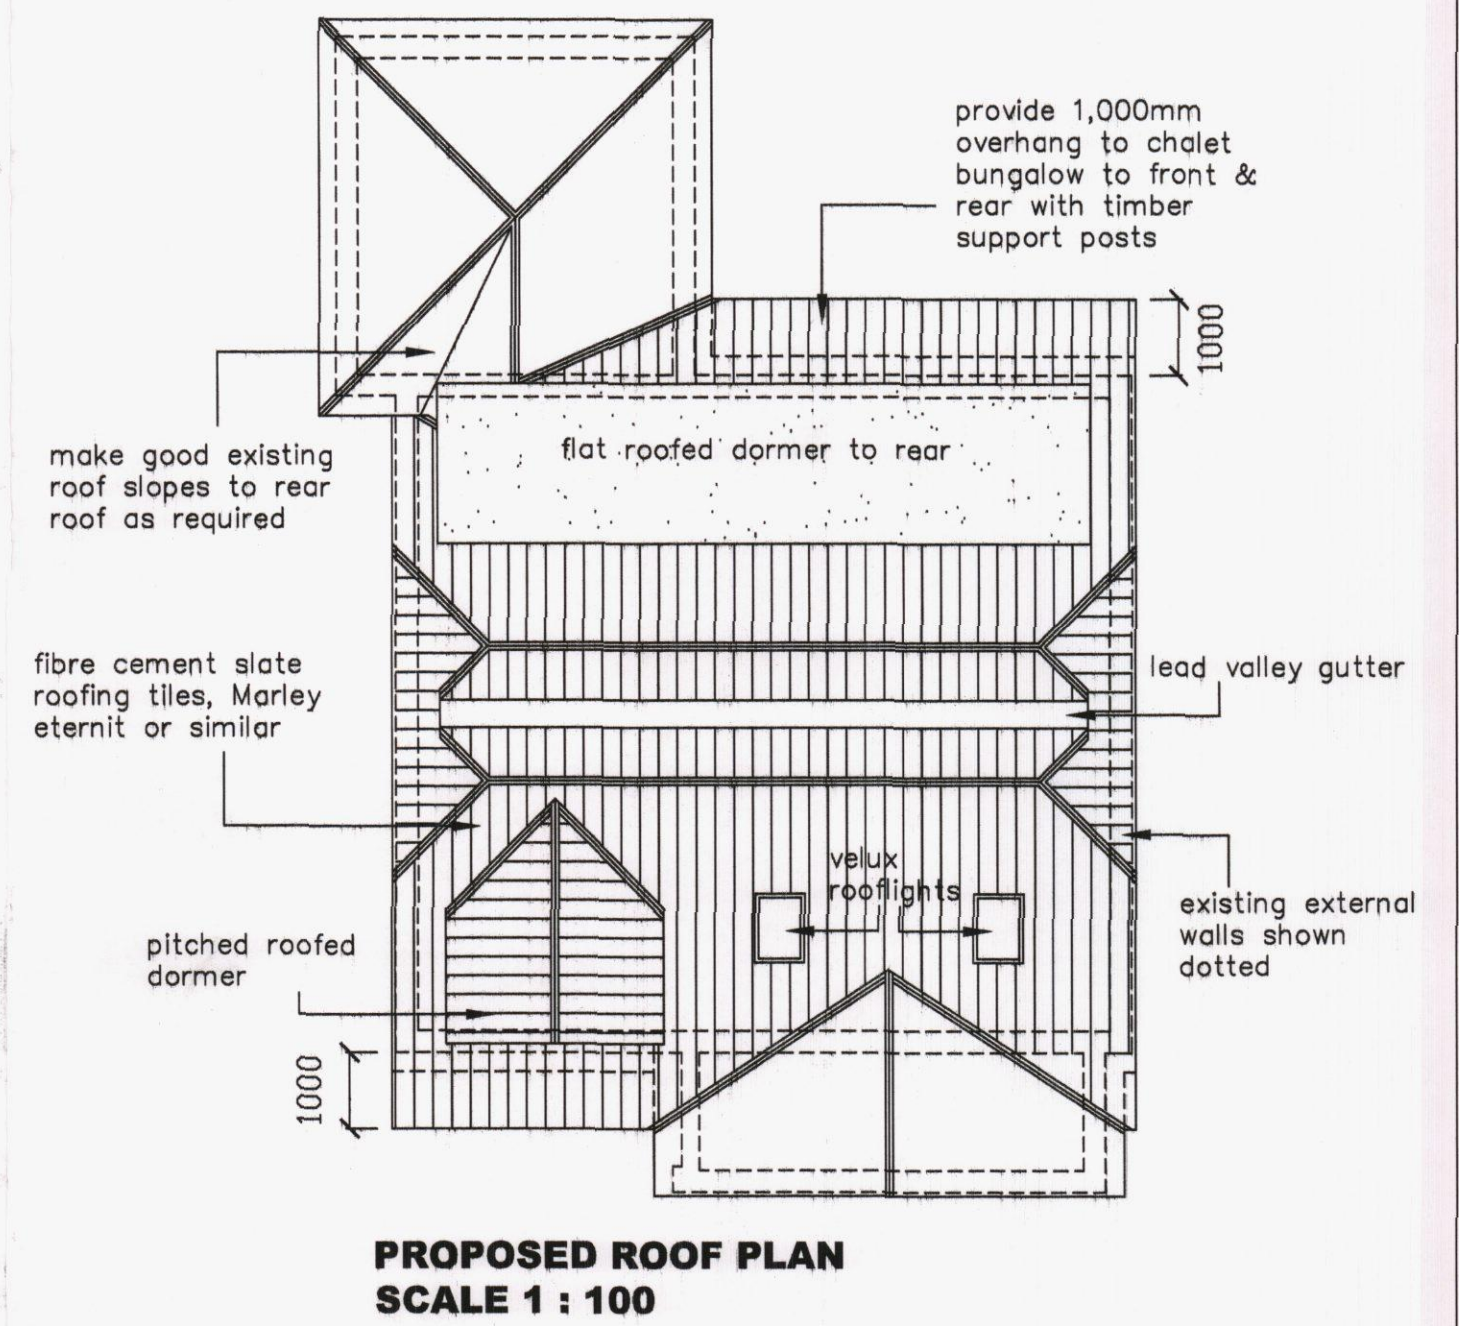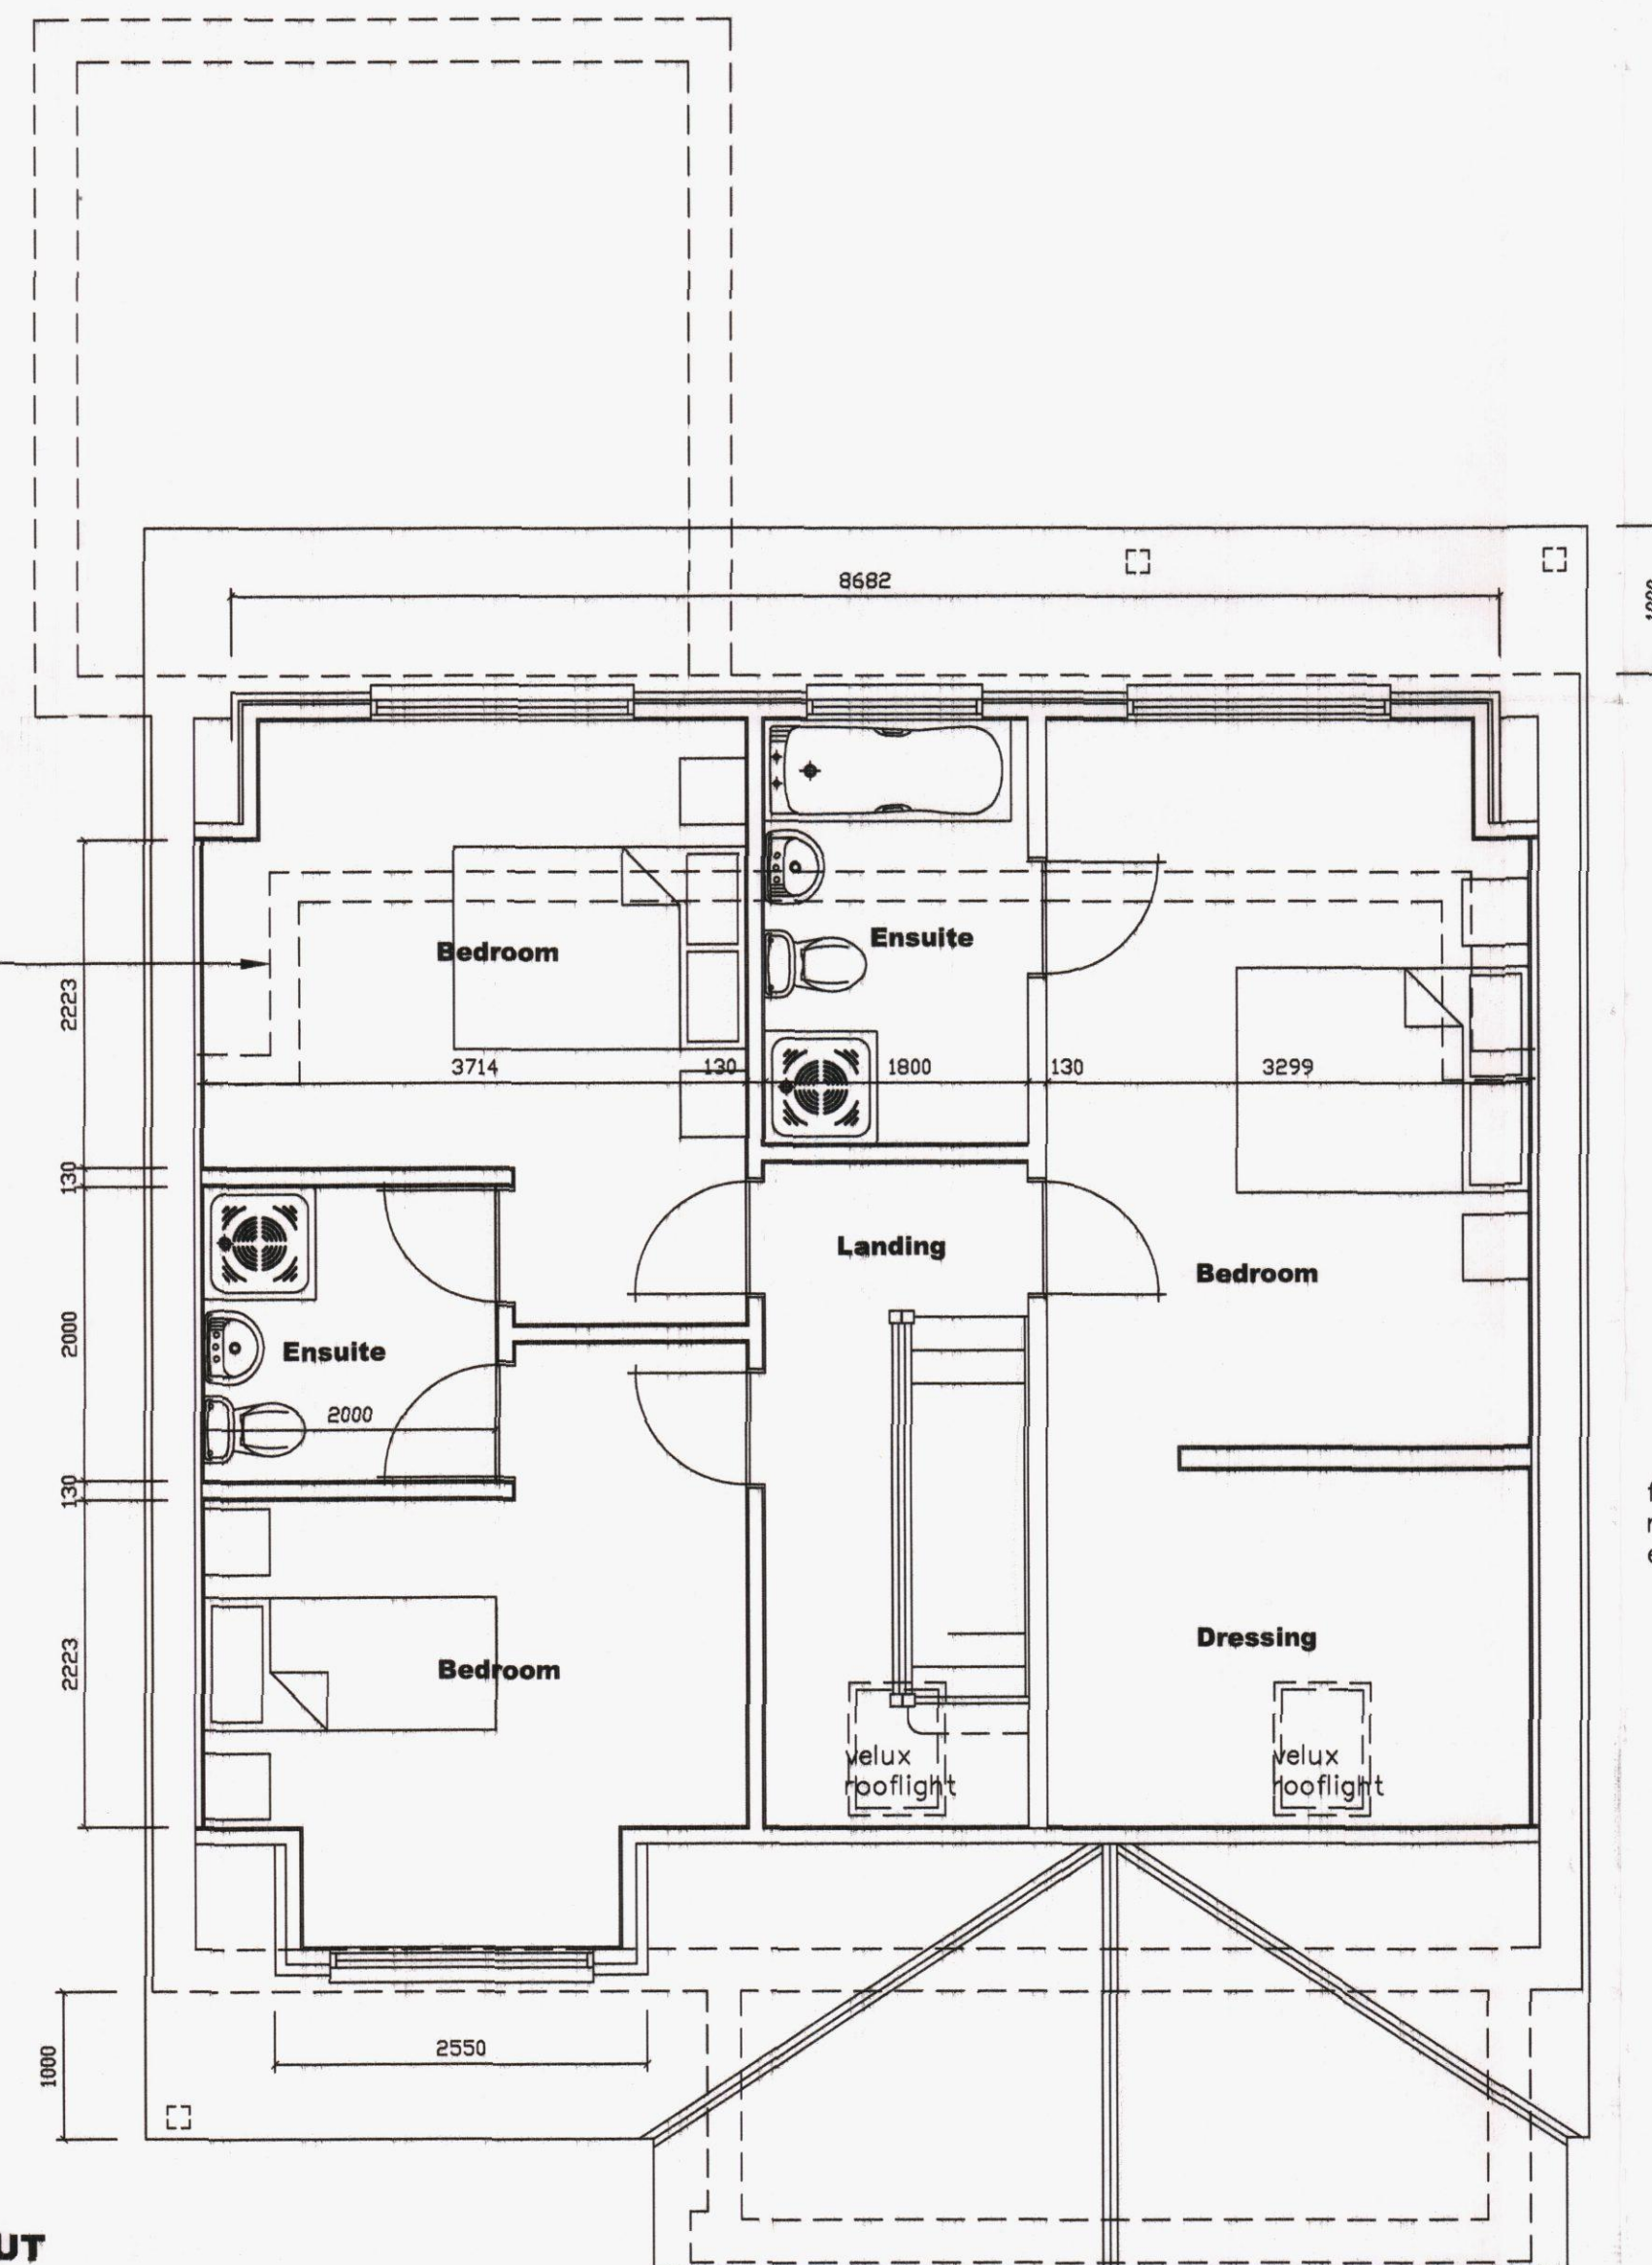

NOTES:
The design and construction of this project shall be in accordance with the current Building Regulations & NHBC Standards. These notes & drawings have been prepared solely for the purpose of Planning & Building Regulation approval.
Do not scale from this drawing unless for Planning purposes. All dimensions to be checked on-site and any alterations to be approved by the Architect and/or client prior to any work commencing.
Ordinance Survey Licence No: 100047591
This drawing is for copyright and to be read in conjunction with all other drawings

AMENDMENTS:
Rev A : Bedroom, living room windows replaced with less deep units, dining room external doors enlarged roofing tiles amended to fibre cement slates - 21/12/13

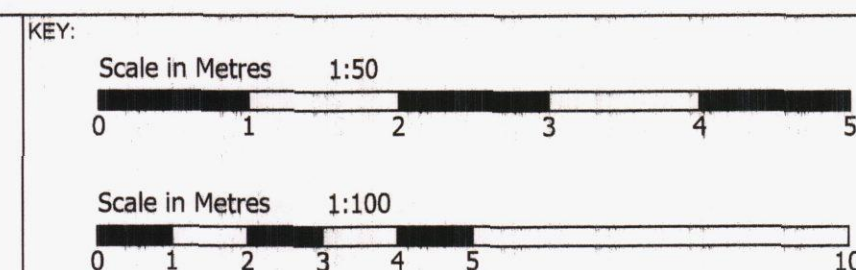

CLIENT NAME & ADDRESS
Mr & Mrs A Painting
2 Woodcroft Gardens
Waterlooville
PO8 9PZ

PROJECT ADDRESS
2 Woodcroft Gardens
Waterlooville
PO8 9PZ

DRAWING DETAILS
PLANNING DRAWING
Proposed Floor Layouts, Elevations & Roof Plan

PROJECT No 785	DWG No 2	REV No A
SCALE 1:50 1:100 1:1250 @ A1	DRAWN BWH	DATE 18/12/13

BH ARCHITECTURE Ltd
Heath Cottage
Newlands Lane
Purbrook
Waterlooville
Hants
PO7 5SQ
Tel: 023 9223 2322
Mob: 07747 771808
E-mail: bernard@bernardharding.com