



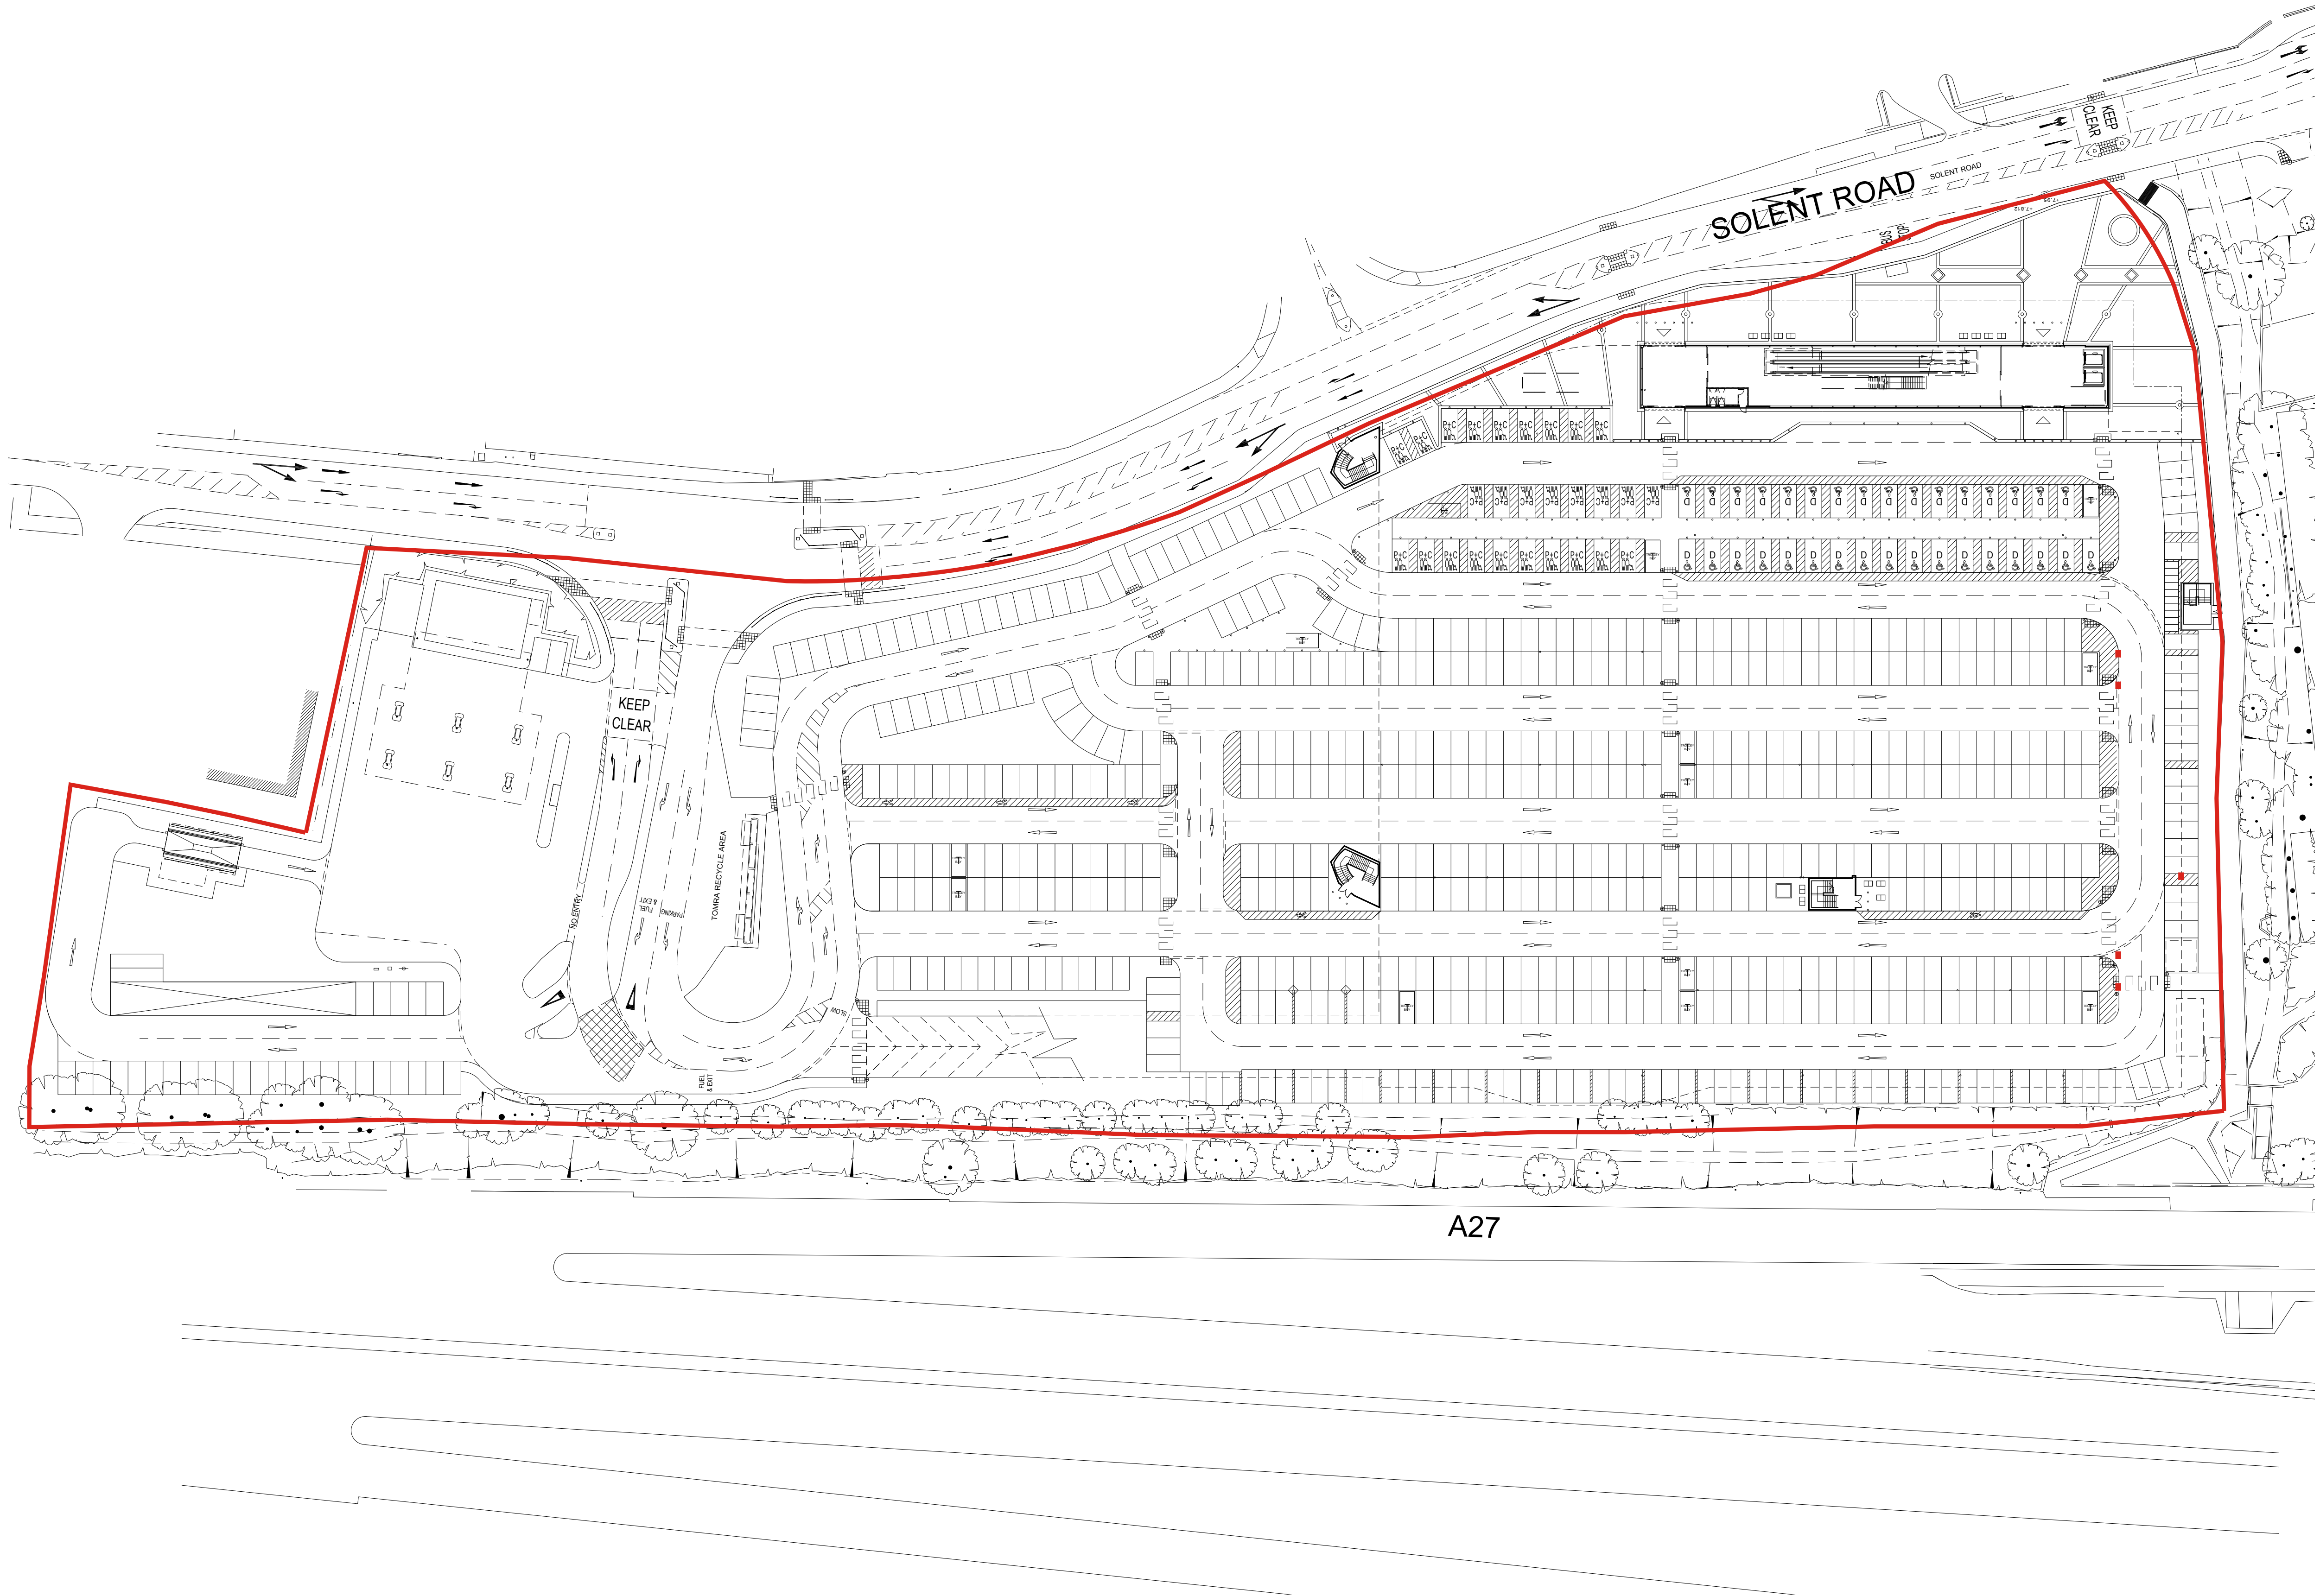

NOTES

This drawing to be read in accordance with the specification/Bills of Quantities and related drawings.

No Dimensions to be scaled from this drawing. All stated dimensions to be verified on site and the Architect notified of any discrepancies.

 

PLANNING ISSUE

Project

TESCO STORES
SOLENT ROAD
HAVANT

Title

SIGNAGE APPLICATION
SITE PLAN

Scale

1:500 @A1

Date

JUN 2014

Drawn

GL

Checked

SB

Drawing Number

7295_PL05

Revision

-

Saunders Partnership Architects
ARCHITECTURE | URBAN DESIGN | MASTER PLANNING

RIBA #



www.saundersarchitects.com
Welwyn Garden City | Bristol | Manchester | London

T 01707 385300

SAUNDERS