





Front (South) Elevation
Scale 1:100




Flank (West) Elevation
Scale 1:100

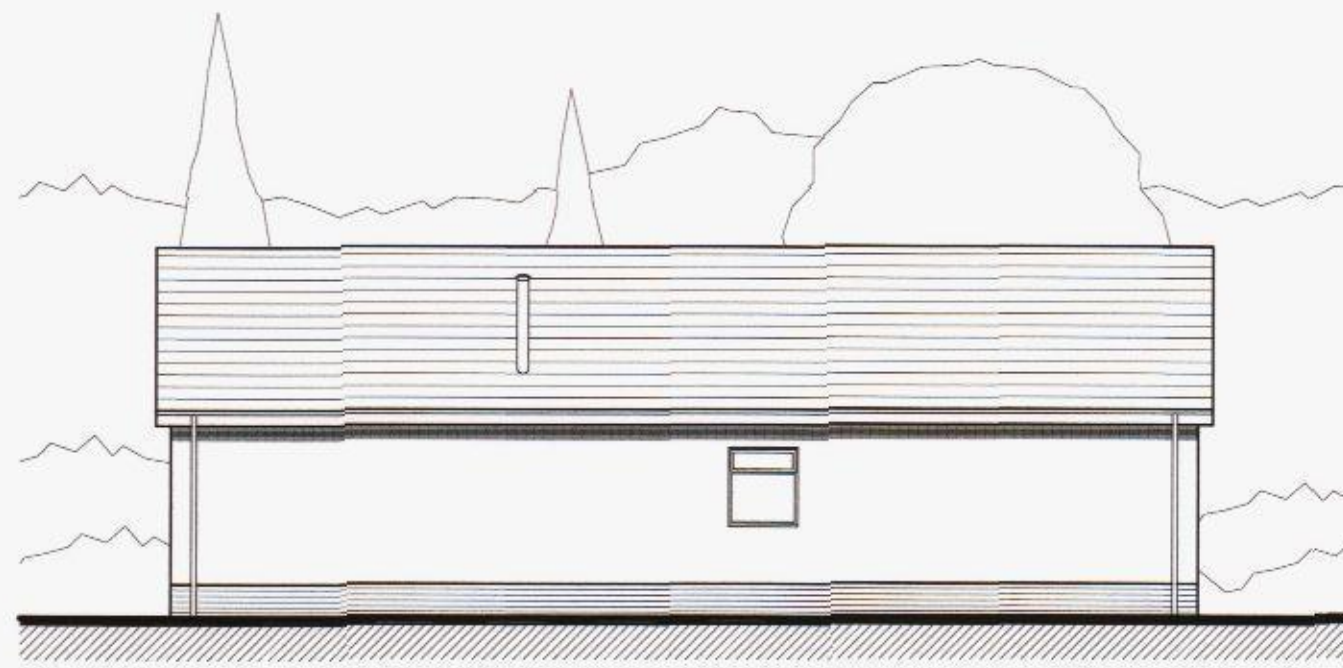



Rear (North) Elevation
Scale 1:100

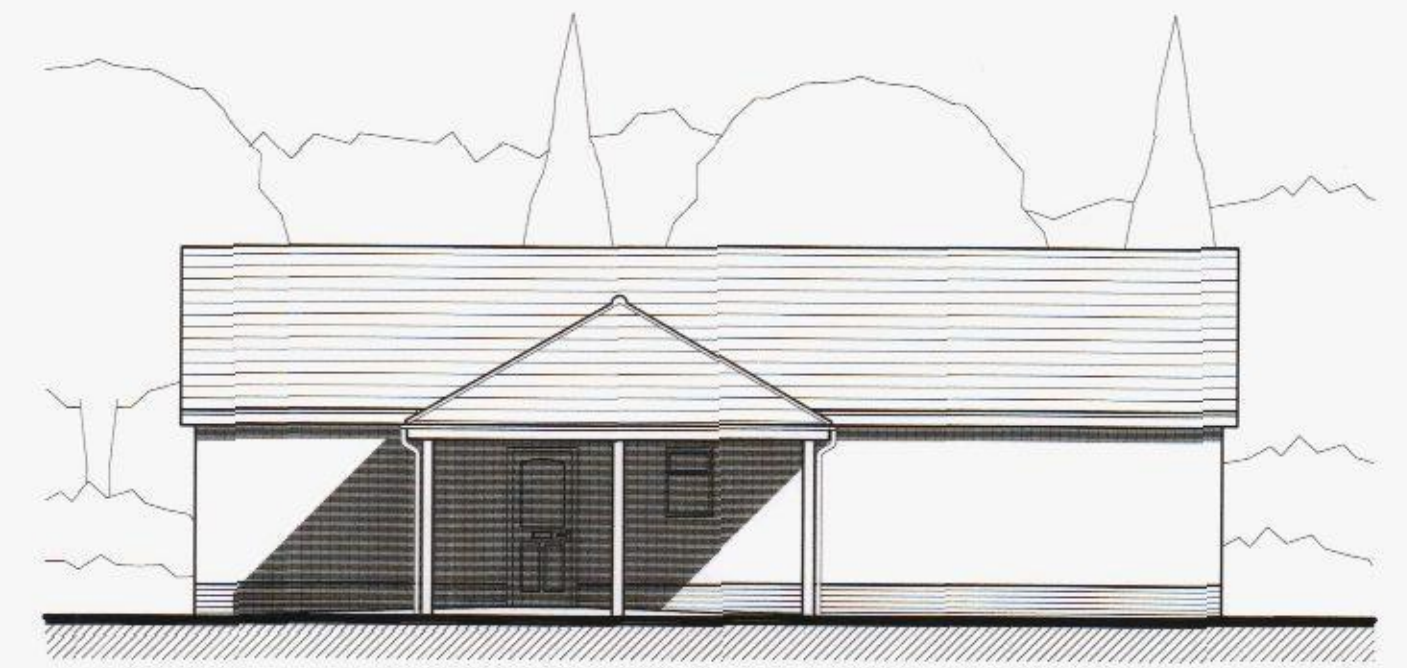


Flank (East) Elevation
Scale 1:100

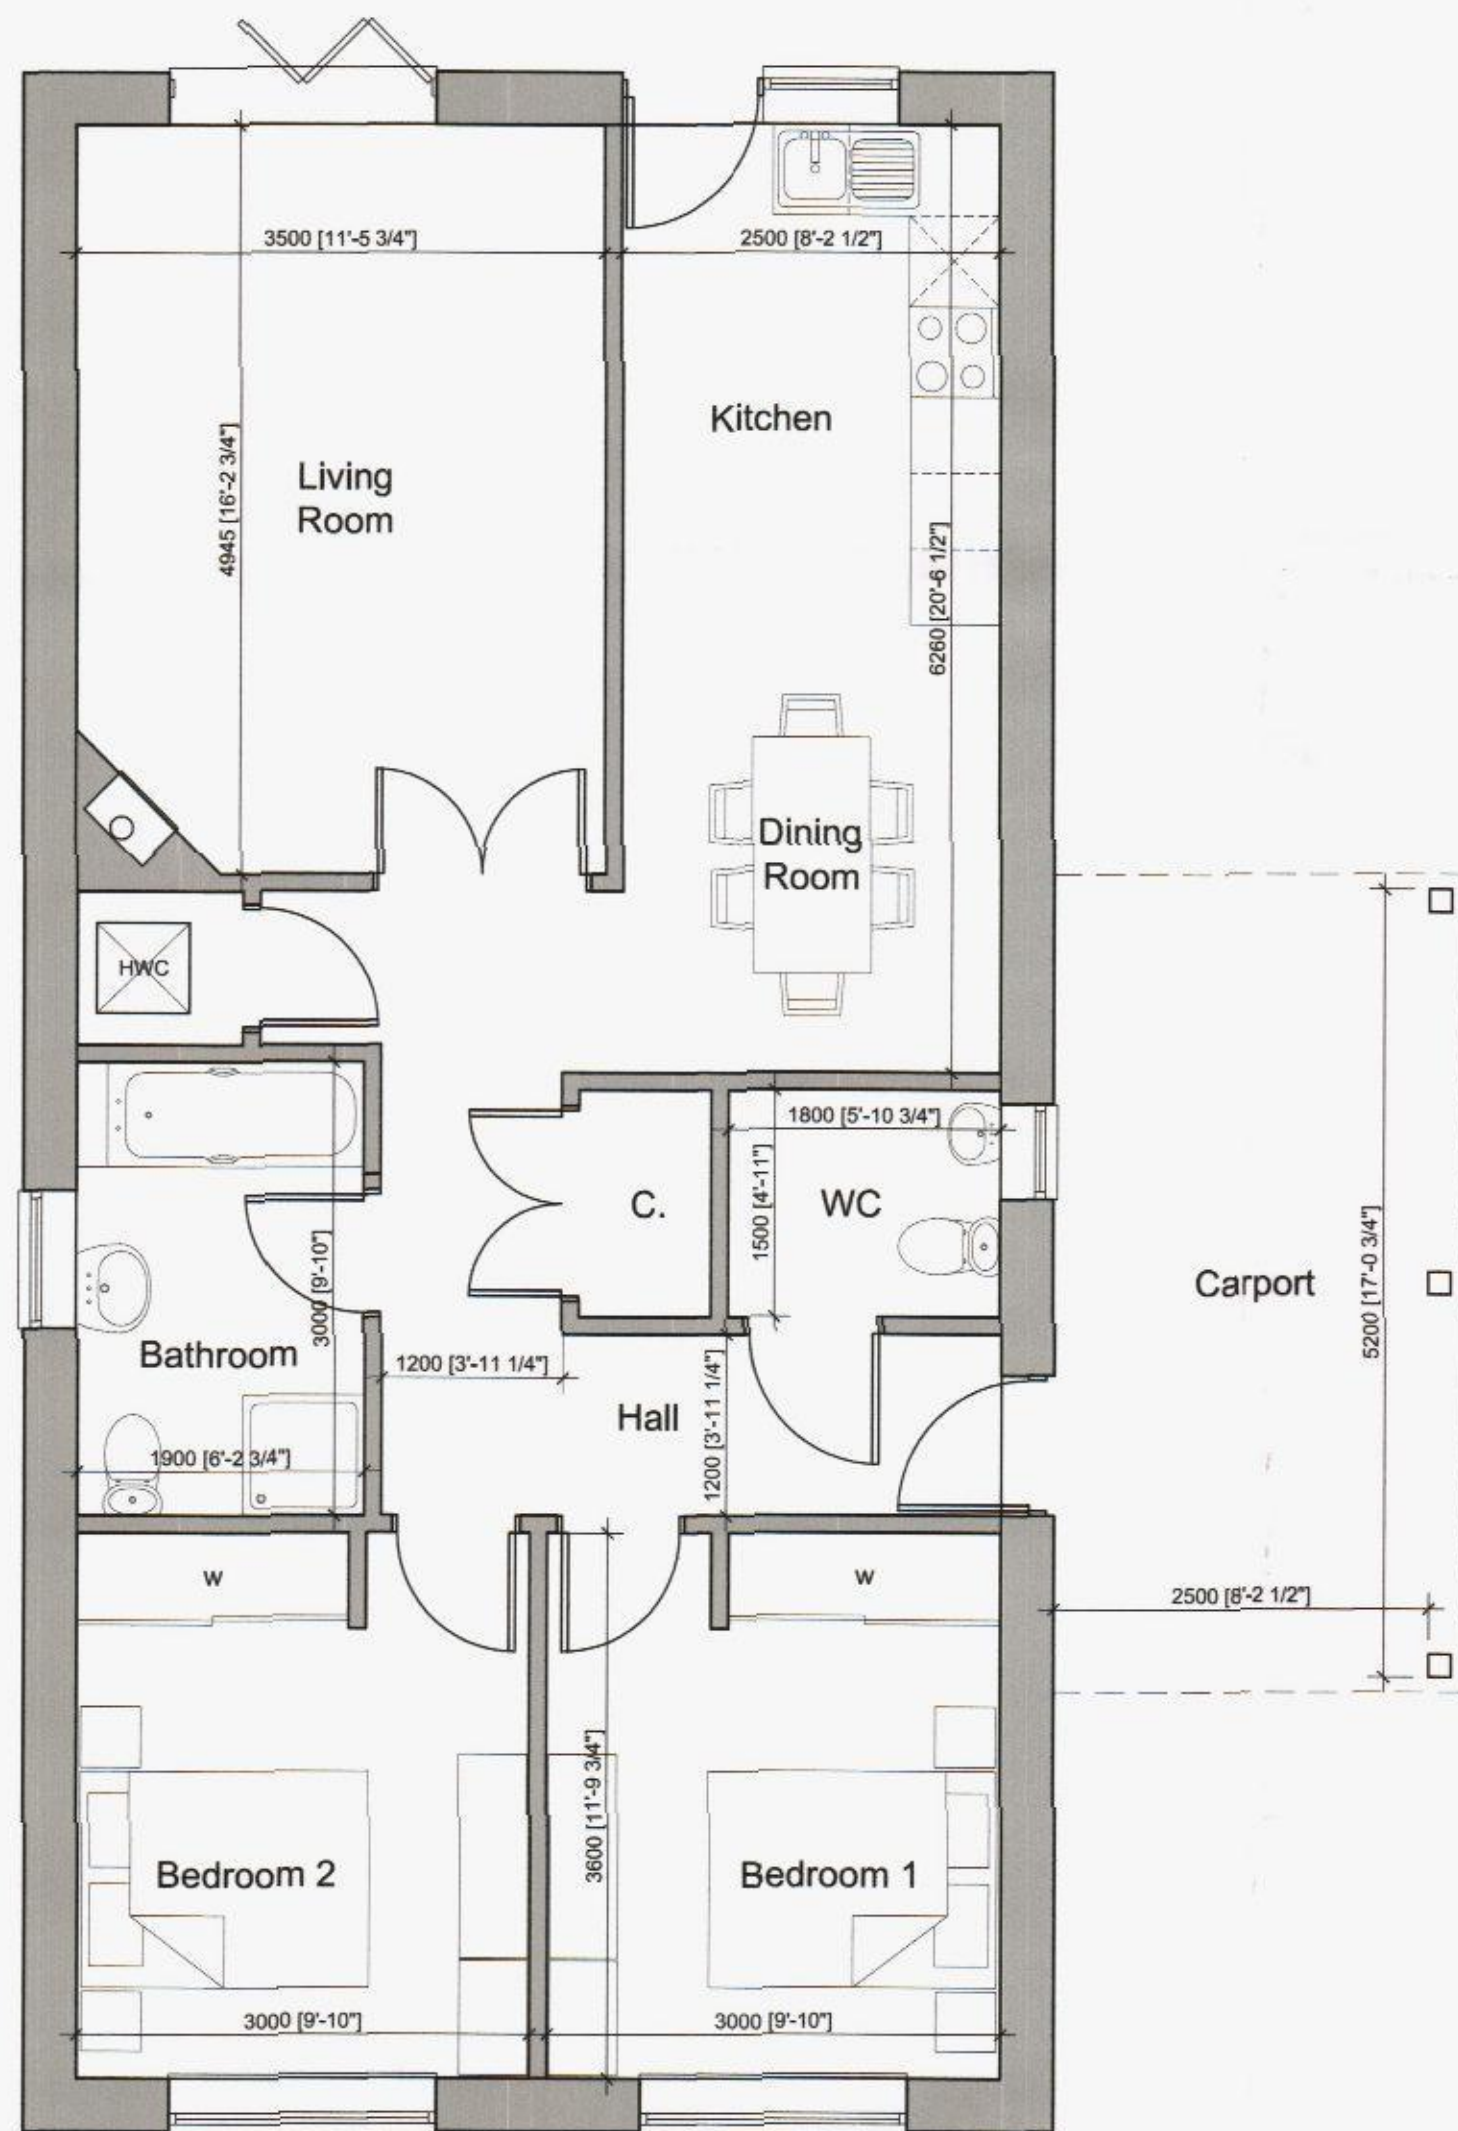


Ground Floor Plan
Scale 1:50

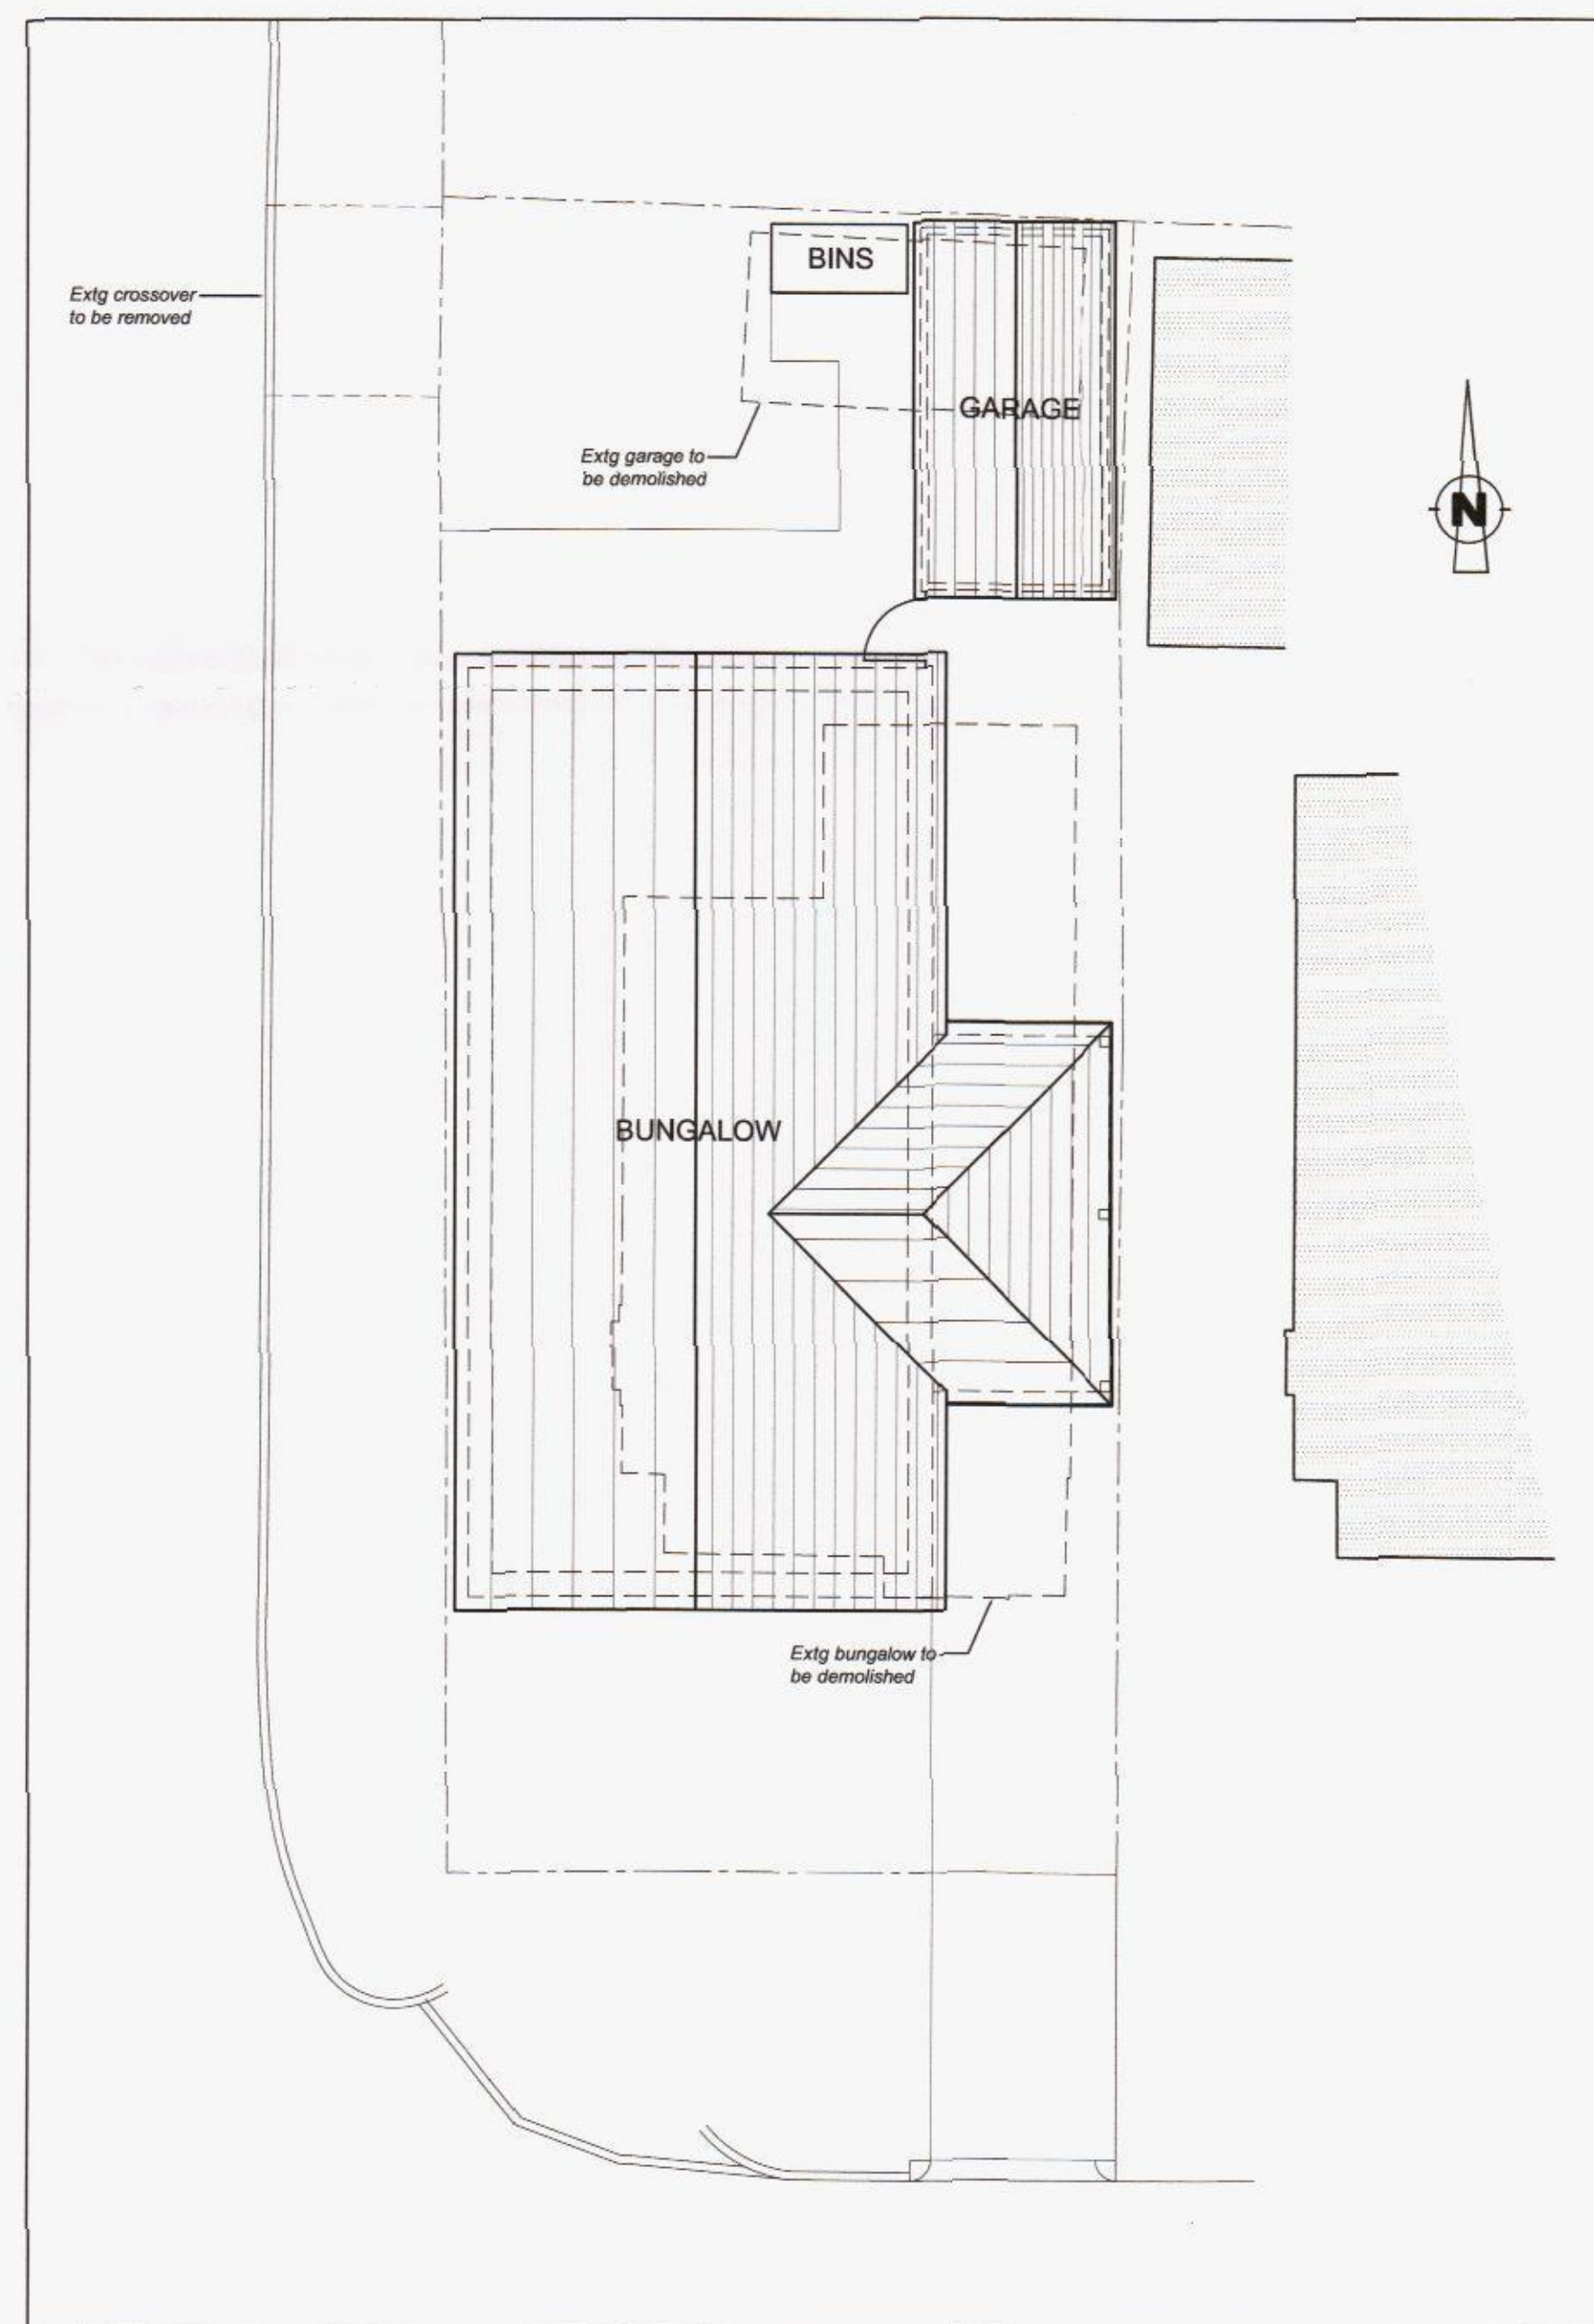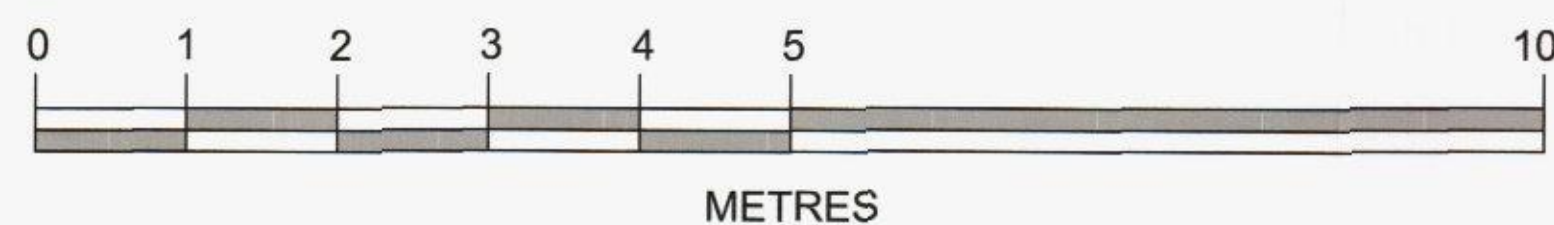

Site Plan
Scale 1:100

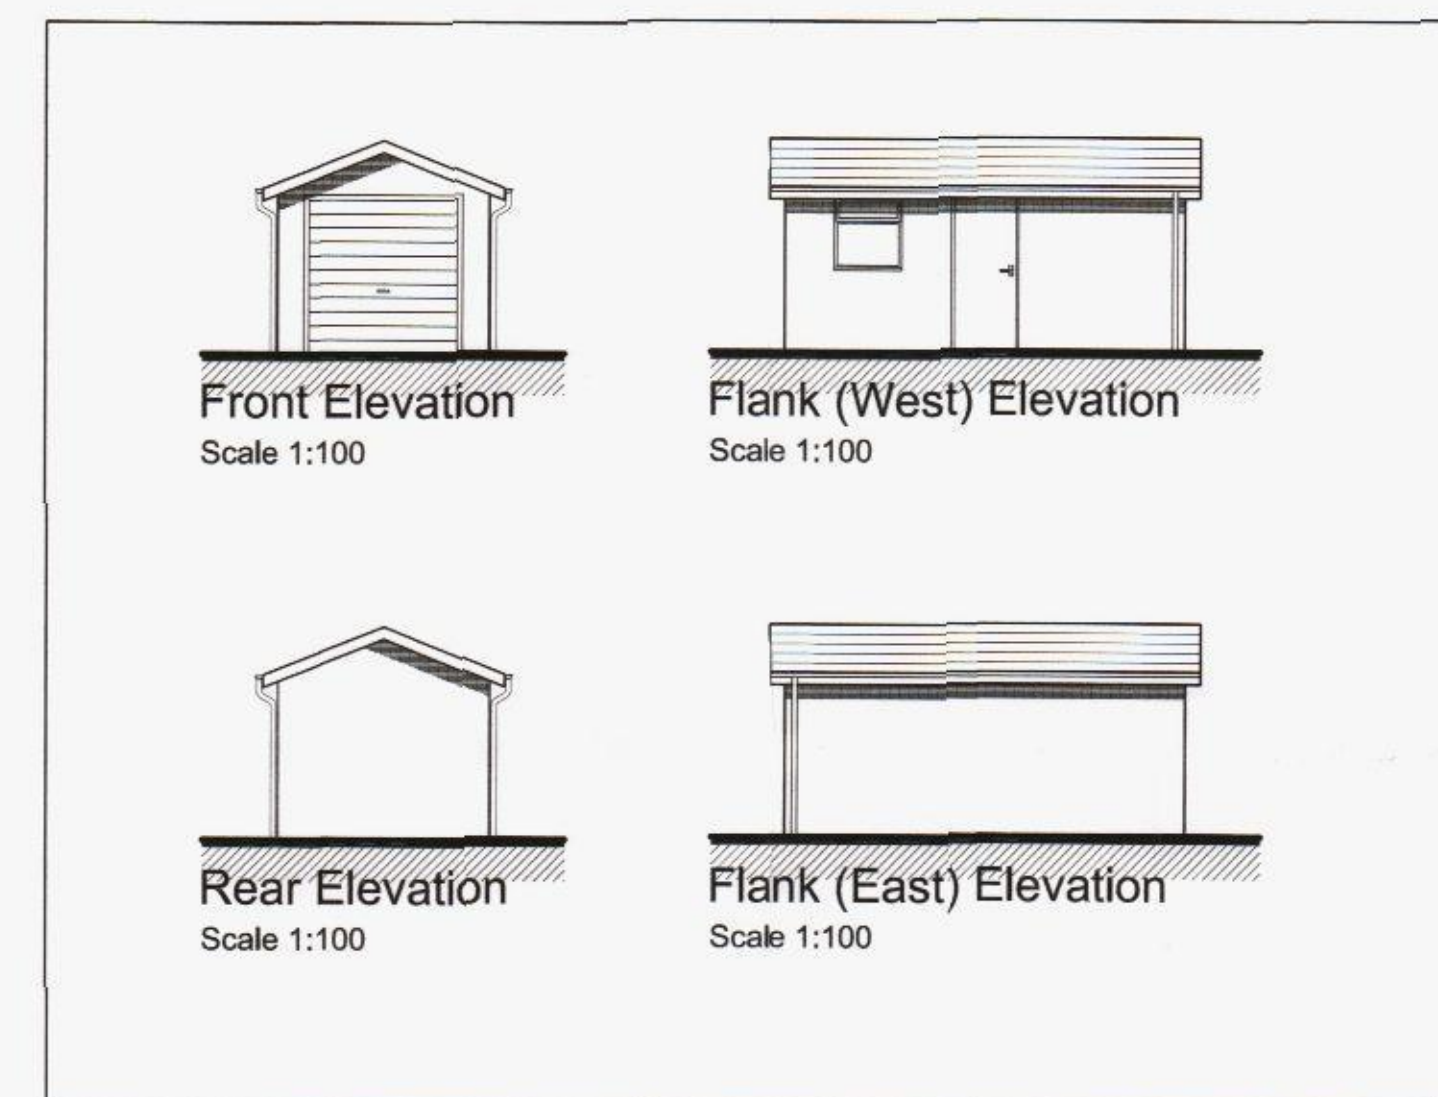

Garage

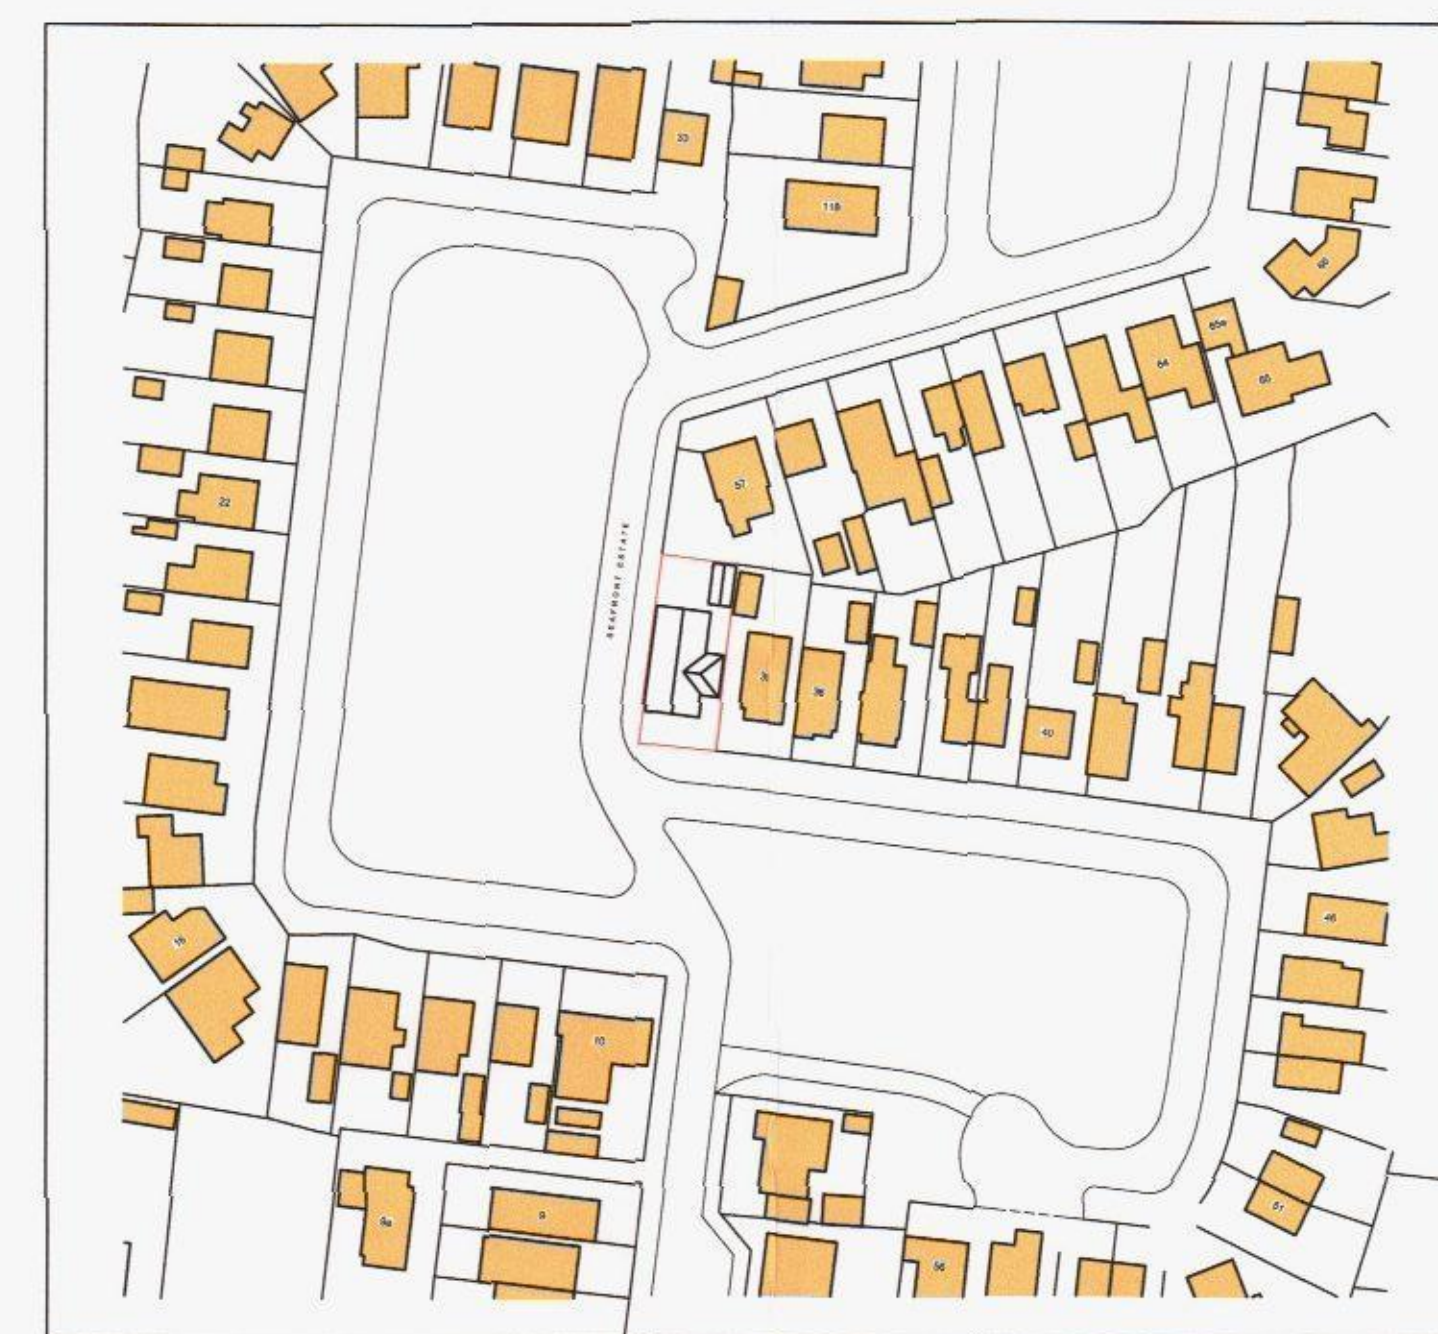

Location Plan
Scale 1:500

PLANNING

Rev.	Date	Description
Preliminary		Construction
Approval		



Wellington Building
Earls Colne Business Park
Earls Colne, Essex
CO8 2NS
Tel: 01787 222336
Fax: 01787 222359

Client
Mrs J Triggs

Site
34 Seafront Estate
Hayling Island
Hants PO11 9JJ

Drawing Title
Proposed New Bungalow
& Detached Garage

Scale
1:50, 1:100
Date
Feb '14
Drawn
GT

Drawing No.
05418/PL/01
Rev
P2

A1