




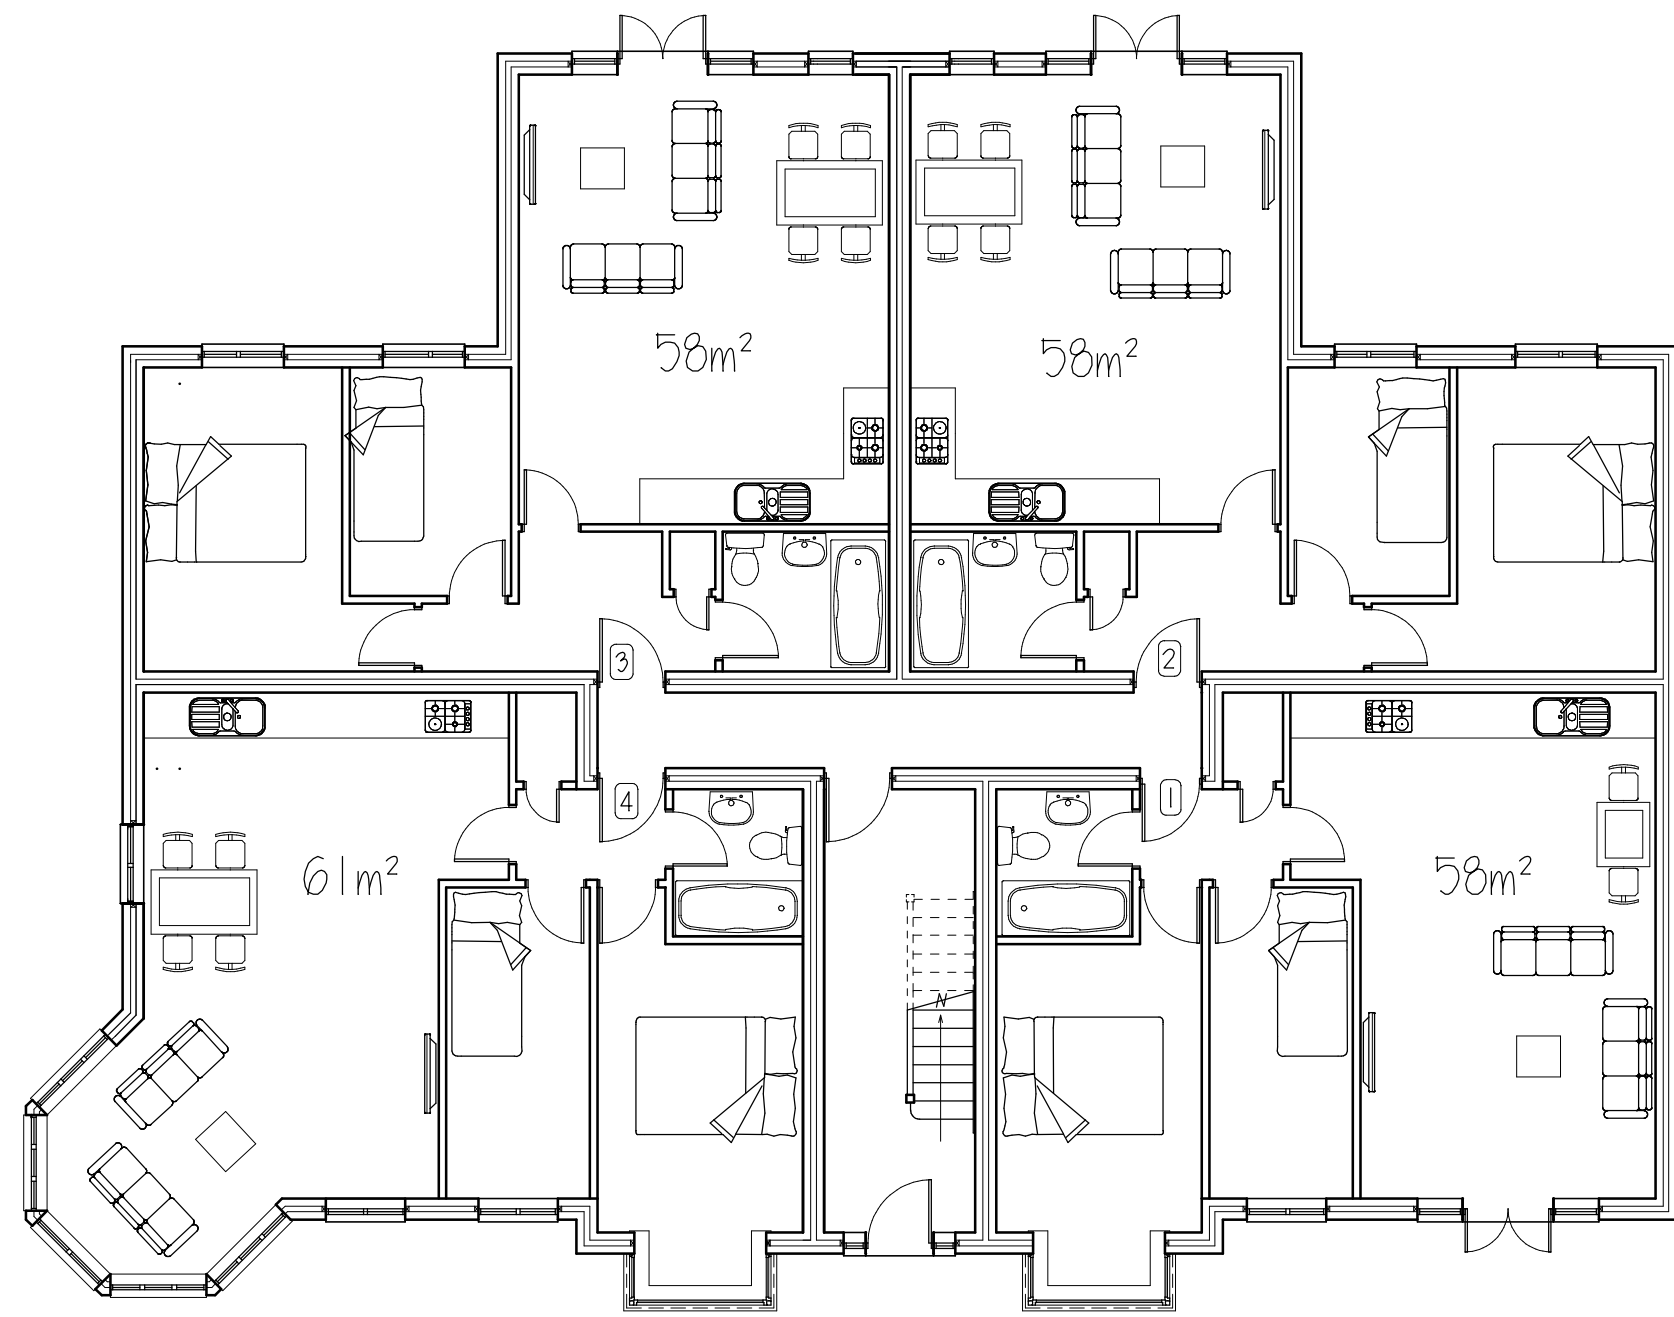

PROPOSED GROUND FLOOR PLAN @ 1:100

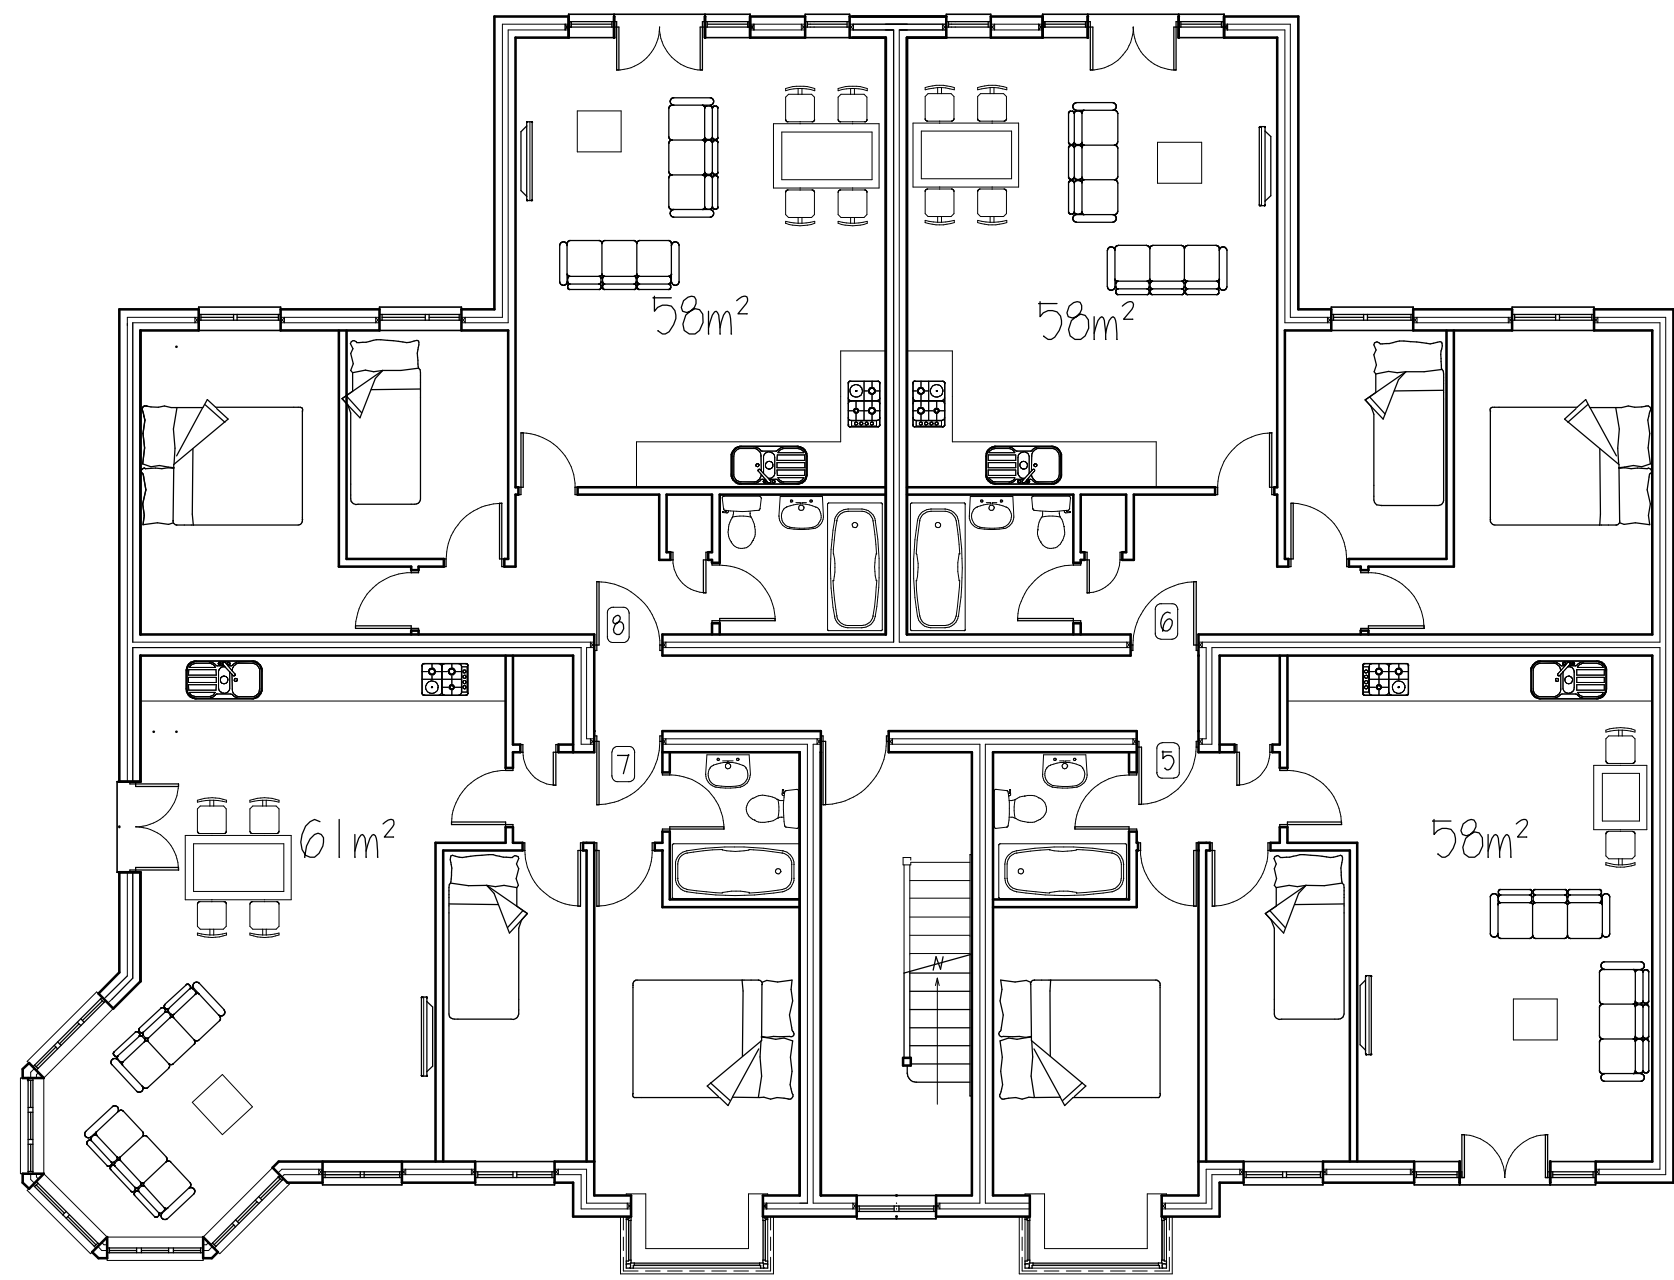


PROPOSED FIRST FLOOR PLAN @ 1:100

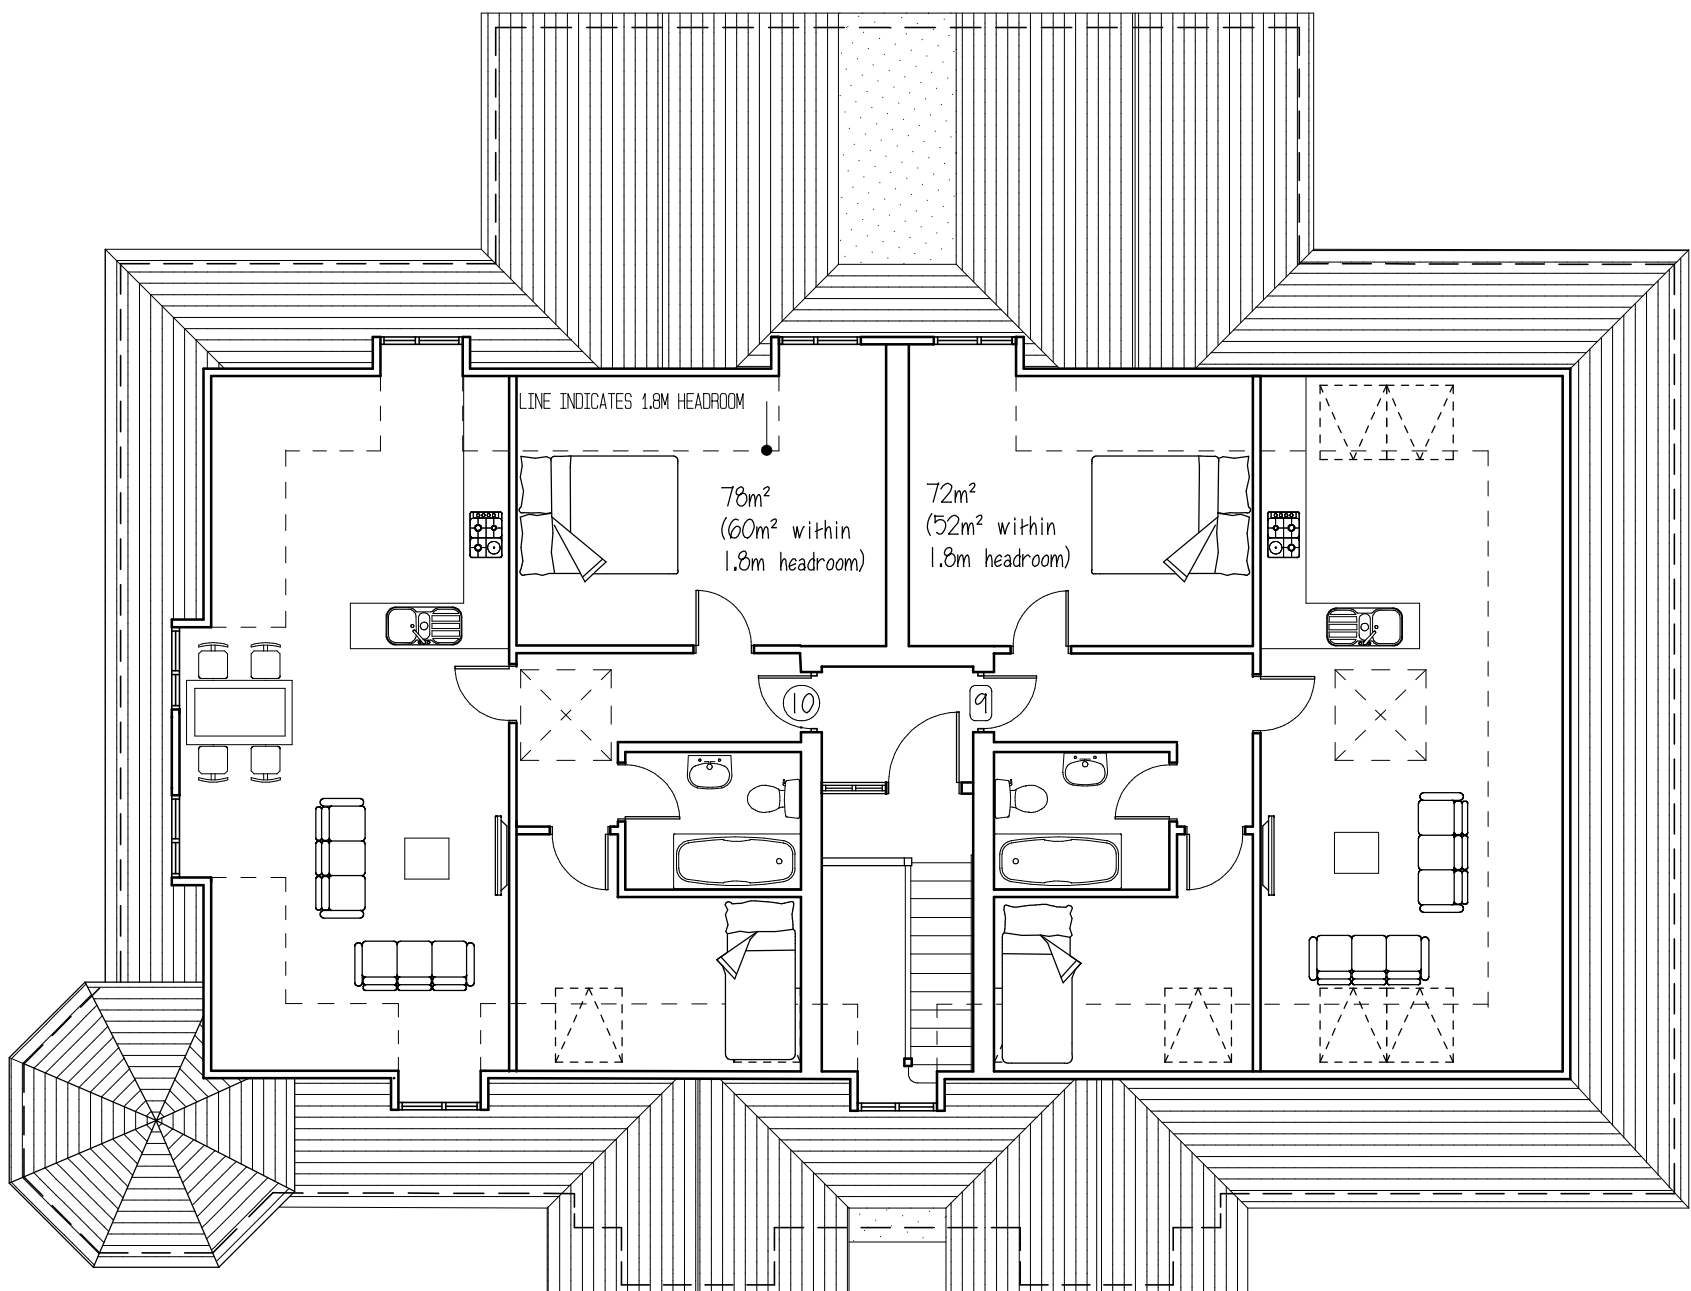

PROPOSED SECOND FLOOR PLAN @ 1:100



NORTH ELEVATION 1:100

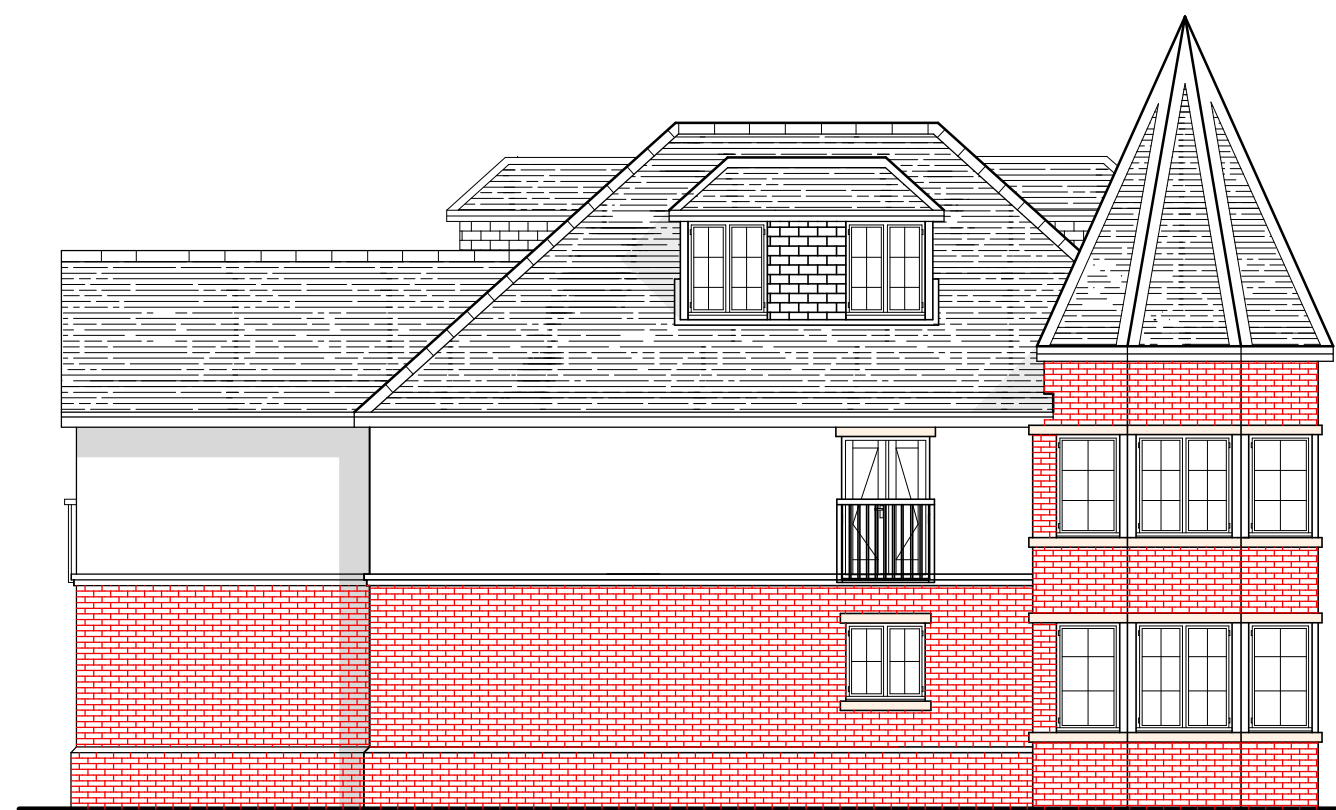

EAST ELEVATION 1:100



SOUTH ELEVATION 1:100


- MATERIAL KEY
- RED FACING BRICKWORK TBA
 - TILE HANGING
 - ROOF TILES TBA
 - WHITE UPVC WINDOWS WITH STONE SILL AND LINTEL



EXISTING STREET SCENE @ 1:200



PROPOSED STREET SCENE @ 1:200

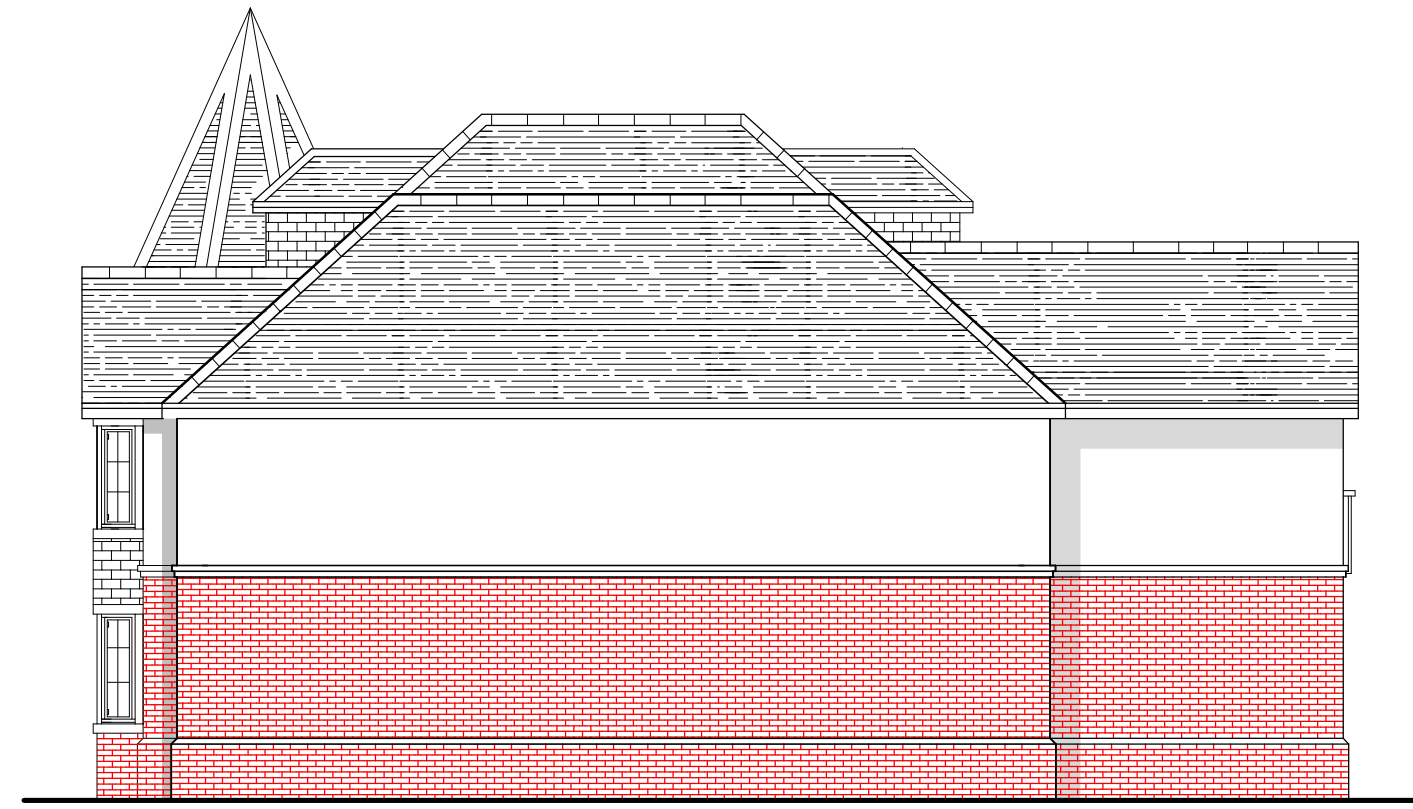

WEST ELEVATION 1:100

D & K
Contracting Services Limited
44 The Hundred
Romsey
Hampshire
SO51 8BX
Tel: 07194 519500 or 01794 511981
Mob: 07836 386496
Email: dnkcountrypohomes@aol.com

Client
Mr DeSouza

Project Title
Land Adjacent Benhall,
Hambleton Road Waterloooville, PO7 6XB

Drawing Title
PROPOSED PLANS

Scale
1:100 & 1:200 On A1 Paper

Drawn By
AC

Drawing No.
2013/02

Rev.