


Housetype HT11

4 Bed / 6 Person

Total GIA : 121sqm (measured inside face of blockwork)

Plot Nos : 45

Tenure : Open market

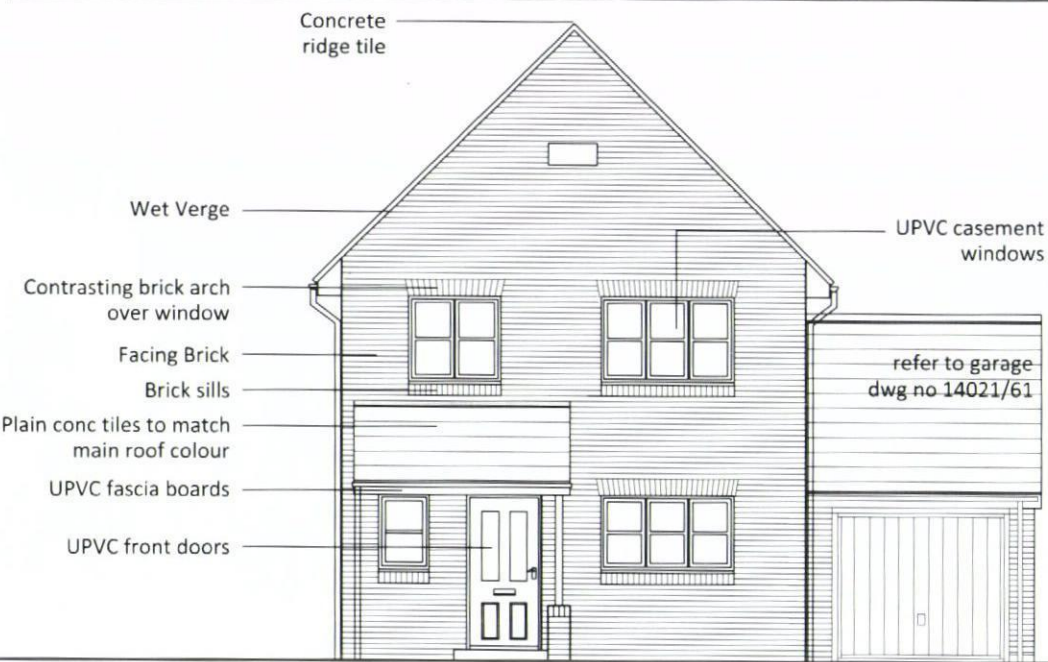

01
50 Front Elevation



02
50 Side Elevation

General Notes
Refer to site layout for handing of units.

This drawing has been produced for use on this specific project.
This drawing reflects standards agreed for this project and legislative standards current at the time of its production.
Any future changes to these drawings will require review in accordance with changing legislation.

For elevations of houses within the proposed layout, please refer to site section drawings.

External material product refs, colours and finishes all subject to agreement with Planning Authority.

Refer to drawing no 14021/61 for garage details.

Refer to dwg no 14021/62 for car barns and cycle stores.



03
50 Rear Elevation



04
50 Side Elevation

I	15.08.14	Planning Issue	IC	MO
A	05.08.14	Issued to client for comment	MCD	DH
Rev	Date	Details	Drawn	Checked
Issued for:				
PLANNING				
Project/Client:		Project No:		
Bartons Road		14021		
Havant		Dwg No:		
		50		
		Rev:		
		B		
Drawing:		Scale:		
Housetype HT11		1:100 @A3		
4B Open market		Drawn By:	Date:	
		MCD	05.08.2014	
Elevations		Checked By:	Date:	
		DH	05.08.14	



For handing of house types refer to site layout drawing no 14021/02

0 1 2 3 4 5m
Scale 1:100

15 Glasshouse Studios, Fryern Court Road, Fordingbridge
Hampshire, SP6 1QX T: (01425) 655806/653639

© BrightSpace Architects Ltd. Construction Plans are to be used only for the specific project and are not to be used for any other purpose. Registered Office: 17 Northway, London, E16 1JH. Registered Number: 0738008