




NOTES:
Dimensions to be checked on site before commencing work. Any discrepancies shall be reported to the architect immediately.
Do not scale from these drawings except for planning purposes. Use figured dimensions only.
Where applicable this drawing is to be read in conjunction with other consultants' drawings.

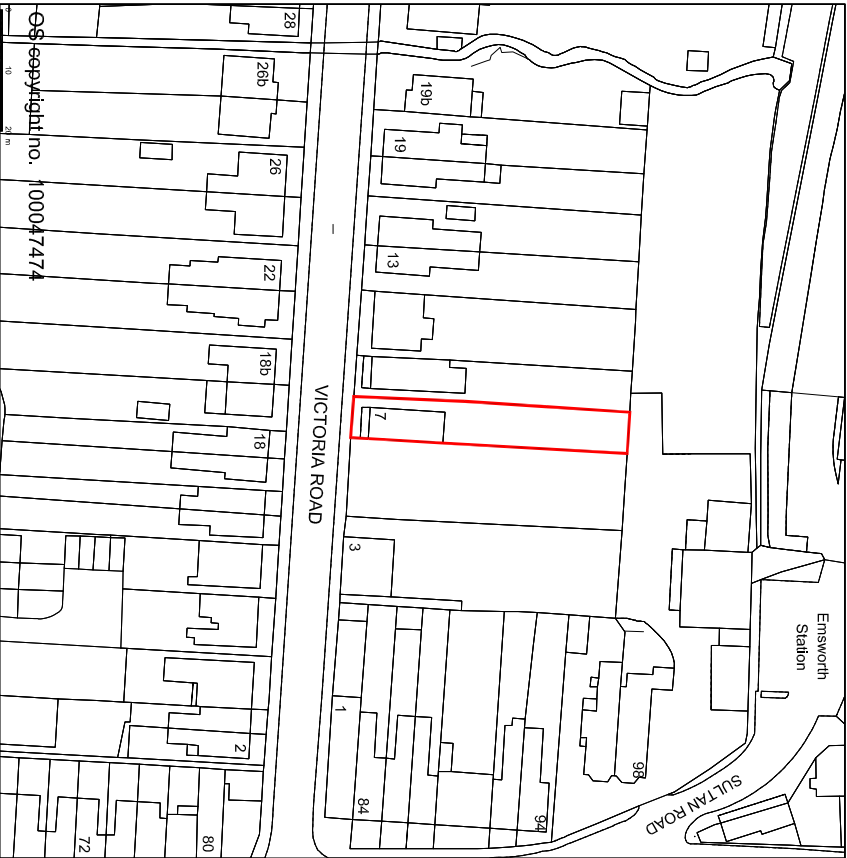

Location plan scale 1:1250

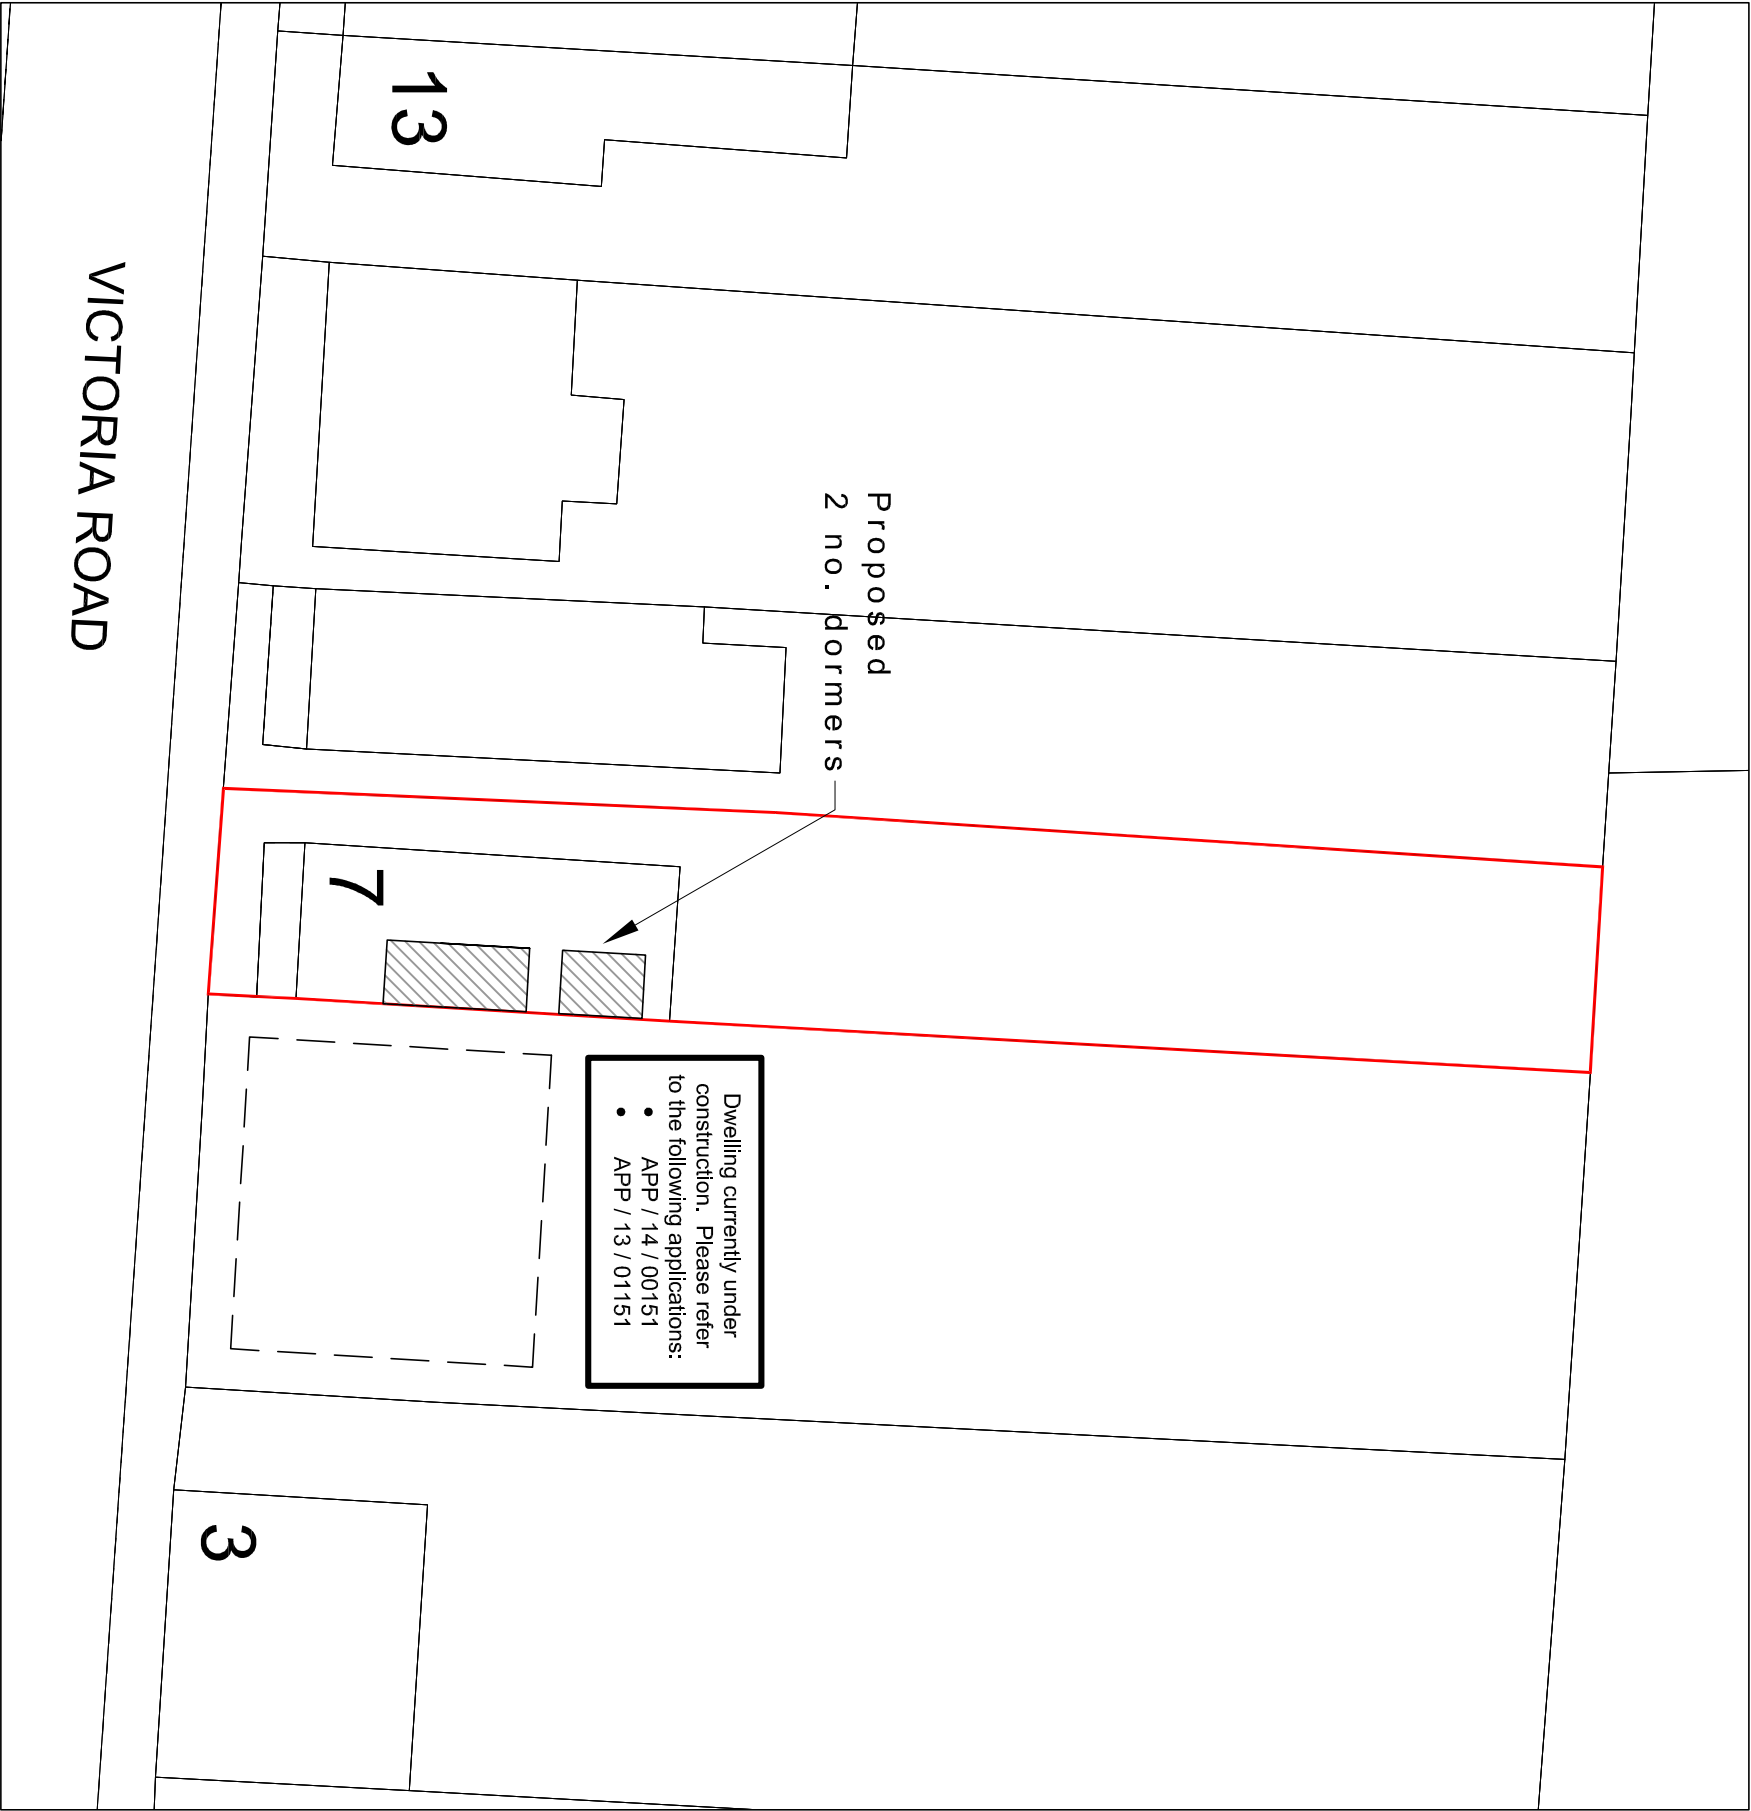

Proposed site plan scale 1:250

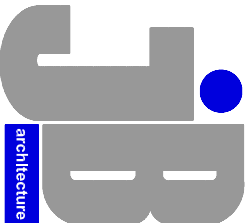

JIMMY BESSANT ARCHITECTURE
TEL: 01243 373620 M: 07769904282
E: jimmy@jb-architecture.co.uk
Web: www.jb-architecture.co.uk

For
MR & MRS YOUNG
Project
7 VICTORIA ROAD
EMSWORTH
PO10 7NH

Title
PROPOSED DORMER

Date	Drawn	Scale	Checked
JUNE 2014	JB	As shown @ A3	-
Job Number	Drawing Number	Revision	
PD0114	401		

