




FRONT ELEVATION

- upvc windows
- clay facing brickwork
- lead covered porch roof
- timber front door & frame

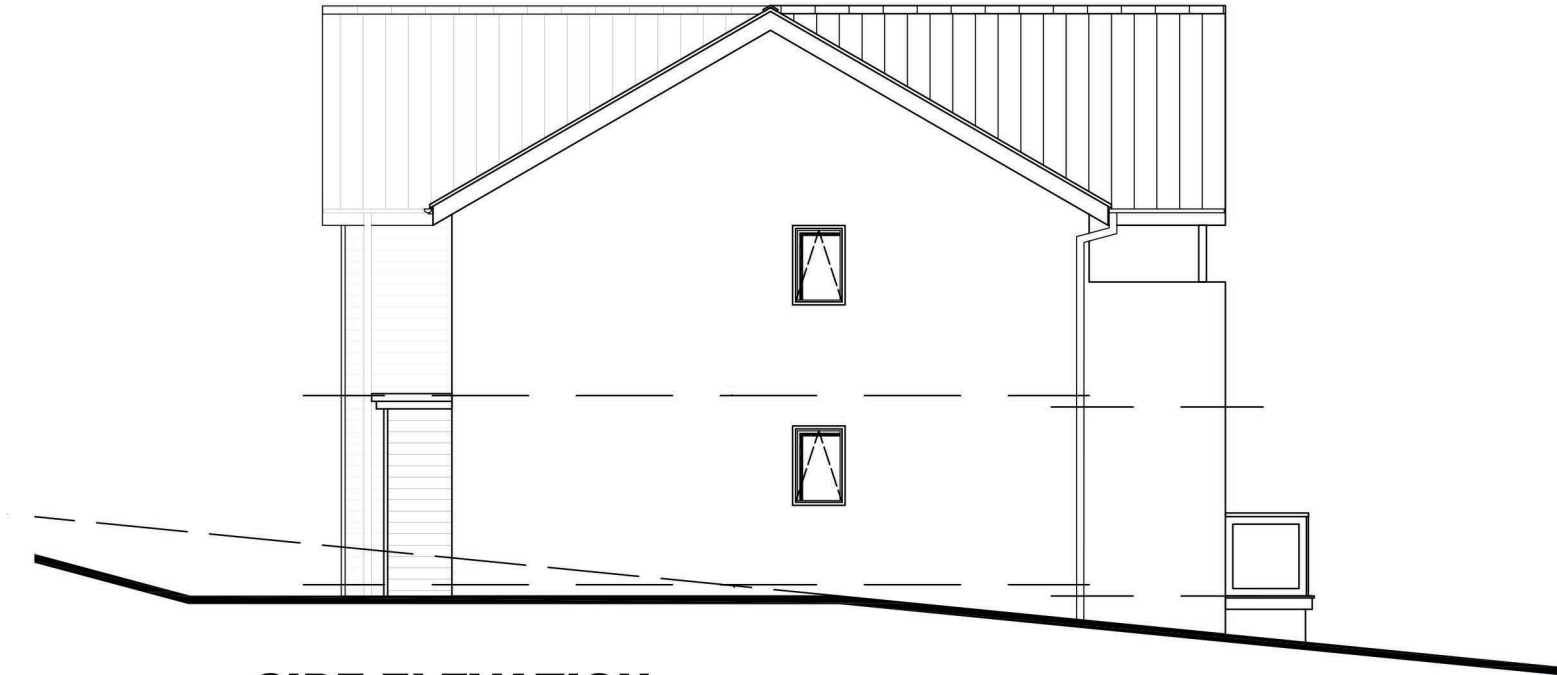


SIDE ELEVATION



REAR ELEVATION

- angular ridge tiles
- concrete interlocking tiles
- steel gable frame, columns & balcony frame
- upvc rainwater goods
- upvc eaves & verge
- natural timber weatherboarding
- sliding folding powder coated aluminium doors
- timber balcony decking & joists
- glass balustrading with stainless steel posts & timber handrail
- timber veranda decking & joists

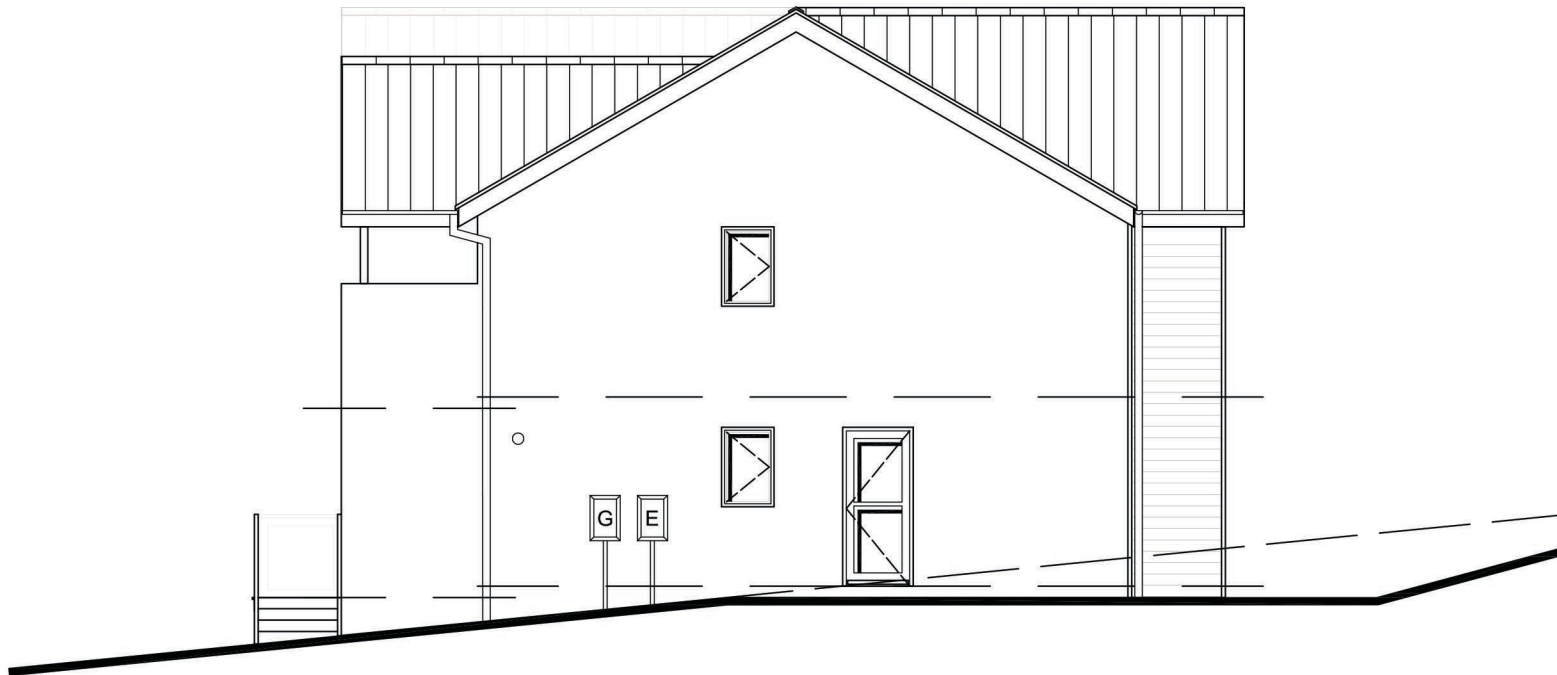

SIDE ELEVATION



REVISION	DATE	COMMENTS	AUTHOR / CHECKED	
			TITLE	
			HOUSE H577 (PORTSDOWN)	
			REAR ASPECT	
			DETAIL	
			PLANNING 2 of 2	
			DATE	SCALE
			OCT 2013	1:50 @ A1 1:100 @ A3
			DRAWING No.	REV.
			10774 - P.01.31	-
			DRAWING-STATUS	AUTHOR / CHECKED
			PLANNING	AC/PF

LHC GROUP

www.lhc.net

EXETER

PLYMOUTH

SOUTHAMPTON

01392

01752

08450

444334

660368

714565

architecture

urbanism

safety

CONTRACTORS MUST CHECK ALL DIMENSIONS ON SITE. ONLY REQUIRED DIMENSIONS ARE TO BE WORKED FROM. DISCREPANCIES MUST BE REPORTED TO THE ARCHITECT BEFORE PROCEEDING.

DRAWING IS COPYRIGHT.