



Revisions

A	07/02/14	Floor plans updated to suit planning comments dated 24/01/14.	AJH
---	----------	---	-----

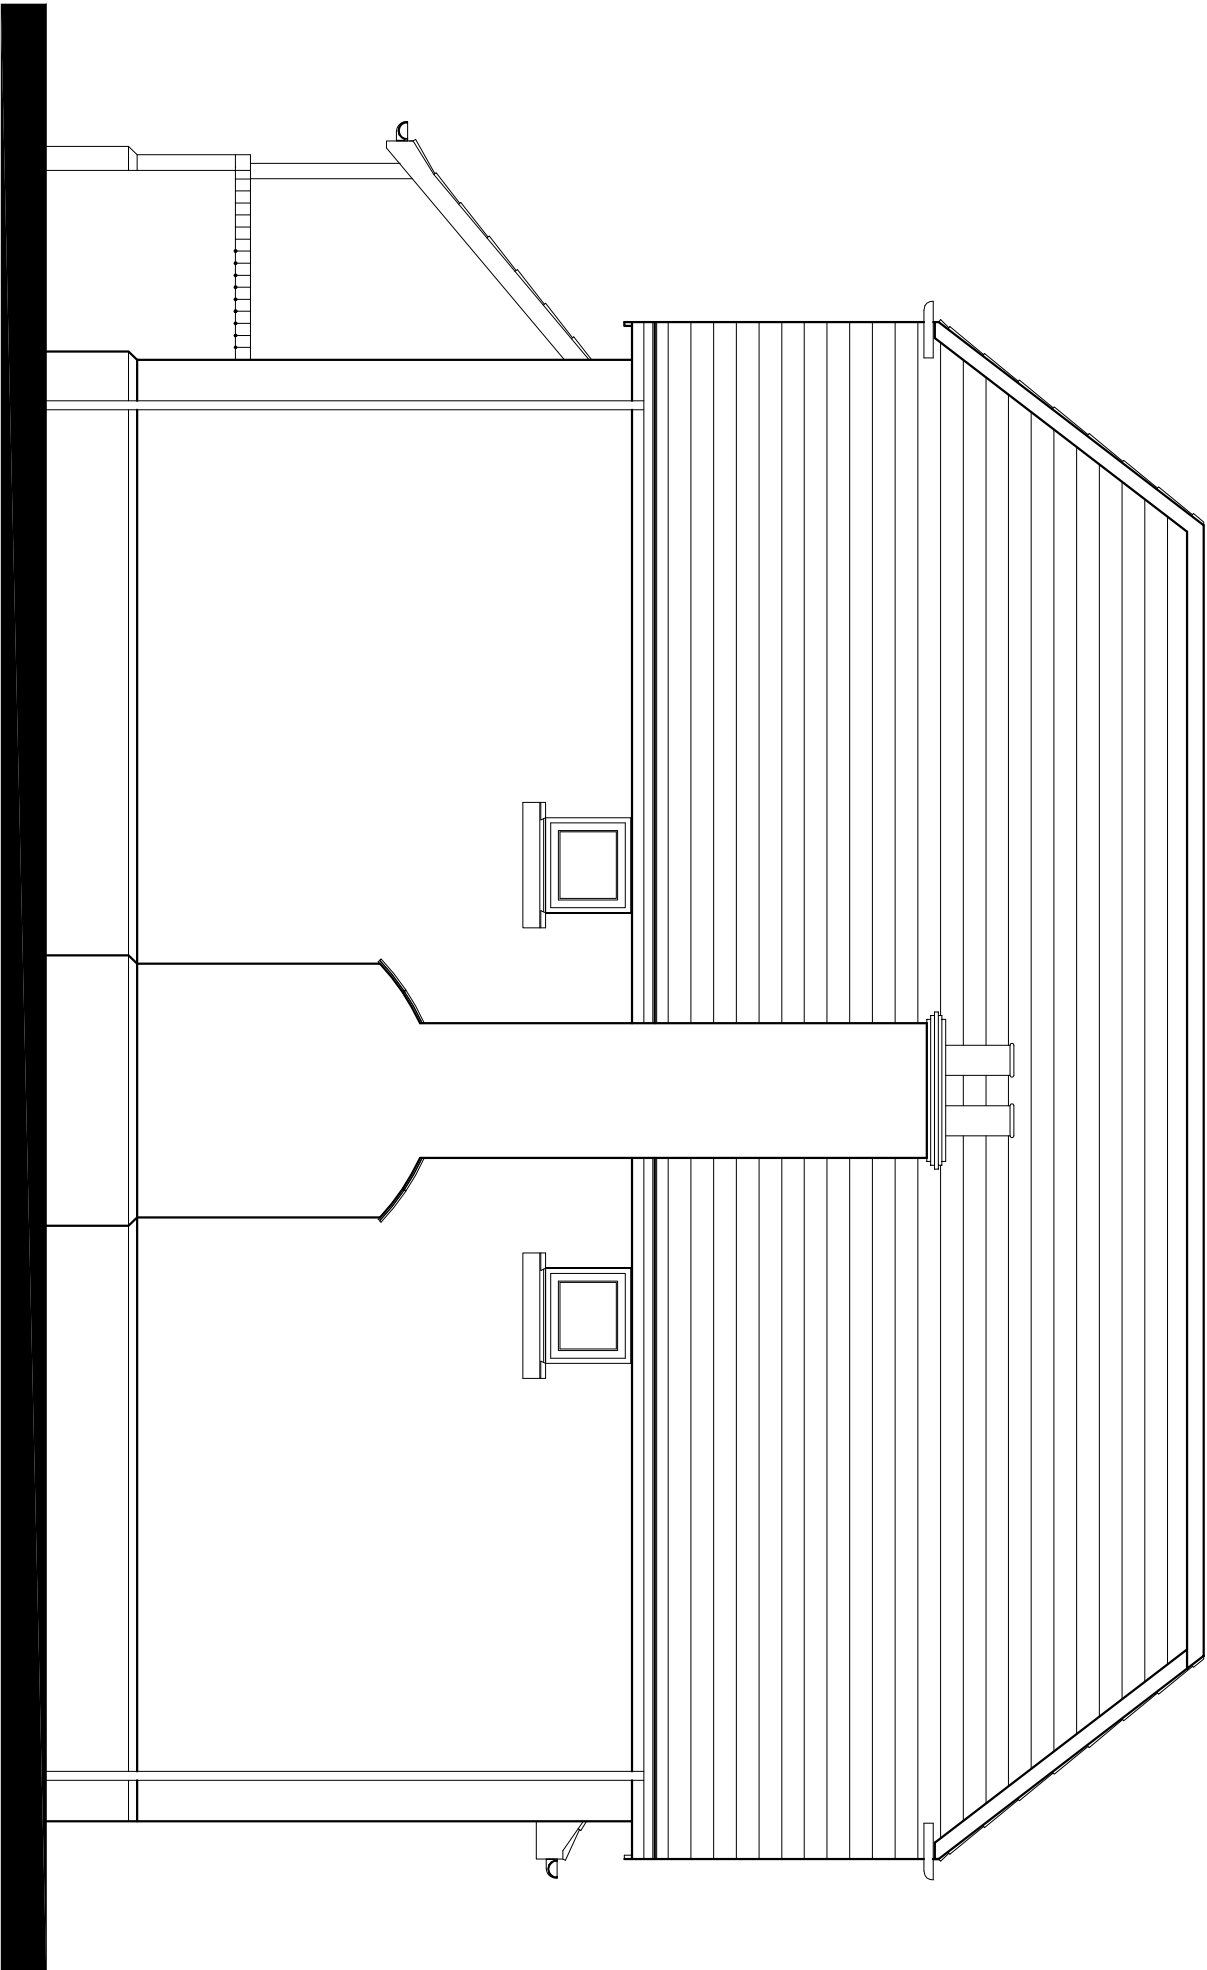

Proposed Side Elevation

 

JON DALE ARCHITECT LTD.

Jon Dale RIBA 7 Crestwood View, Eastleigh, Hampshire, SO50 4NF Tel: 07787 575126 E-mail: jondalearchitect@gmail.com

Project	Bedhampton School Yard			Title	Side Elevation 1
	Havant Road				3No. New Dwellings
	Bedhampton				
Scale	Date	Drawn	Checked	Job No.	Drawing No.
1:50 @ A3	17/12/2013	AJH		JGM1312-01	CD005
					Revision
					A