




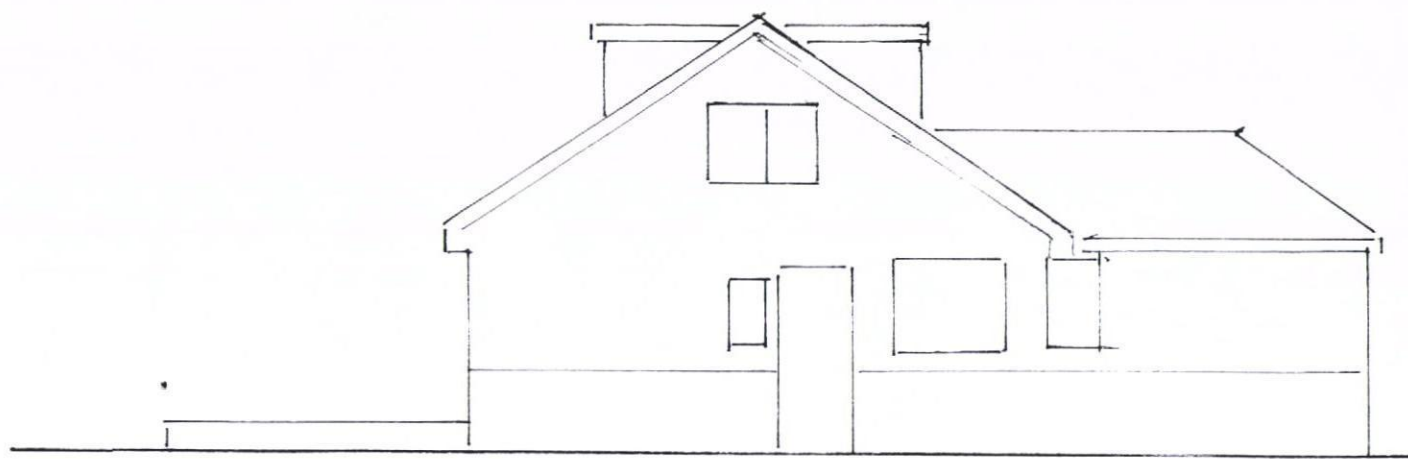


EXISTING SOUTH ELEVATION

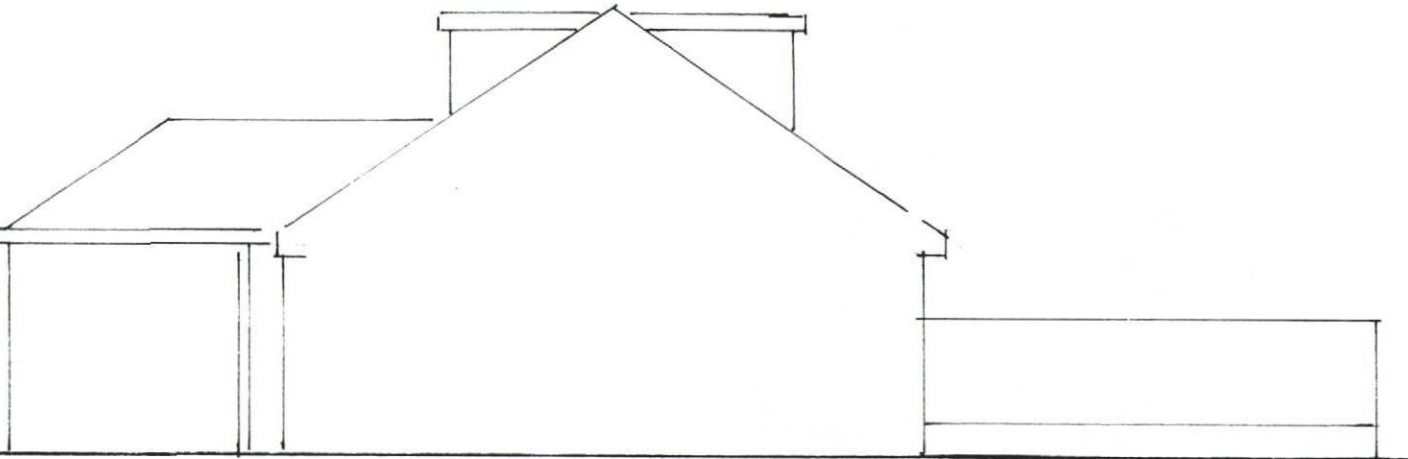

EXISTING NORTH ELEVATION

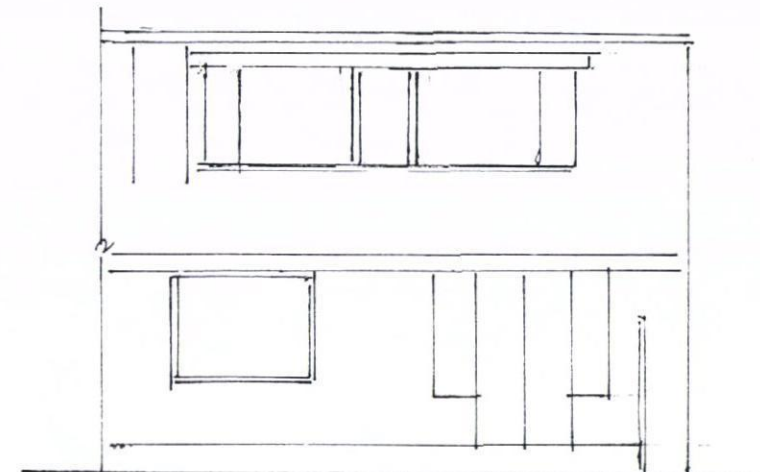

EXISTING WEST ELEVATION

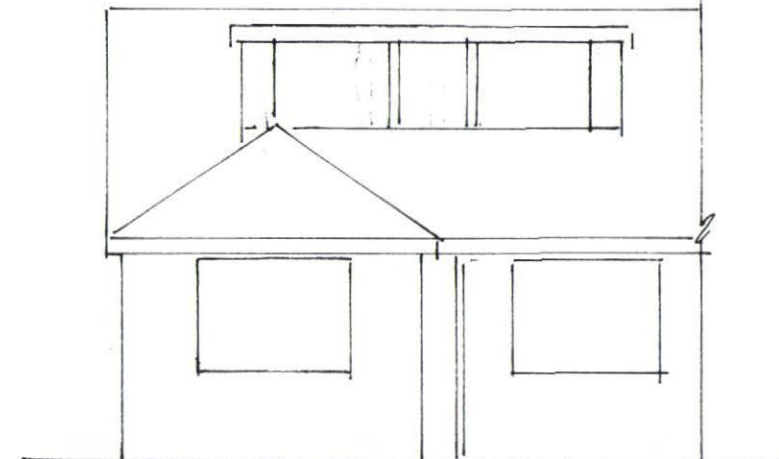

EXISTING EAST ELEVATION



RIBA 

Chartered Practice

John Groom Chartered Architect
 32A High Street, Emsworth, Hampshire PO10 7AW
 T 01243 372560 M 07780 997563
johngroom@freeuk.com
www.johngroomarchitect.co.uk

JOB: Erection of single storey rear extension
 LOCATION: 17 Selangor Avenue, Emsworth
 DRG TITLE: Existing elevations
 SCALE: 1:100 DRAWN: JG
 DRG NO: 11/256/8 DATE: 7 September 2011