

MATERIALS SCHEDULE

EXTERNAL WALLS - FACING BRICKWORK WITH FEATURE SOLDIER COURSING AND BANDING.

ROOF - DARK BROWN PLAIN CONCRETE ROOF-TILES WITH CONTRASTING TERRACOTTA HALF ROUND RIDGE TILES.

SOFFITS - SOFTWOOD TONGUE AND GROOVE BOARDING.


FASCIA - SOFTWOOD FINISHED IN DARK BROWN.

RAINWATER GOODS - BLACK PVC-U

ESCAPE DOORS - STEEL DOORSET FINISHED IN MID GREY


SHOPFRONT (CONVENIENCE STORE) - ALUMINIUM FRAMES FINISHED IN MID GREY.

SHOPFRONT (PHARMACY) - ALUMINIUM FRAMES FINISHED IN DARK GREEN.

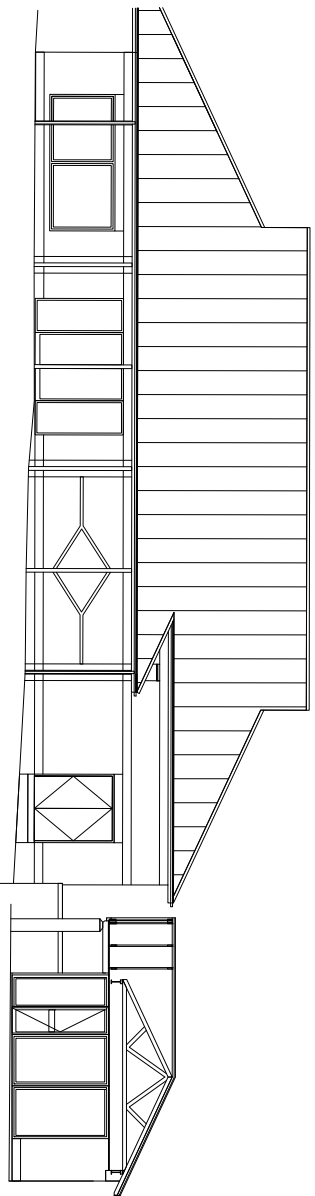


ELEVATION A


STREET SCENE ELEVATIONS - 1:200

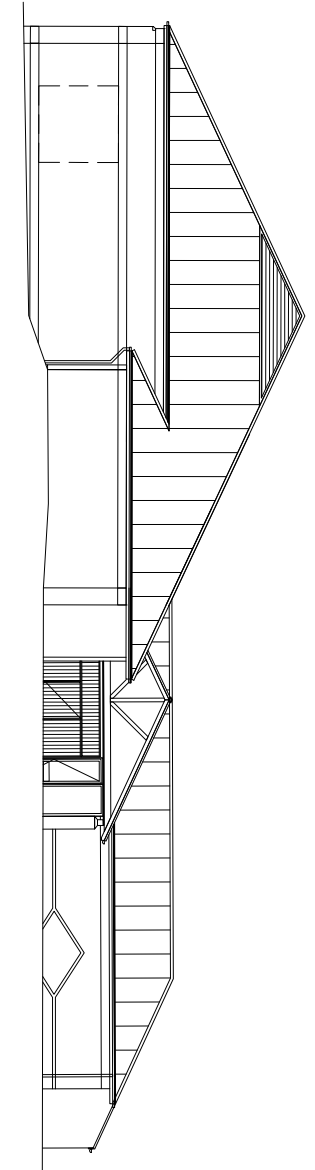


ELEVATION B

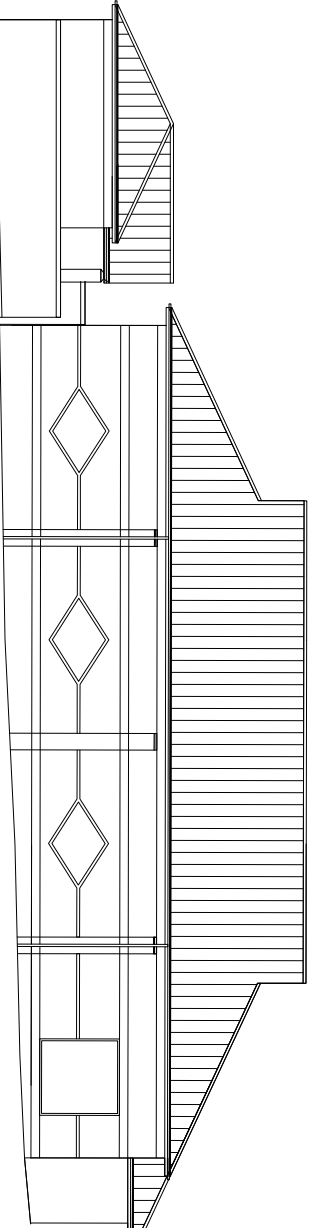


ELEVATION C

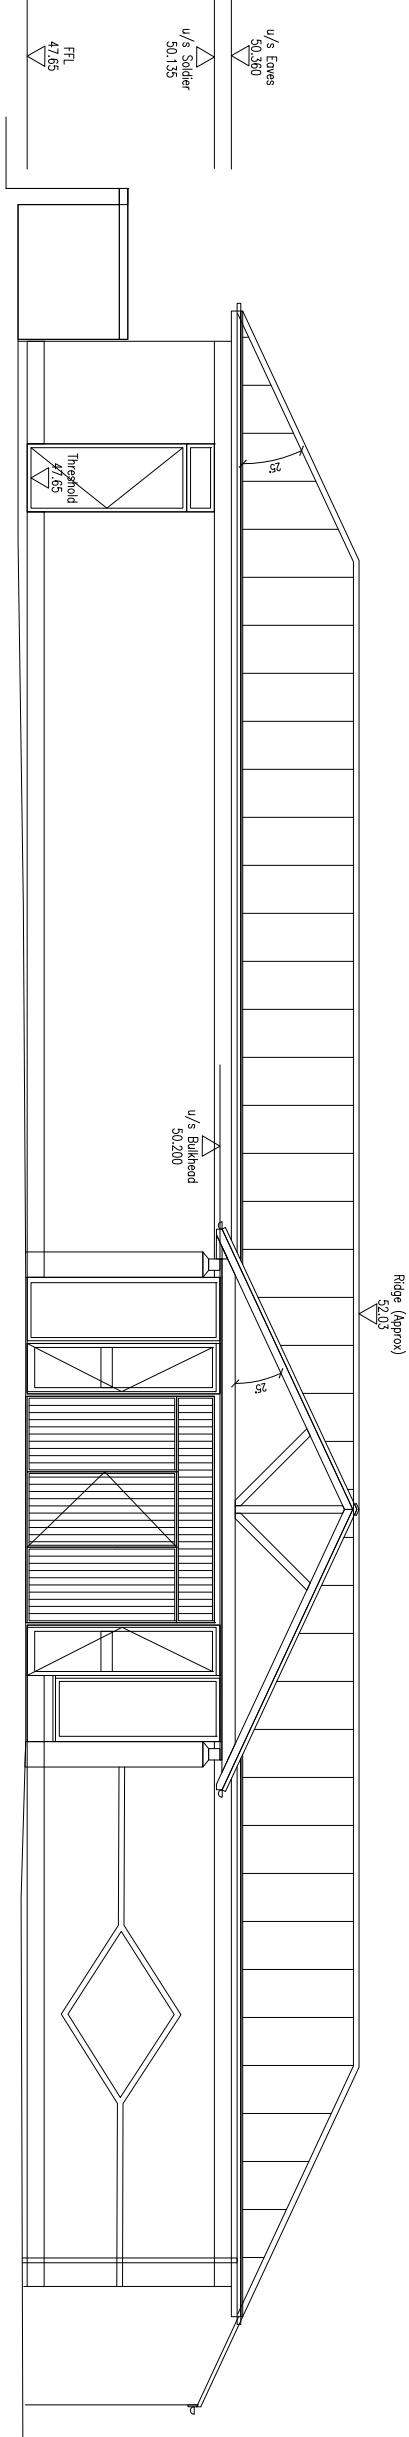


UNIT 2 AND 3 - NORTH WEST ELEVATION - 1:100

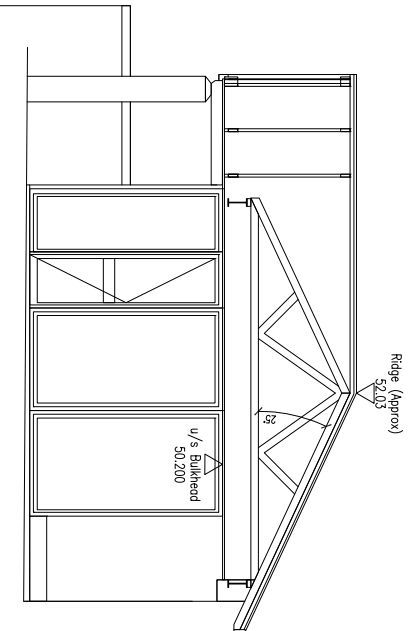


UNIT 2 AND 3 - SOUTH WEST ELEVATION - 1:100

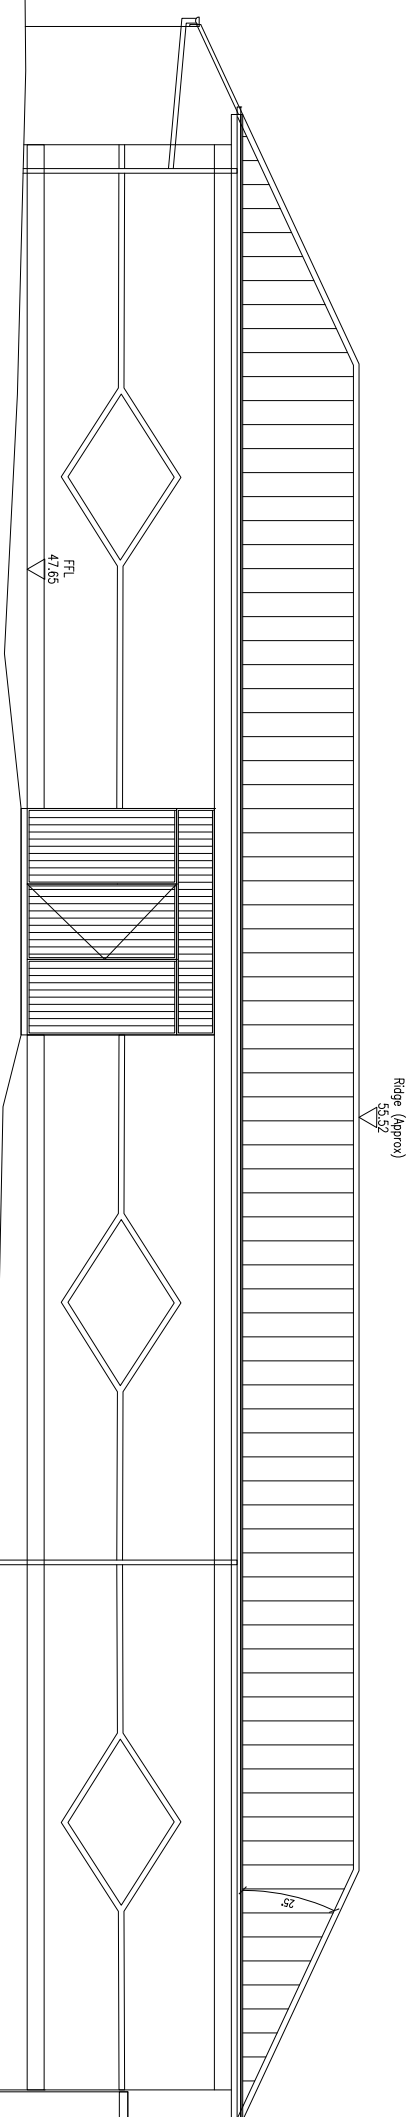


UNIT 2 AND 3 - SOUTH EAST ELEVATION - 1:100

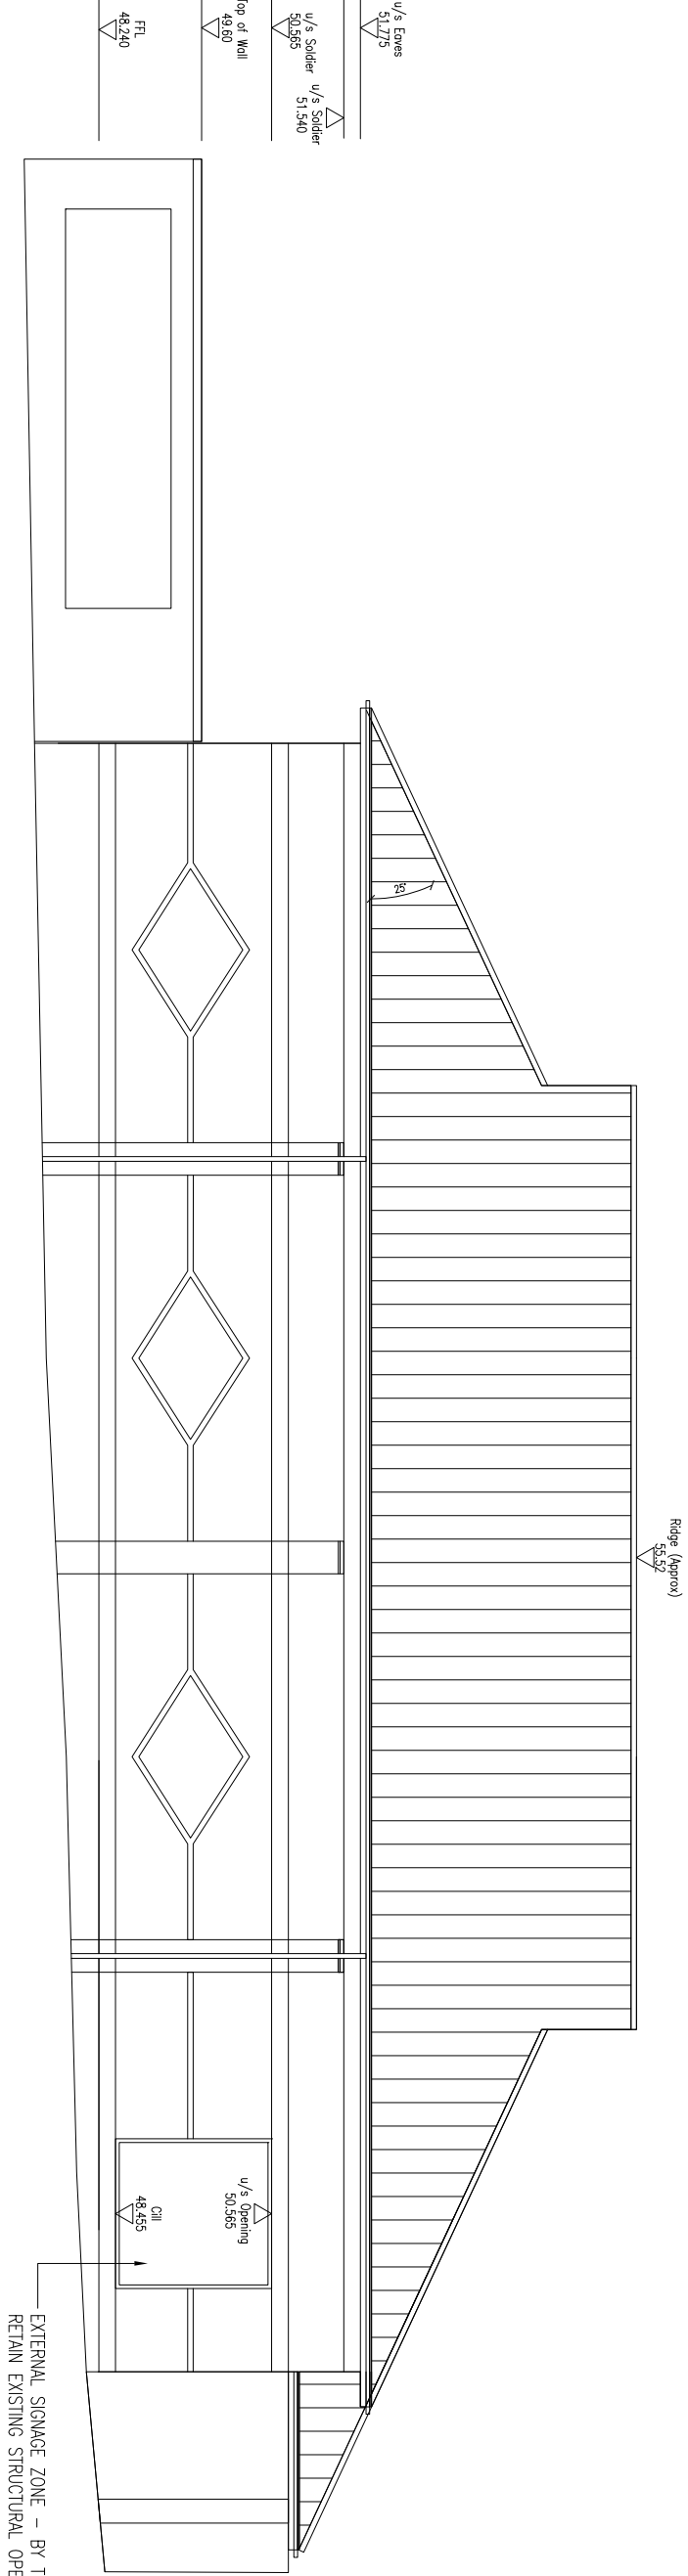


UNIT 1 - NORTH EAST ELEVATION - 1:100

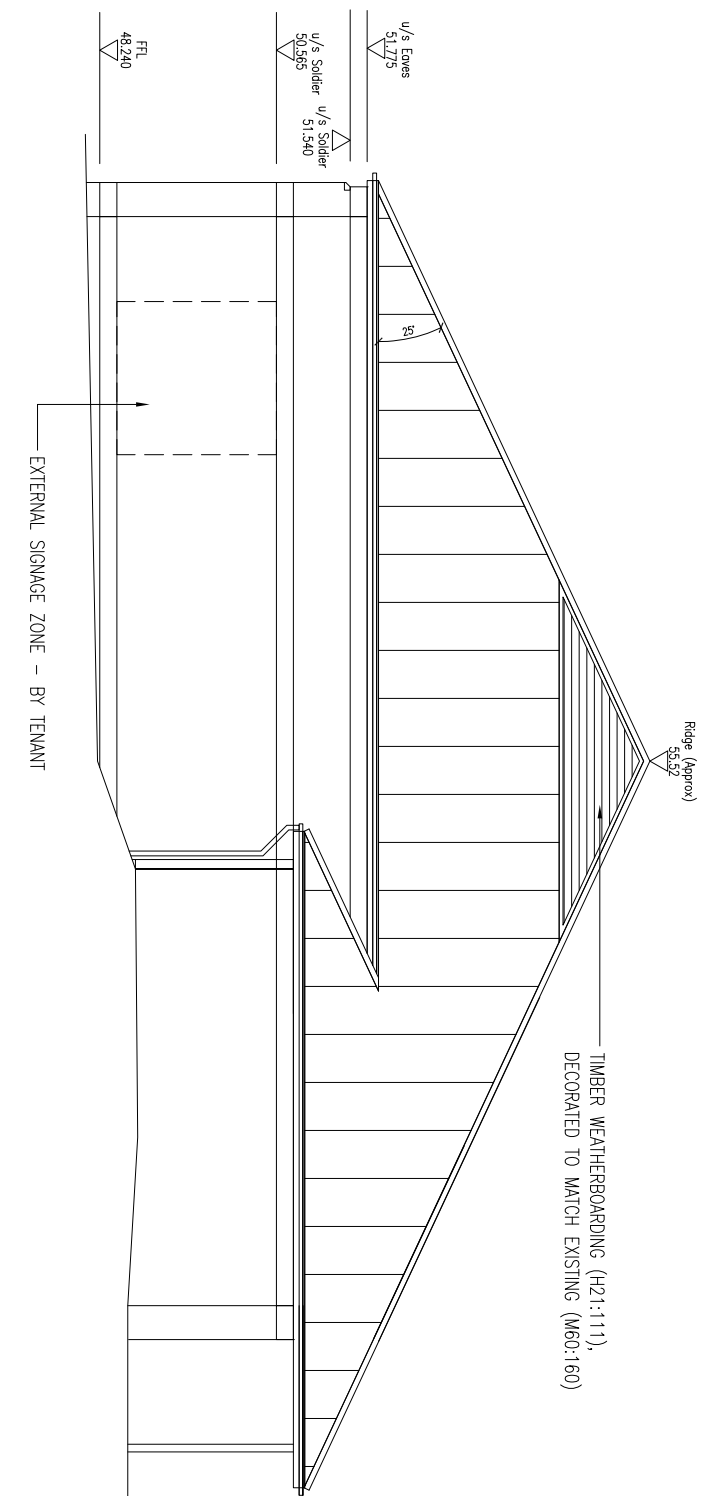


UNIT 1 - NORTH WEST ELEVATION - 1:100

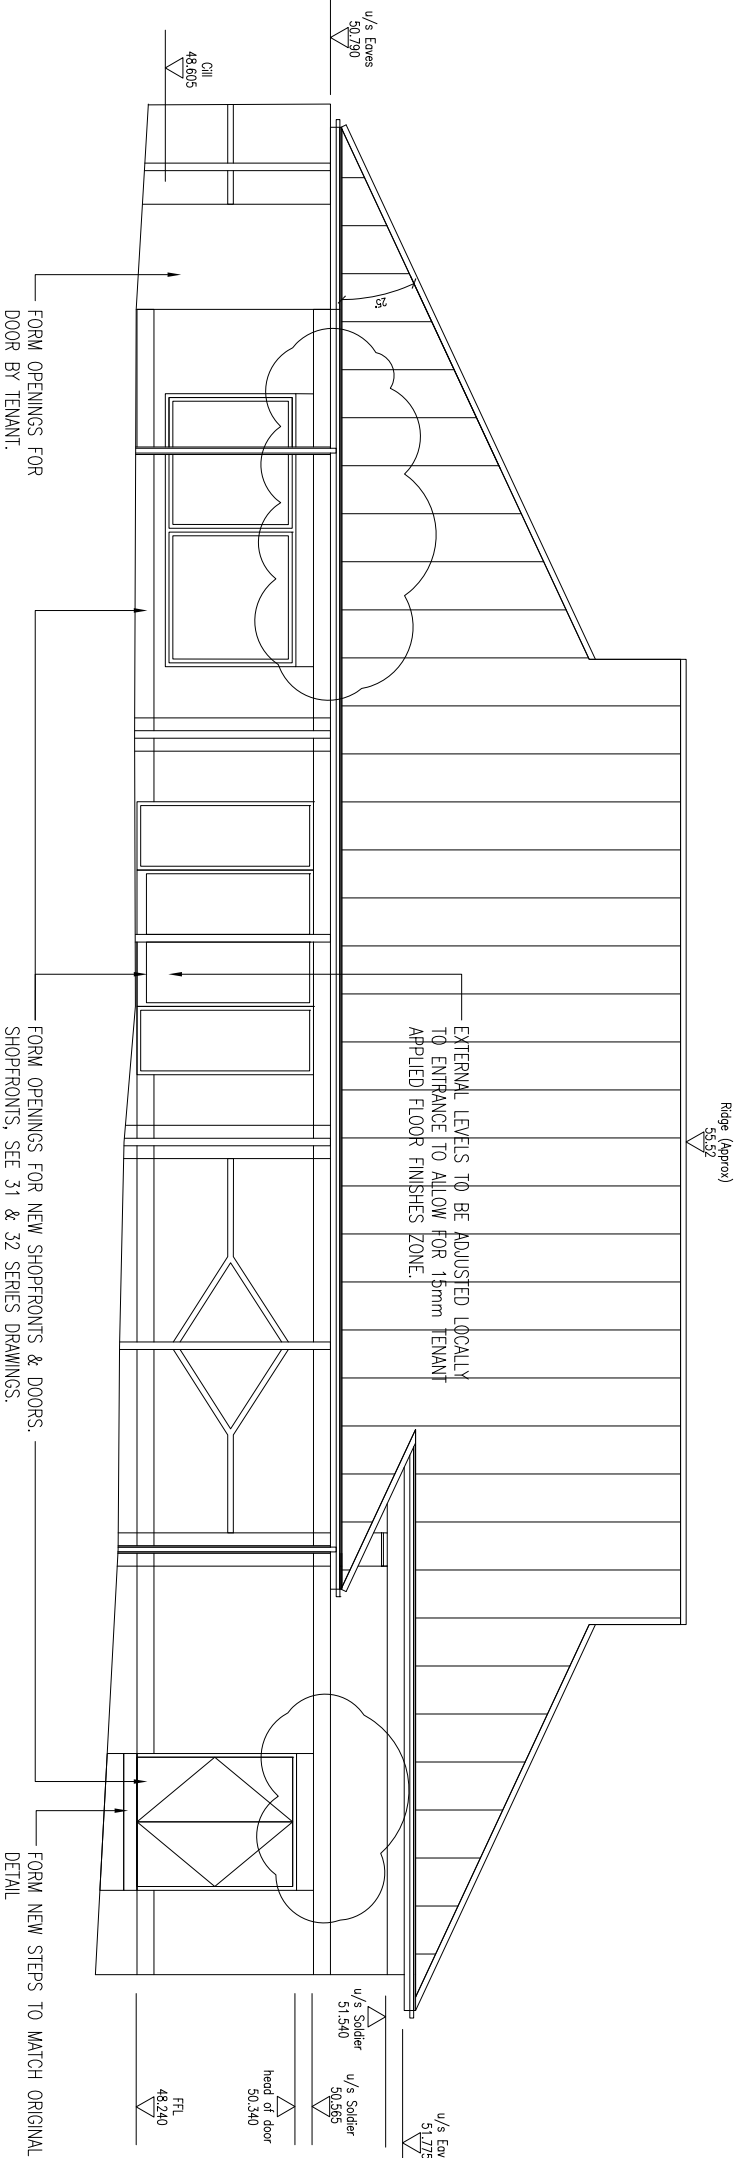


UNIT 1 - SOUTH WEST ELEVATION - 1:100

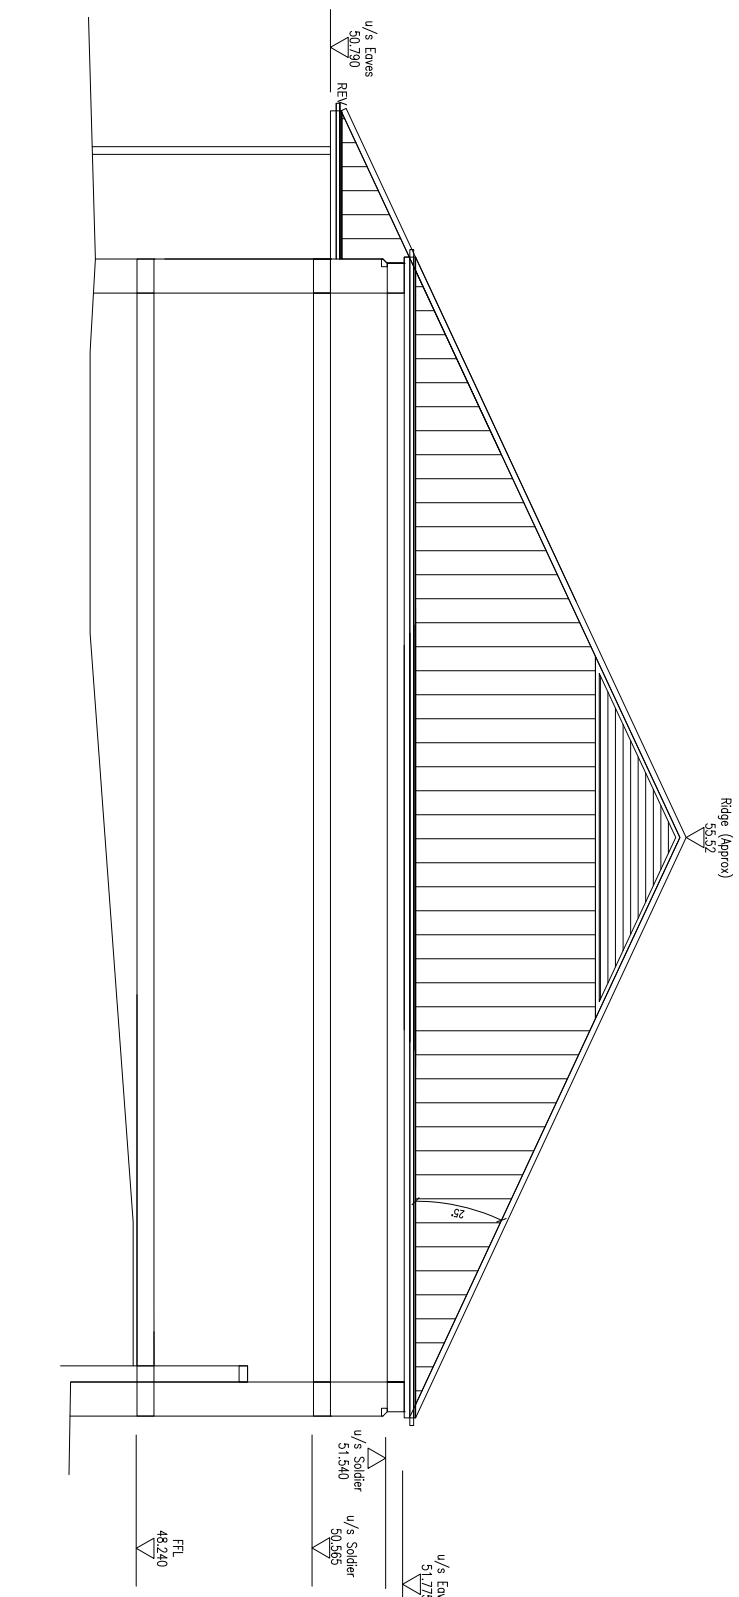

UNIT 1 - SOUTH EAST ELEVATION - 1:100

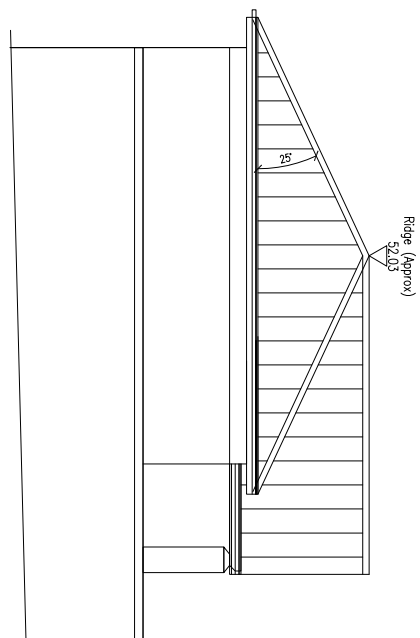

UNIT 2 AND 3 - NORTH EAST ELEVATION - 1:100

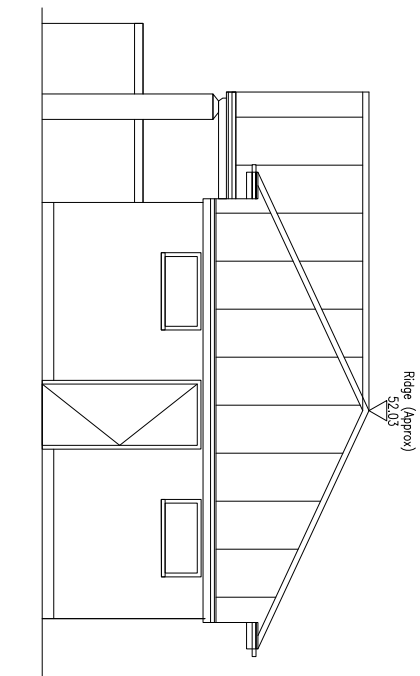

UNIT 2 AND 3 - NORTH WEST ELEVATION - 1:100

This drawing supersedes

'URBANEDGE' drawing

1431 URB-LR 08 70 02-A00, approved by Havant Borough Council under ref: APP/12/00650 on 21 August 2012.

Revisions to this drawing from the previous version are as follows, shown clouded:

- Increase in height of shop front screen, entrance screen & service door to South west elevation of Unit 1

Revision	Description	Date
A03	Door/Window head levels updated to	14.12.12
A02	Tenants requirements	04.12.12
A01	As below & eaves levels updated	21.11.12
	Updated as clouded and issued for RMA	

URBANEDGE
architecture / master planning / design

BROOKTON 2000 LTD

**LAVENDER ROAD
LOCAL CENTRE
WATERLOOVILLE**

**LOCAL CENTRE REBUILD
PROPOSED
ELEVATIONS**

Scale	1:100 & 1:200 @ A1	Drawn	TMA
Date	JUN 12		
Project No.	1431	Drawing No.	URB LR [08] 70 02
Revision	A03	Revision	A03

PLANNING