




Proposed Front Elevation
1 : 100

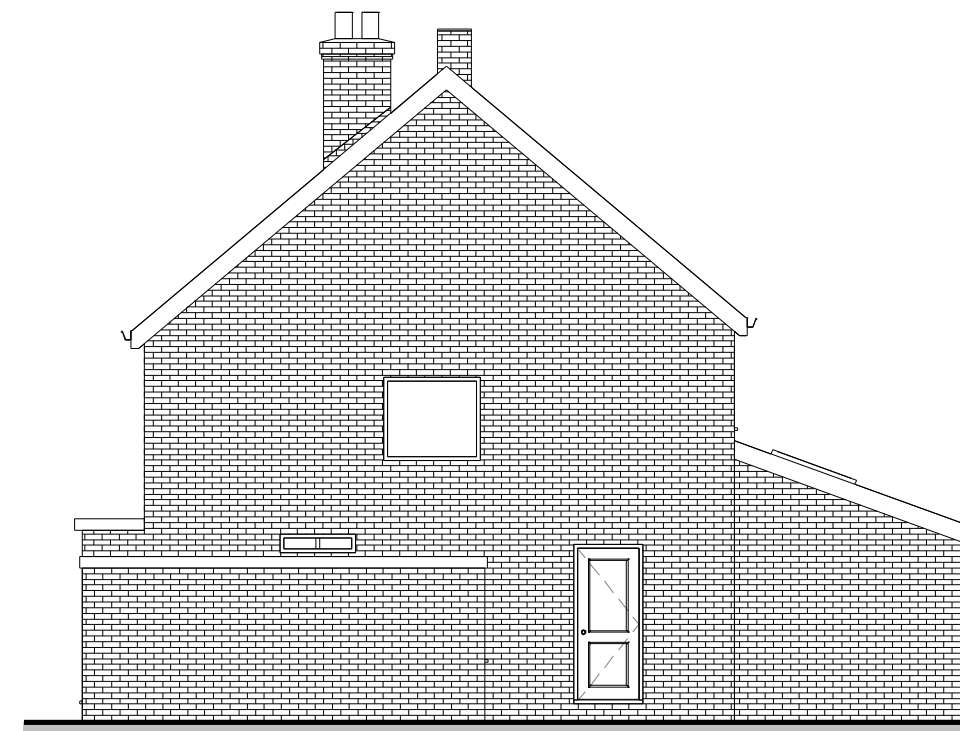


Proposed LHS Elevation
1 : 100




Proposed Rear Elevation
1 : 100

All materials to
match existing

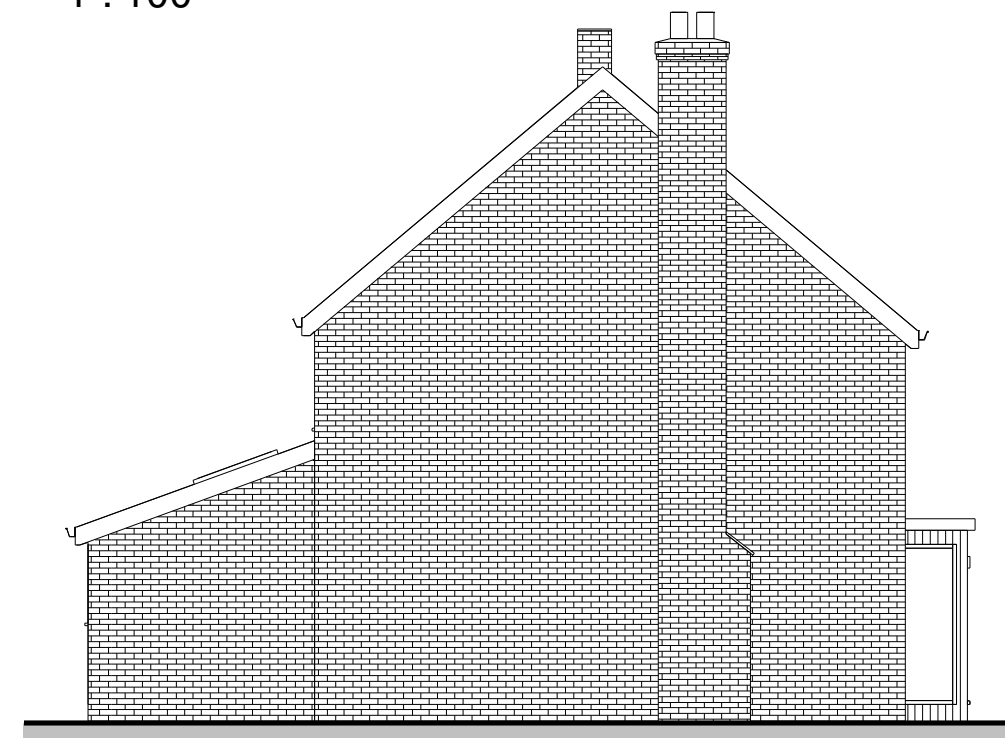

Proposed RHS Elevation
1 : 100

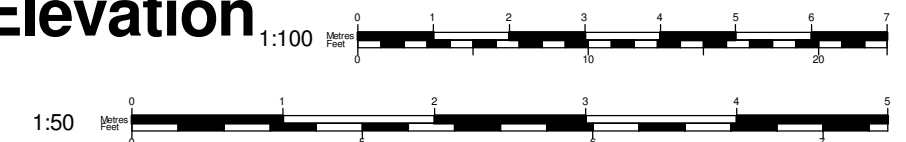

No.	Description	Date

Mr D Parsons
8 Bramley Close
Waterlooville
Hampshire
PO7 7SU

Proposed Elevations

Project number 8BRA-14
Date 27th March 2014
Drawn by June Grinstead
Checked by JEG

A102

Scale 1 : 100