



EVENTS AREA
As permission 02/51153/038

Main entrance

eaves line

Marina Services Bdg.

BINS + TROLLEYS

Proposed Temporary
EVENTS AREA


BOATYARD

SITE PLAN 1:200

Pontoon Access

Waterfront Promenade

Revetment

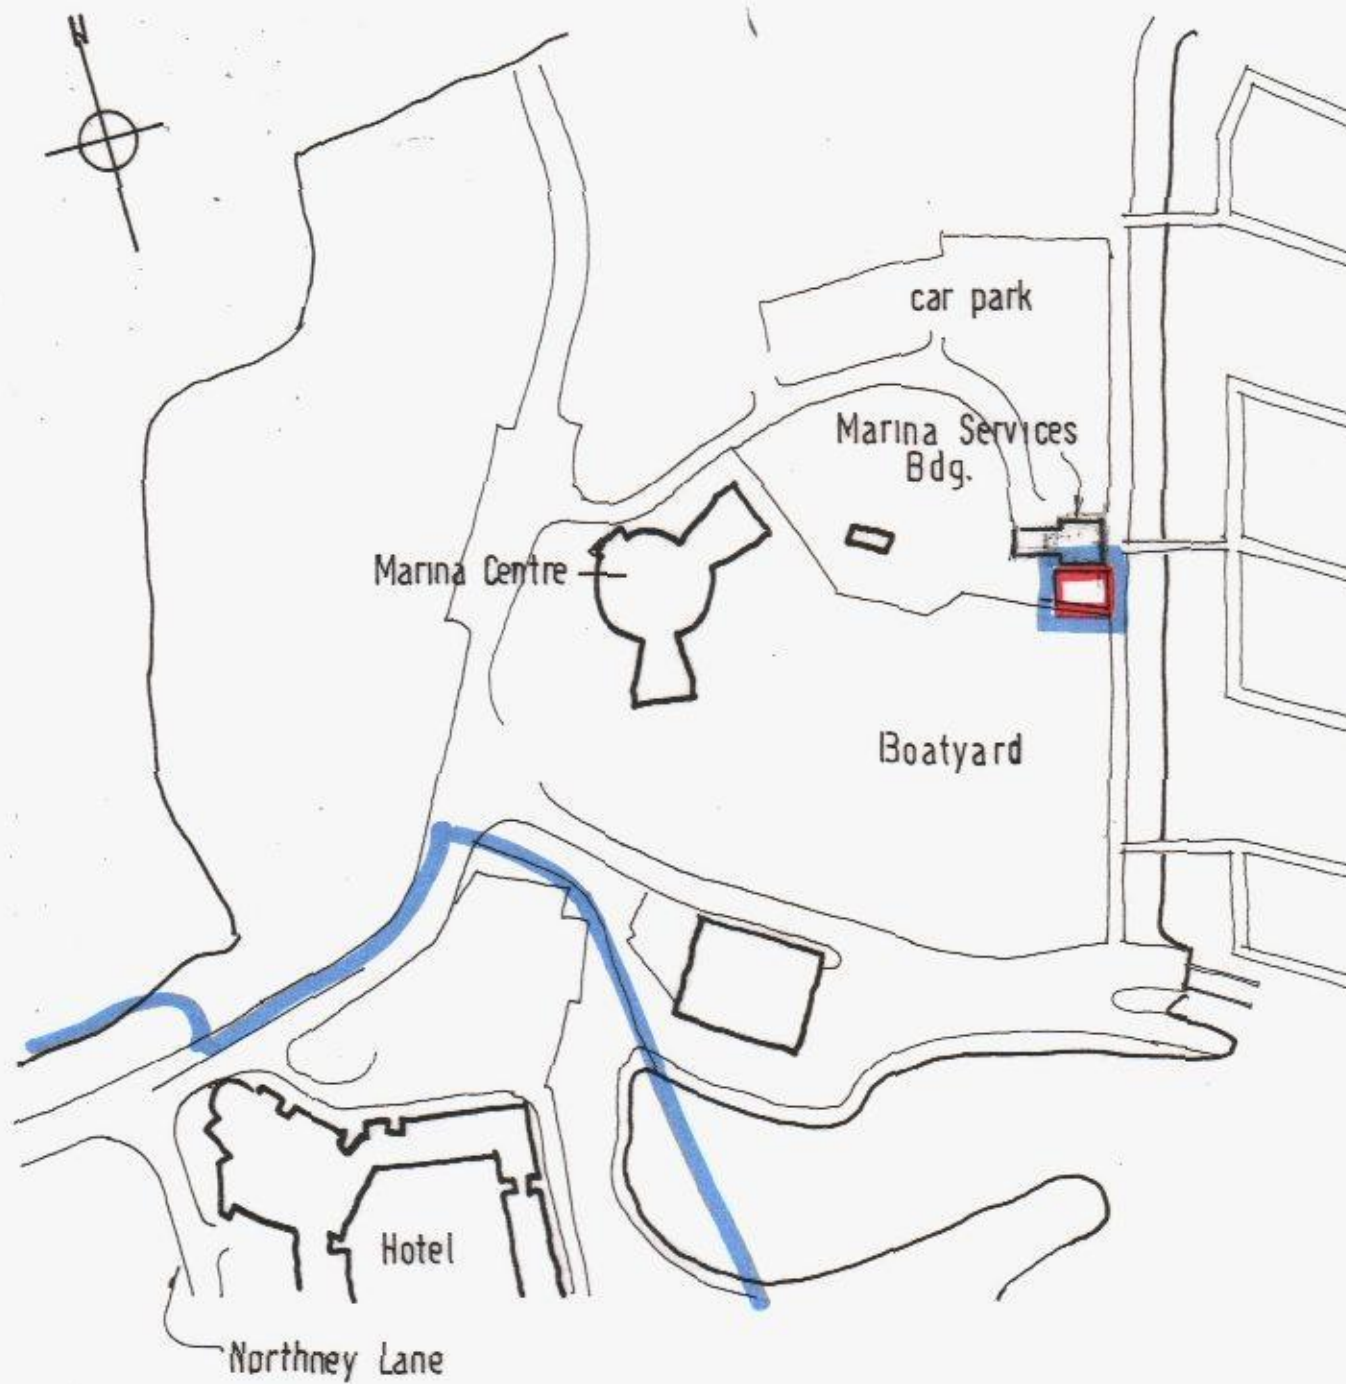

Location 1:2500

Marina Basin



This drawing is the copyright of the Architect and should not be copied or reproduced without the written consent of the Architect. Use written dimensions only and do not scale.



MARINA DEVELOPMENTS

project

NORTHNEY MARINA
NORTHNEY LANE
Hayling Island

title

Temporary Events Area

CANFORD CLIFFS ARCHITECTS

28 Haven Road Canford Cliffs

Poole Dorset BH13 7LP

TELEPHONE 01202 708192

FACSIMILE 01202 700976

scale 1:200 date 11-2004

project no	drg no	rev
2250	12	