


Notes:

THIS DRAWING IS NOT TO BE SCALED
THE GENERAL CONTRACTOR IS TO CHECK
ALL DIMENSIONS AND NOTIFY THE DESIGNER
OF ANY DISCREPANCIES OR OMISSIONS


HAVANT BOROUGH
COUNCIL

10 FEB 2014

RECEIVED

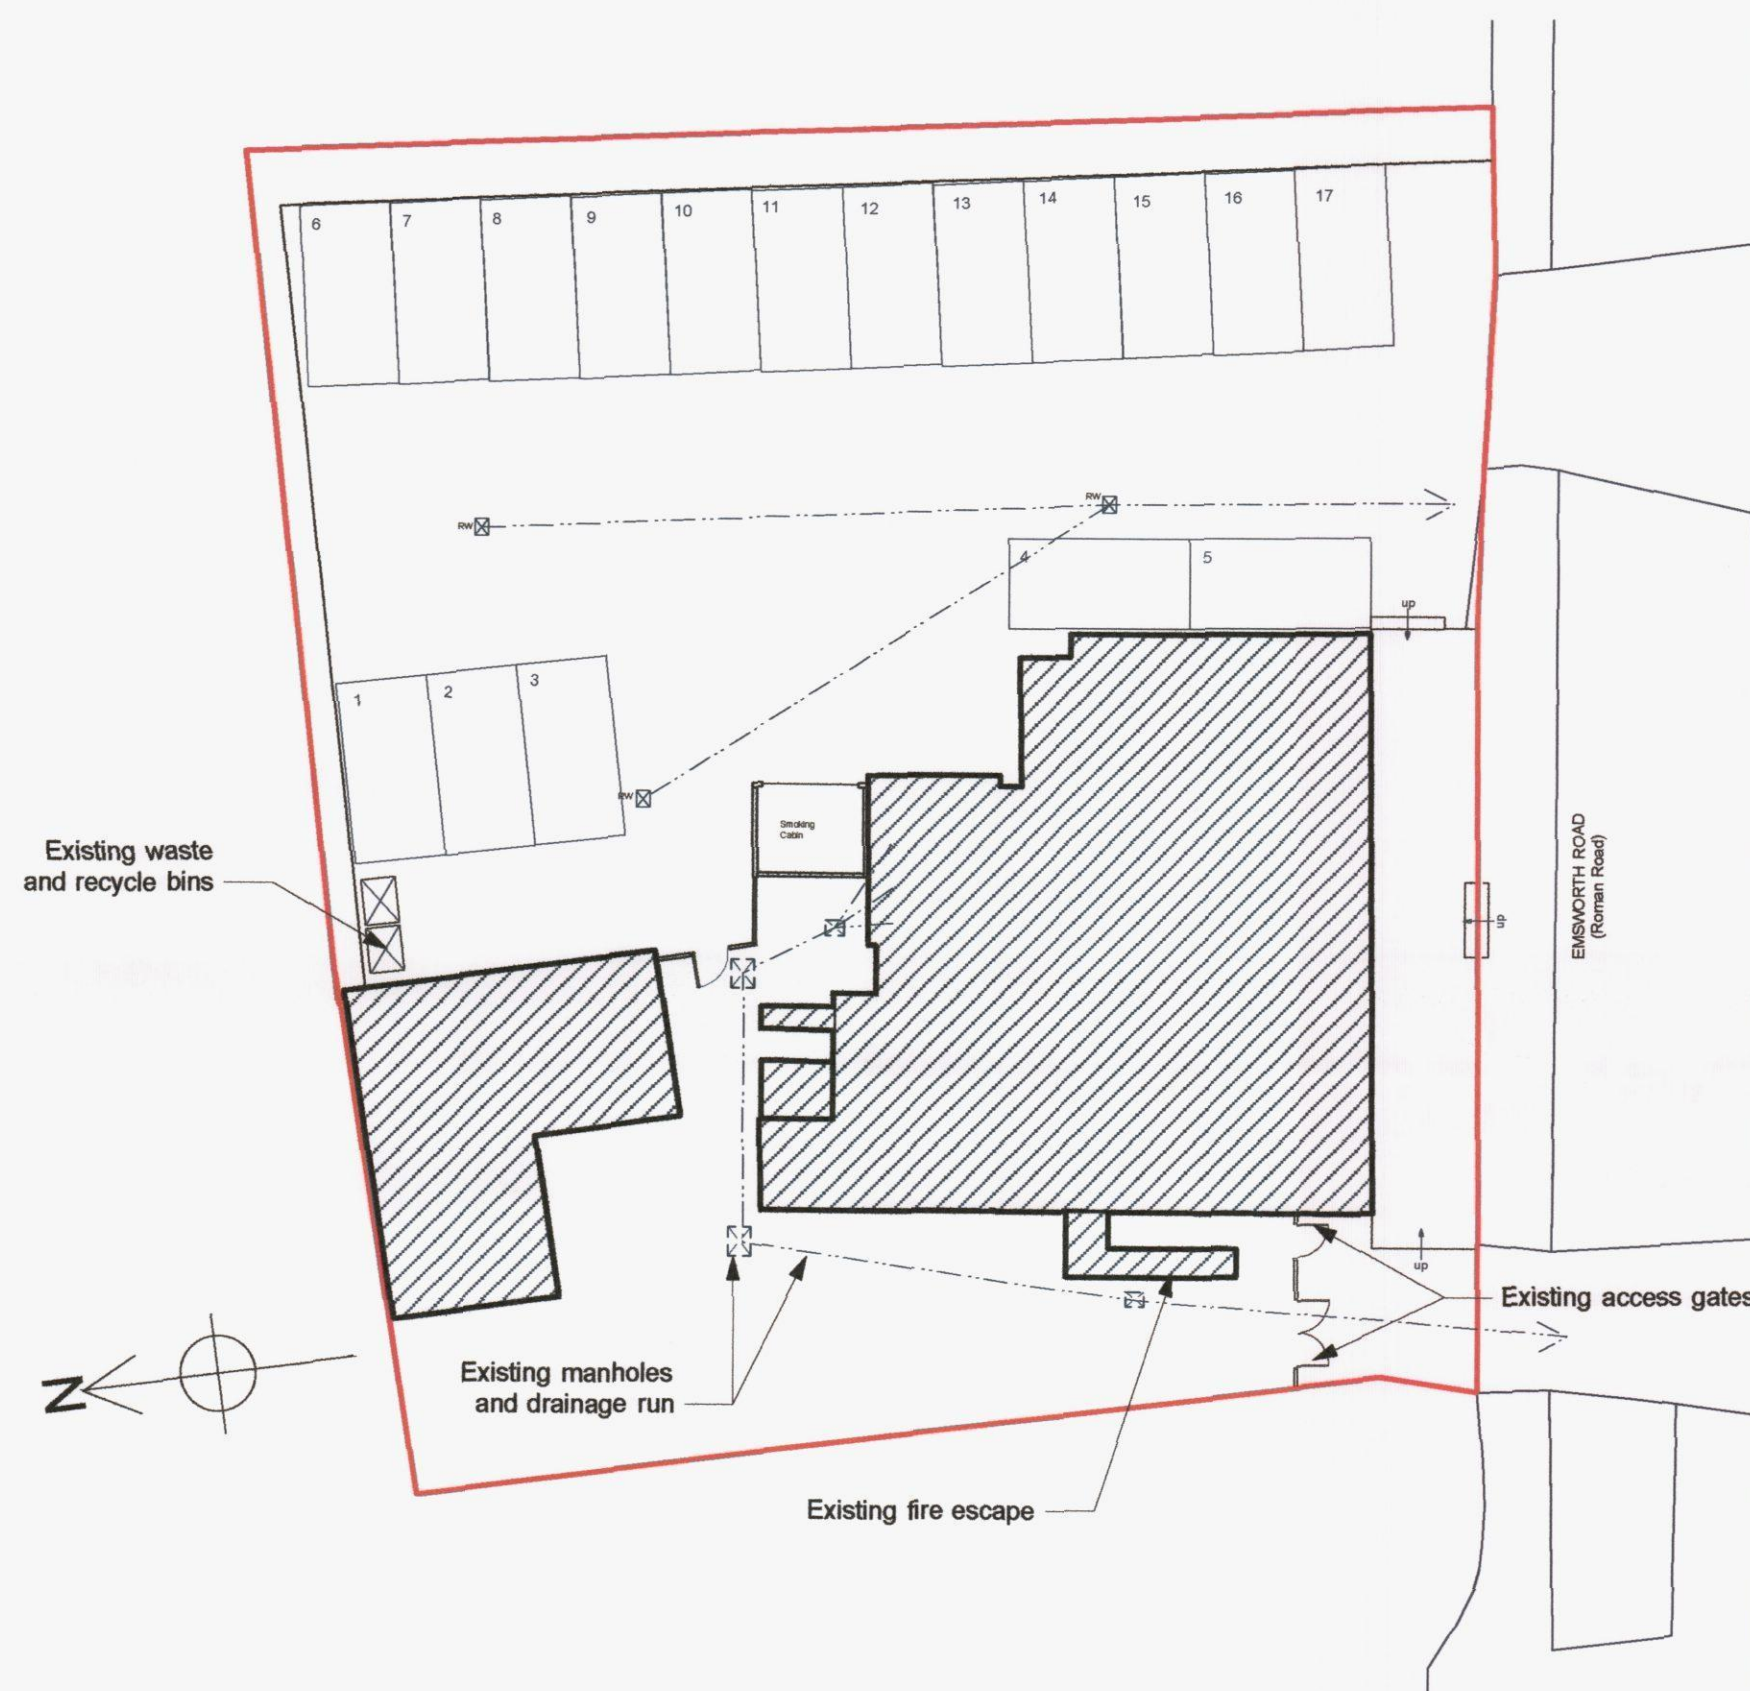

EXISTING SITE PLAN
Scale 1:200

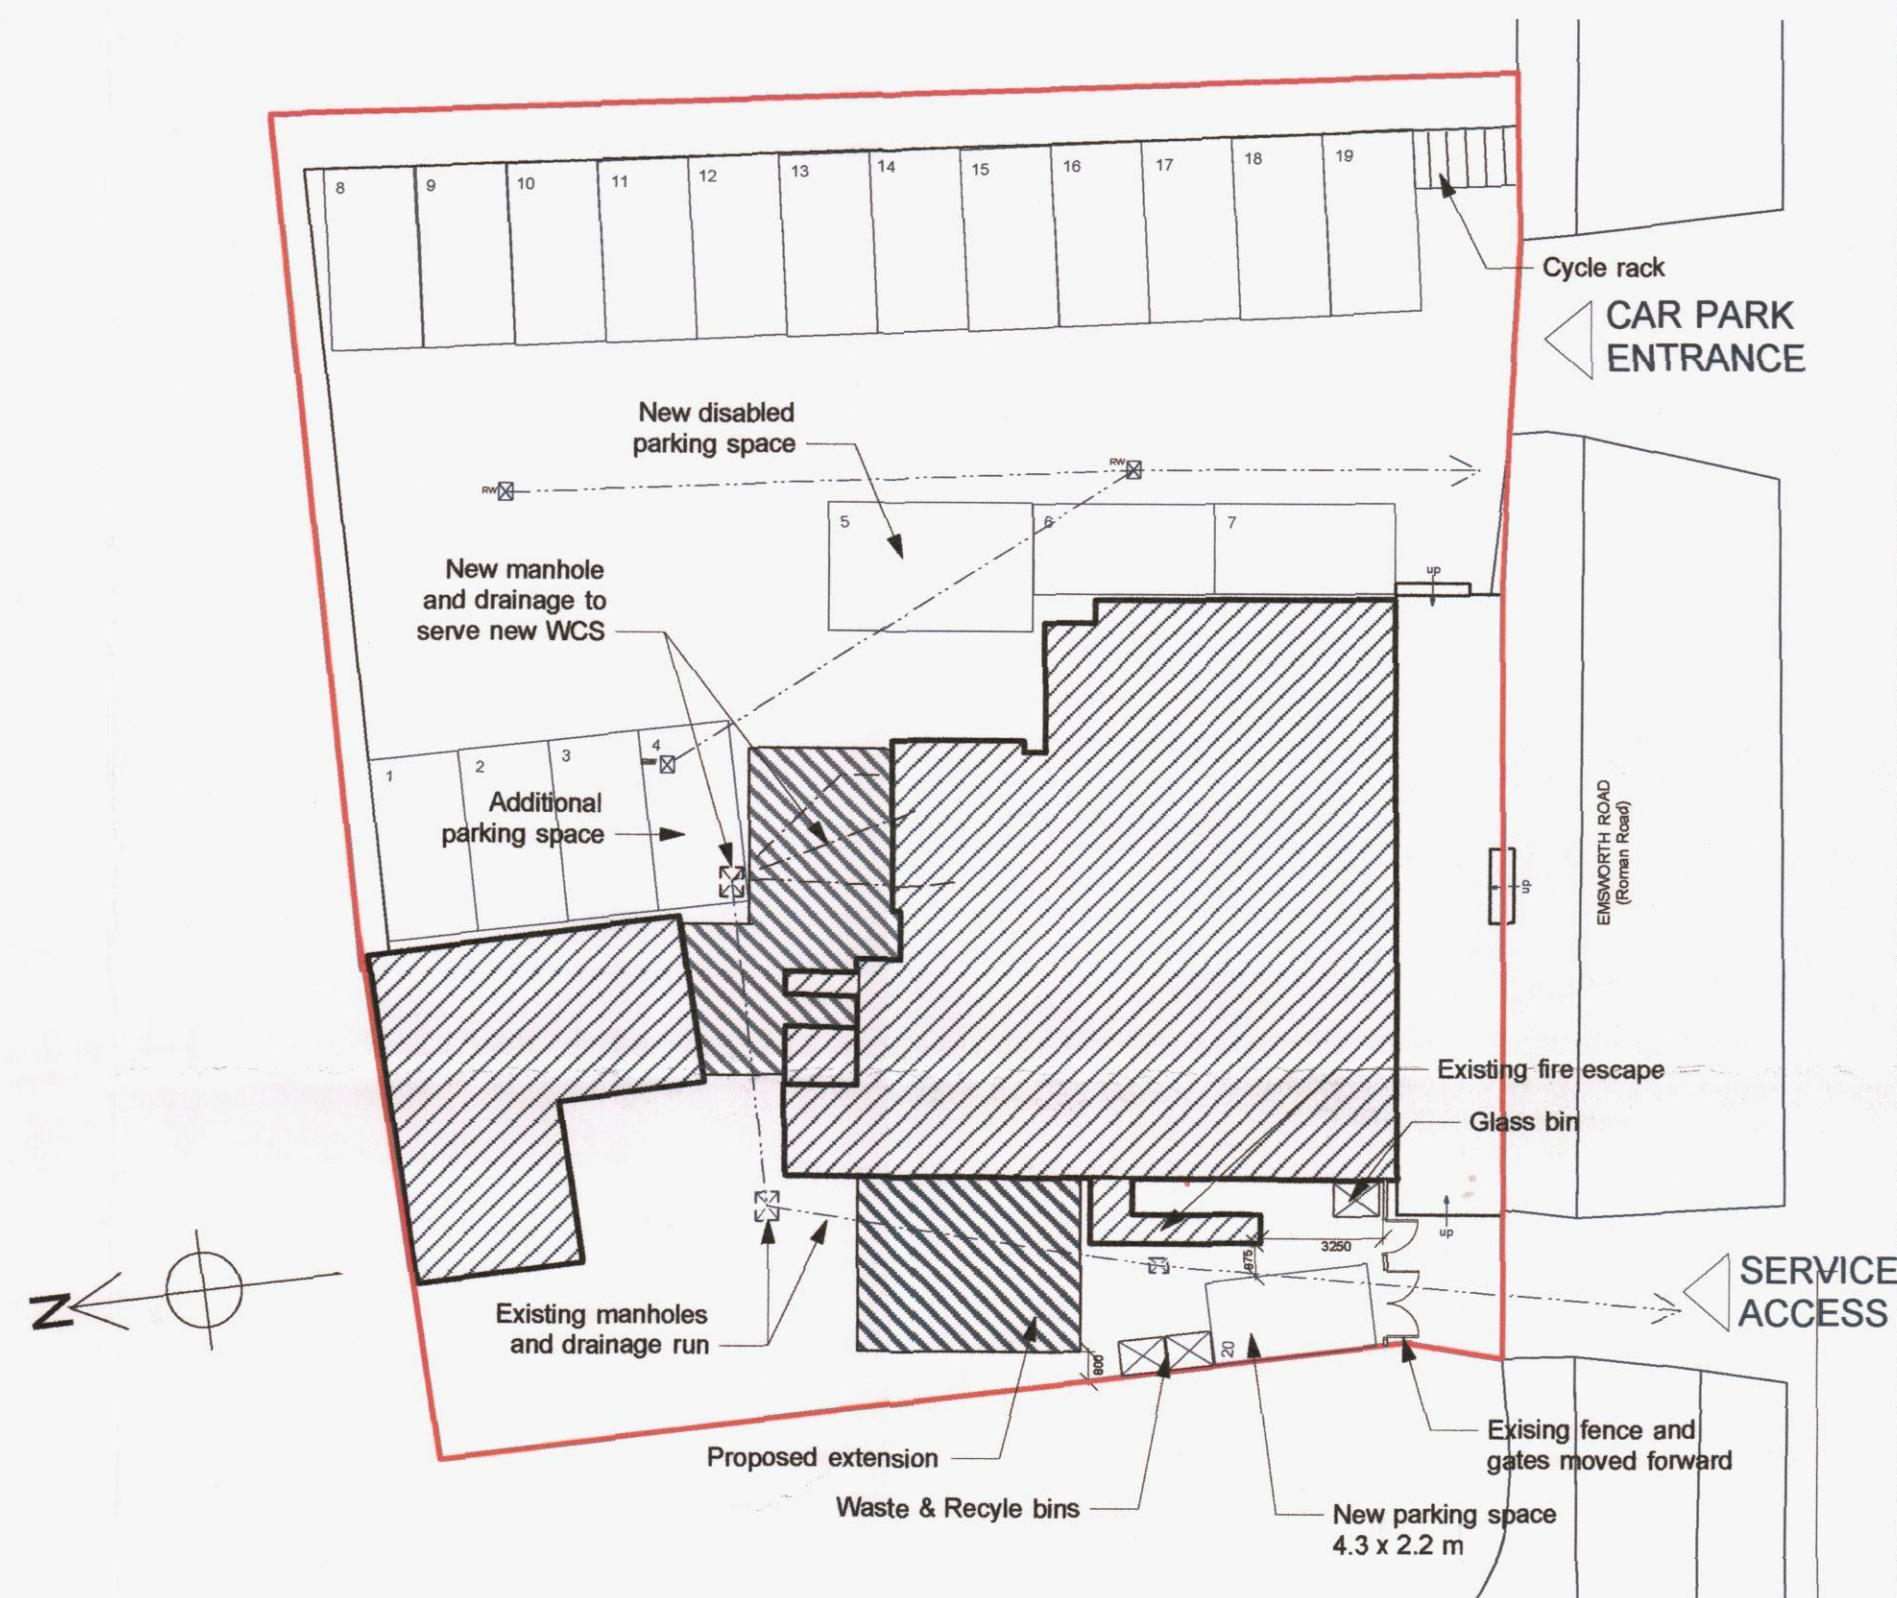

PROPOSED SITE PLAN
Scale 1:200

Rev A: 07.02.14 Boundary line extended to
Elevations named accordingly
& referenced on Plan Dwg

SIMMONS INTERIORS

Harlequin House, Crossways Road, Grayshott
Surrey, GU26 6HG
T: 01428 608436 F: 01428 607478
info@simmonsinteriors.com

PROJECT:

THE WHEELWRIGHT'S ARMS
Havant
Hampshire
PO9 2SN

DRAWING TITLE:

Site Plan
EXISTING & PROPOSED

DRAWING STATUS:

PLANNING

SCALE: 1:200 @ A2

DATE: 20/01/14

DRAWN: cc

DRAWING NUMBER:

J235 -22

REV: A