




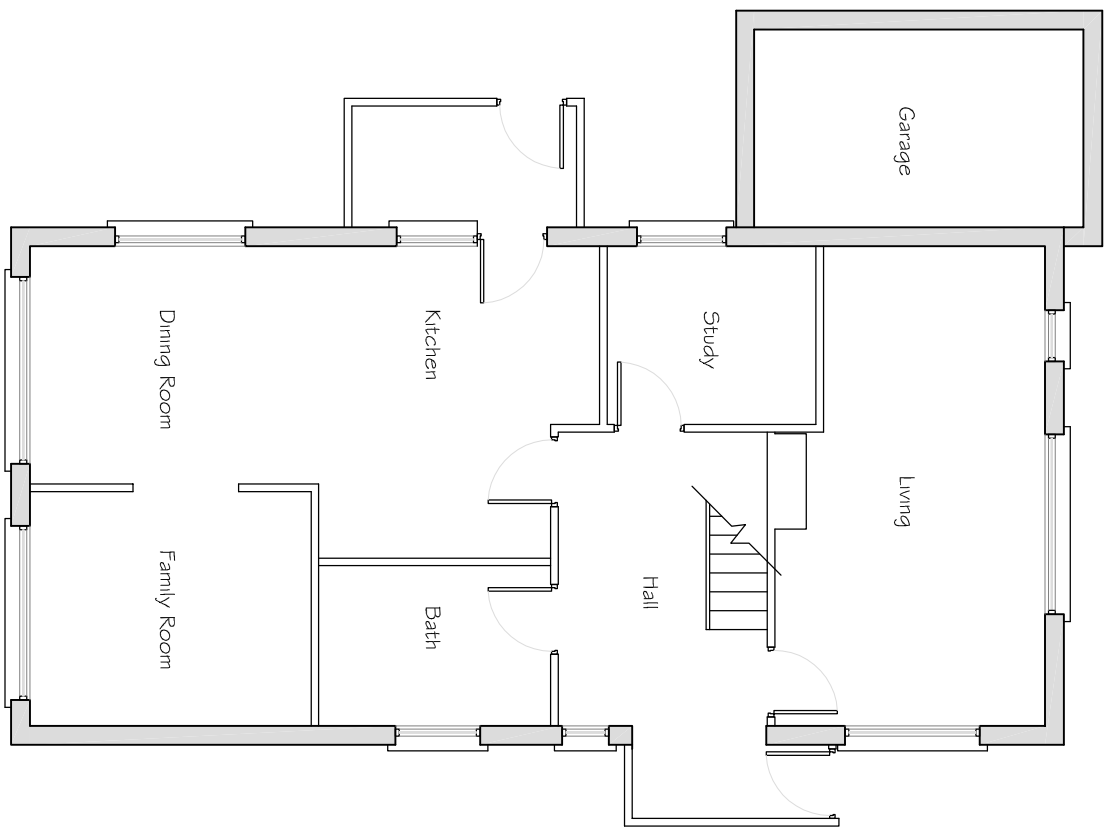

Proposed Ground Floor Plan (unchanged)
Scale 1:100

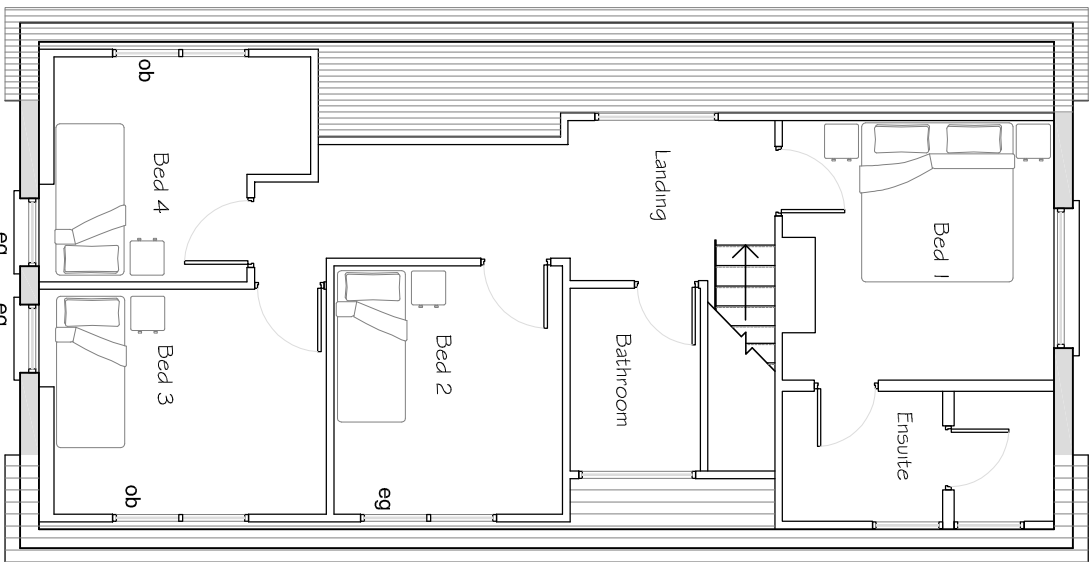

Proposed First Floor Plan
Scale 1:100

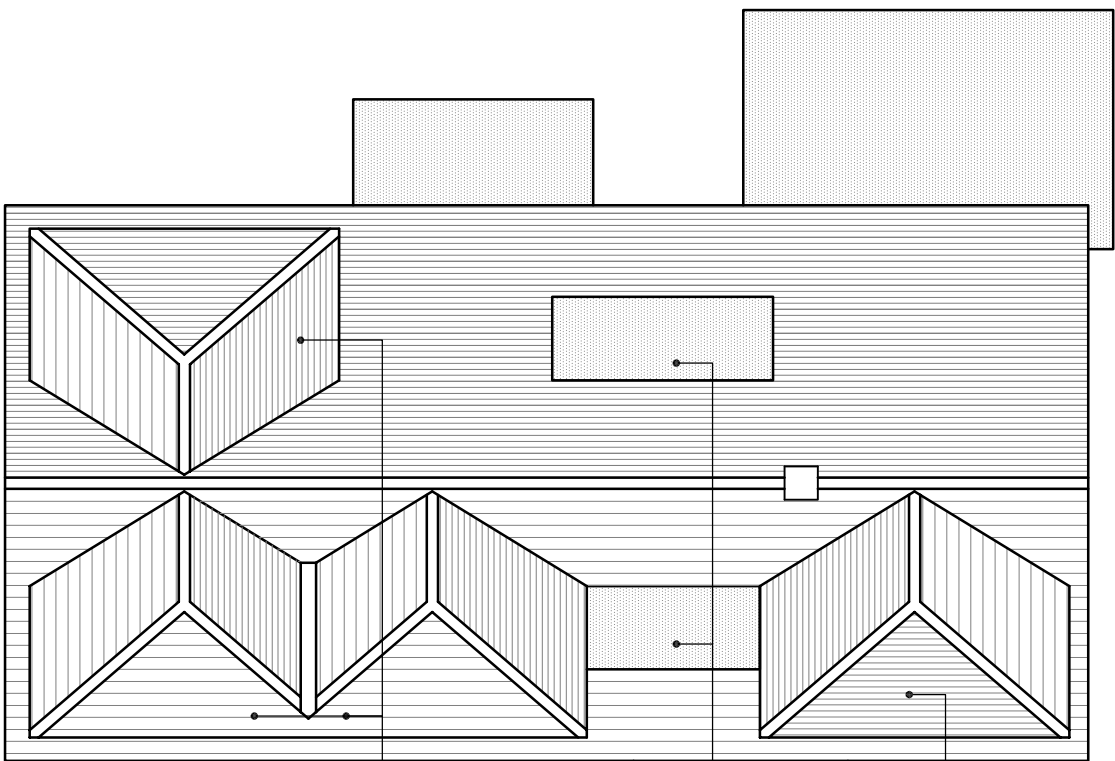

Proposed Roof Plan
Scale 1:100

ob - Obscure glazed window
eg - Emergency egress window



Location Plan Scale 1:2500




Proposed Block Plan Scale 1:500

CLIENT
Mr & Mrs Mpario

PROJECT
Roof extension to
8 Oaklands Grove
Cowplain
PO8 8PS

TITLE
Proposed Plans, Block Plan
and Location Plan

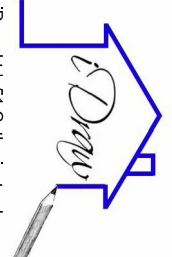

iDraw Ltd, 51 Callington Lane,
Hordesdon, Hampshire, PO8 9HT
Tel: 02392 346 530 Mob: 07810 518 633
Email: tdraw@live.co.uk Web: www.tdrawarchitecture.co.uk

Rev	Description	Date	PM
-			

PLANNING

iDraw Limited
Copyright Reserved 2014,
Scale : 1:100,500,1250@A2
Date : 0 MAY2014 c

Drawn by : MD
Drawing No:

14.96.103

A	B	C	D	E	F	G	H
J	K	L	M	N	P	Q	R
S	T	U	V	W	X	Y	Z