



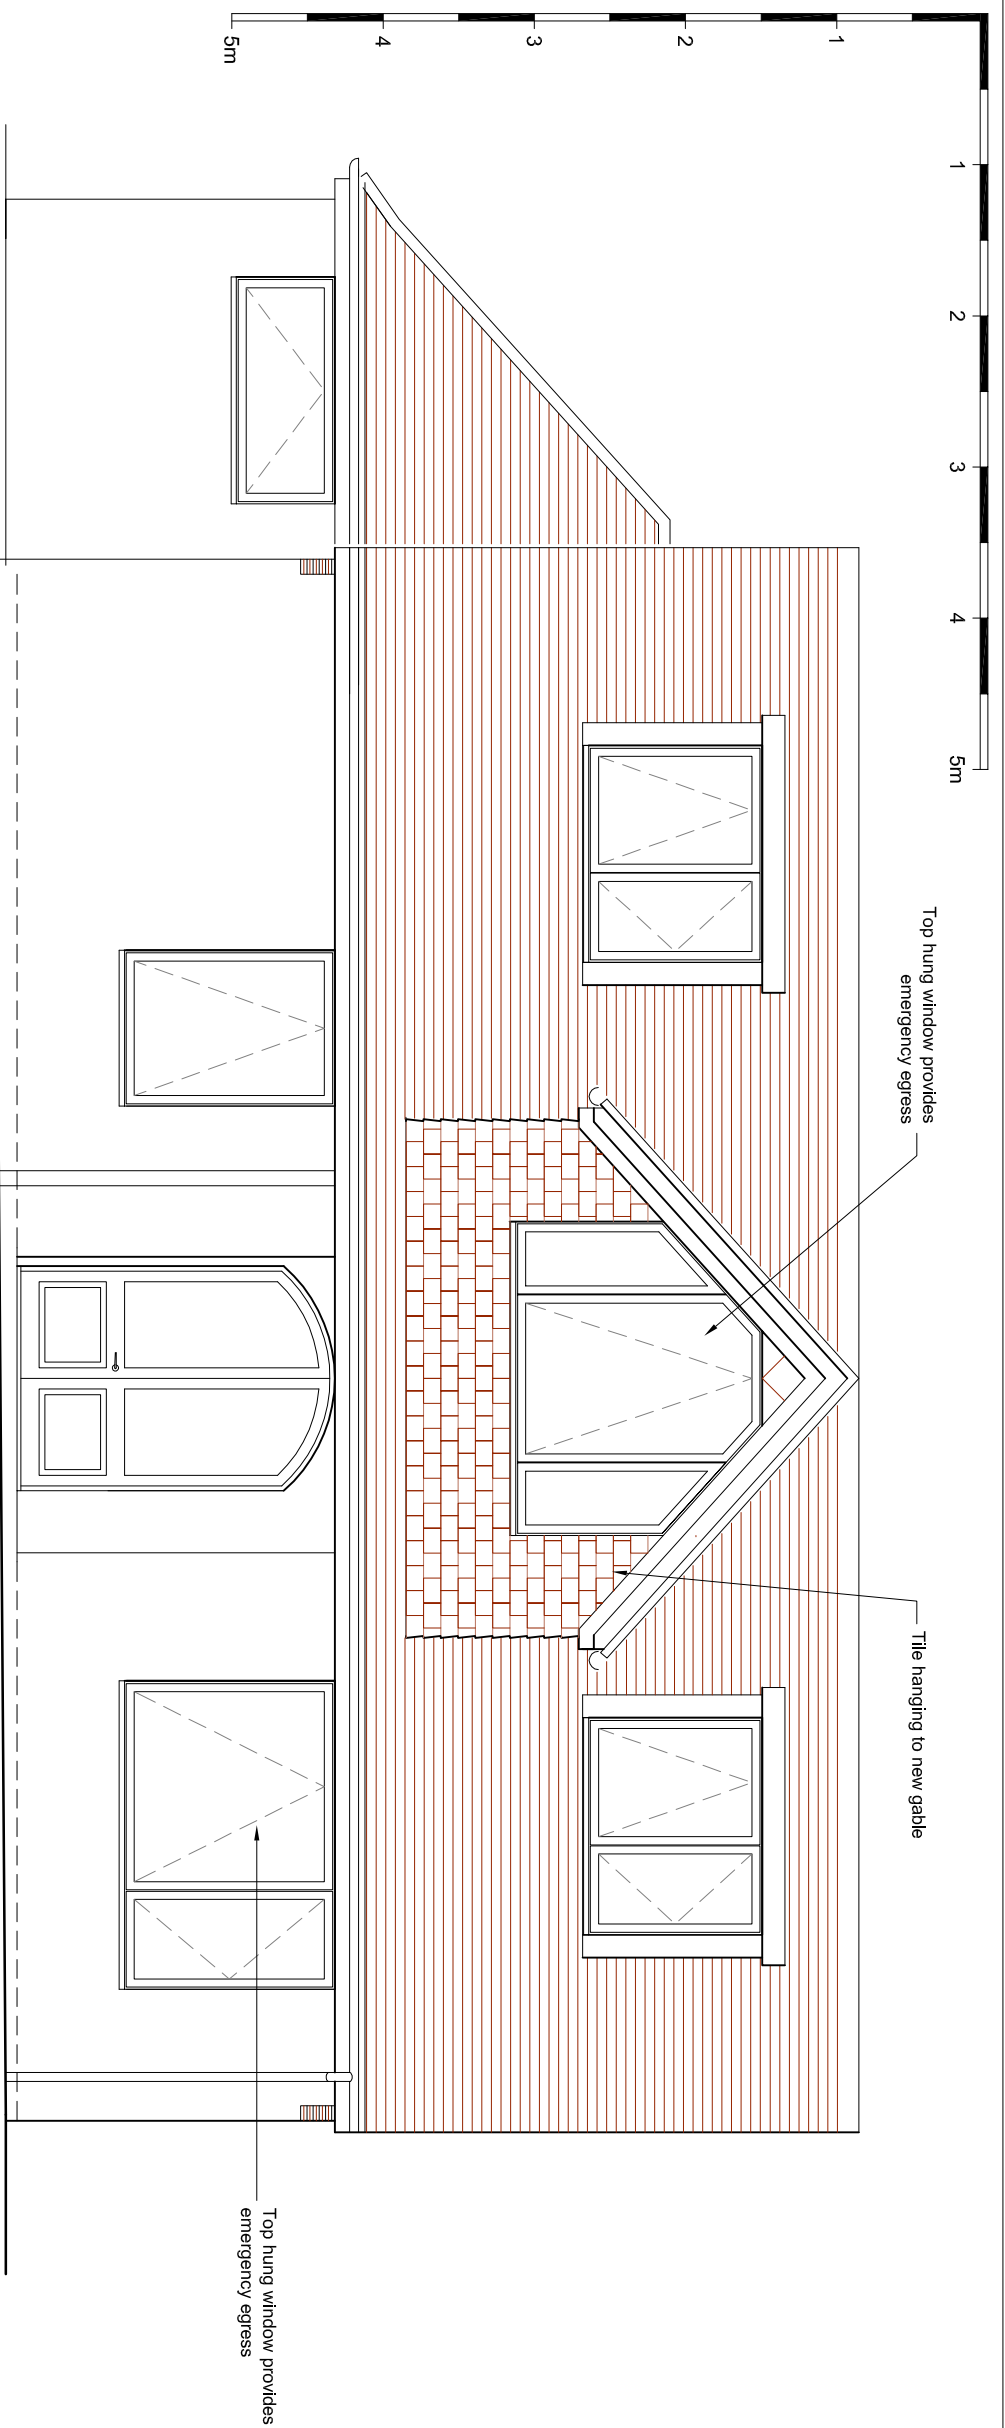

EAST ELEVATION

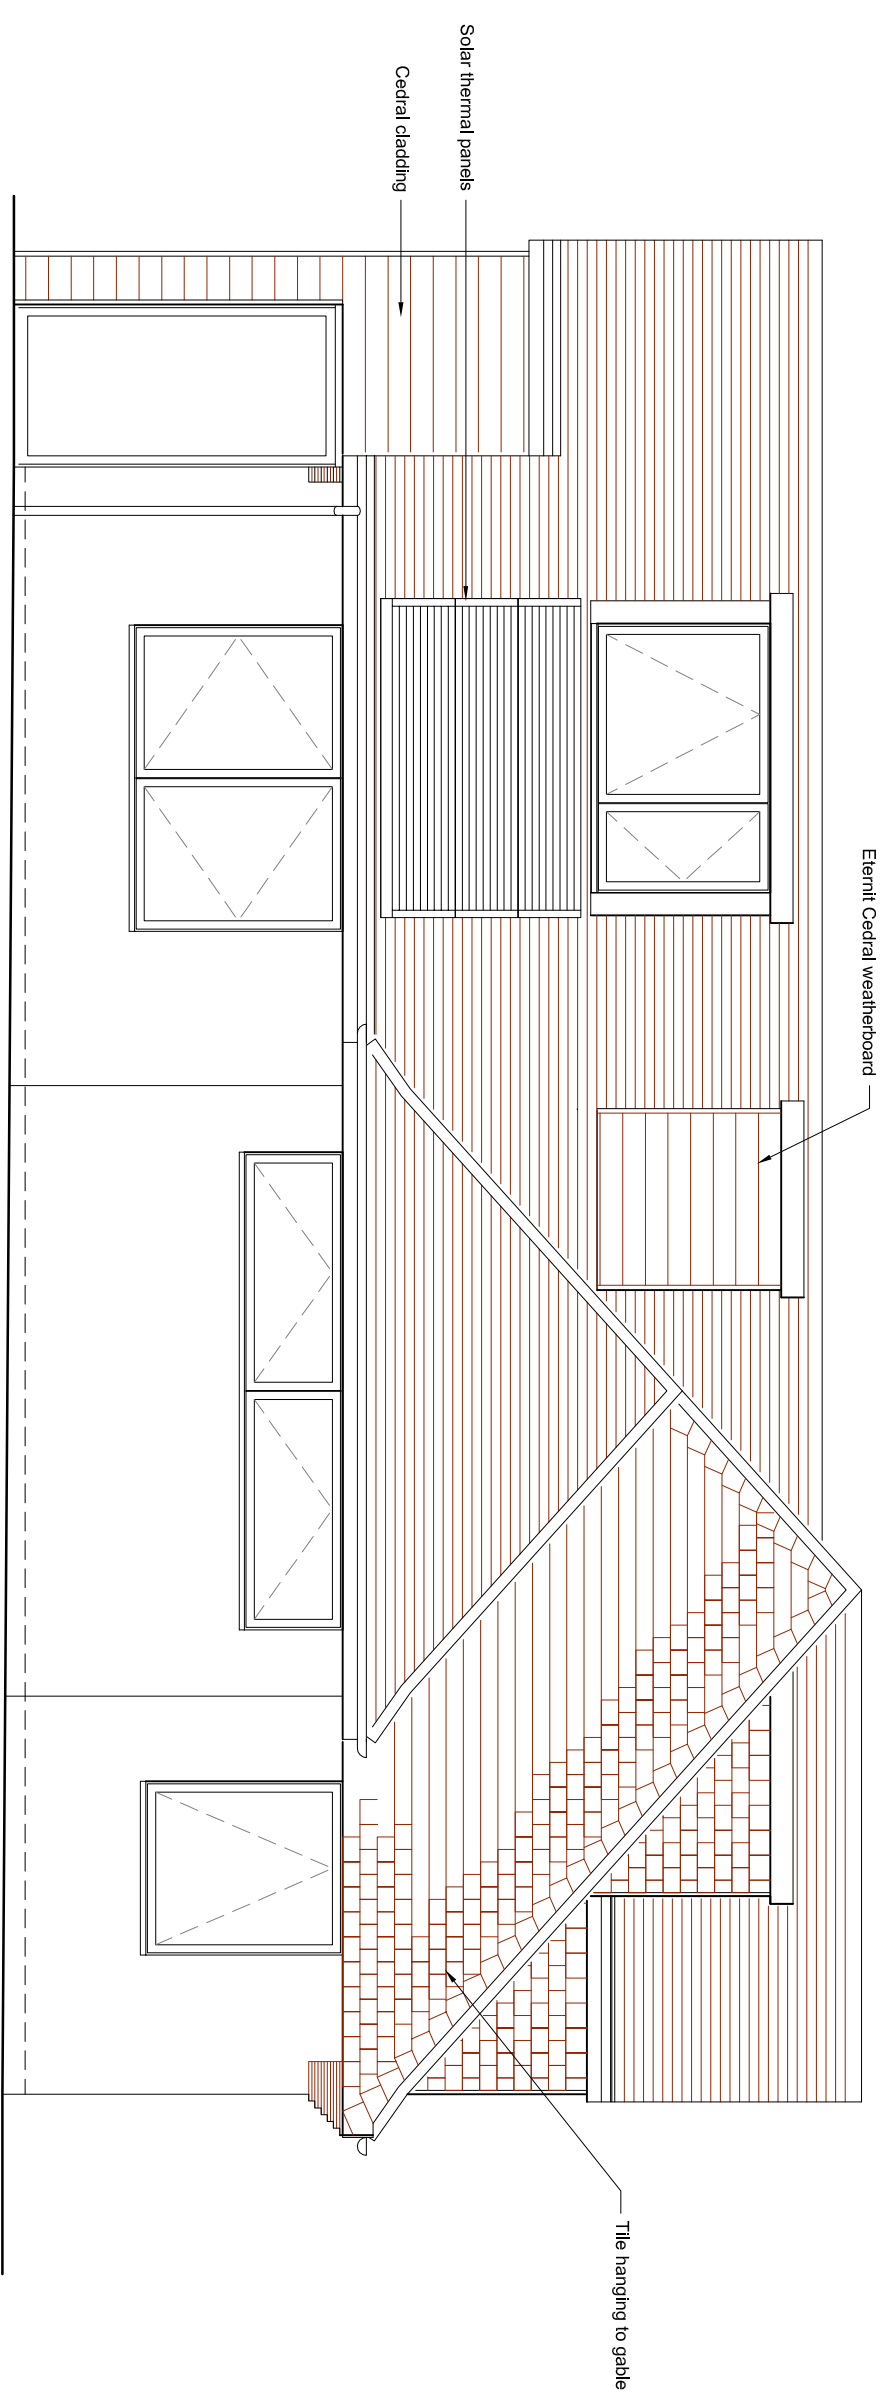

SOUTH ELEVATION

JIM GARLAND ARCHITECTS LTD
ONE DOLPHIN QUAY
EMSWORTH PO10 7BU
01243 370502
01243 378127
email: info@garland.org.uk

Mr & Mrs E Steele

7 Lime Grove, Hayling Island PO11 0HS

East & South elevations - proposed

Scale	Date	Drawn	Checked
1:50	11/09/14	JAG	JAG
Drawing Number	1305/1200	Revision	P4
			A3