




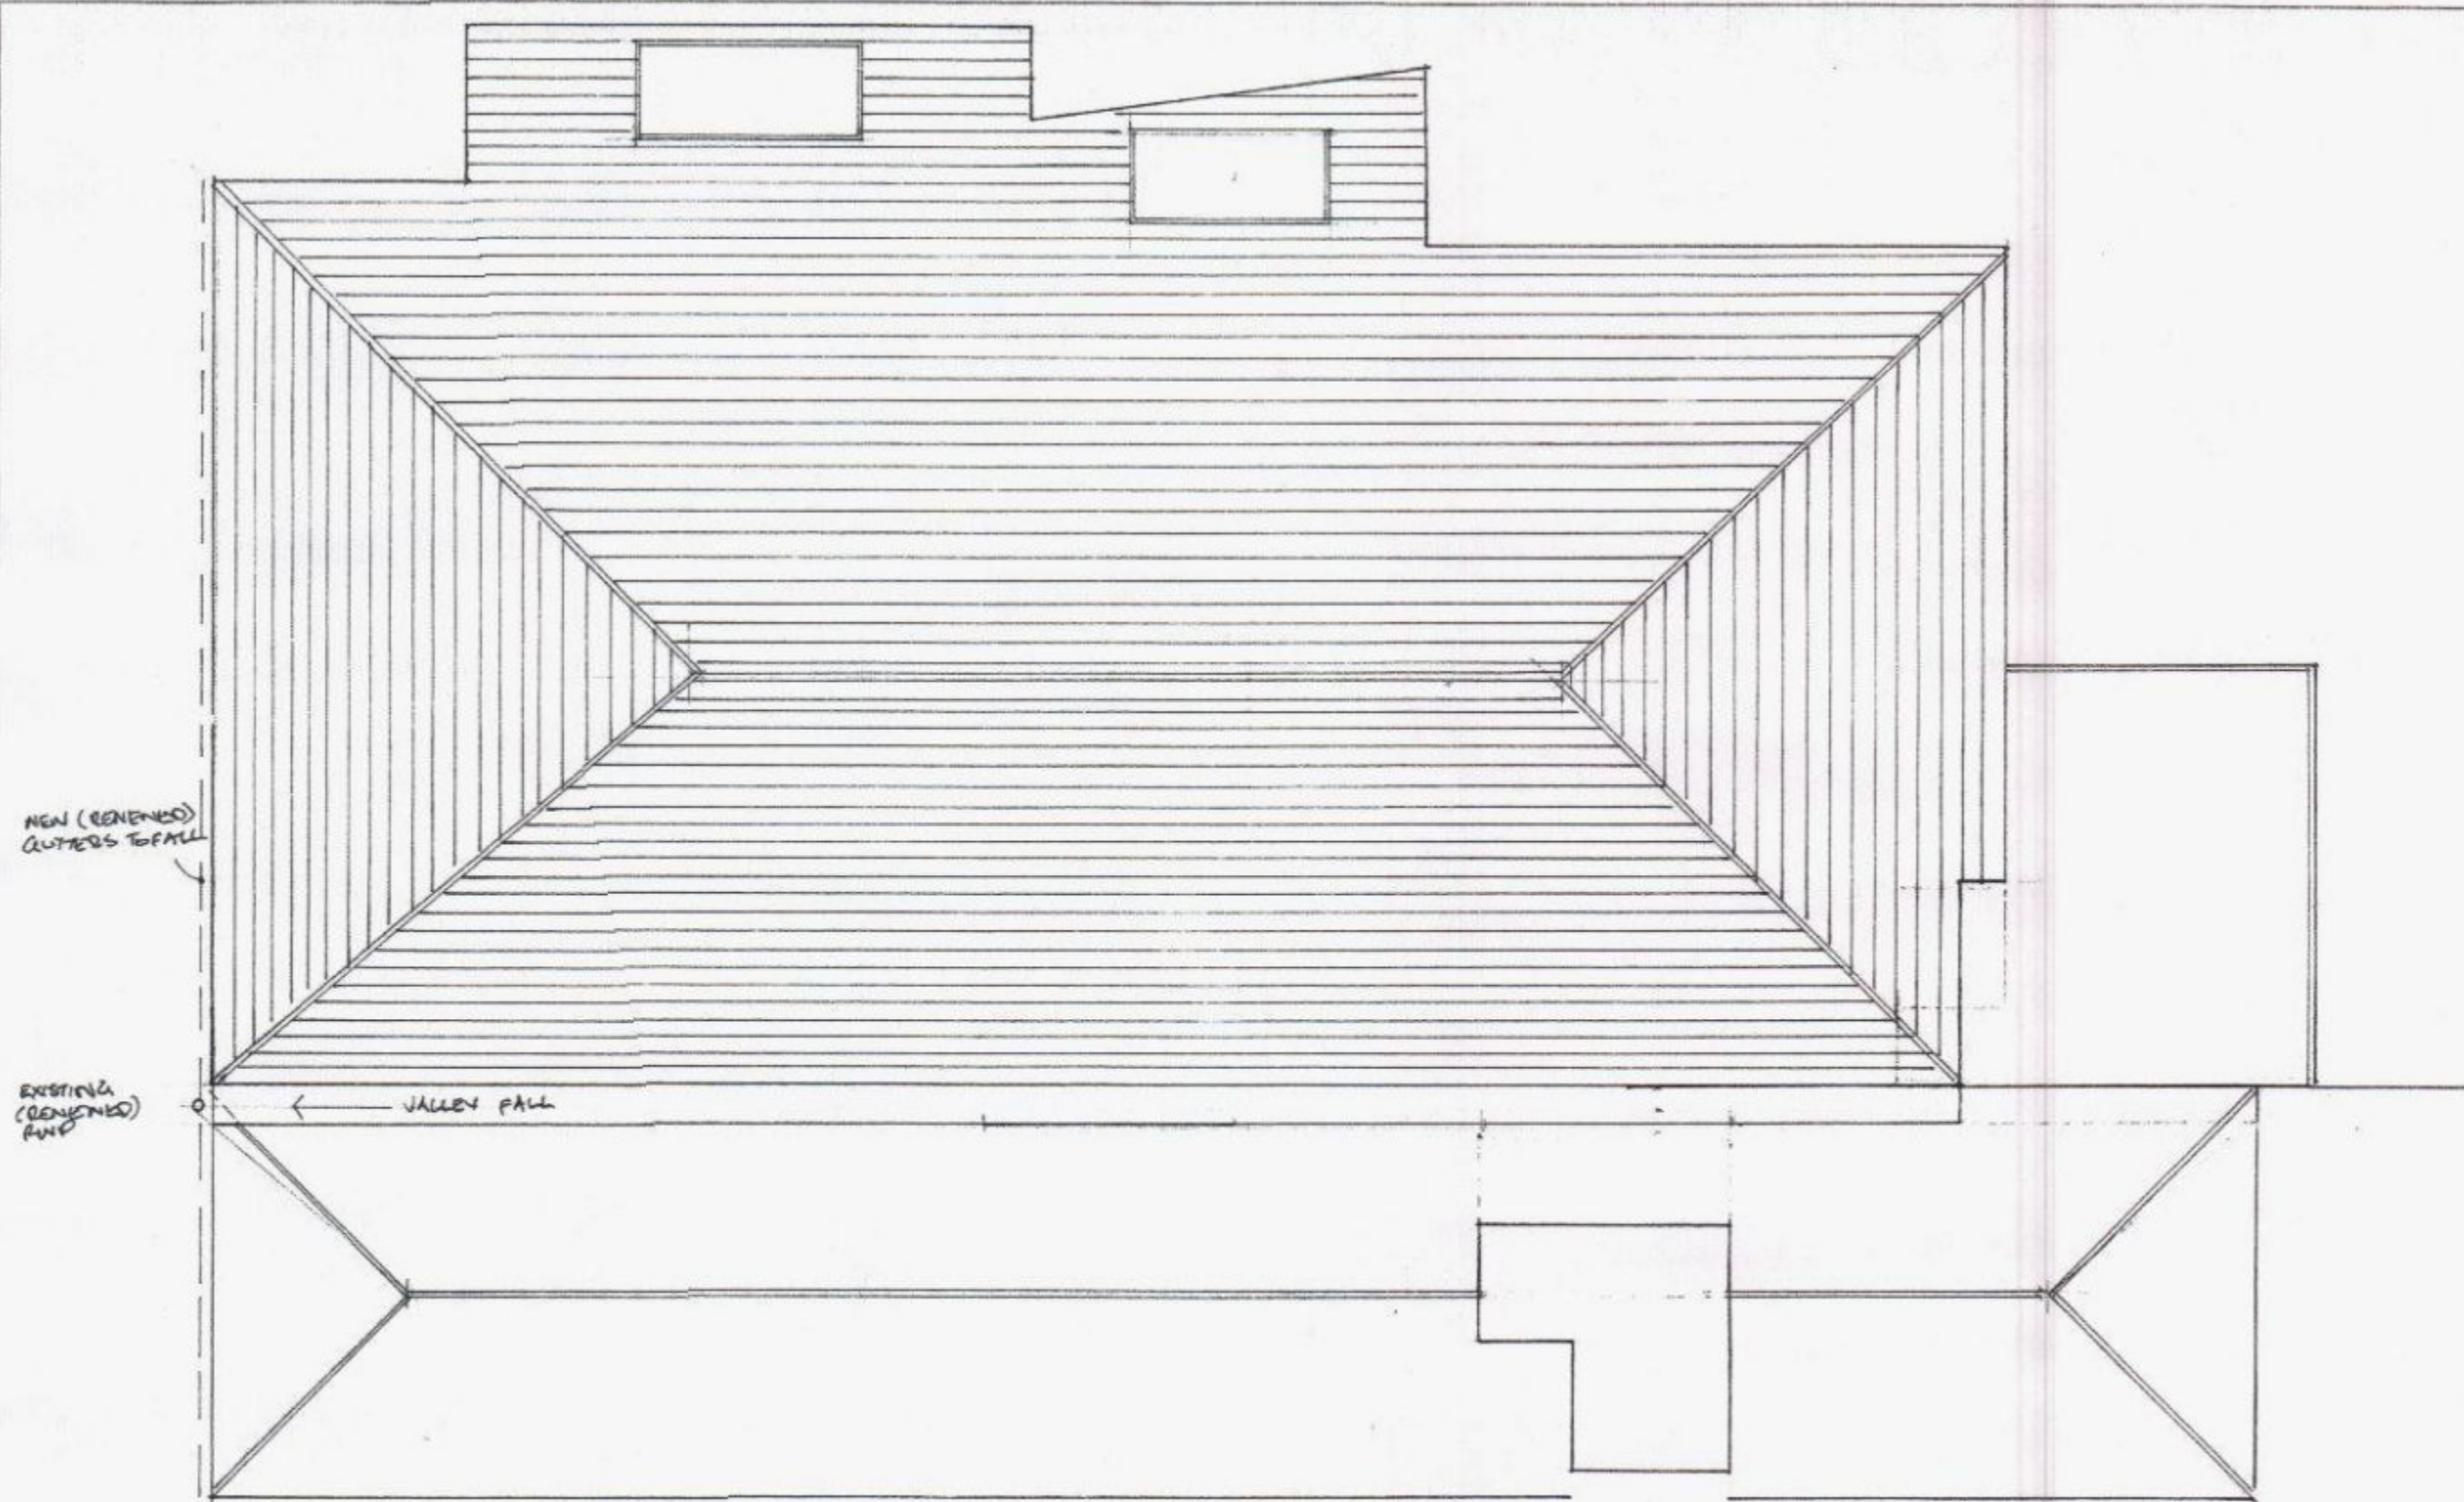


ROOF PLAN

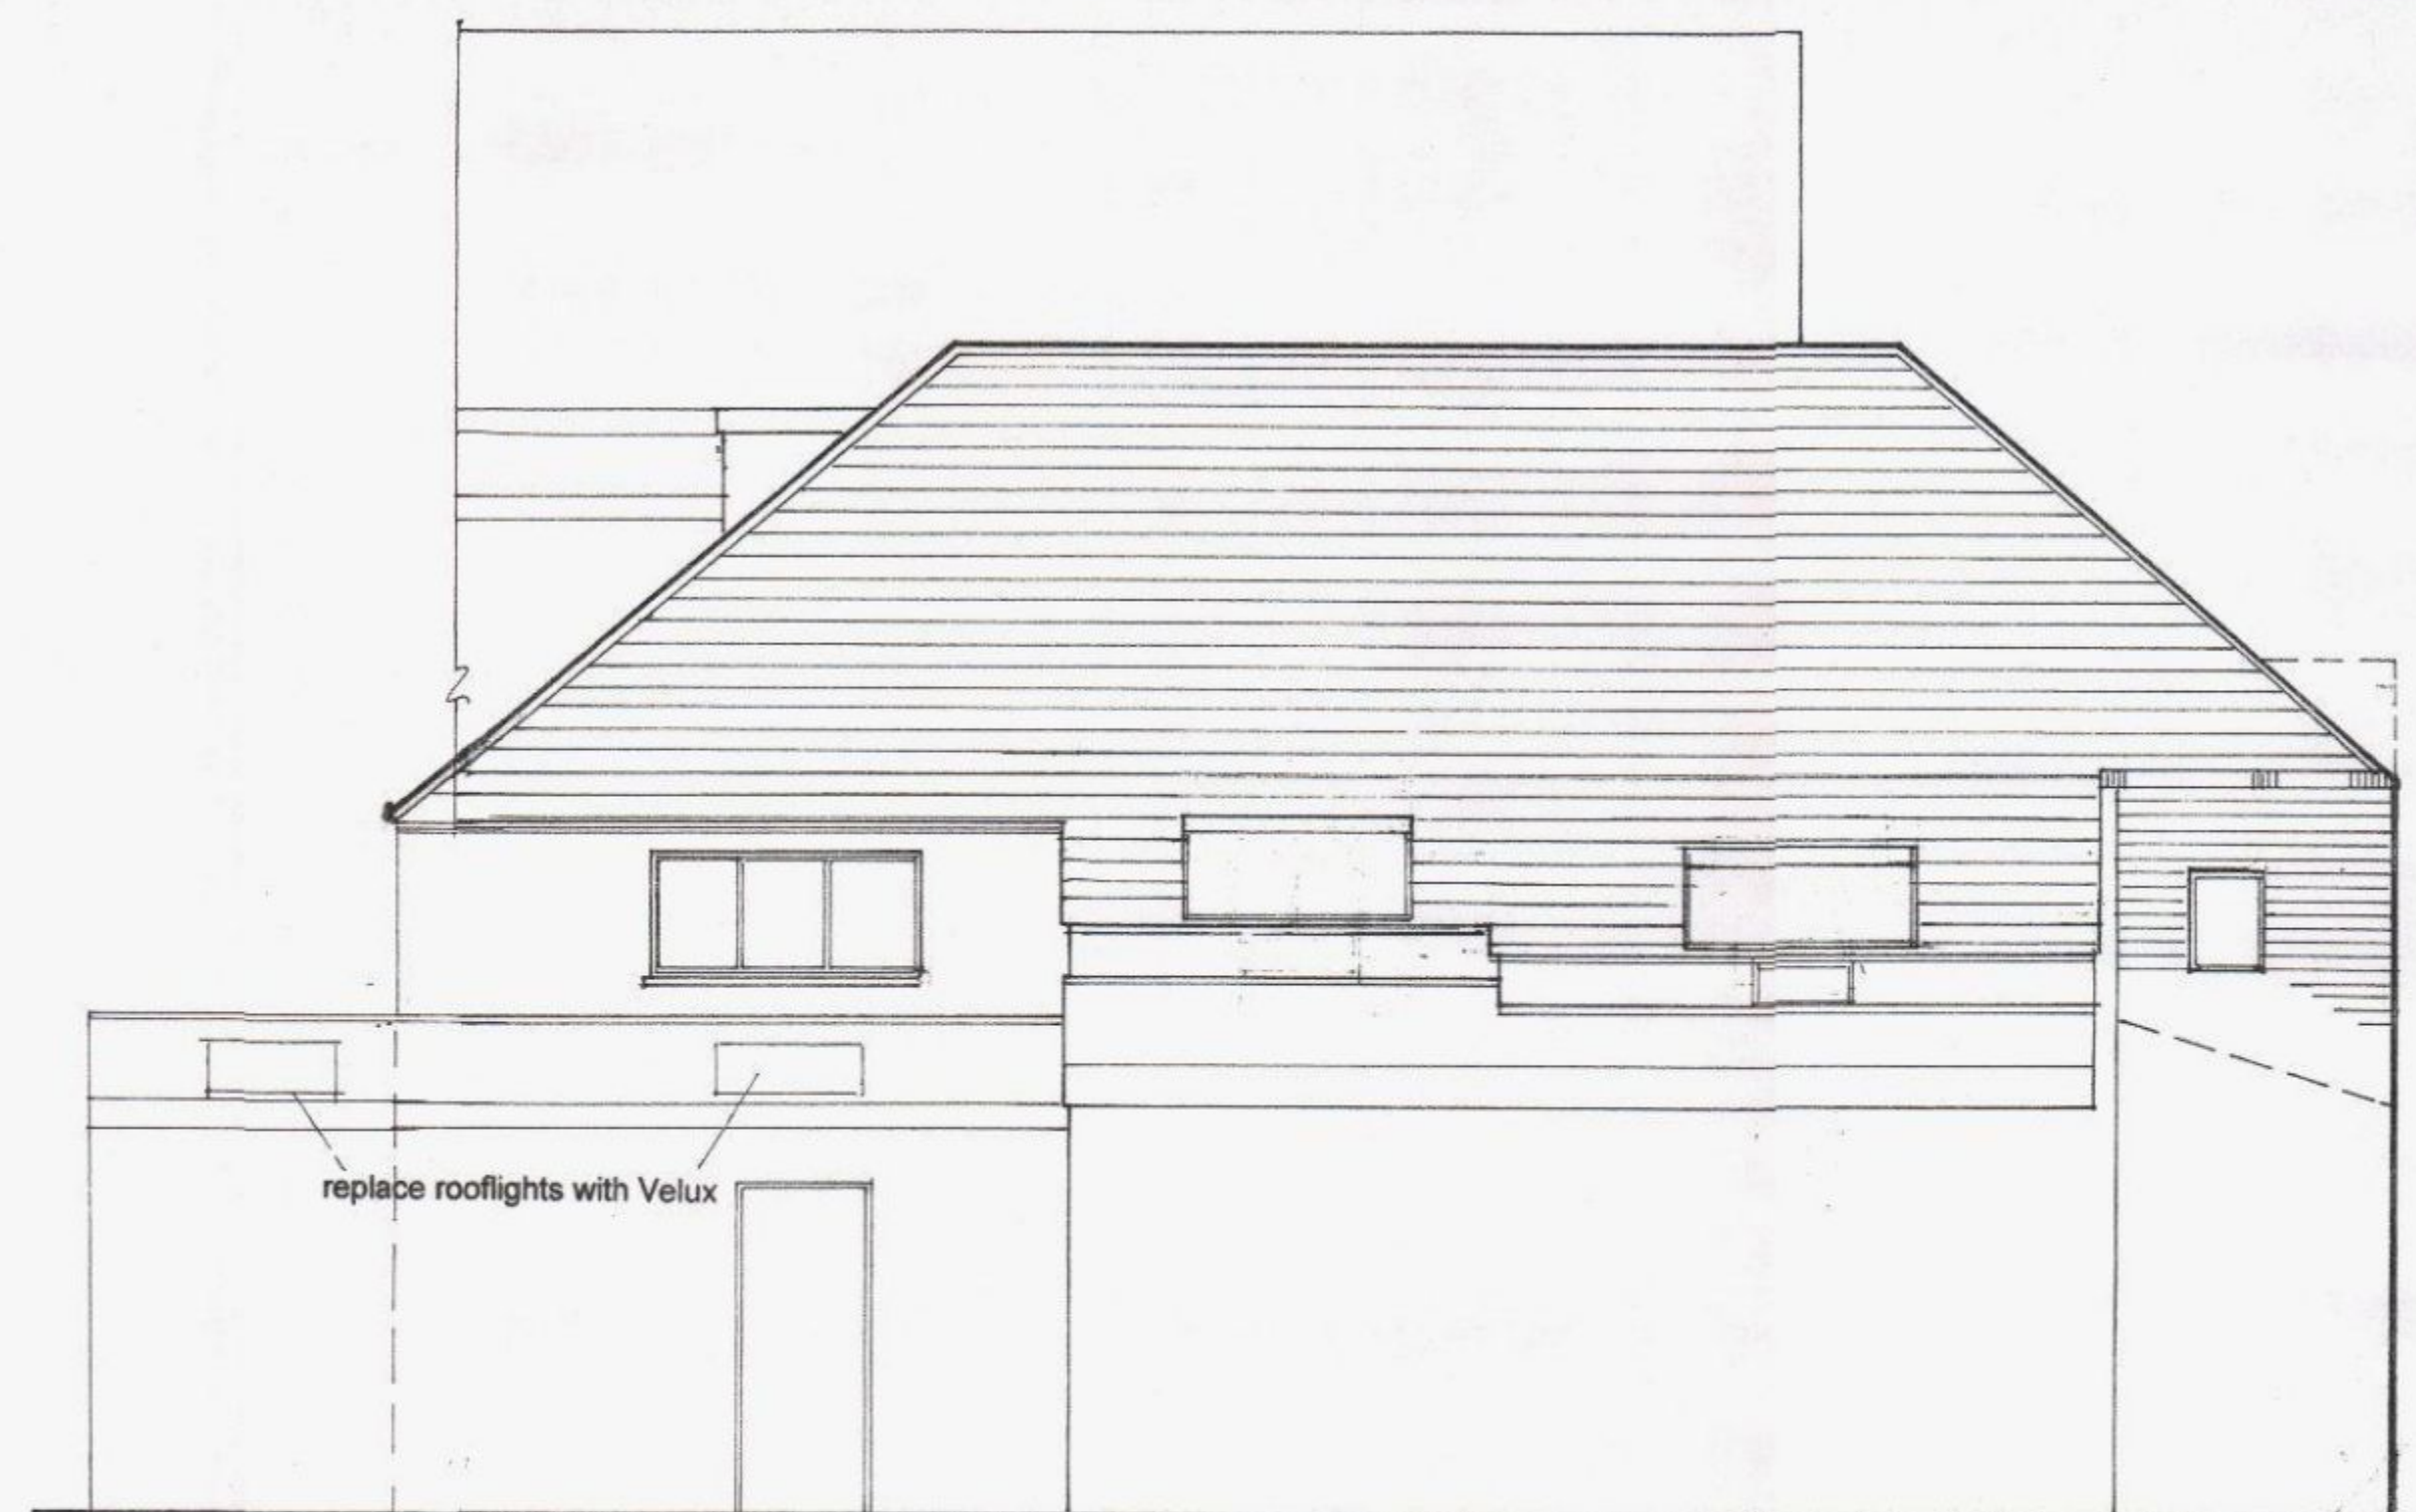


SOUTH

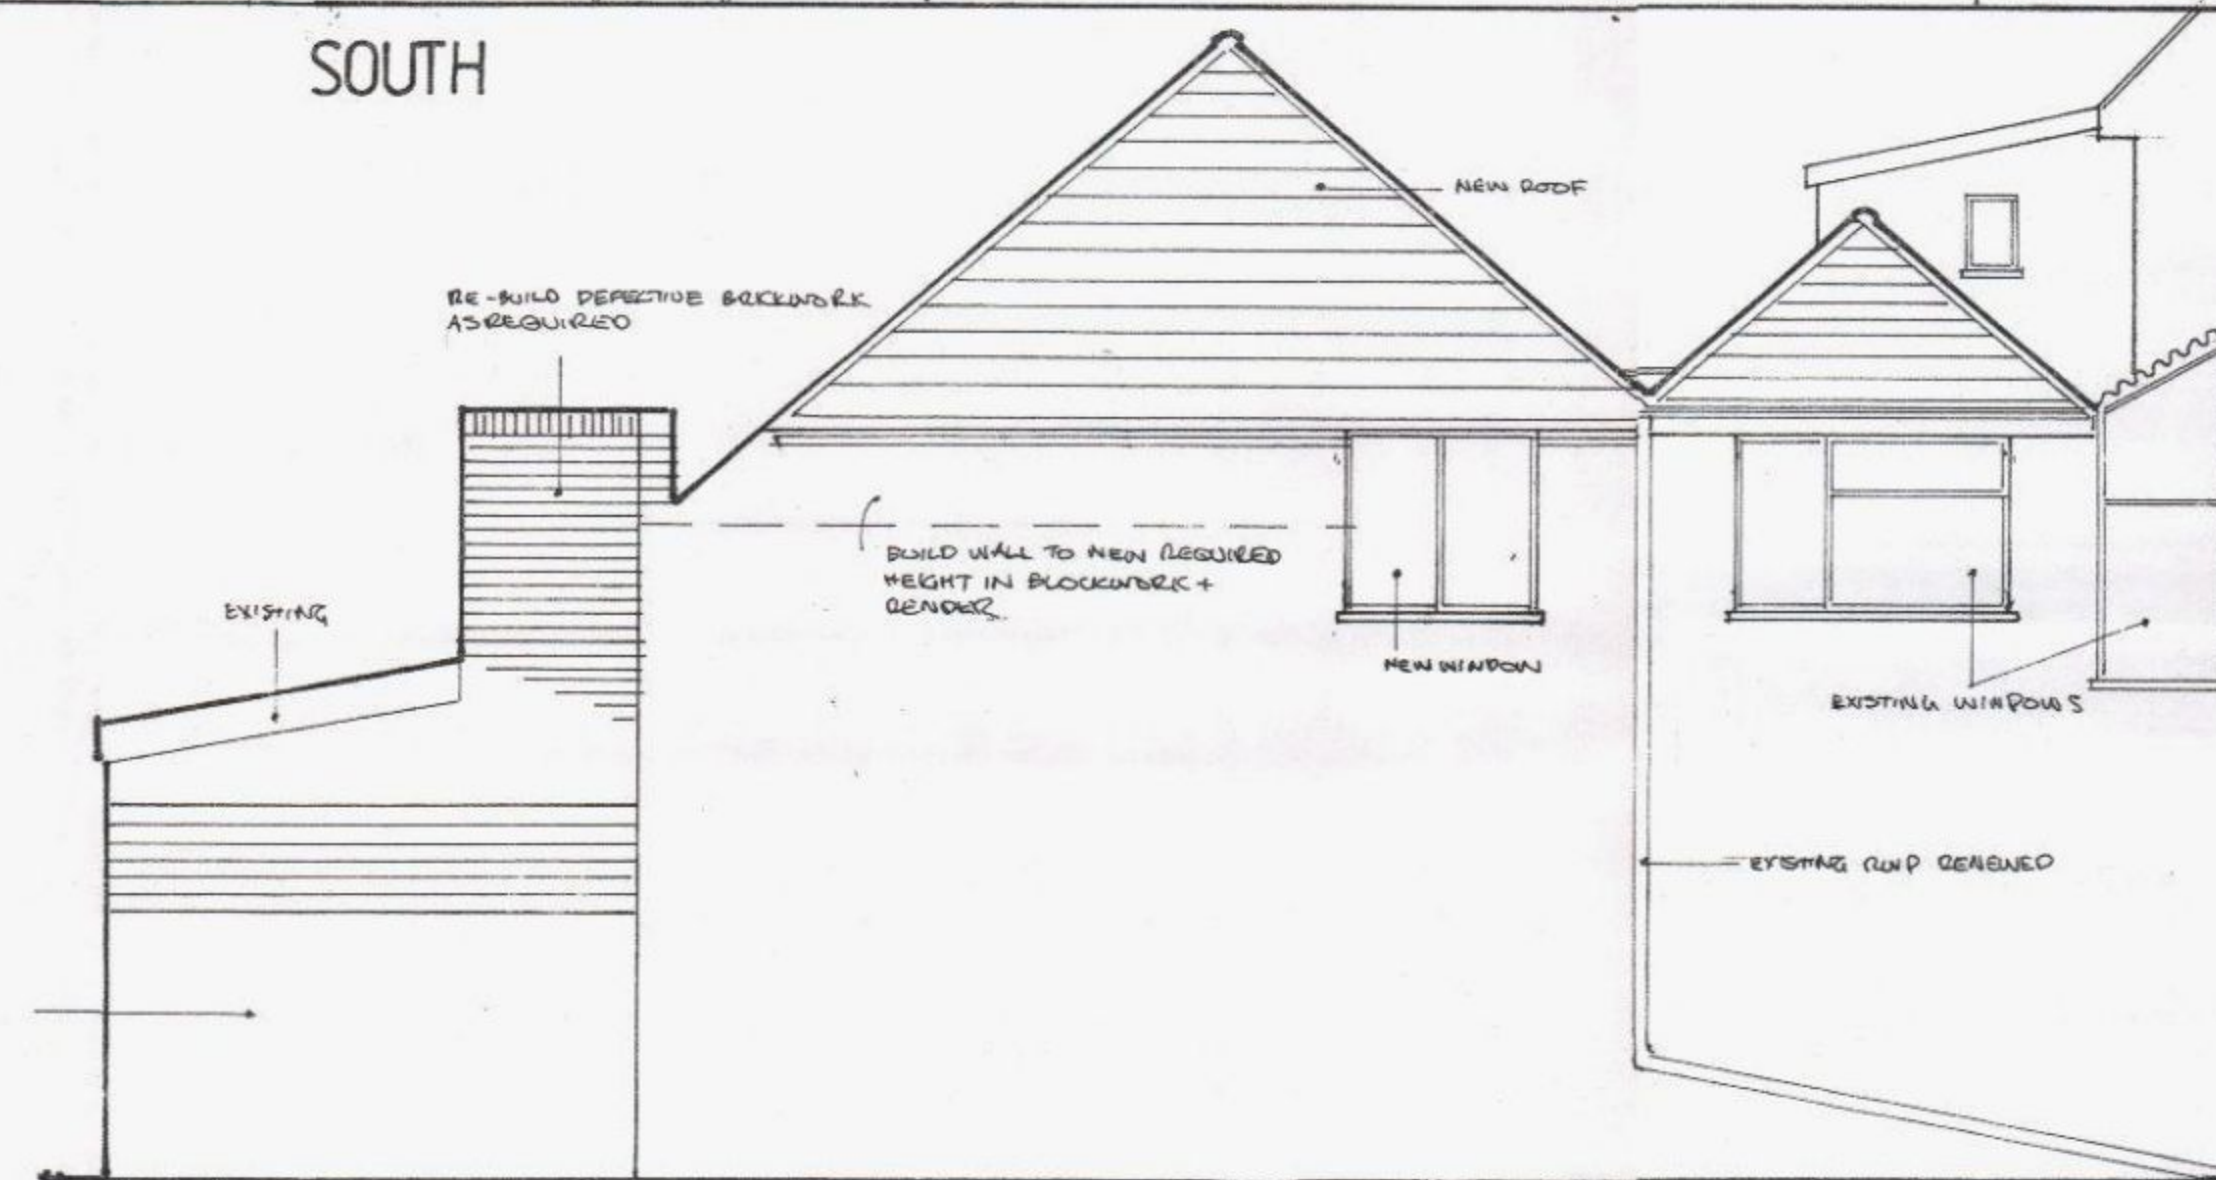

EAST

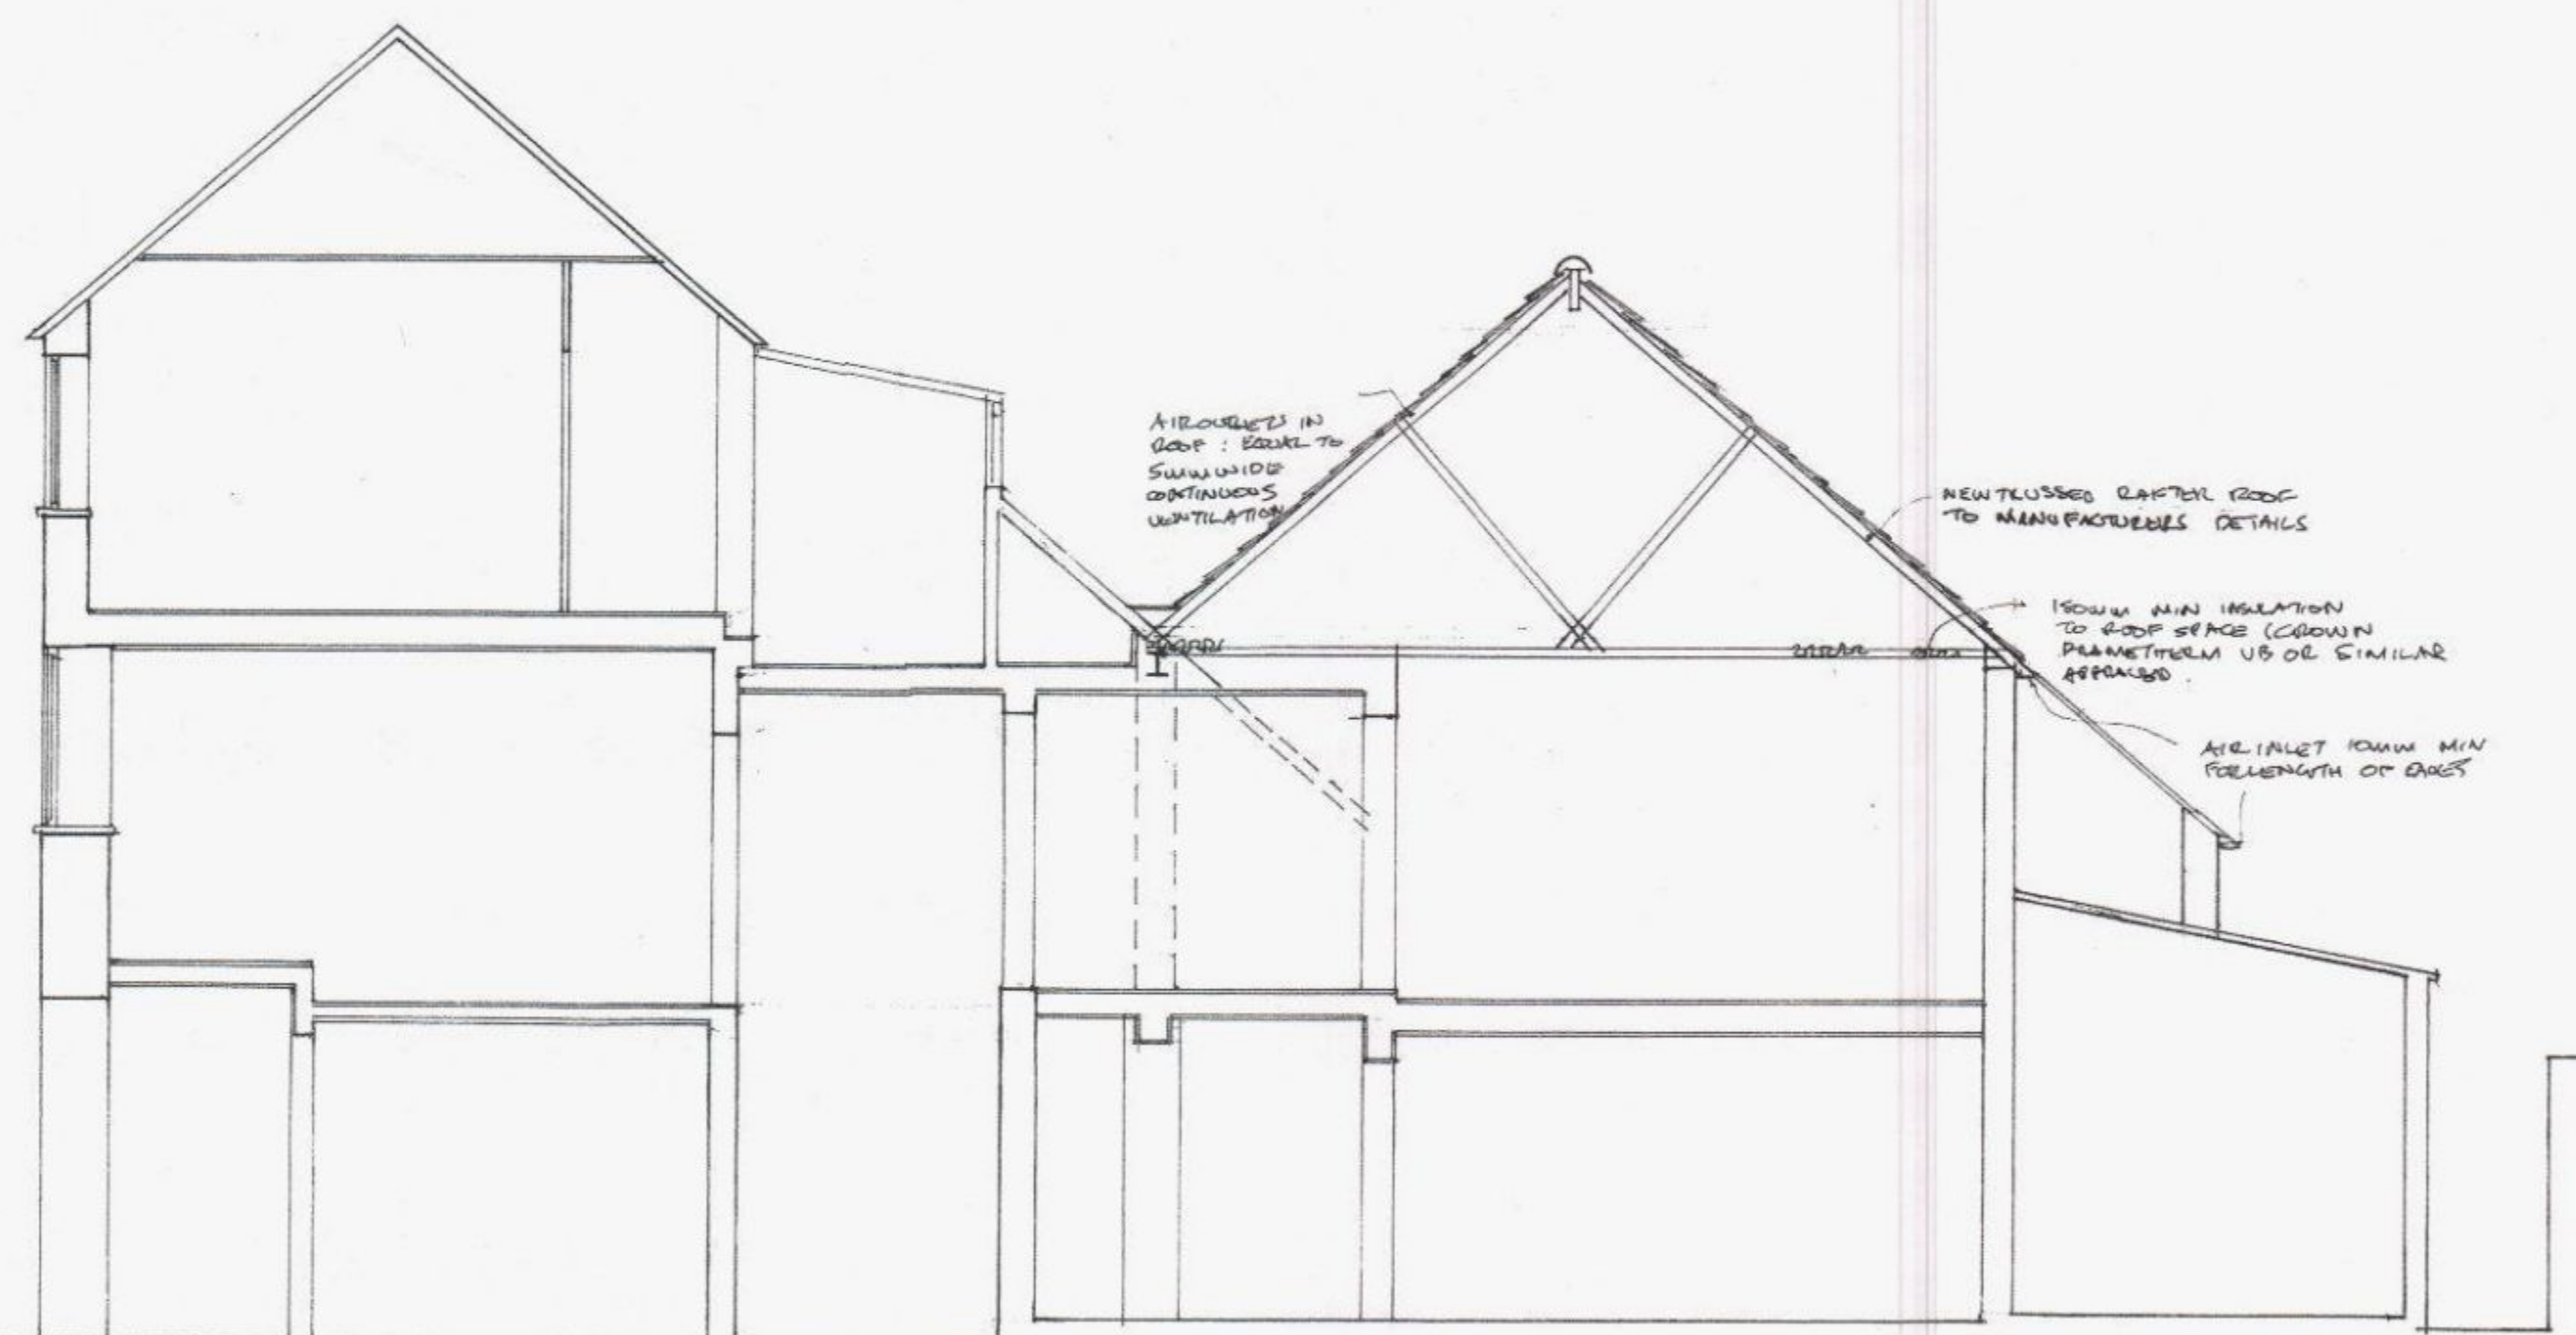

SECTION AA

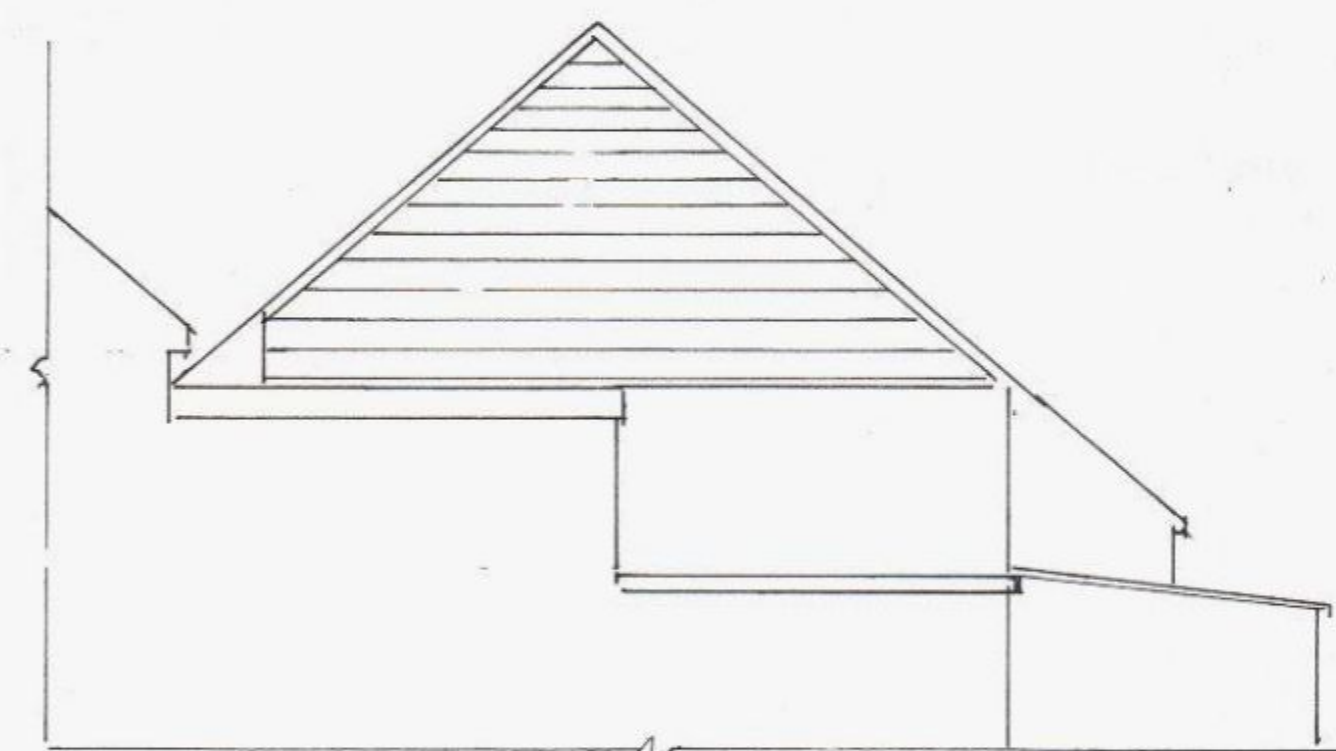

WEST

NOTES:
All dimensions must be checked on site and not scaled from this drawing.

E		
A	29/1/19	BUILDING CONTROL AMENDMENTS
	Date	Revisions

© Copyright



John Groom Chartered Architect
32A High Street, Emsworth,
Hampshire PO10 7AW
T 01243 372560 M 07780 997563
E info@johngroomarchitect.co.uk
W www.johngroomarchitect.co.uk
new design + conversions + housing + commercial
listed buildings & conservation + building surveys
home buyers reports + town & country planning

Client

Job Title

**PROPOSED ONE BEDROOM
FLAT**
**TO REAR 57 HIGH STREET
EMSWORTH**

Drawing Title
**ELEVATIONS + SECTIONS
PROPOSED**

Scale **1:50**

Date **19 MARCH 2014**

Drawn By **JG**

Doc No. **14/276/2**

Rev.

