


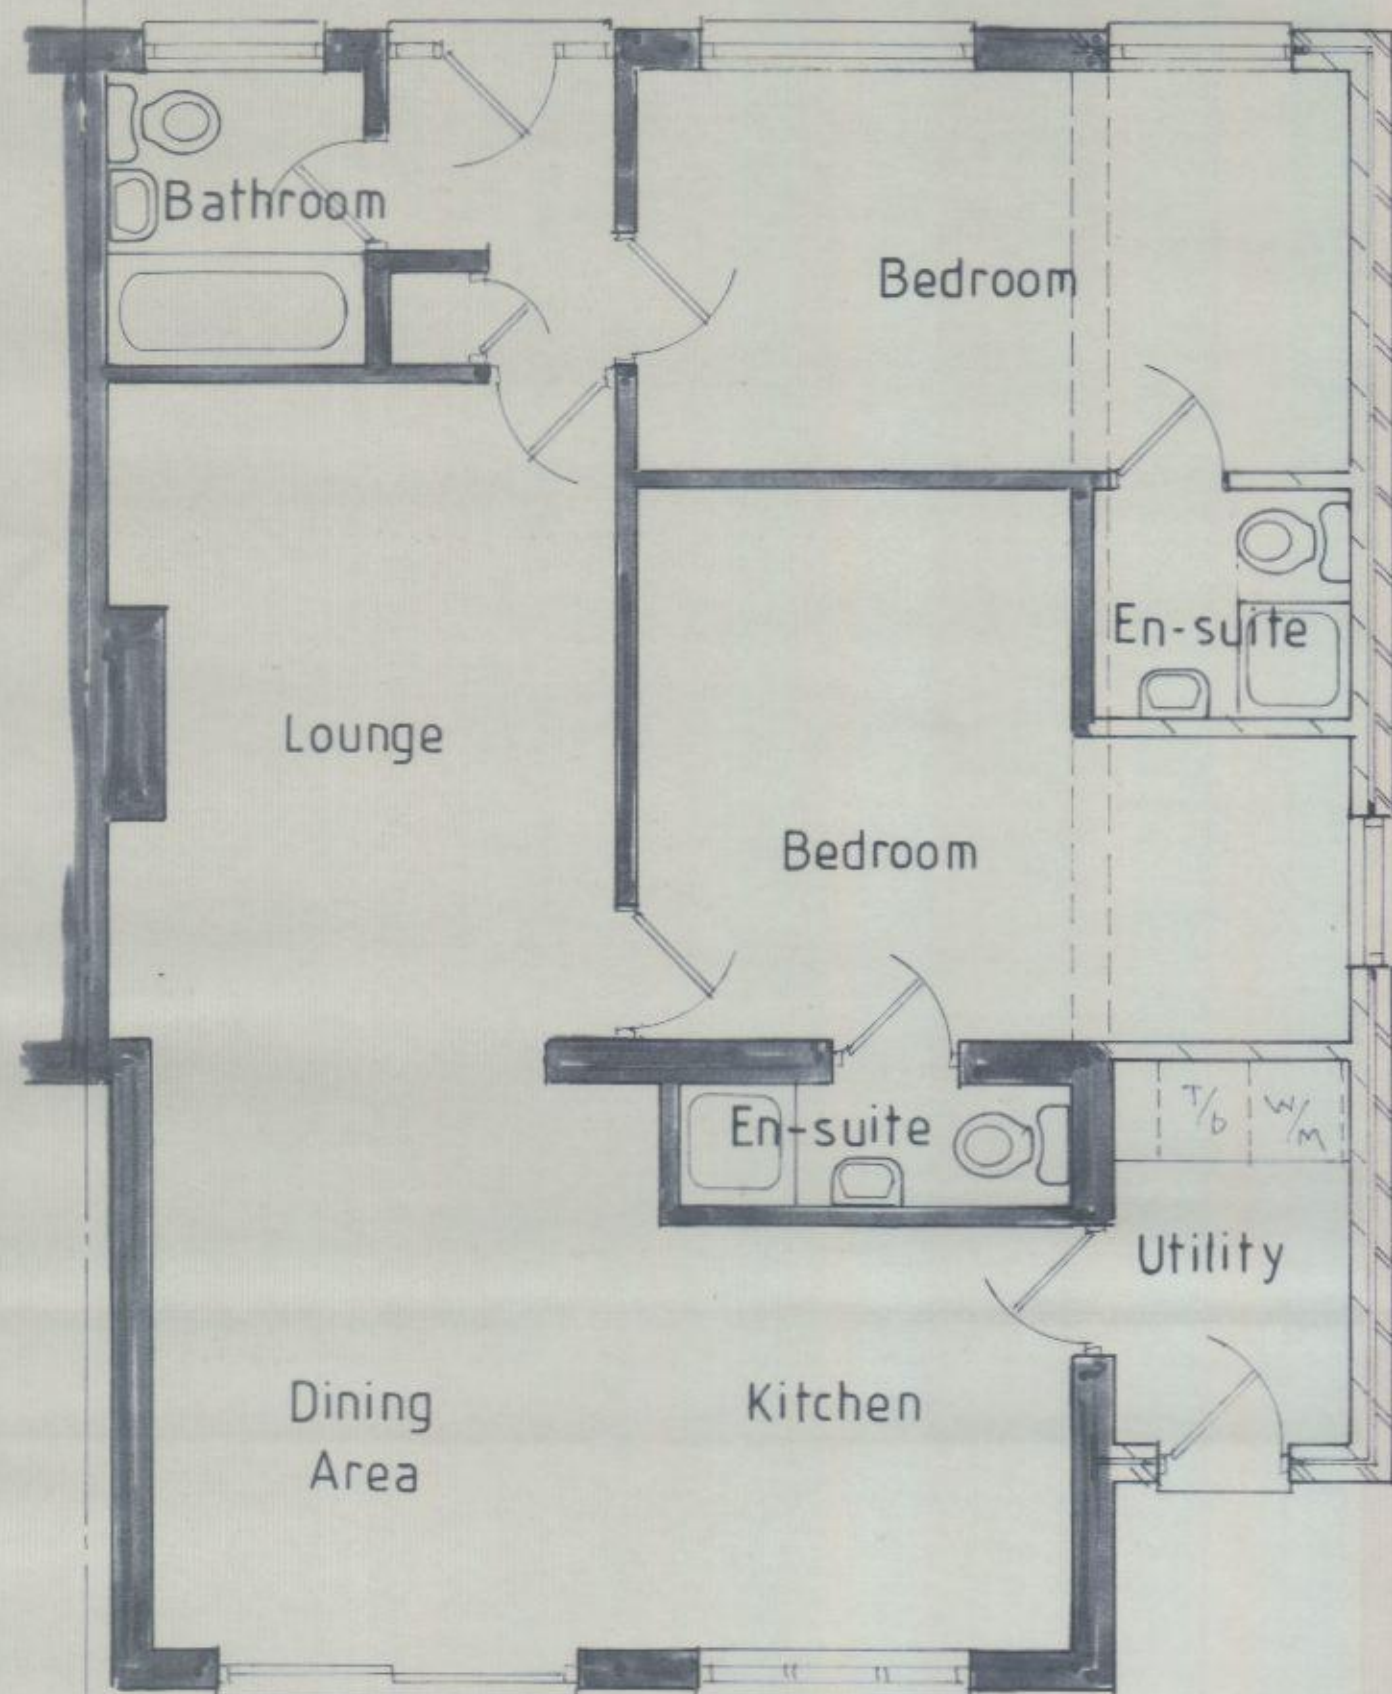

Ground Floor Plan


0 1 2 3 4 5 6 METRES
SCALE 1-50



Location Plan


0 10 20 30 40 50 60 70 METRES
SCALE 1-1250

ORDNANCE SURVEY LICENCE NUMBER 100045436

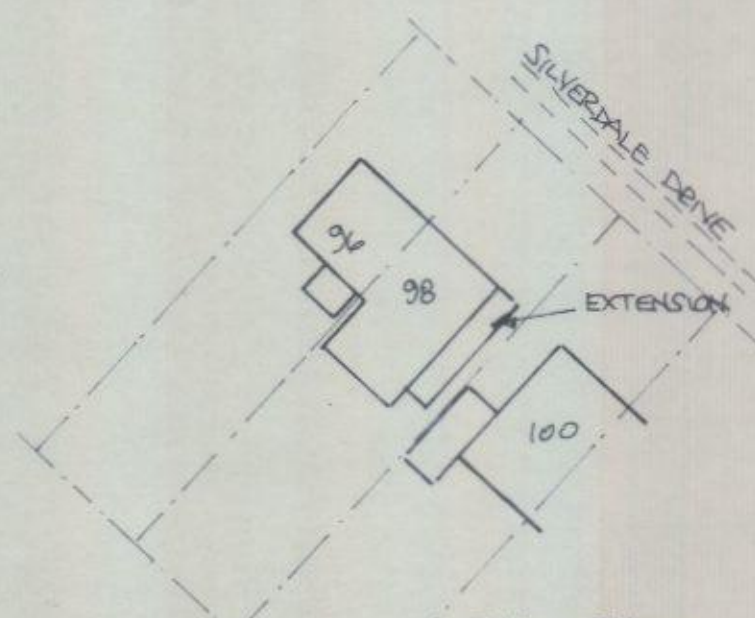


Site Plan


0 10 20 30 METRES
SCALE 1-500

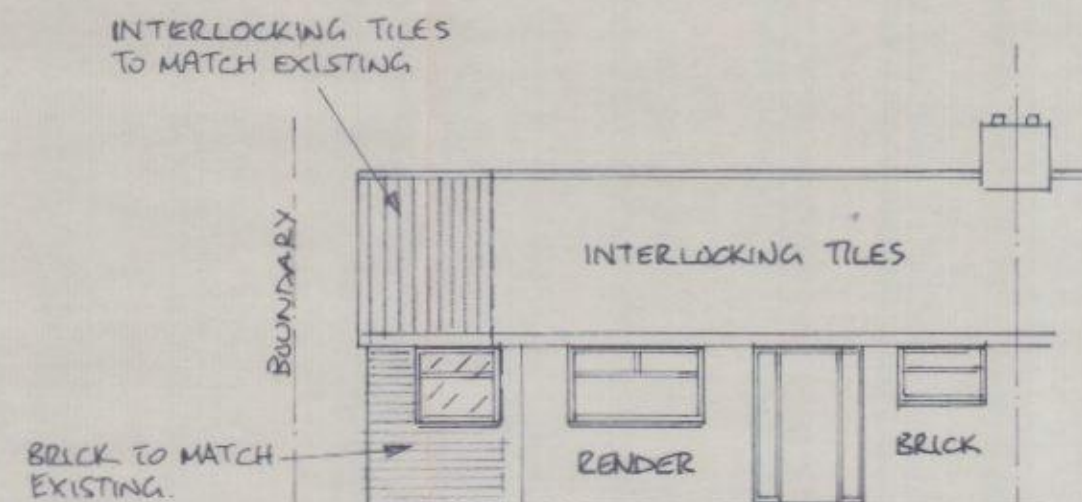


Front - Northeast Elevation

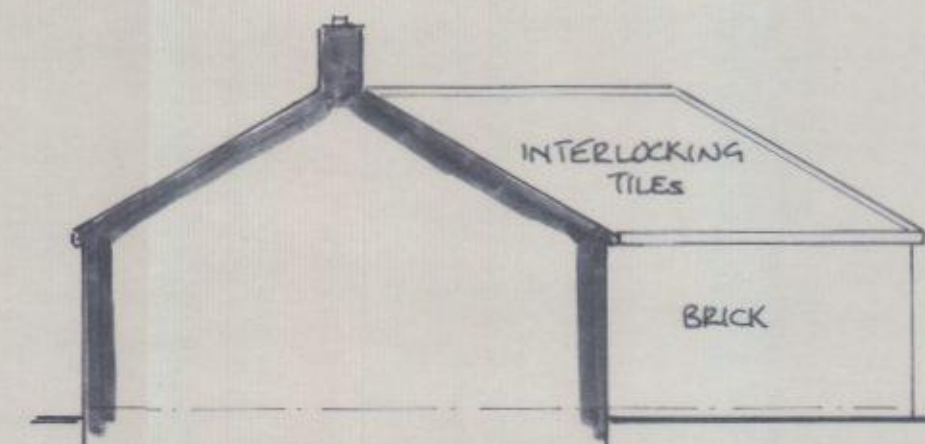


Side - Northwest Elevation
(NO CHANGES)

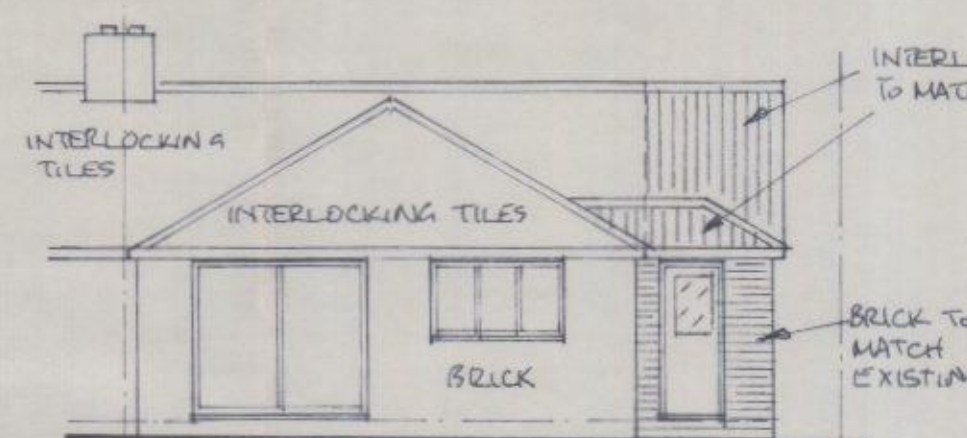

Rear - Southwest Elevation

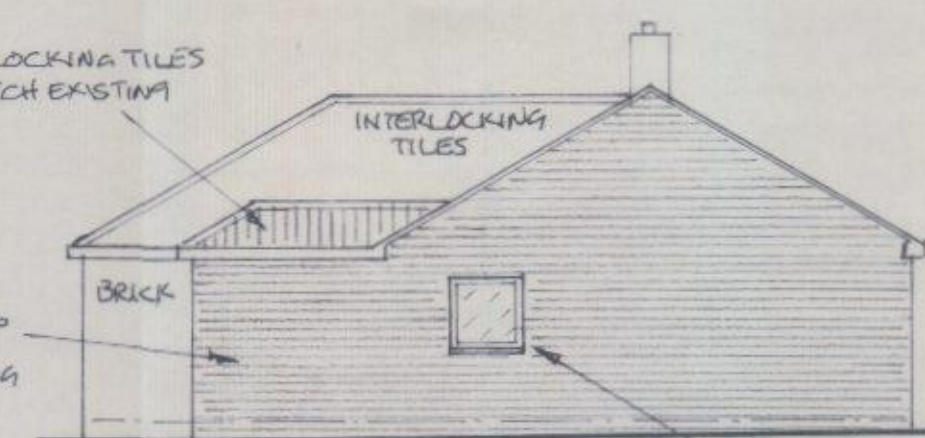

Side - Southeast Elevation

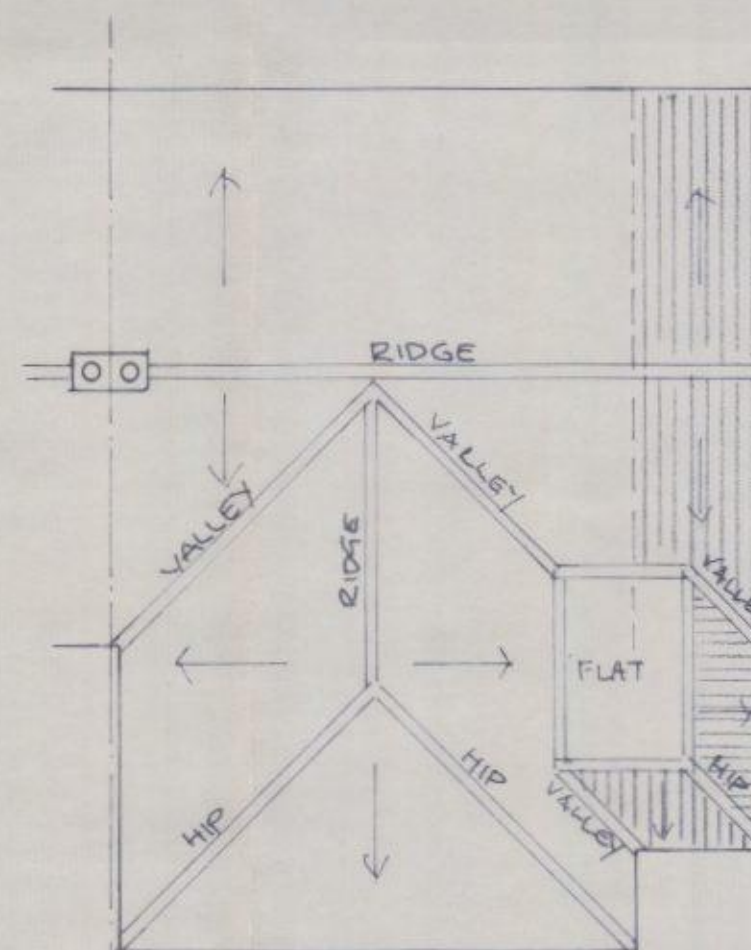


Roof Plan

0 1 2 3 4 5 6 7 8 METRES
SCALE 1-100

NOTES

1. PROPERTY NOT WITHIN FLOOD PLAIN AREA.
2. NEW GROUND FLOOR LEVEL SAME AS EXISTING.
3. NO SIGNIFICANT CHANGES IN GROUND LEVEL.
4. BOUNDARIES - 1.8M HIGH TIMBER FENCING.

Proposed Single Storey Side Extension

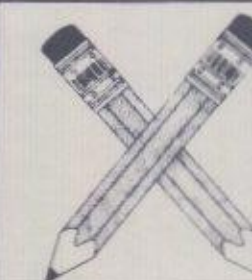

Mike Gillings - Building Plans

'Oakdene', 248 Milton Road, Cowplain,
Waterlooville, Hampshire. PO8 8TX
Tel: 023-9264 8053 Fax: 023-9278 2670

**98 SILVERDALE DRIVE,
WATERLOOVILLE,
HAMPSHIRE. PO7 6DU.**

HAVANT BOROUGH
COUNCIL

- 6 MAY 2014

RECEIVED

Scales As Shown

Date April 2014

Project No 14 / 2156 D

Drawing No
2156.01

No Amendment