


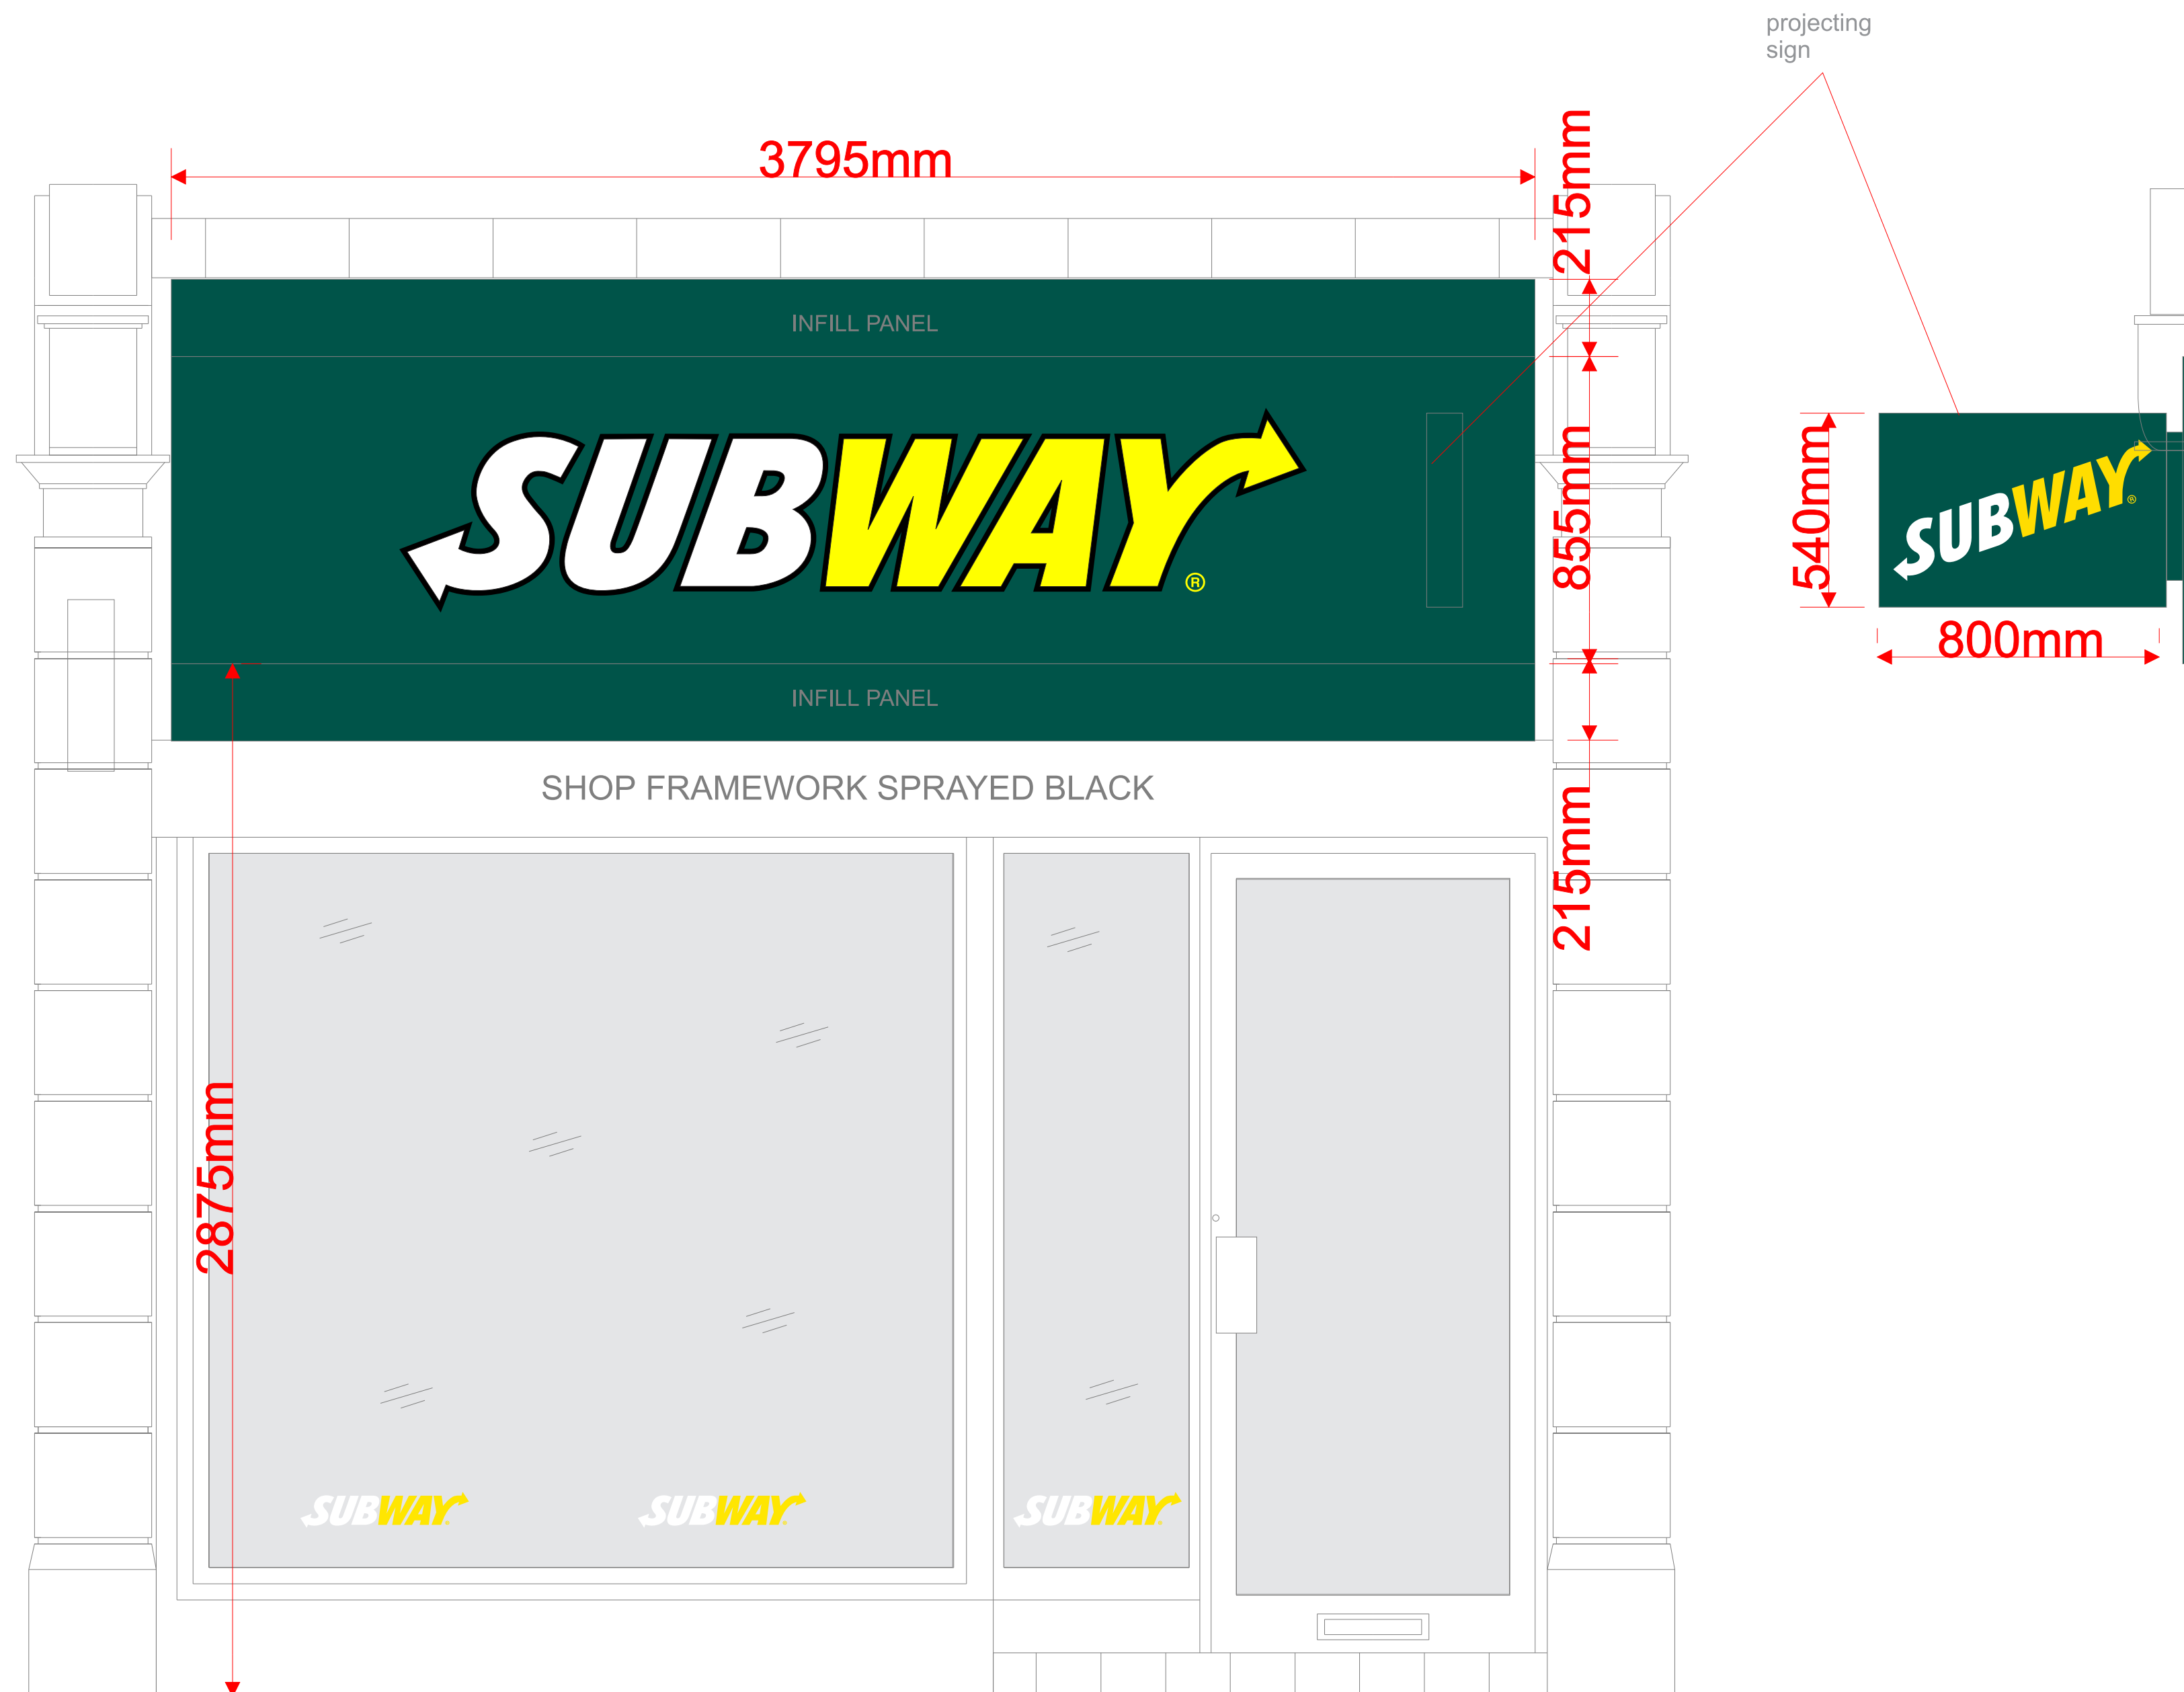

Proposed Signage
Front Elevation

Projecting Signage
Side View



D01R04

Subway
32 West Street
Havant
PO9 1PG

Design:

1x folded aluminium fascia, with built up rim & return letters applied. Internally illuminated by LEDs modules. Above and below fascia is to be an infill panel, flat aluminium powder coated RAL 6028 pine green.

1x projecting sign fitted to right hand side of fascia. Internally illuminated by fluorescent tubes.

3x window manifestations

Drawn by:
T.J.

Date:
28/05/2014

Scale: 1:10@A1

Approved by:



DESIGN · CREATE · INSTALL · MAINTAIN

***SUBJECT TO SITE SURVEY**



D02R04

Subway
32 West Street
Havant
PO9 1PG

Design:

2x boarded up window/door to be painted by others and to have a 'SUBWAY' manifestations applied.
2x windows to have 'SUBWAY' manifestations applied.

Drawn by:
T.J.

Date:
28/05/2014

Scale: NTS

Approved by:


Proposed Signage
Side Elevation (Trafalgar Walk)

***SUBJECT TO SITE SURVEY**




DESIGN · CREATE · INSTALL · MAINTAIN

FASCIA

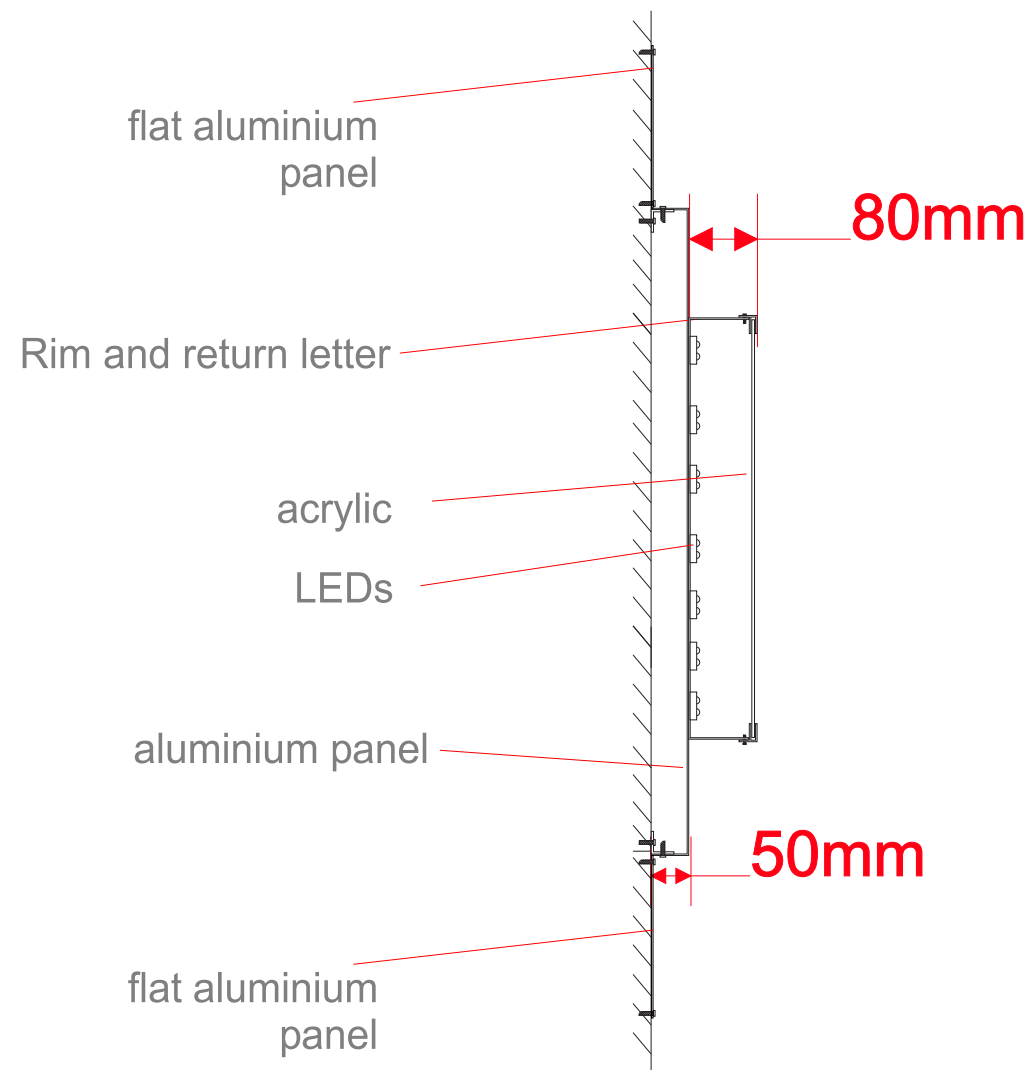


side through section
Scale: 1:10

INDICATIVE PERSPECTIVE (NOT TO SCALE)

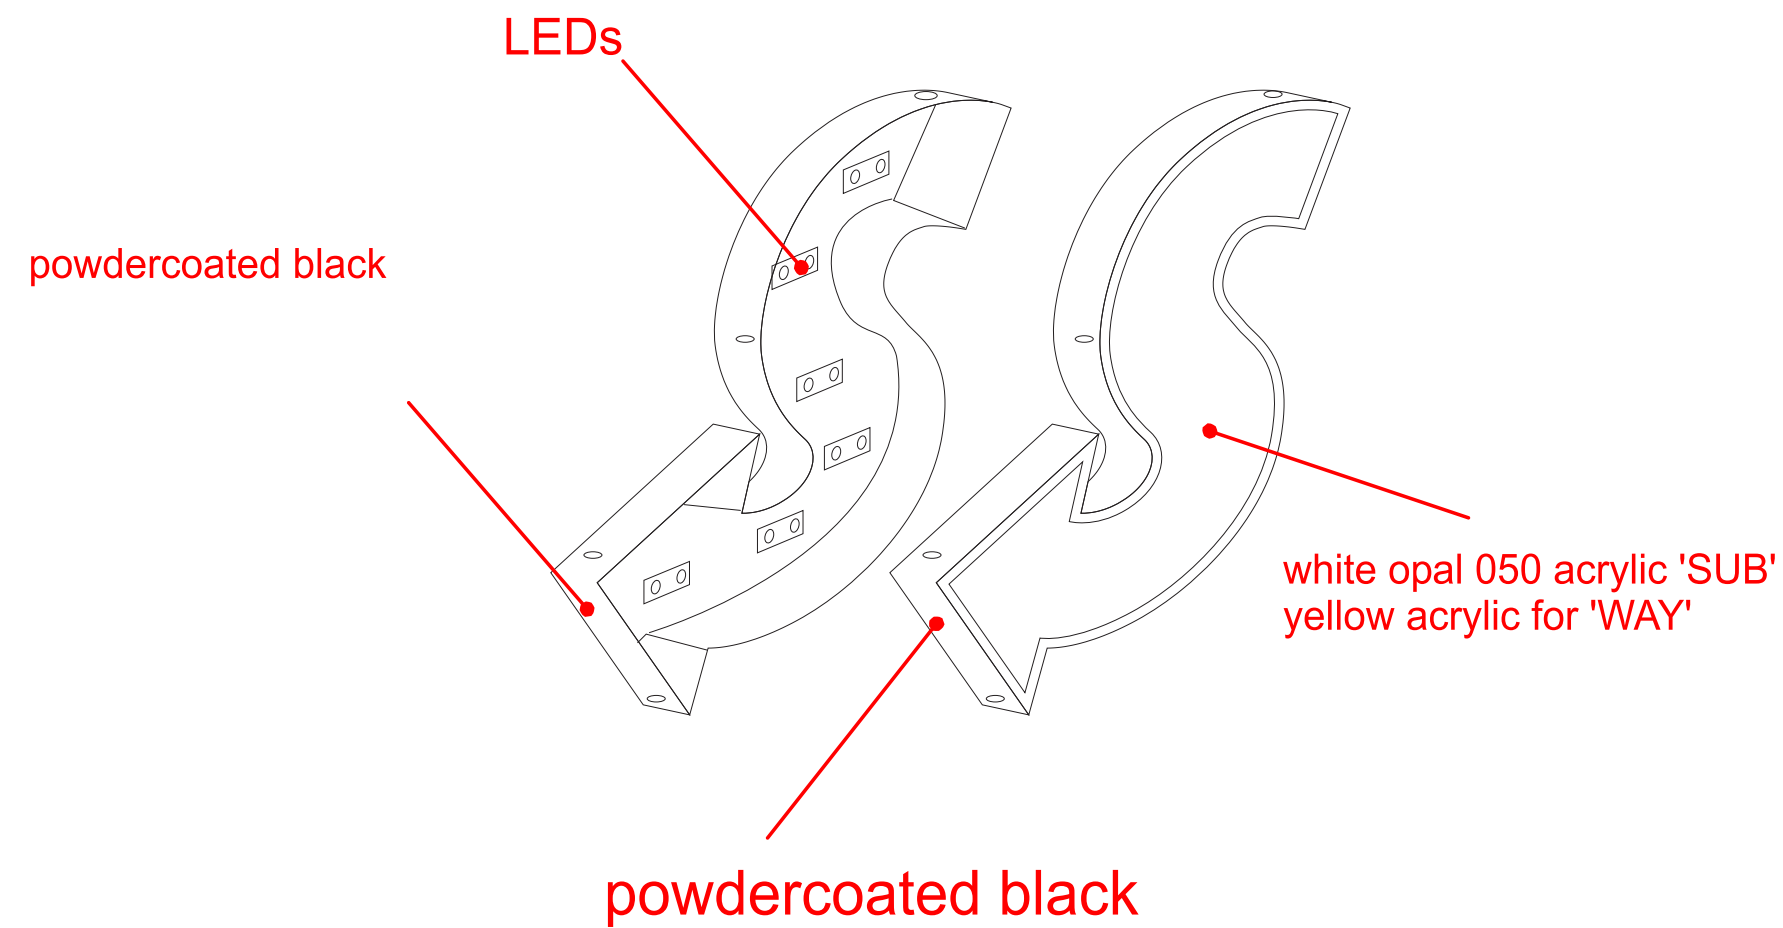

Internally illuminated rim and return aluminium letters. Powder-coated black. Letters in 3mm Opal 050 acrylic with yellow translucent vinyl applied to 'WAY'. Illumination from 12v chain LEDs with internal driver. 'R' in yellow vinyl to suit.

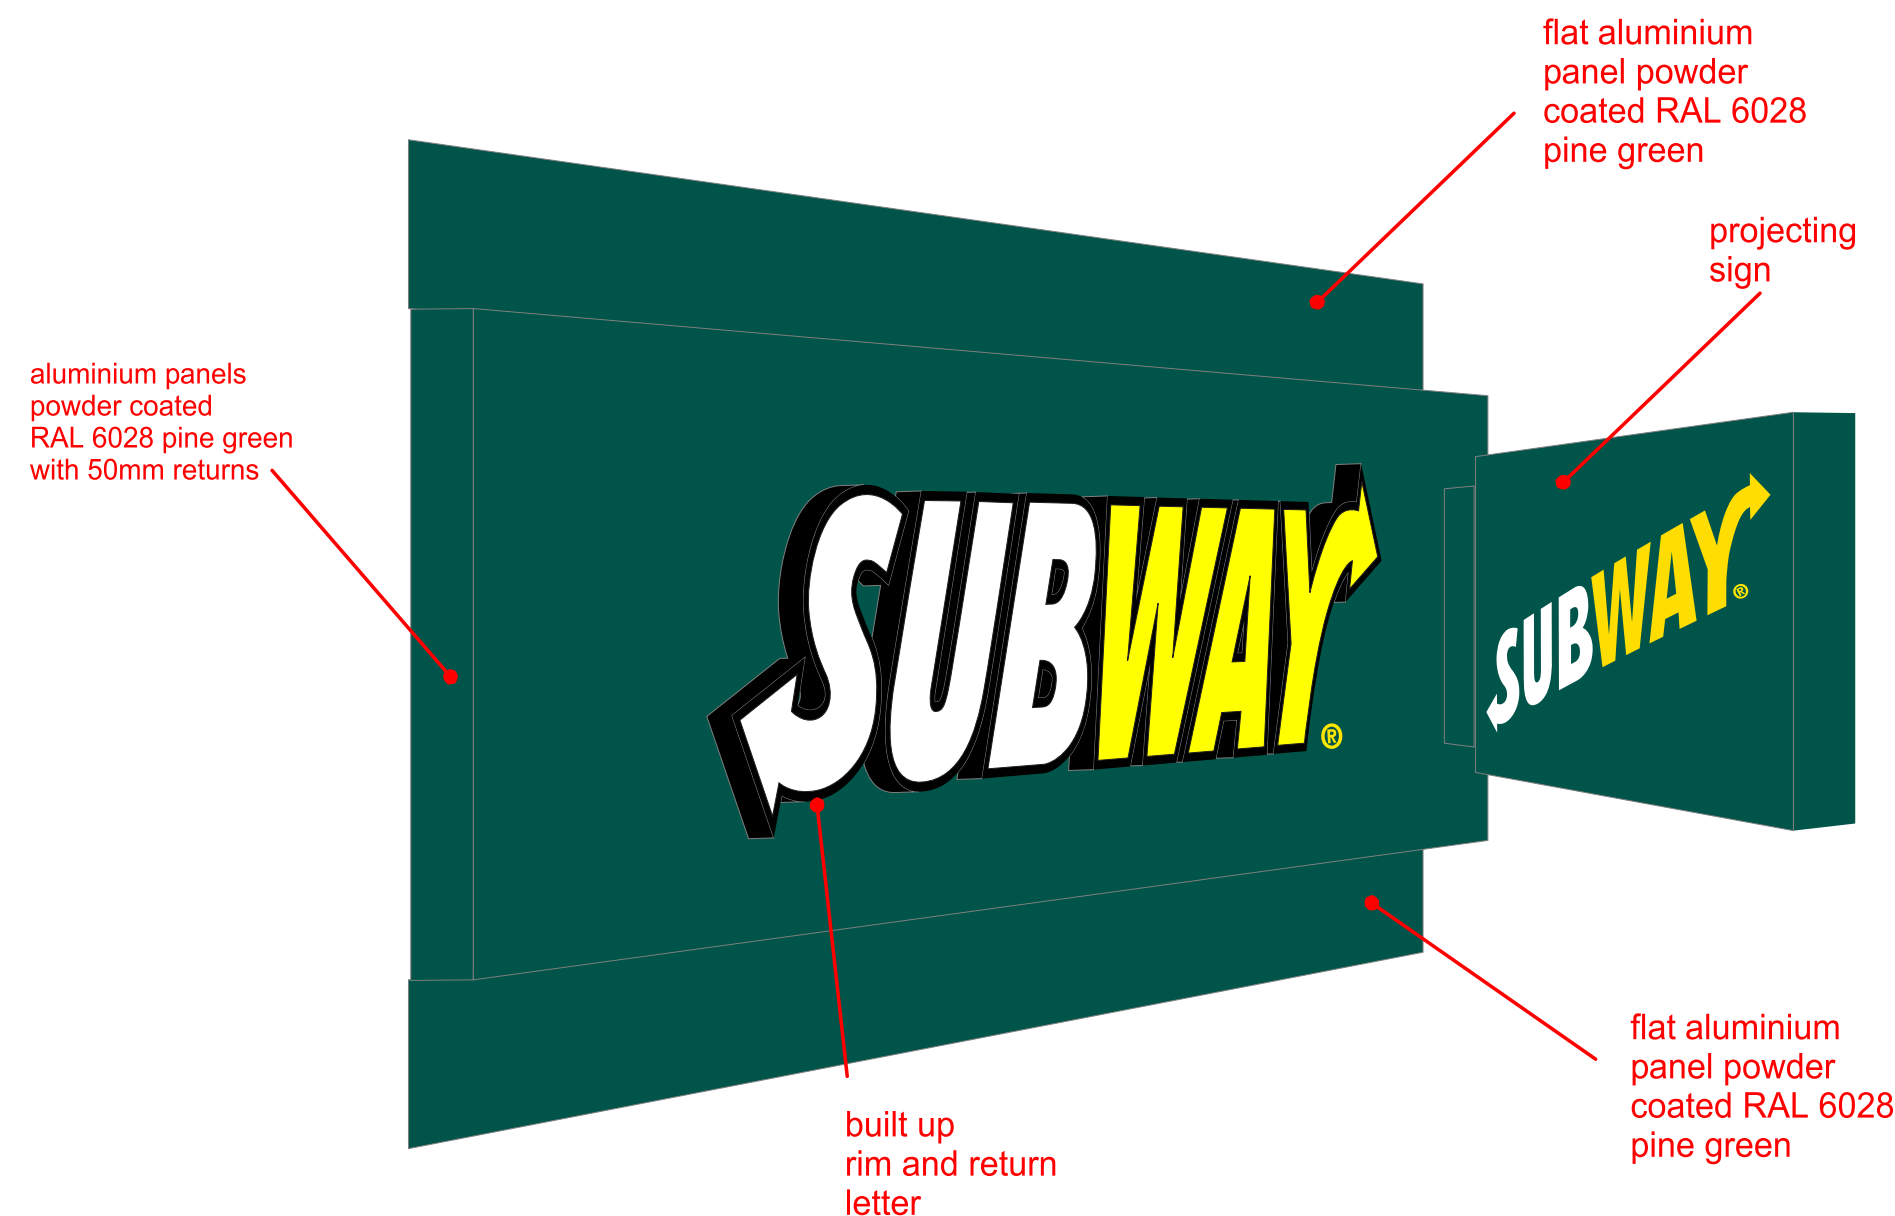

D03R04

Subway
32 West Street
Havant
PO9 1PG

Design:
fascia detail

Drawn by: T.J. Date: 28/05/2014



SCALE: 1:10@A2

Approved by:




PROJECTION SIGN

INDICATIVE PERSPECTIVE
(NOT TO SCALE)

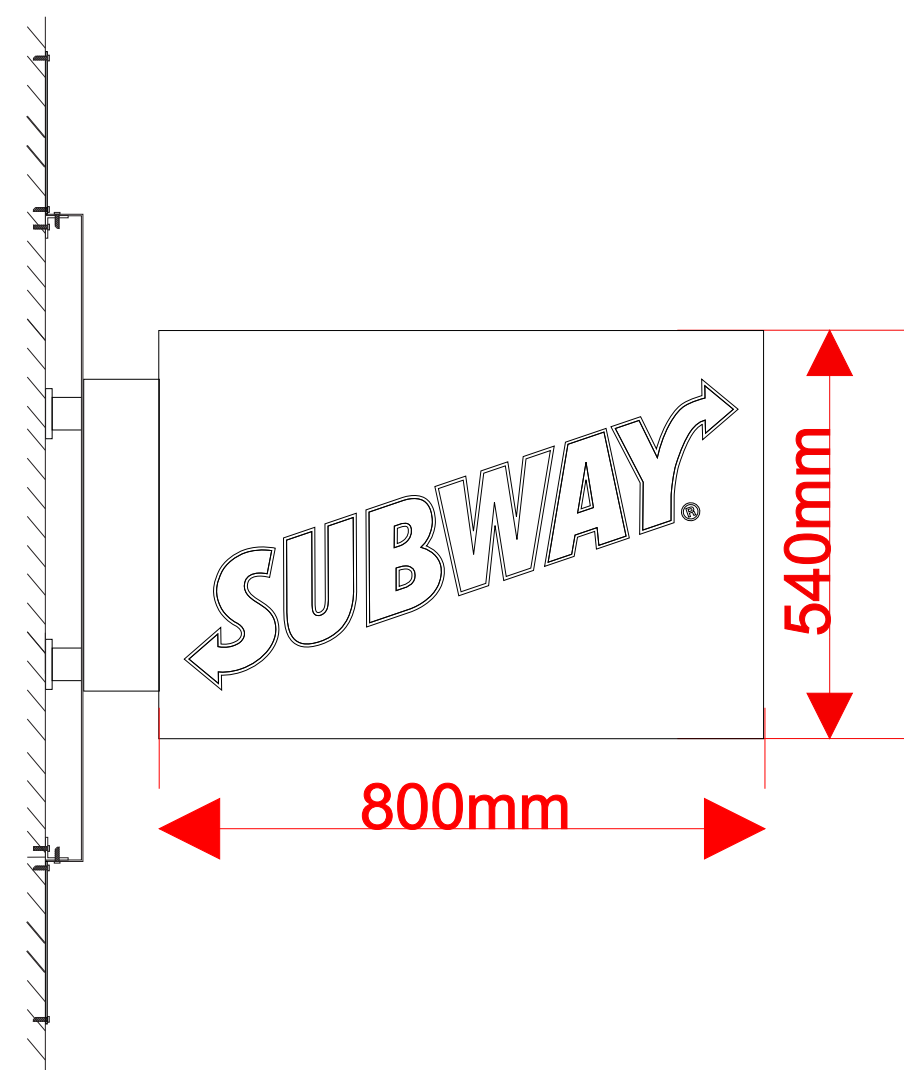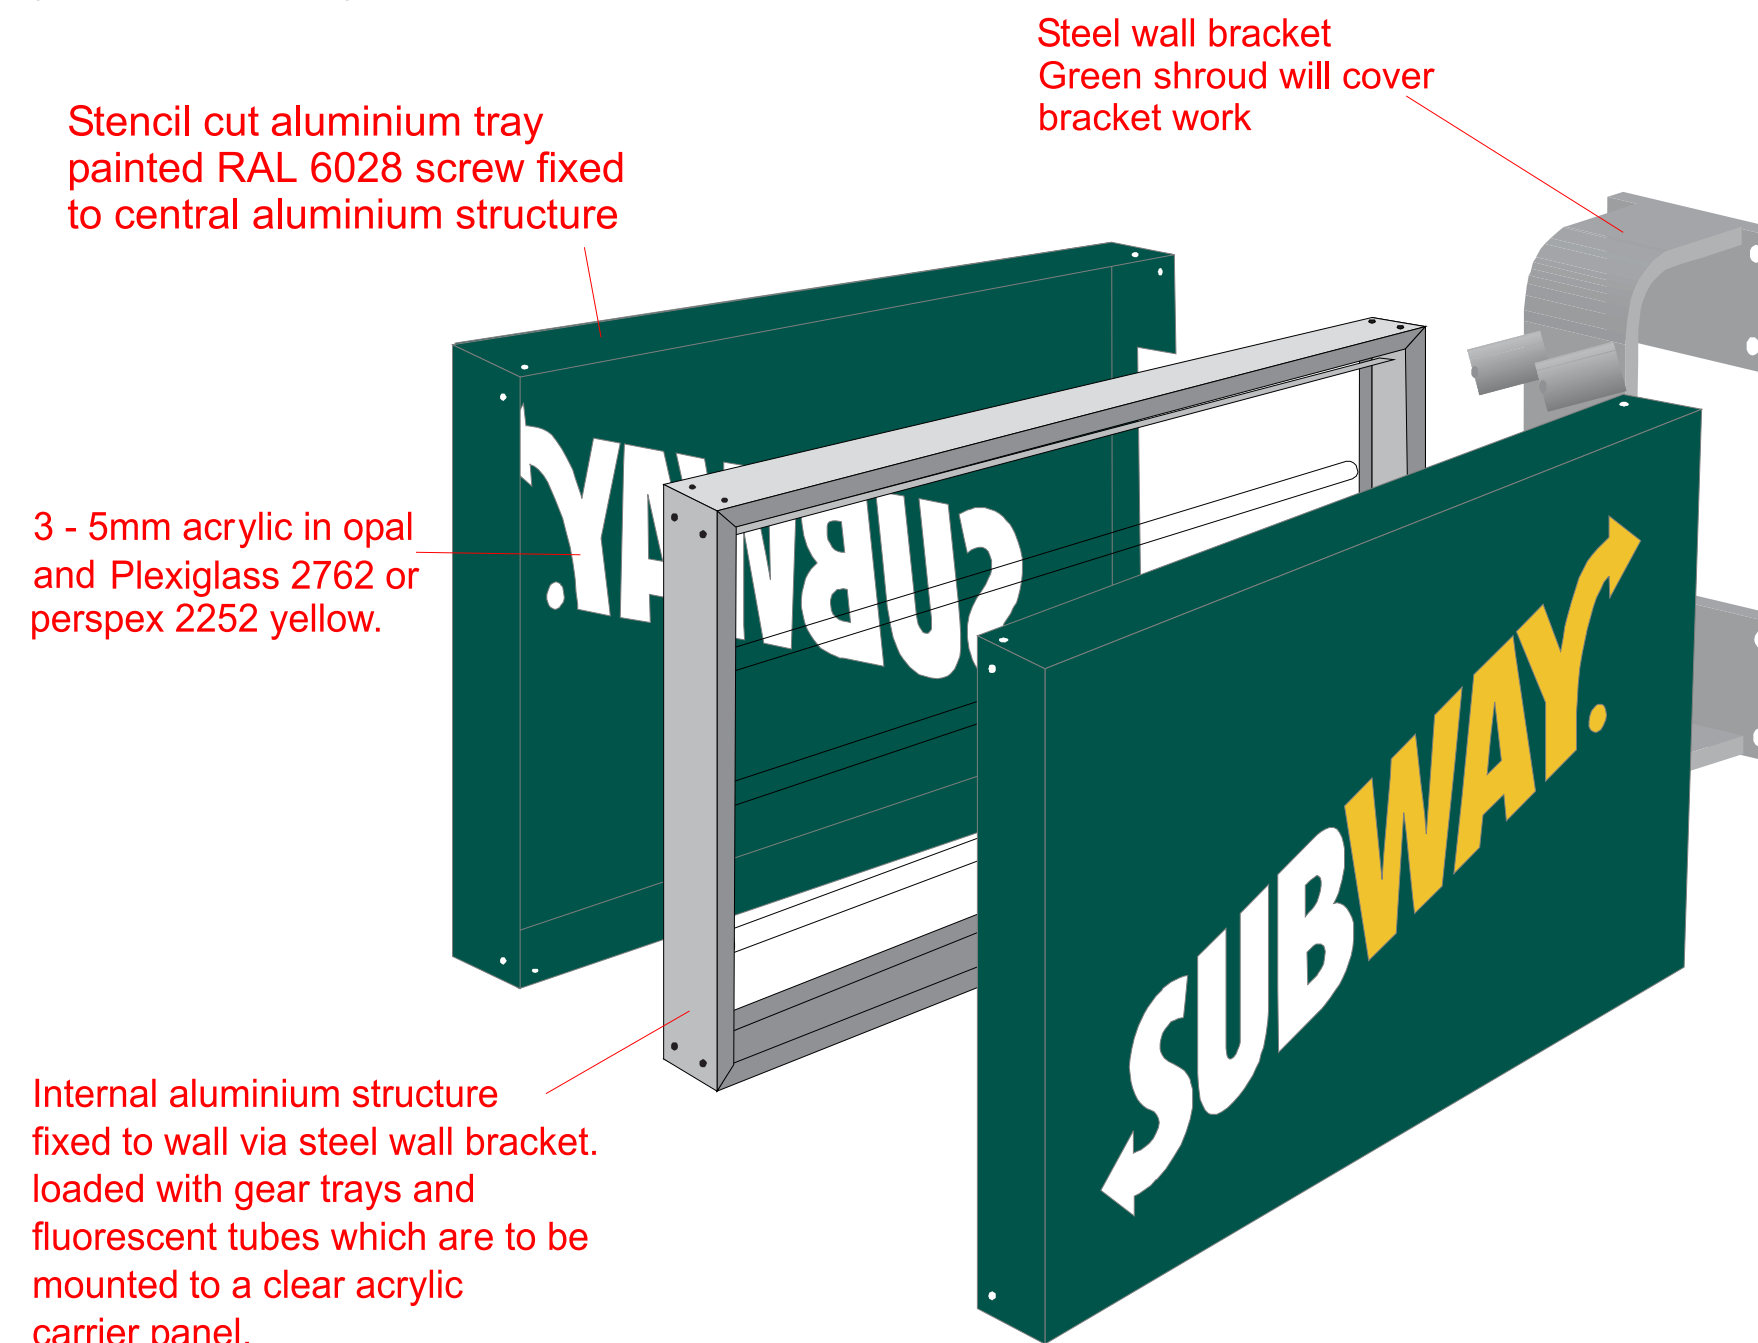

side through section
Scale: 1:10

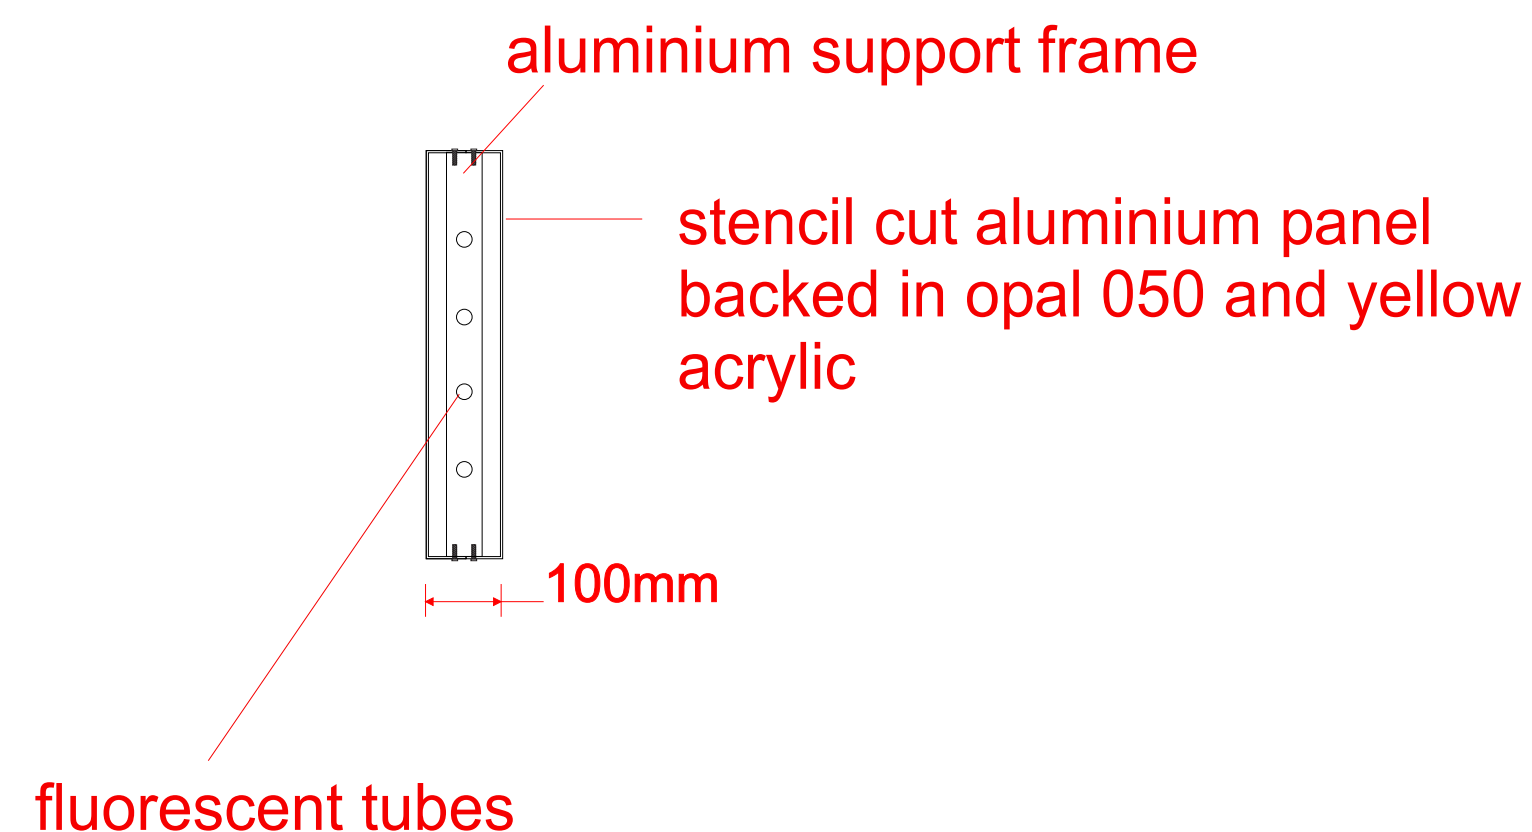

D04R04

Subway
32 West Street
Havant
PO9 1PG

Design:
projection sign detail

Drawn by: T.J. Date: 28/05/2014

SCALE: 1:10@A2

Approved by:



DESIGN · CREATE · INSTALL · MAINTAIN



Proposed



Existing



D05R04

Subway
32 West Street
Havant
PO9 1PG

Design:

Drawn by:
T.J.

Date:
28/05/2014

Approved by:



DESIGN · CREATE · INSTALL · MAINTAIN



Proposed



Existing



D06R04

Subway
32 West Street
Havant
PO9 1PG

Design:

Drawn by:
T.J.

Date:
28/05/2014

Approved by:



DESIGN · CREATE · INSTALL · MAINTAIN