



Front Elevation

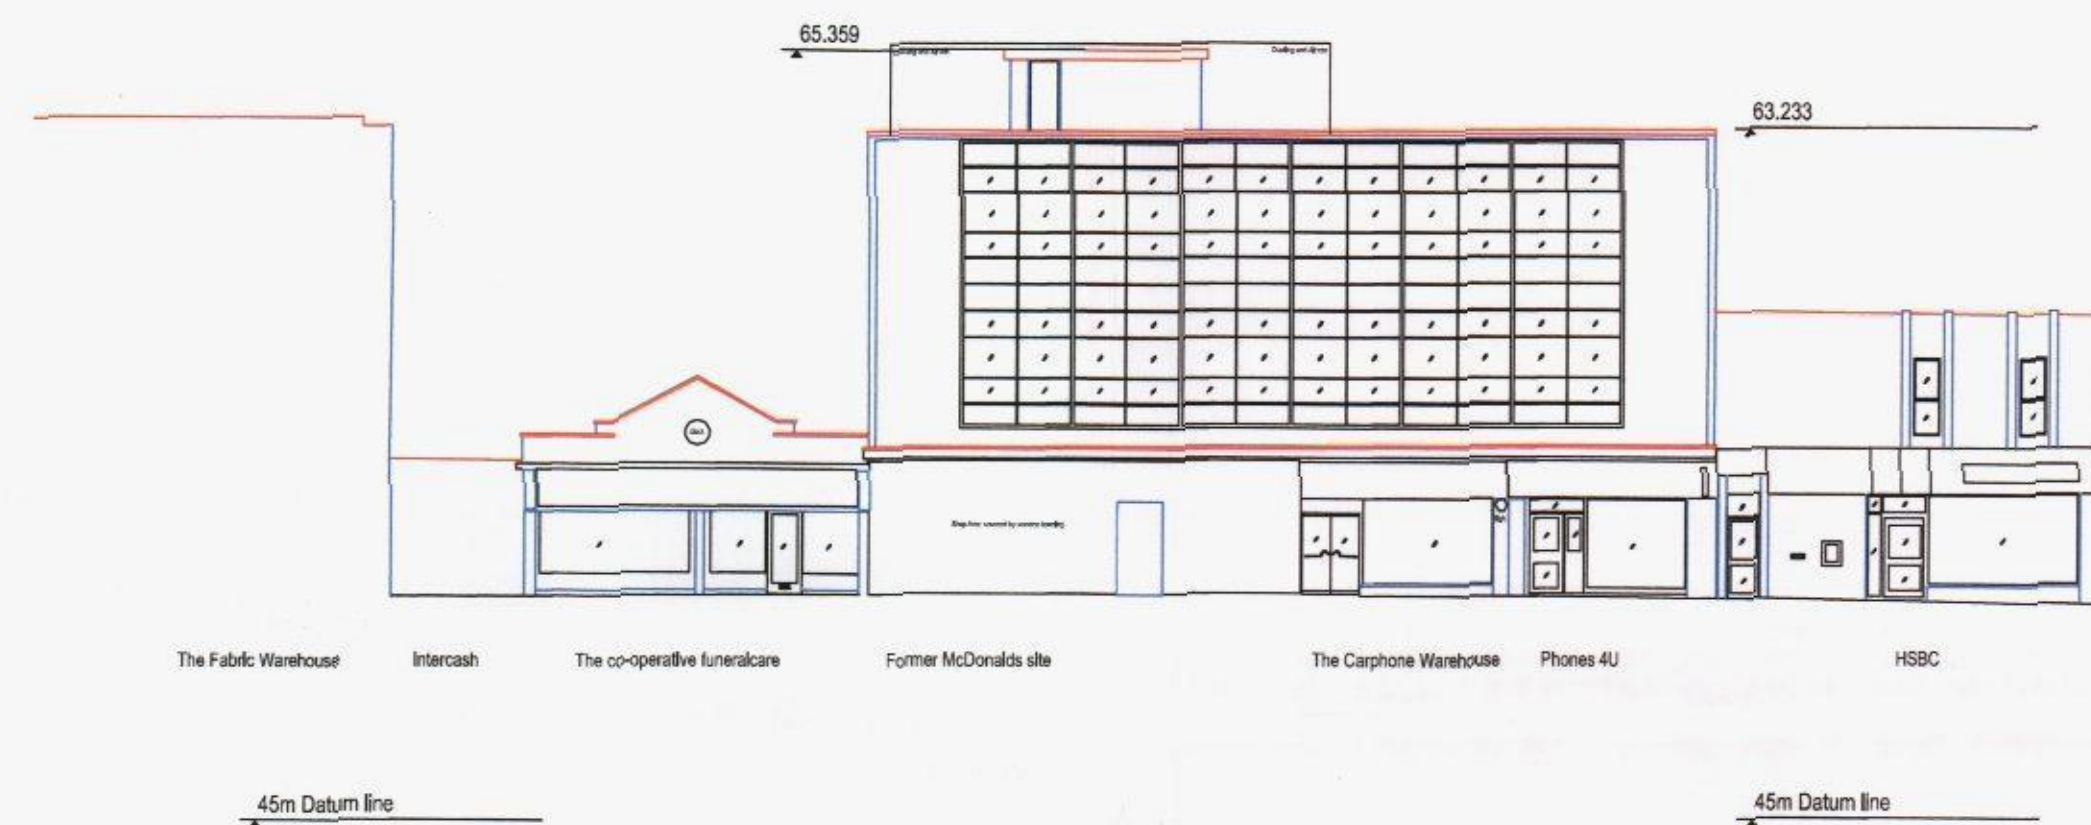


Rear Elevation



Side Elevation

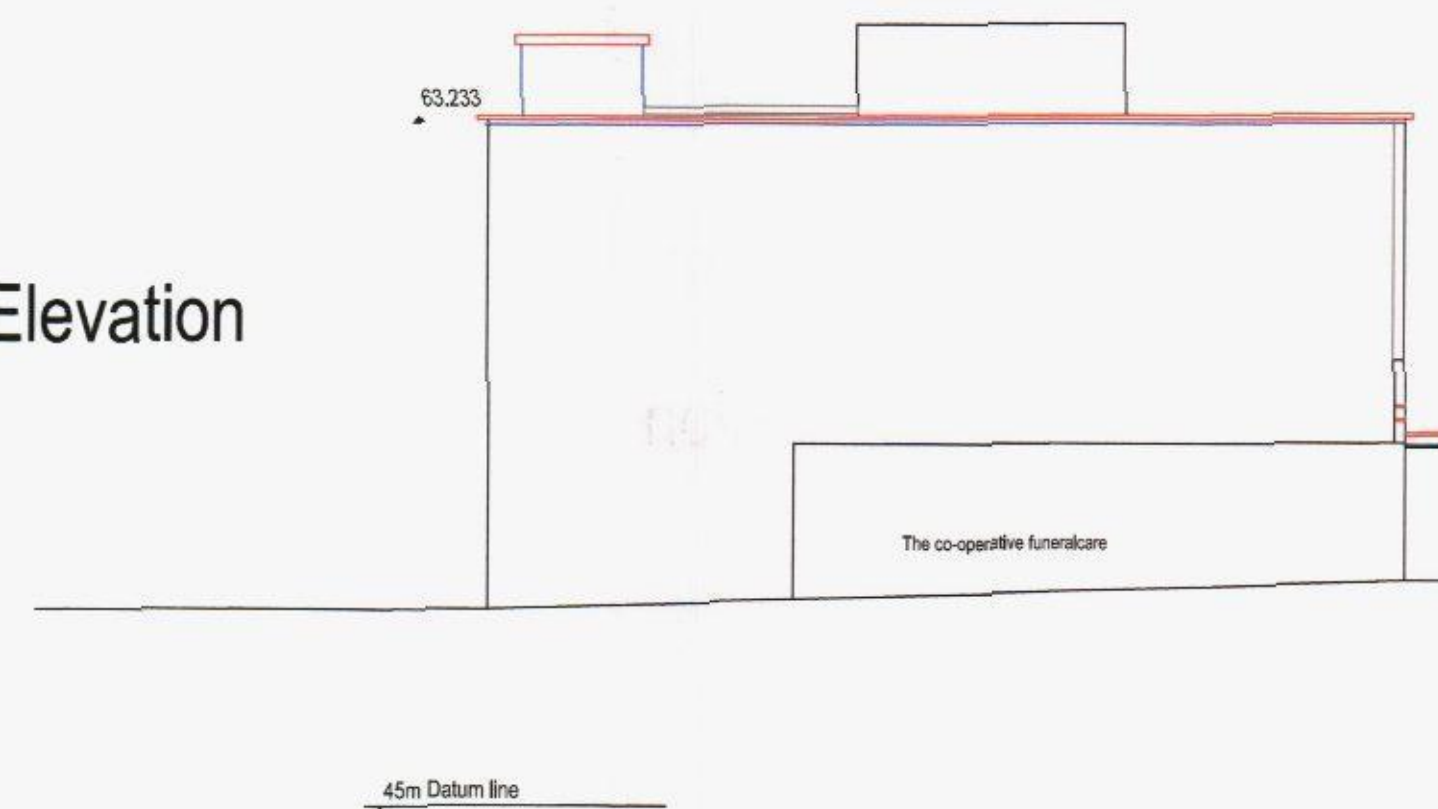

Side Elevation

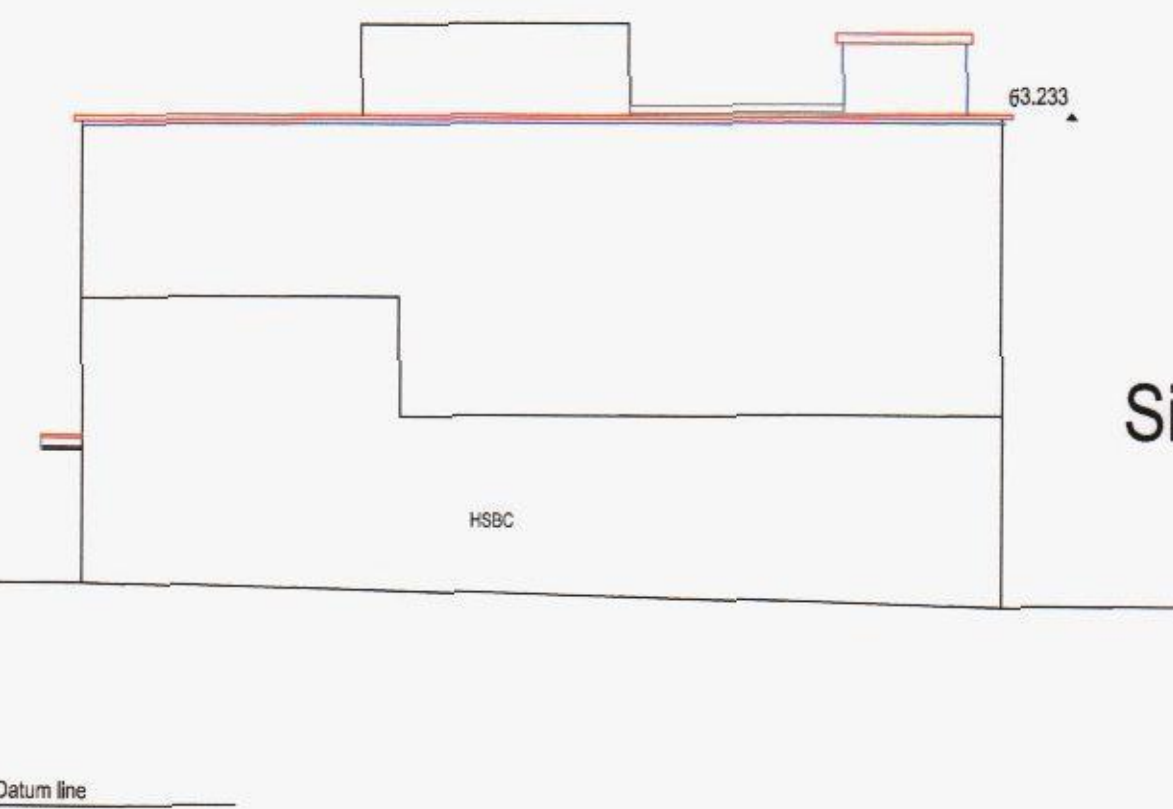

Revision	Description	Date	DRAWN

Project:
Cloud Living
314-318
London Road
Waterlooville

HAVANT BOROUGH COUNCIL
22 SEP 2014
RECEIVED

Drawing Title:
EXISTING ELEVATIONS

Chris Flint Associates Ltd
CHARTERED SURVEYORS - PROJECT MANAGERS
DEVELOPMENT CONSULTANTS

Drawn By	Date	Checked By	Date	Approved By	Date
CF	15 / 03 / 14				
Drawing No.	07	Revision		Scale	
CFA	FULL			1:200	

Planning