



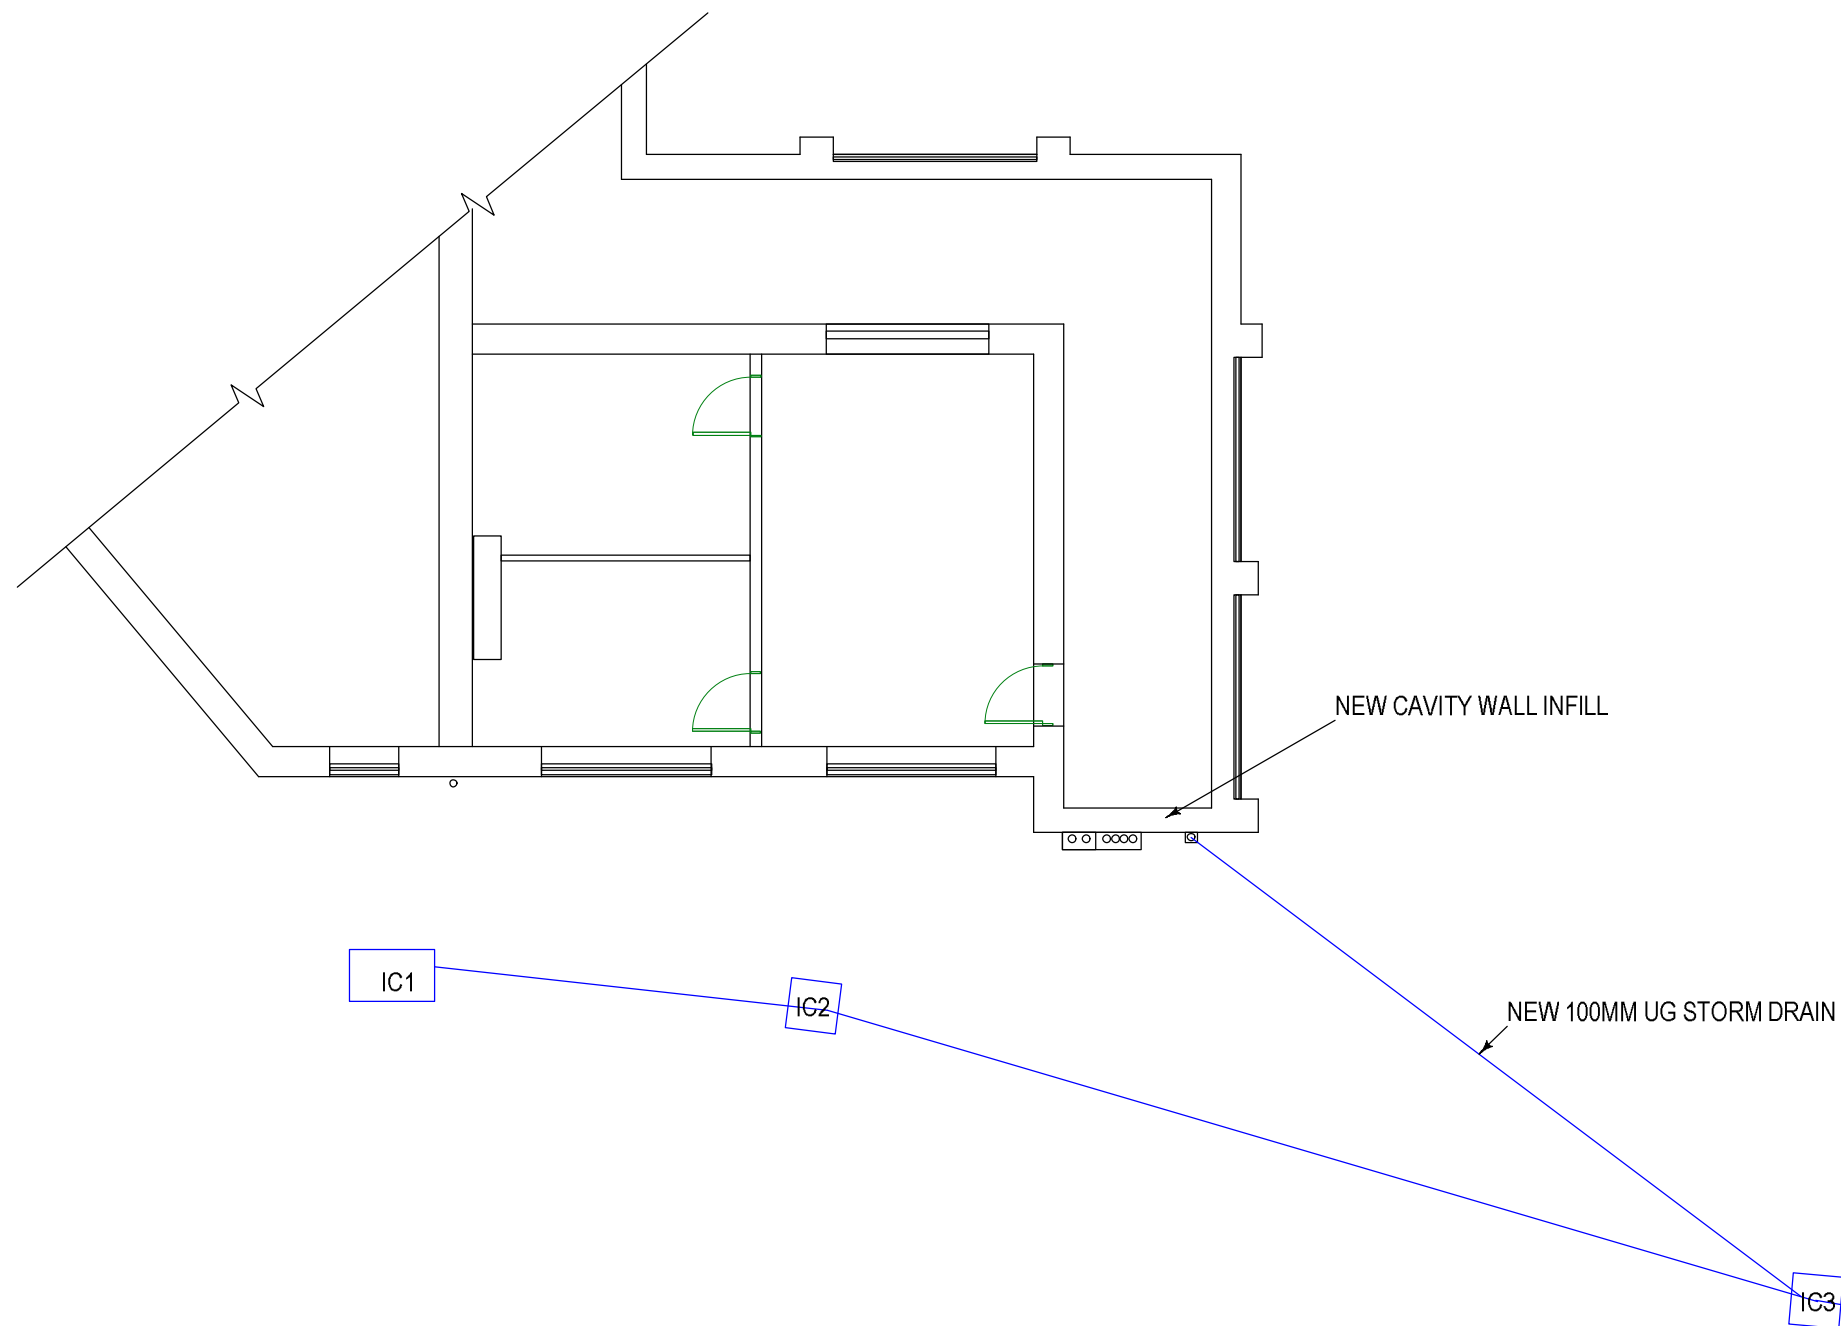

PROPOSED FLOOR PLAN SHOWING PORTION OF BUILDING BEING RENOVATED

 

 <i>the design to build on</i> PB PROPERTIES <i>Hazelwood, Harbolets Road, West Chiltington RH26 2LG Tel: 01798 813298 paul@pbproperties.co.uk</i>	Design By Paul Maggs	Drawn by: PHM	Date: March 2014
	Client: Snell Ltd	Drawing No. D 0314/02	Scales @ A3 1:100
	Site Address: Southleigh Park House Havant	Listed Building Application	
	Project Title: Repair to existing wall, linkway previously removed.	This drawing is produced using Vectorworks CAD. Only written dimensions are to be respected.	
		Copyright protected to P B Properties	