


Notes:

- 1. Do not scale from drawings. All dimensions to be confirmed on site prior to construction.
- 2. Roderick James Architects LLP to be notified of any discrepancies before construction continues.
- 3. These drawings are the copyright property of Roderick James Architects LLP.
- 4. All Roderick James Architects LLP drawings to be read in conjunction with the proposed building notes, oak framing drawings and the structural engineers drawings and specification.
- 5. All external works shown are indicative. Design and extent is to be provided by others.
- 6. This document should only be used for the purpose indicated by the drawing status below.

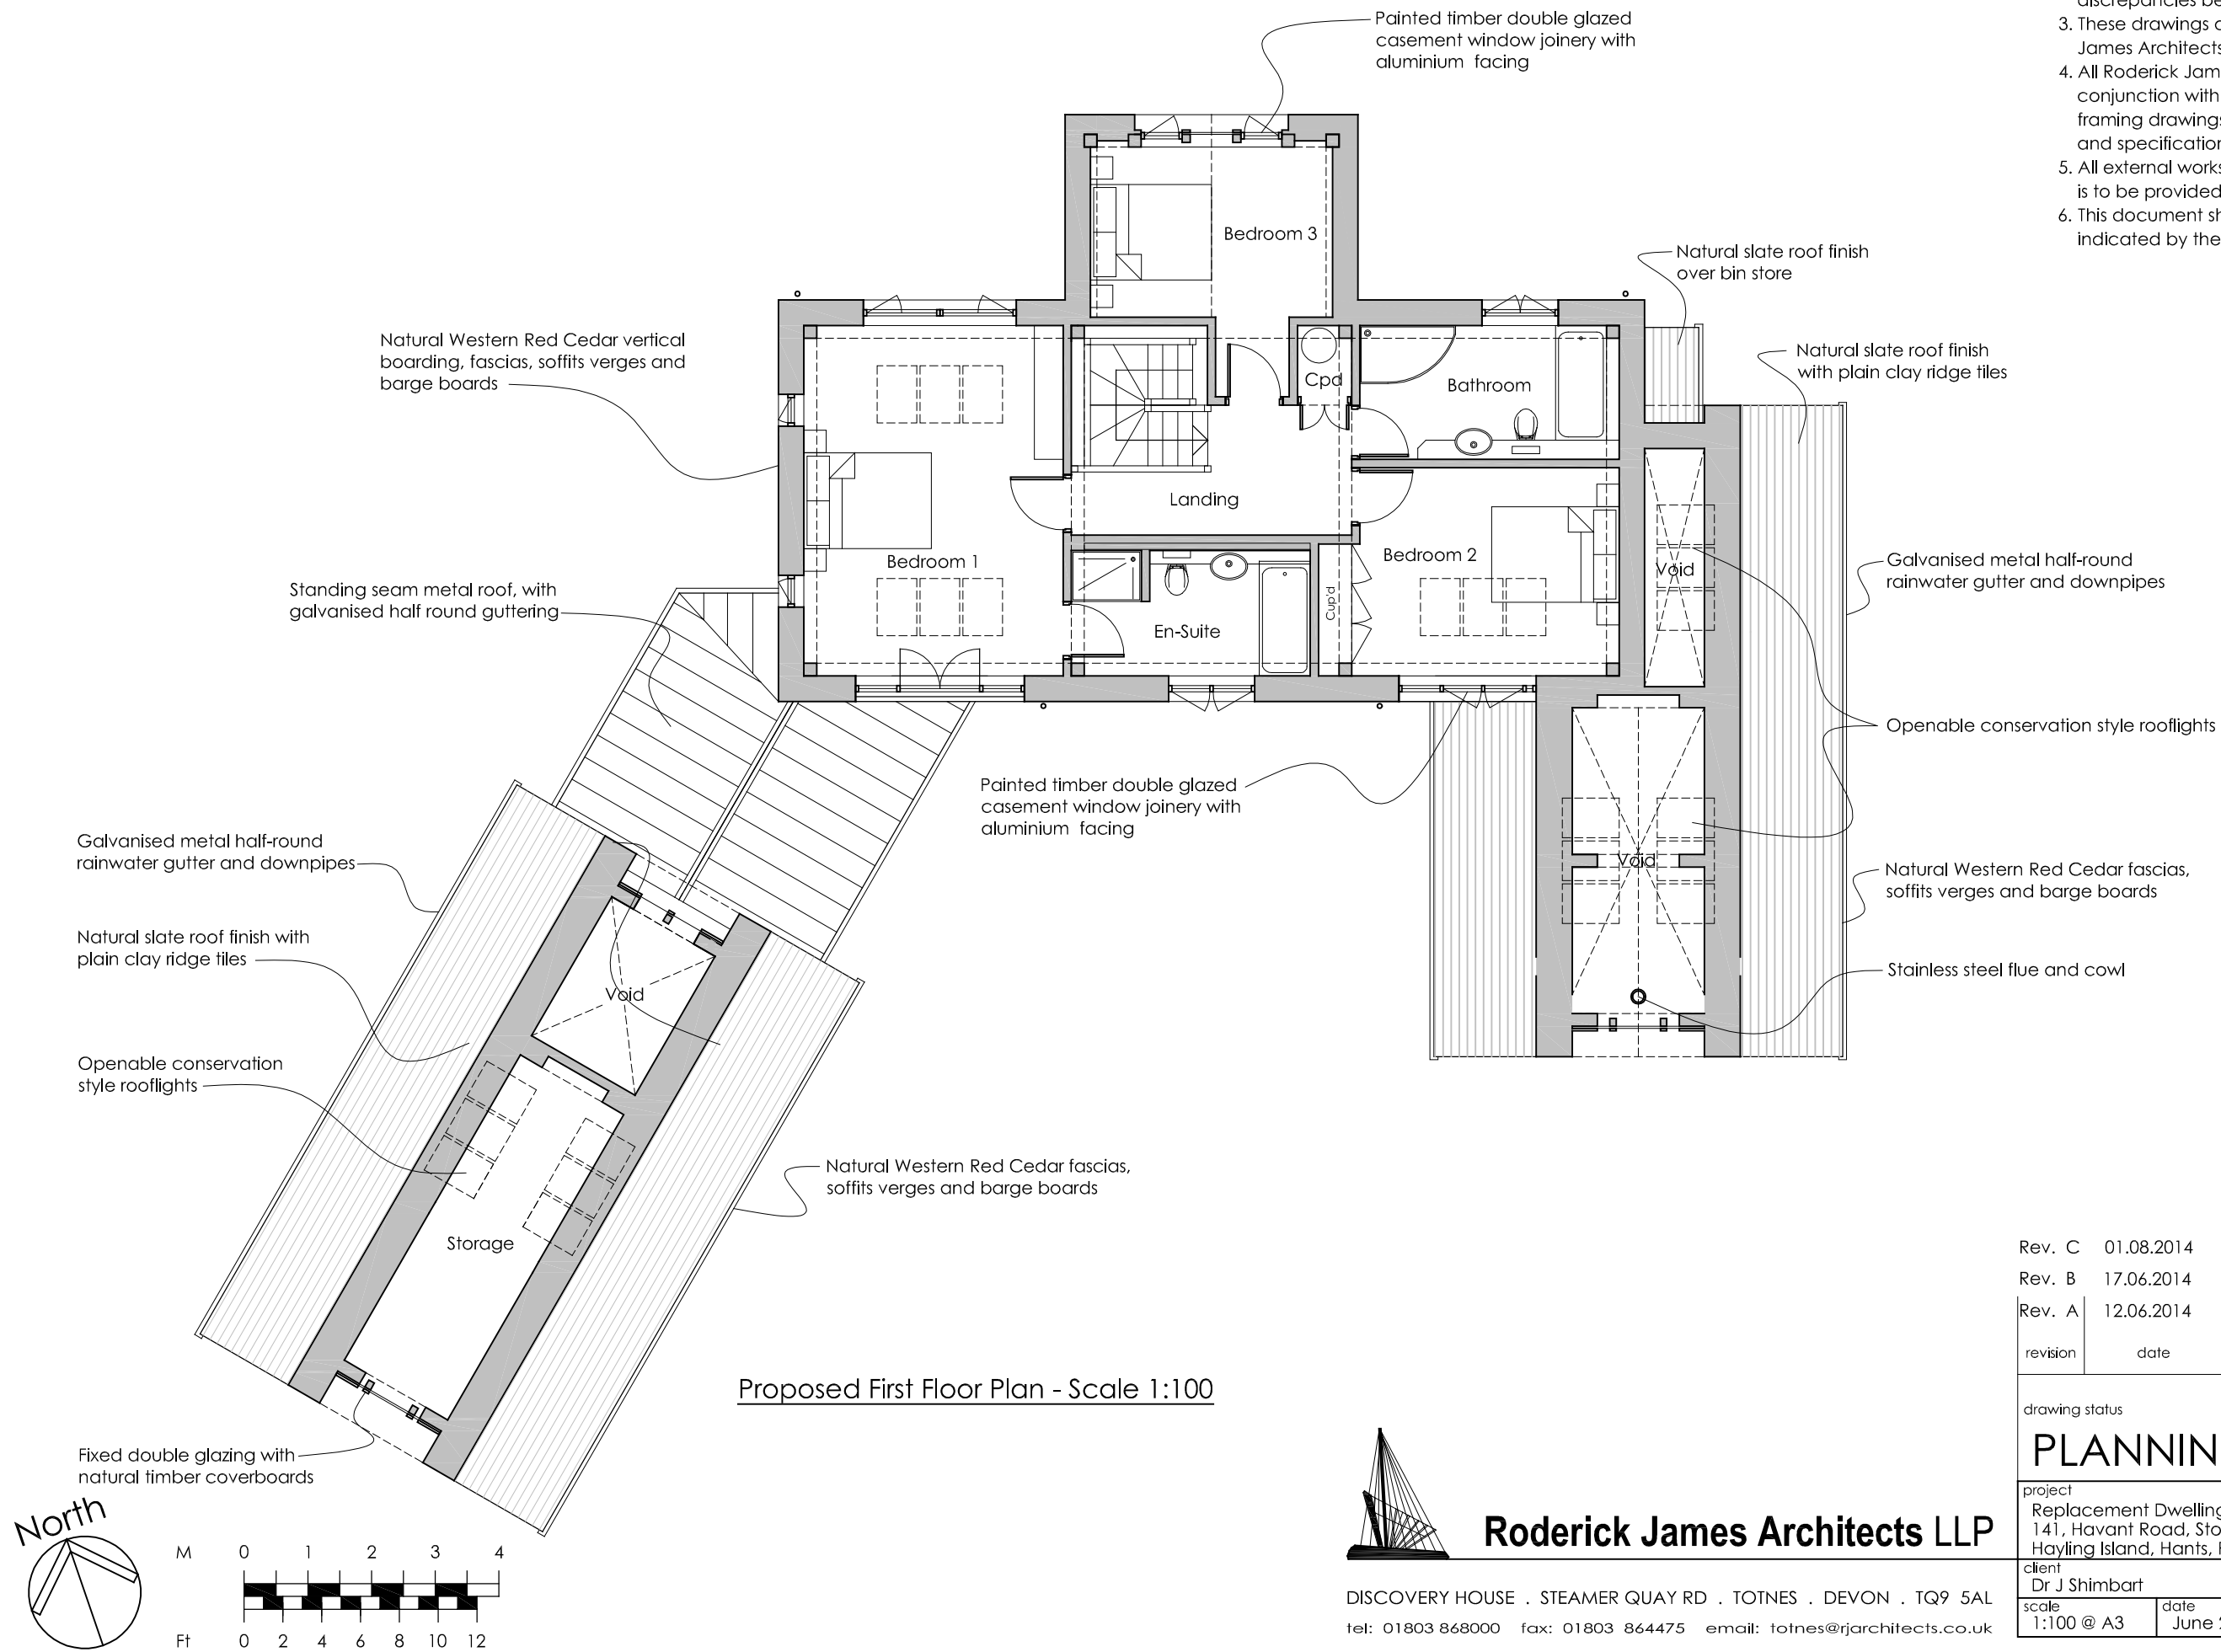

Proposed First Floor Plan - Scale 1:100

Rev. C	01.08.2014	Bin store added to NE corner	NW
Rev. B	17.06.2014	Annotations added	NW
Rev. A	12.06.2014	General alterations	NW
revision	date	details	chk'd by
drawing status			
PLANNING			
project	Replacement Dwelling at 141, Havant Road, Stoke, Hayling Island, Hants, PO11 0LE		drw'n by
client	Dr J Shimbart		chk'd by
scale	1:100 @ A3	date	June 2014
drawing number			revision
Shimbart/1/PL/04			C



Roderick James Architects LLP

DISCOVERY HOUSE . STEAMER QUAY RD . TOTNES . DEVON . TQ9 5AL
tel: 01803 868000 fax: 01803 864475 email: totnes@rjarchitects.co.uk