

1





3.2m Externally illuminated gantry

2



3no. Parking signs  
400x400mm sign fixed to wall or galvanised pole .


3

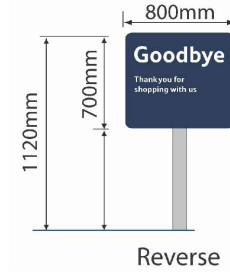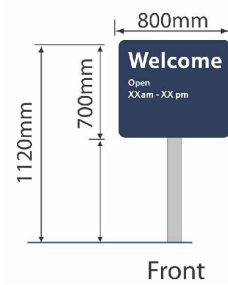



Double sided welcome/goodbye sign attached to galvanised pole .

ROWLANDS AVENUE

LONDON ROAD

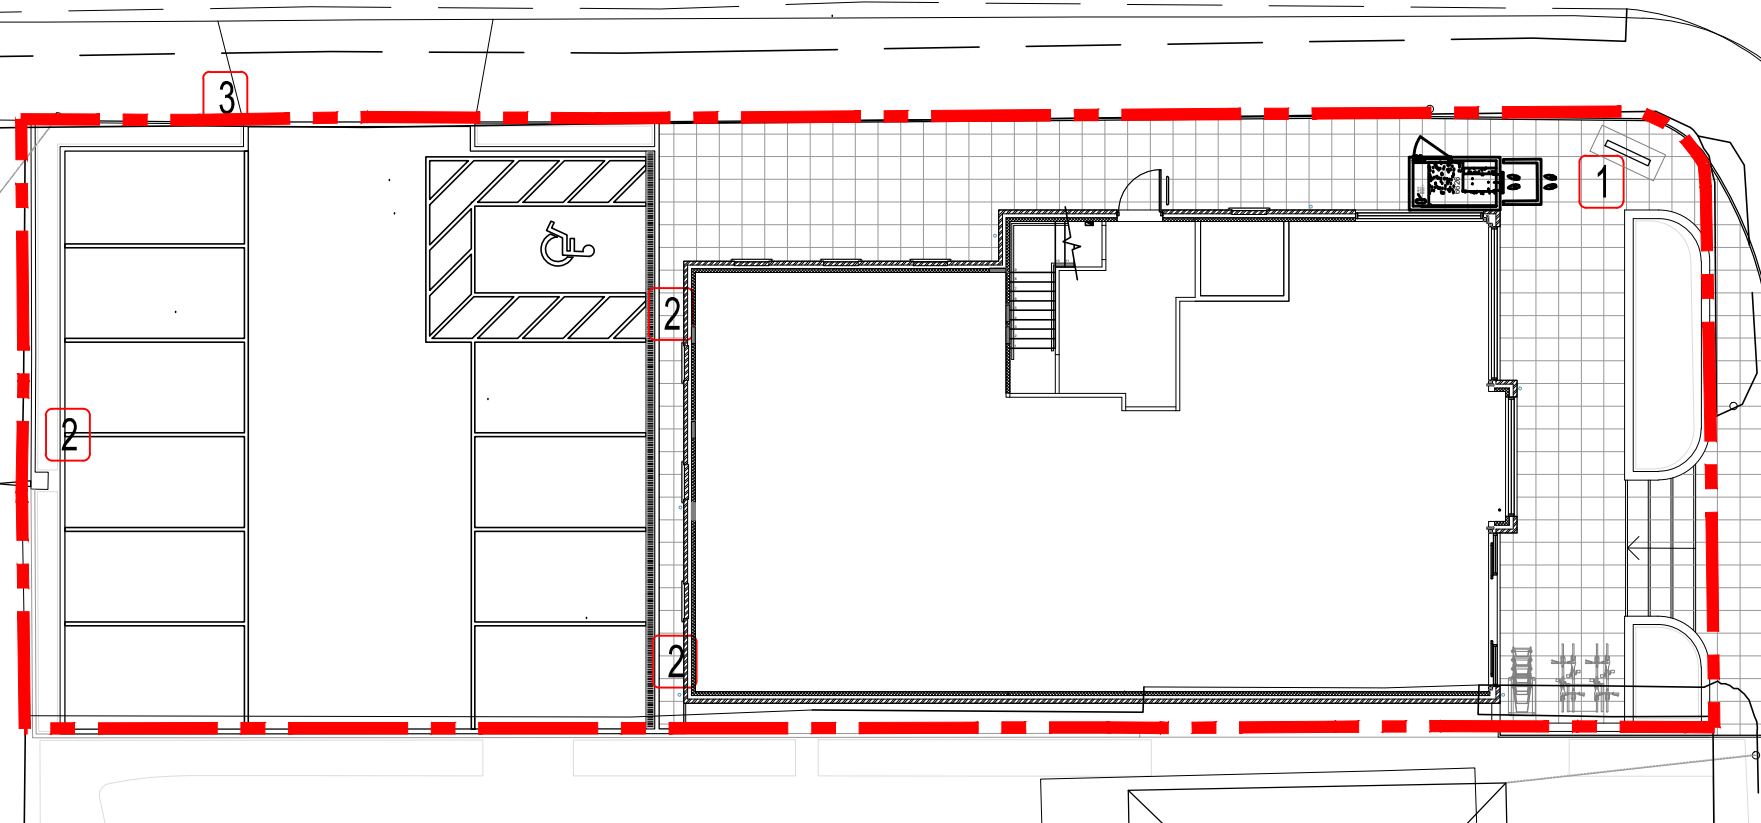

The site plan drawing attached has been generated by Ordnance Survey and its accuracy will be subject to a full and detailed electronic survey.

  

**COPYRIGHT©**

Details of this drawing are the copyright of Inspire Design Ltd and must not be reproduced or copied without prior written consent. Do not scale from this drawing


Any errors or omissions are to be reported to the Architect immediately  
All proposed road and junction alterations subject to highways engineers detailed design.

Removal of any existing tree and landscaped areas subject negotiations with Local Authority Planning dept. and other statutory controls

All drawings to be read in conjunction with structural engineers drawings and all related Architects and consultant drawings and other relevant information

Any changes to the drawn design during construction work should be recorded and reported to the Architect immediately

Inspire Design Ltd will not take responsibility for any variation made by a design and build contractor to the design and construction detail contained within this drawing

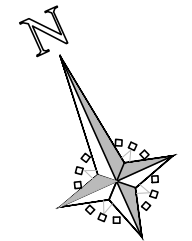

|                         |            |
|-------------------------|------------|
| SCHEME TYPE             | STANDALONE |
| GROSS BUILDING AREA     |            |
| NET SALES AREA          | TBC        |
| PARKING SPACES REQUIRED | 15         |
| PARKING SPACES ACHIEVED | 11         |
| SITE AREA APPROX        | 0.17 ACRES |
| VISIBILITY RAG          |            |
| PR RAG                  |            |
| SERVICING RAG RATING    |            |
| EXISTING SITE USE       |            |
| CROSS OVERS             |            |
| LEVELS                  |            |
| SALES ESTIMATE          |            |
| DELIVERY HOURS          |            |
| OPENING HOURS           |            |

**inspire**  
design

Inspire Design Ltd, 2 Ty Nant Court, Morganstown,  
Cardiff, CF15 8LW. T:- 029 2022 7926 F:- 029 2081 0440

|                                  |            |               |     |
|----------------------------------|------------|---------------|-----|
| PROJECT                          |            |               |     |
| 179 LONDON ROAD<br>WATERLOOVILLE |            |               |     |
| DRAWING TITLE                    |            |               |     |
| PROPOSED SITE SIGNAGE PLAN       |            |               |     |
| DRAWN BY                         | CHECKED BY | DRAWING No.   | REV |
| NS                               | HR         | 111219 / AP05 |     |
| SCALE                            | DATE       |               |     |
| 1:200 @ A3                       | 21.08.13   |               |     |