




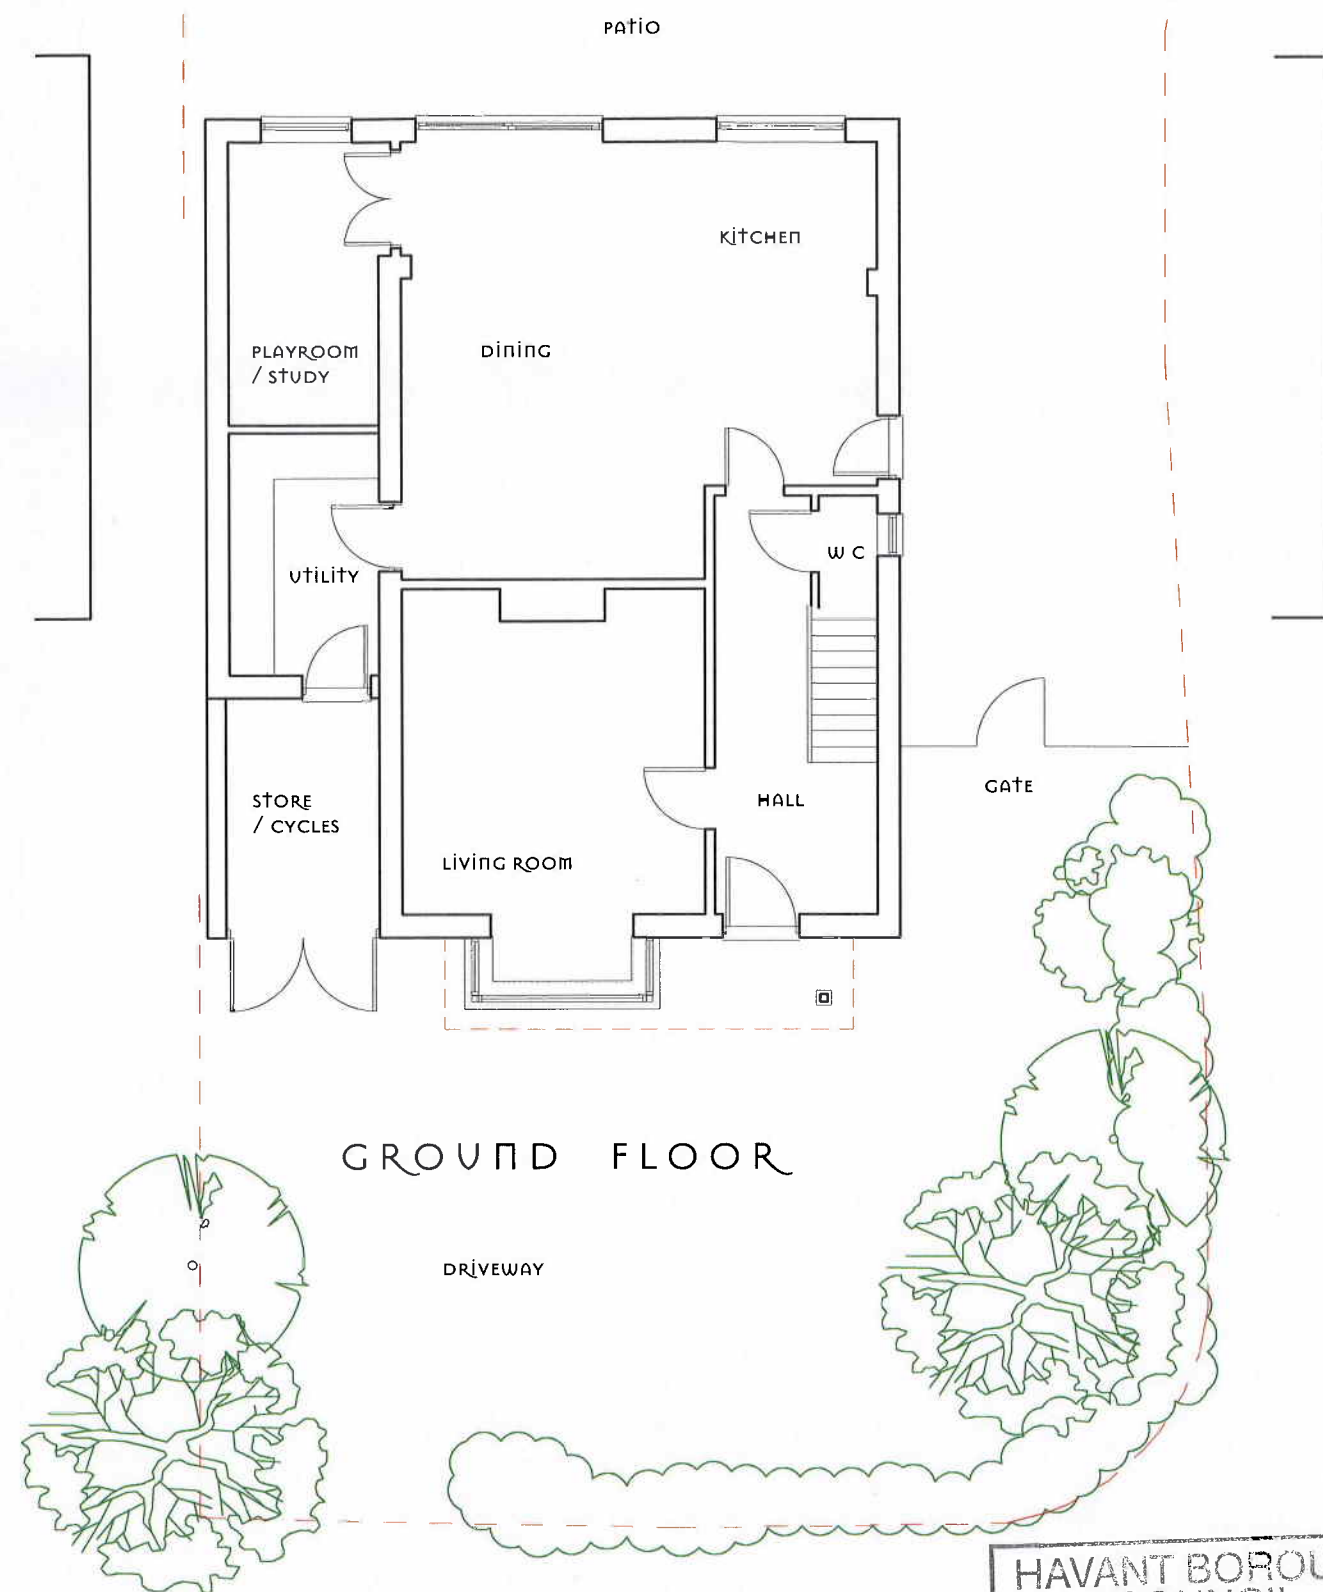

GROUND FLOOR

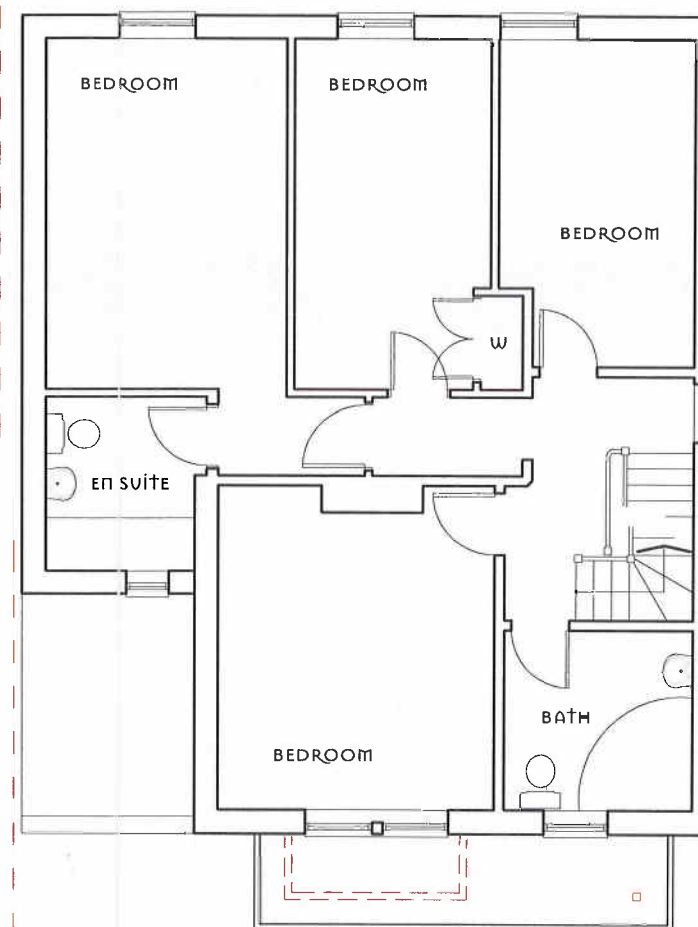

FIRST FLOOR

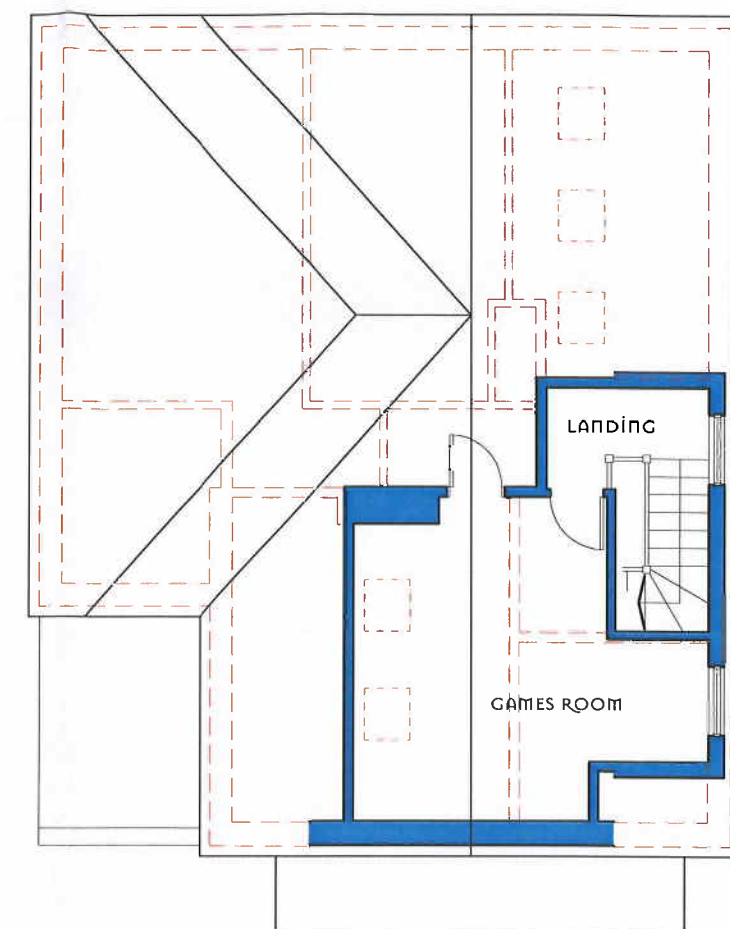

ROOF PLAN

PROPOSALS



PROPOSED LOFT CONVERSION & DORMER TO 51 ST LEOPARDS AVENUE, HAYLING ISLAND

Drawing no. 103
SCALE 1:100

0m 5m
SCALE 1:100 @ A3