




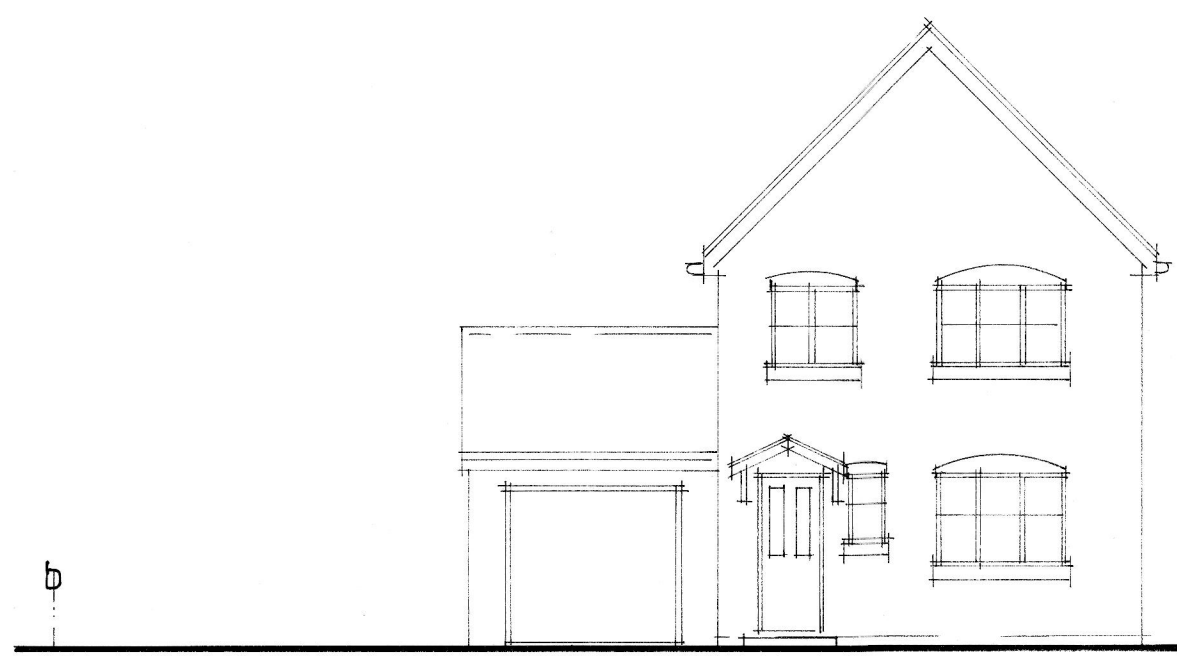


existing front elevation.

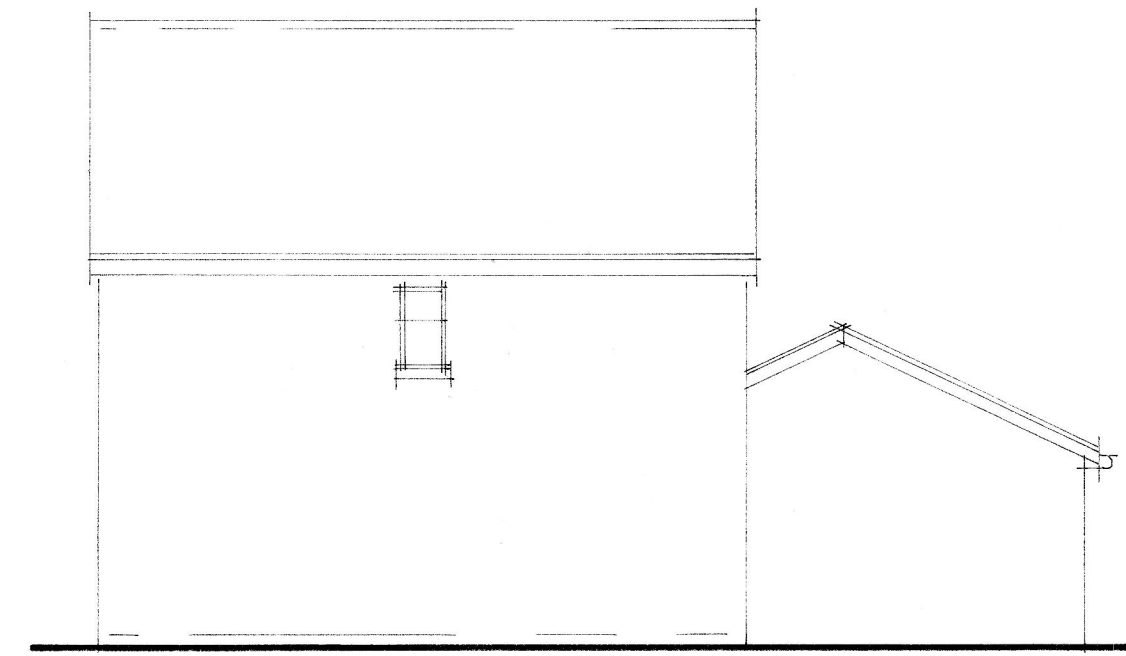


existing side elevation.

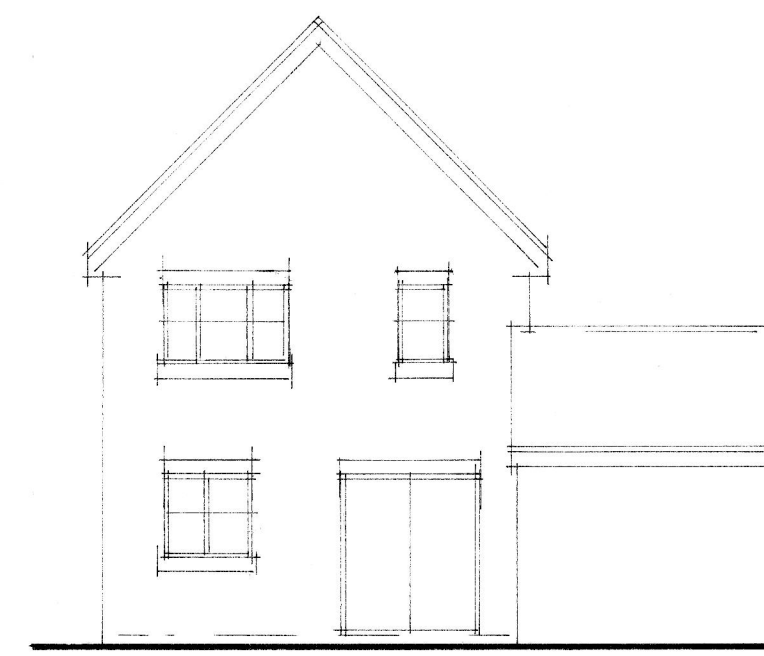


existing rear elevation.

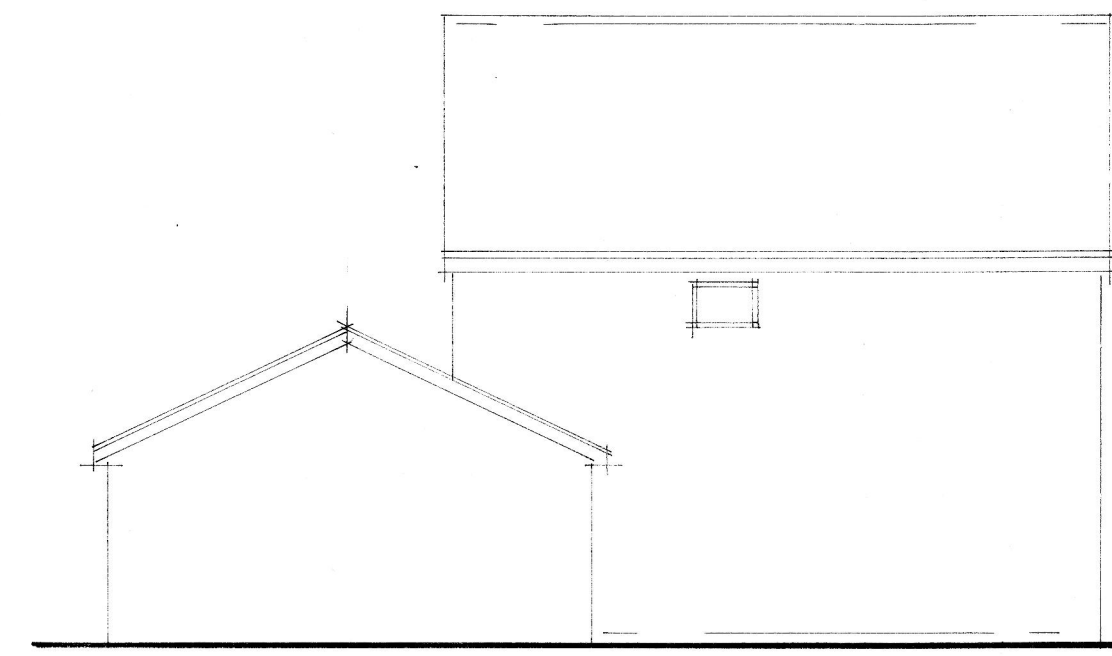


existing side elevation.

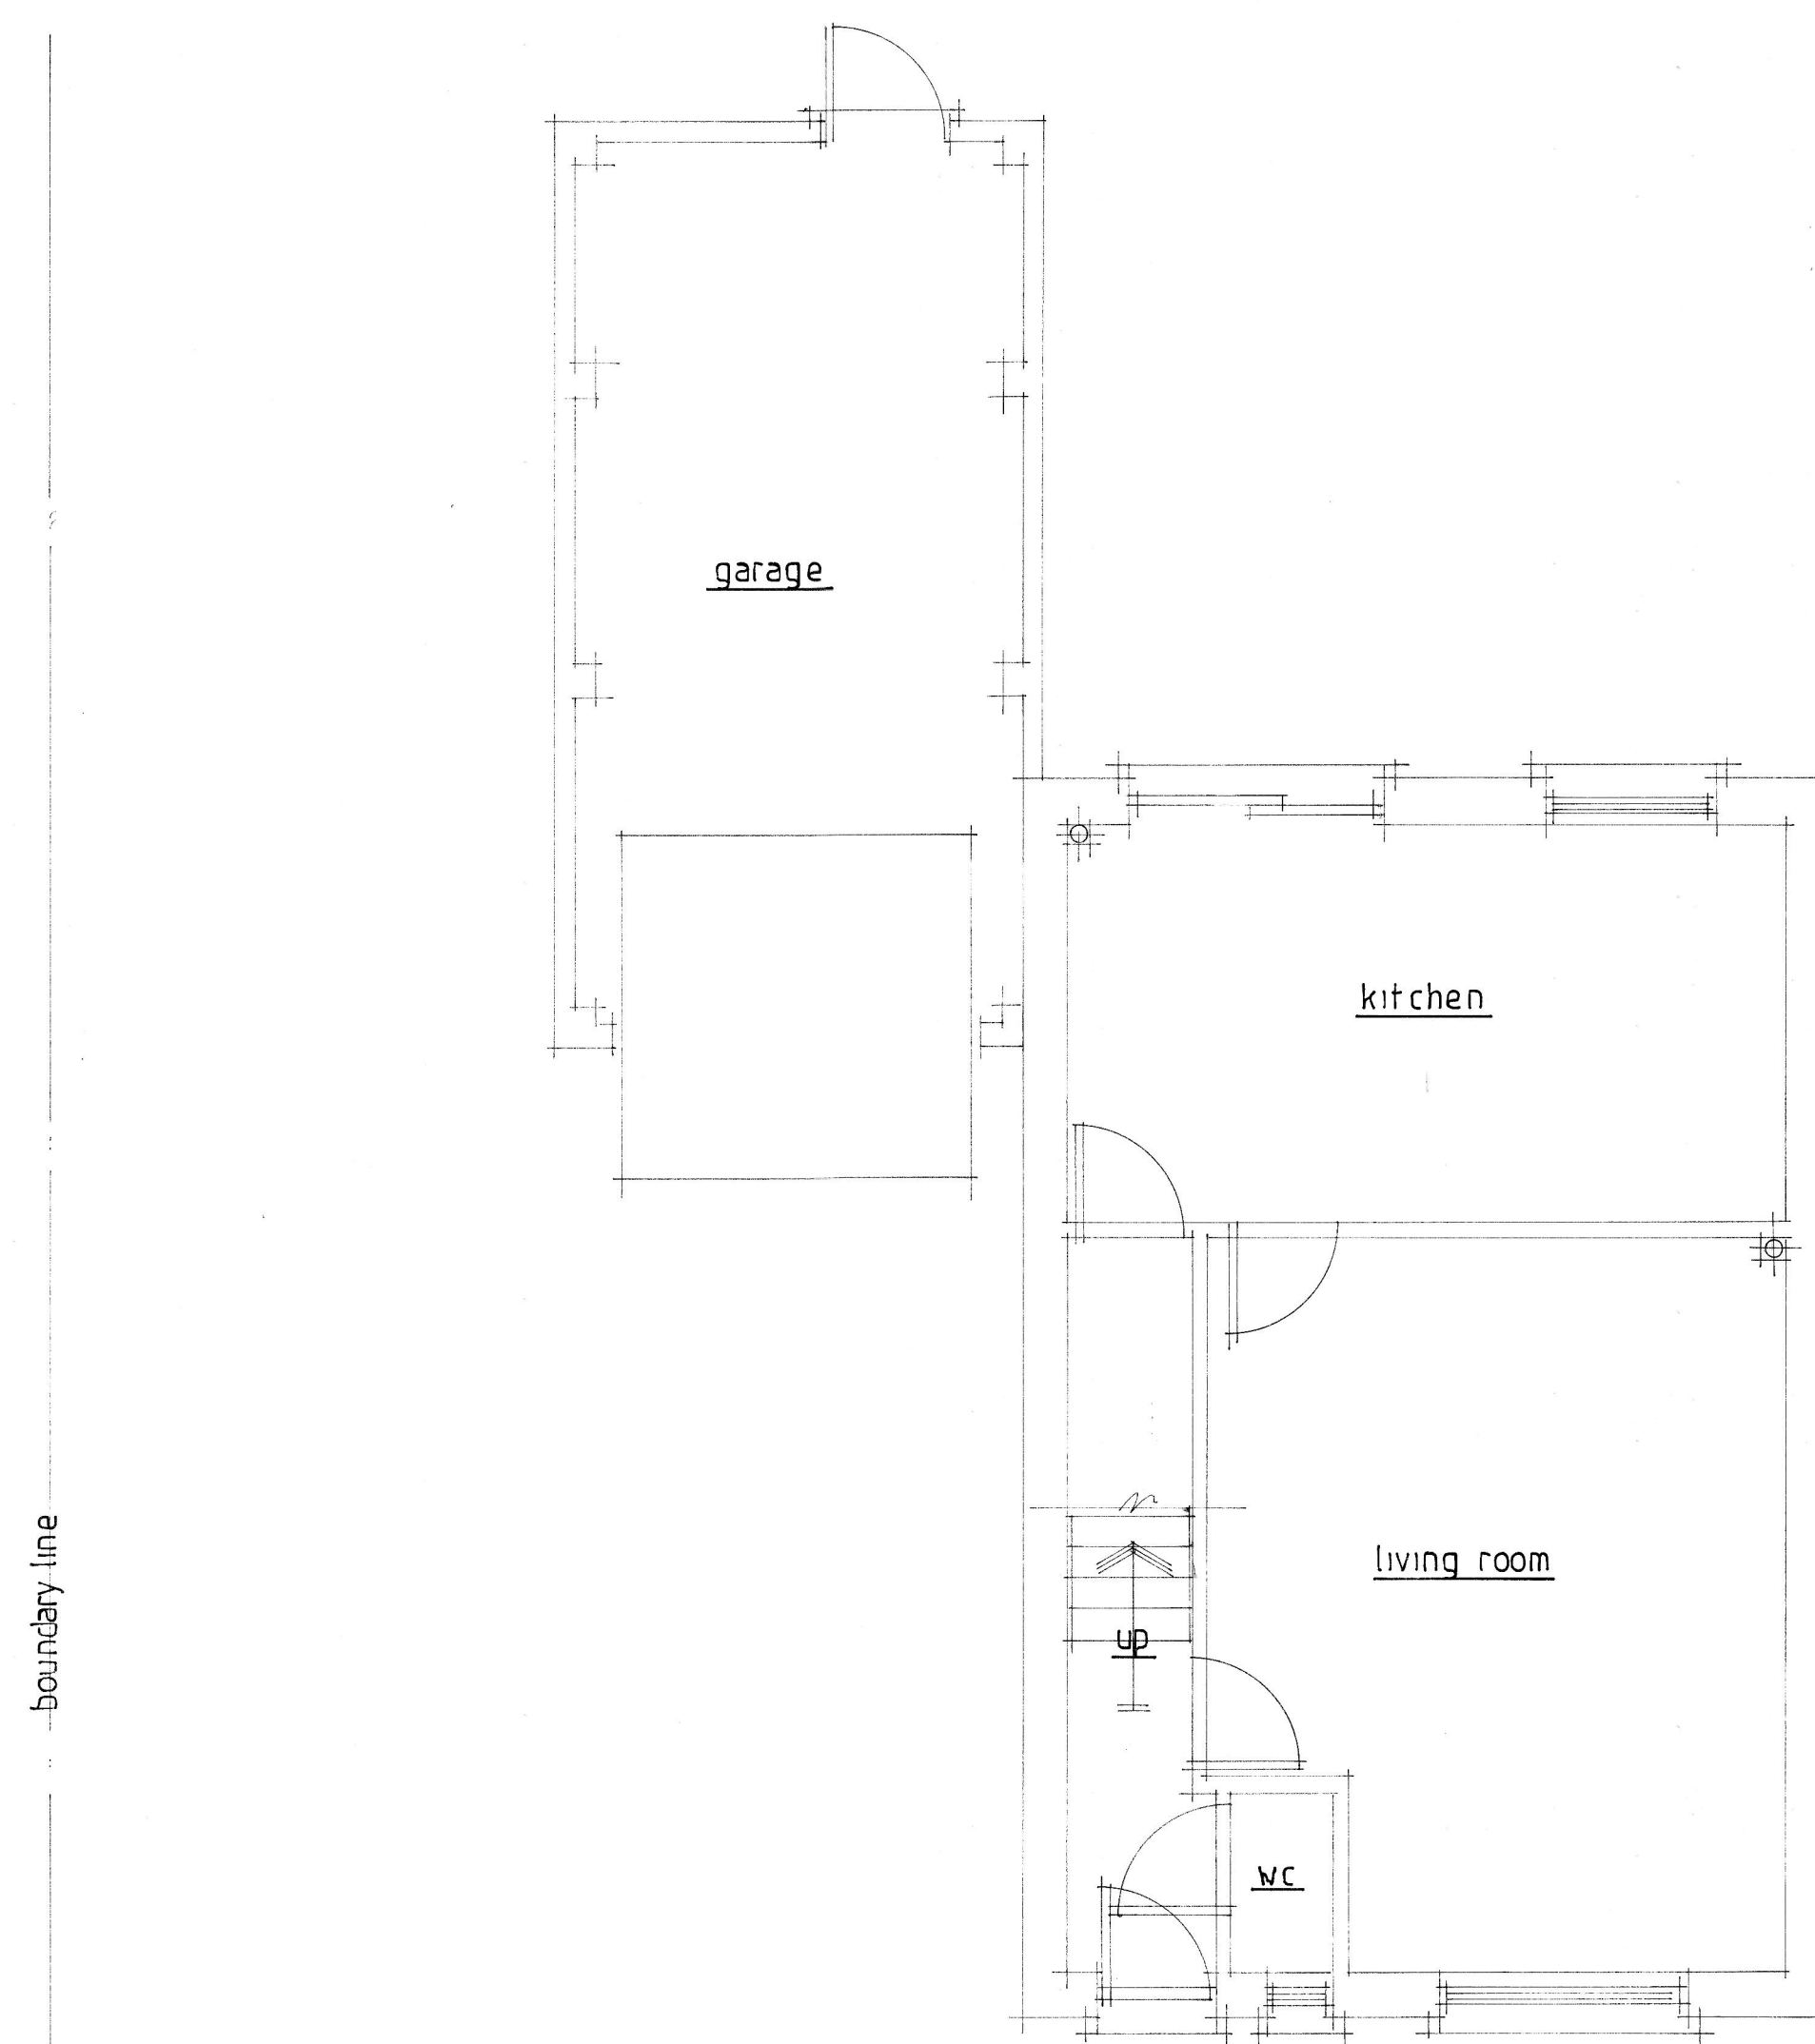

existing ground floor plan.

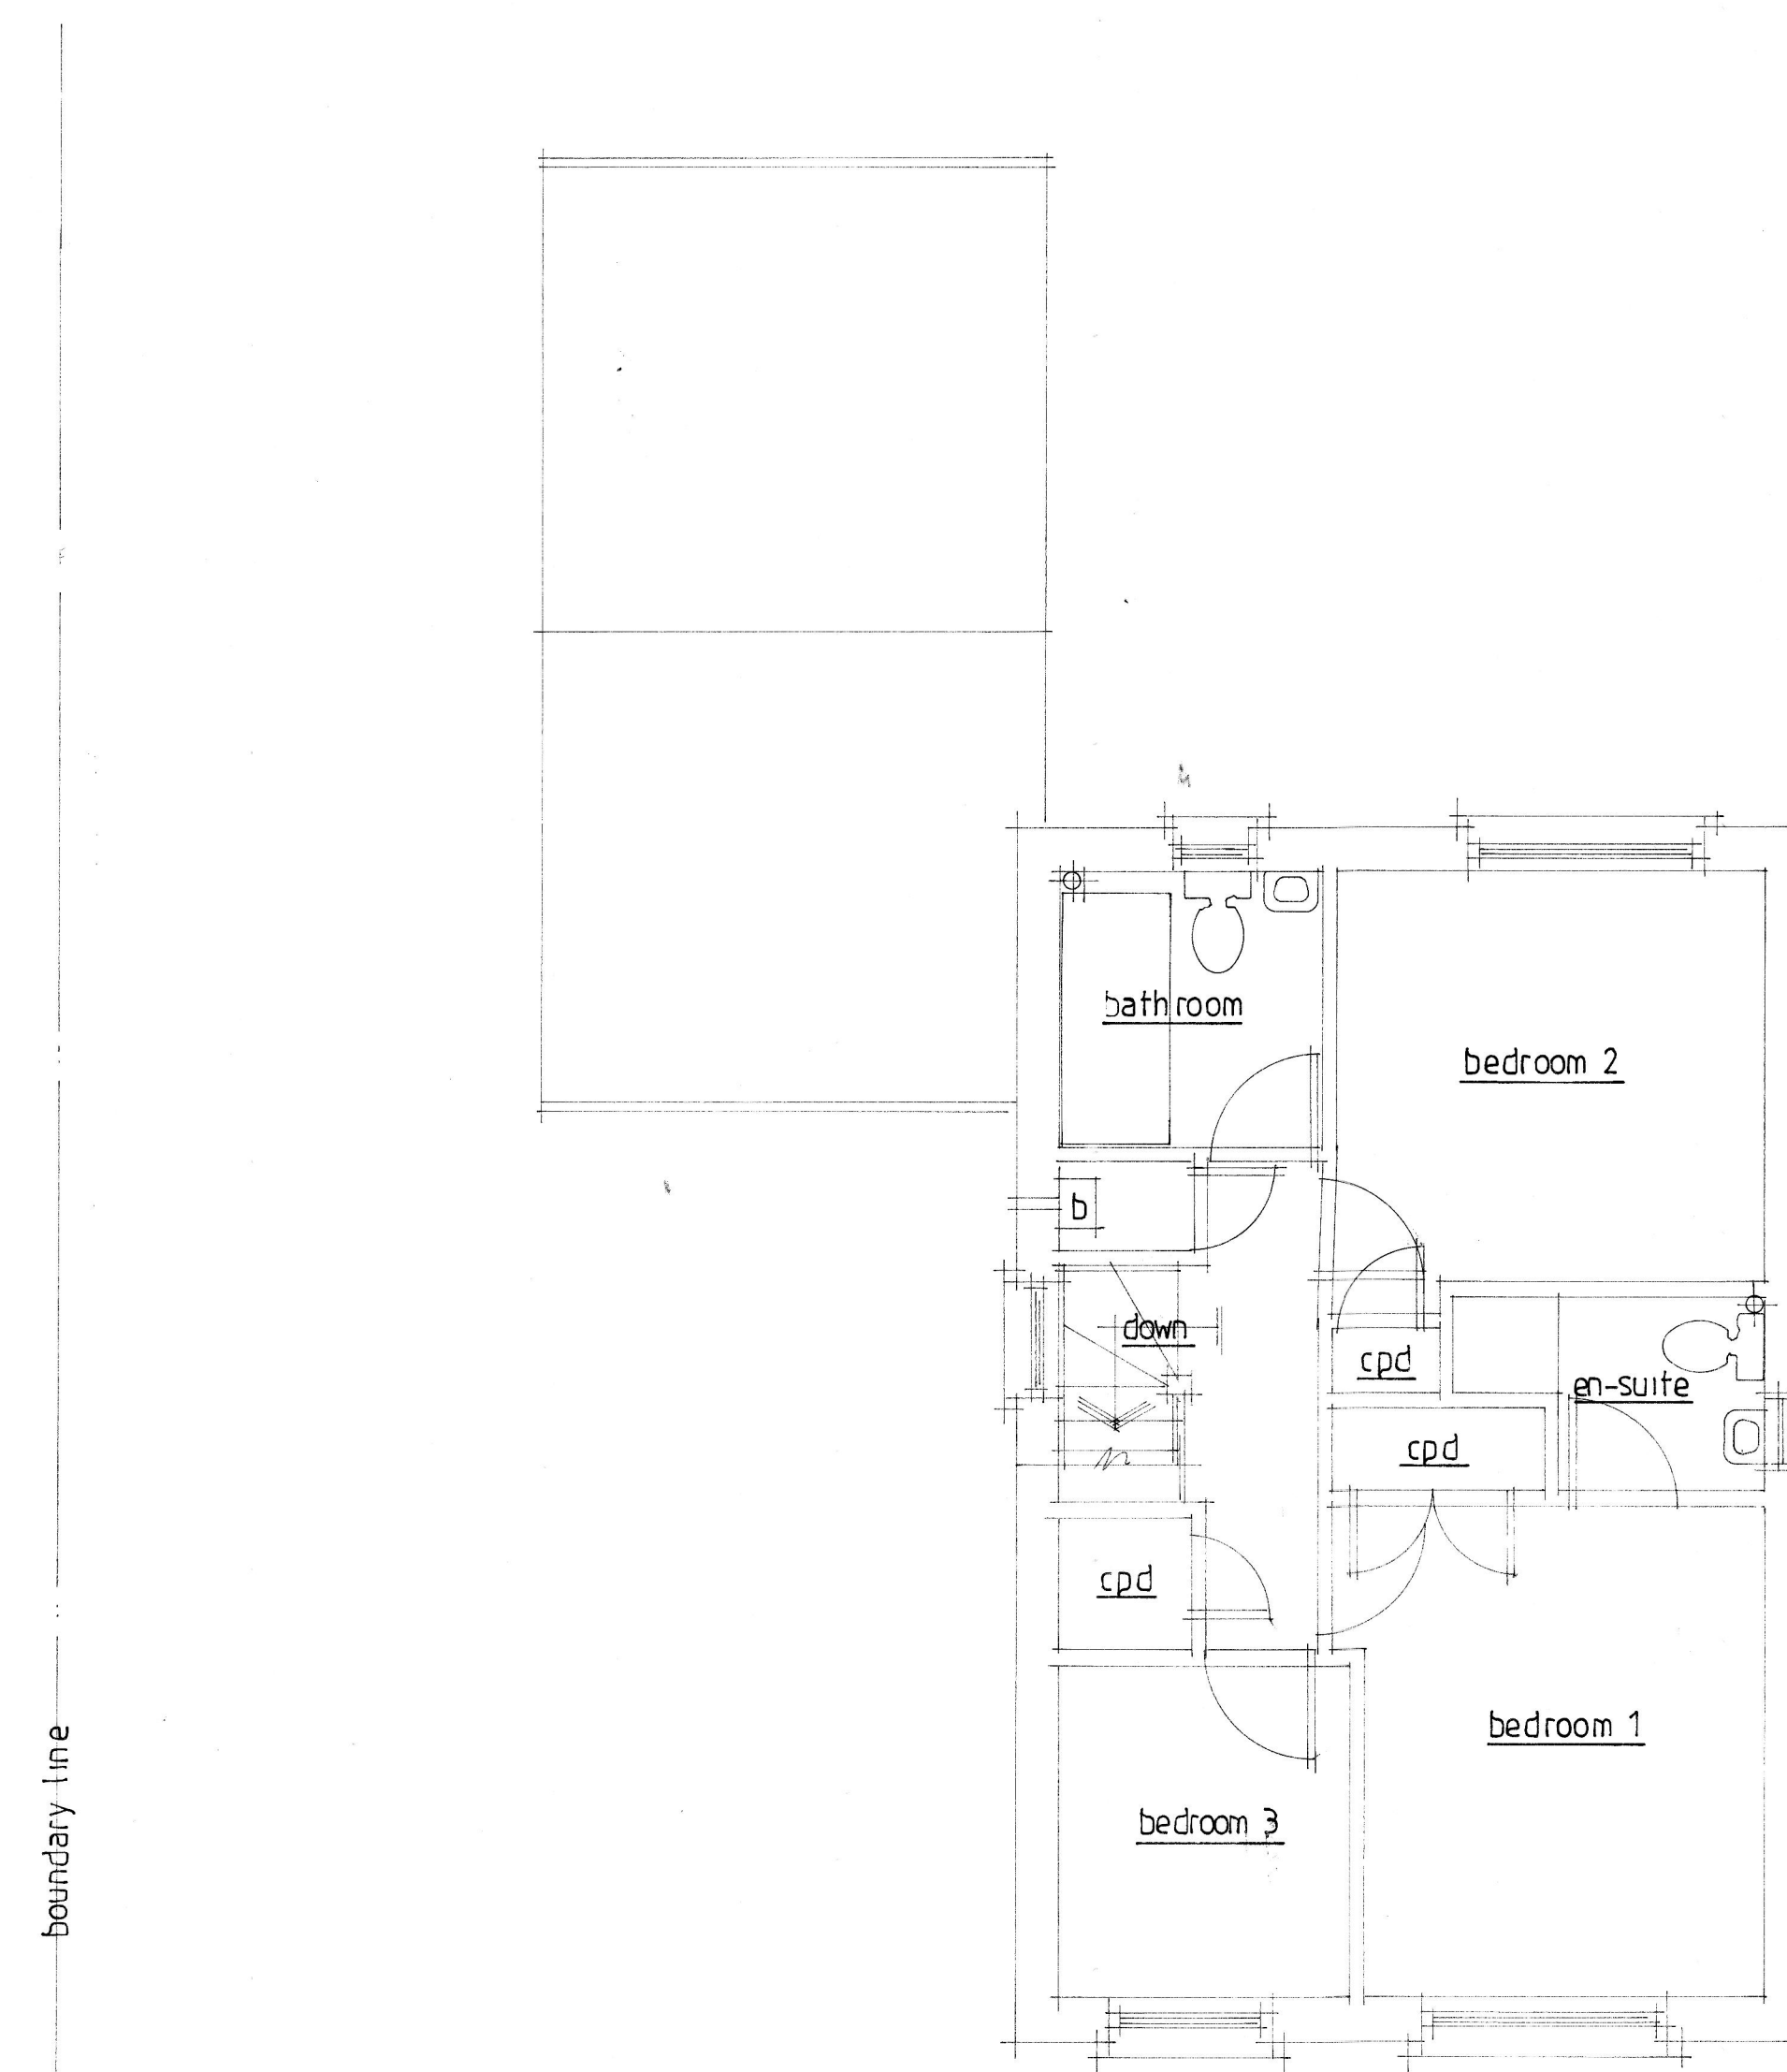

existing first floor plan.

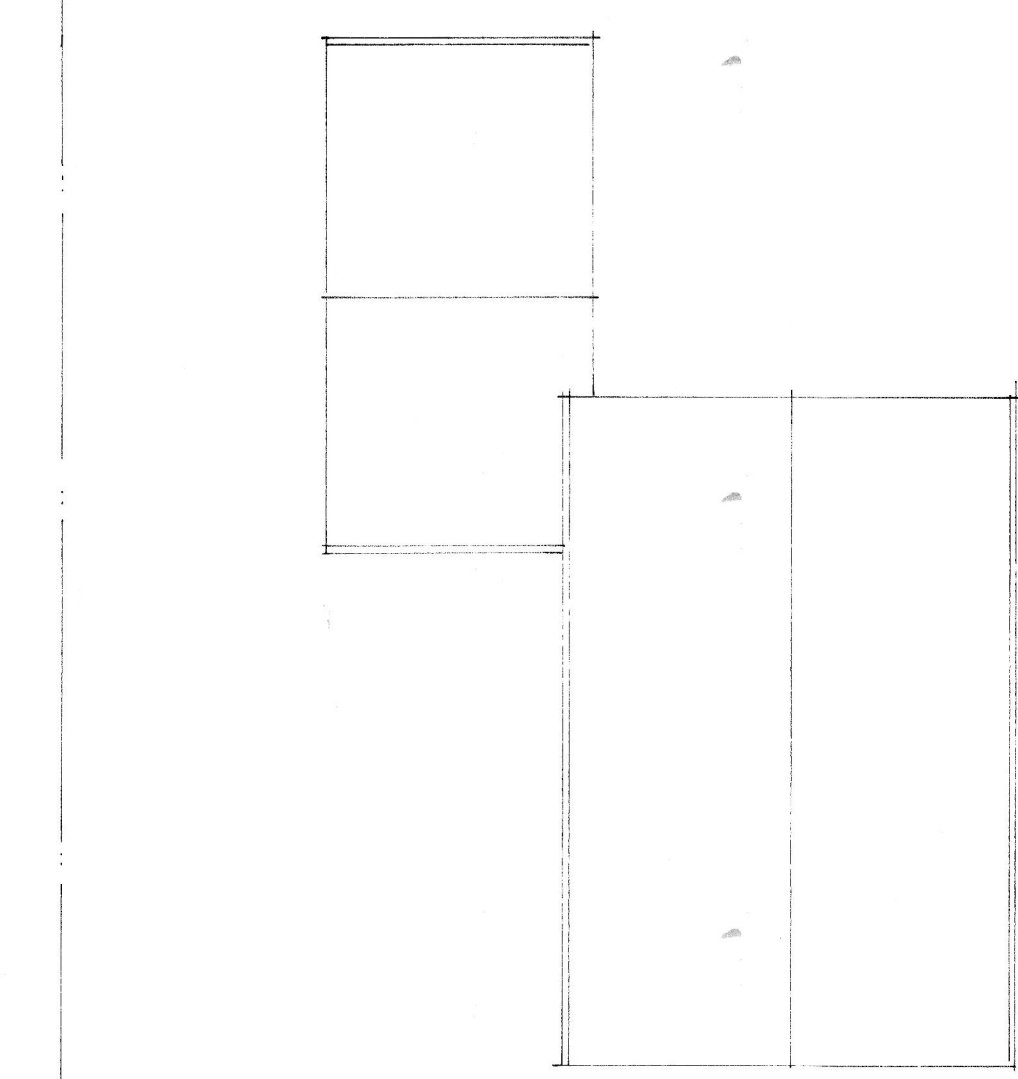

existing roof plan.

A	Date	Revision
© copyright		
THORNS-YOUNG ARCHITECTURAL		
THORNS-YOUNG LTD CHARTERED BUILDING CONSULTANTS 232 London Road, North End, Portsmouth PO2 9JQ Tel: (023) 9267 2883 Fax: (023) 9266 3457 Website: www.thornsyoun.co.uk		
Client		
mr bendall		
Job Title		
20 snowberry crescent havant		
Drawing Title existing floor plans & elevations.		
Scale 1:100, 1:50 : at A1		
Date	oct 2013	Drawn by sa
Drg. No.	6182-13-1.	Rev.