

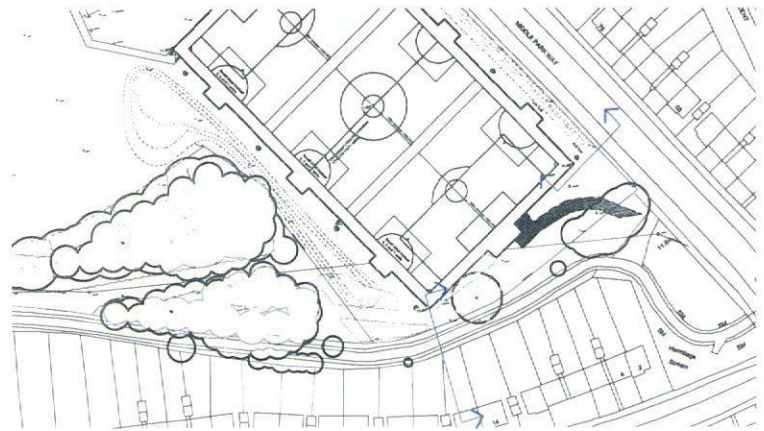


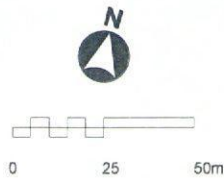



Overall Site plan
Scale 1:2500





Image of a floodlit pitch demonstrating how the light is directed onto the playing surface whilst avoiding light spill and pollution.

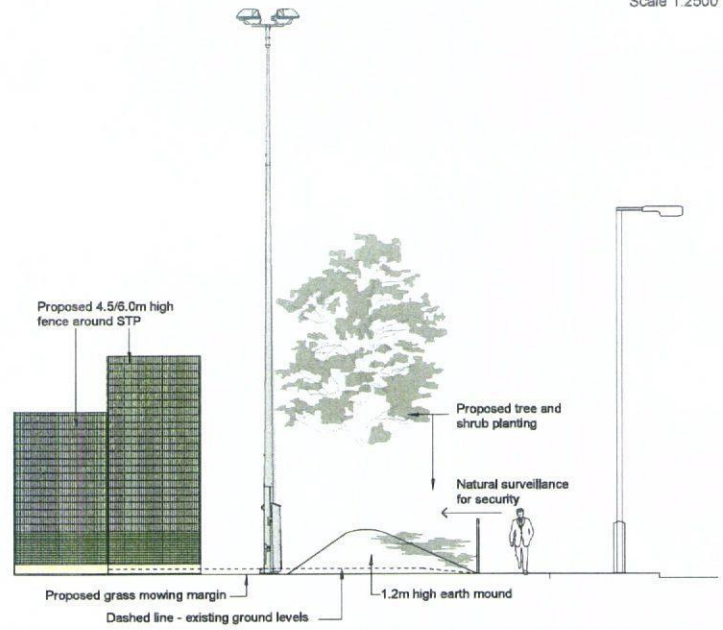

Typical cross section along Middle Park Way

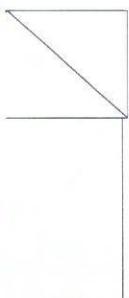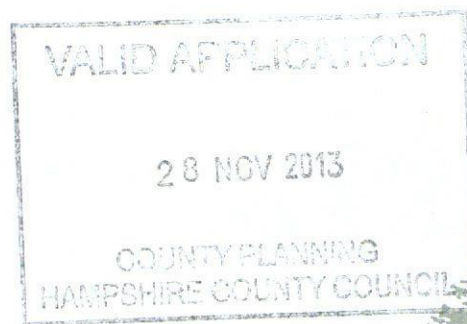

Cross section to Keyhaven Drive

 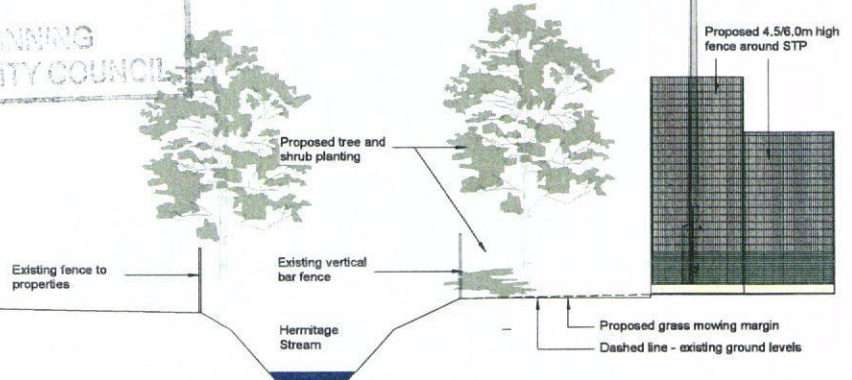

planning

PROJECT Park Community School, Middle Park Way Havant				SHEET CONTENTS Proposed Synthetic Turf Pitch Sections		
SCALE 1:100 @ A2 1:200 @ A4	DATE 17/04/13	DRAWN. ARCTMR	CHKD.	DRAWING No. P10178-L-107	FILE REF. CAD2/P10178 ParkSTP	
						REVISION A