


NOTES

- GENERAL NOTES:
1. THE DRAWINGS TO BE READ IN CONJUNCTION WITH THE OTHER INFORMATION PROVIDED.
 2. ALL FINISHES ARE TO CONFORM TO THE CURRENT BUILDING REGULATIONS.
 3. REFER TO A SEPARATE DOCUMENT FOR THE DESIGNER'S RISK ASSESSMENT.
 4. ALL WORKS OR MATERIALS INDICATED ON THIS DRAWING ARE TO BE ACCORDANCE WITH THE BRITISH STANDARDS CODES OF PRACTICE OR RECOGNIZED INSTITUTE OR TRADE ASSOCIATION RECOMMENDATIONS AND PUBLICATIONS.



OS Plan (1:1250)

1:1250 scale

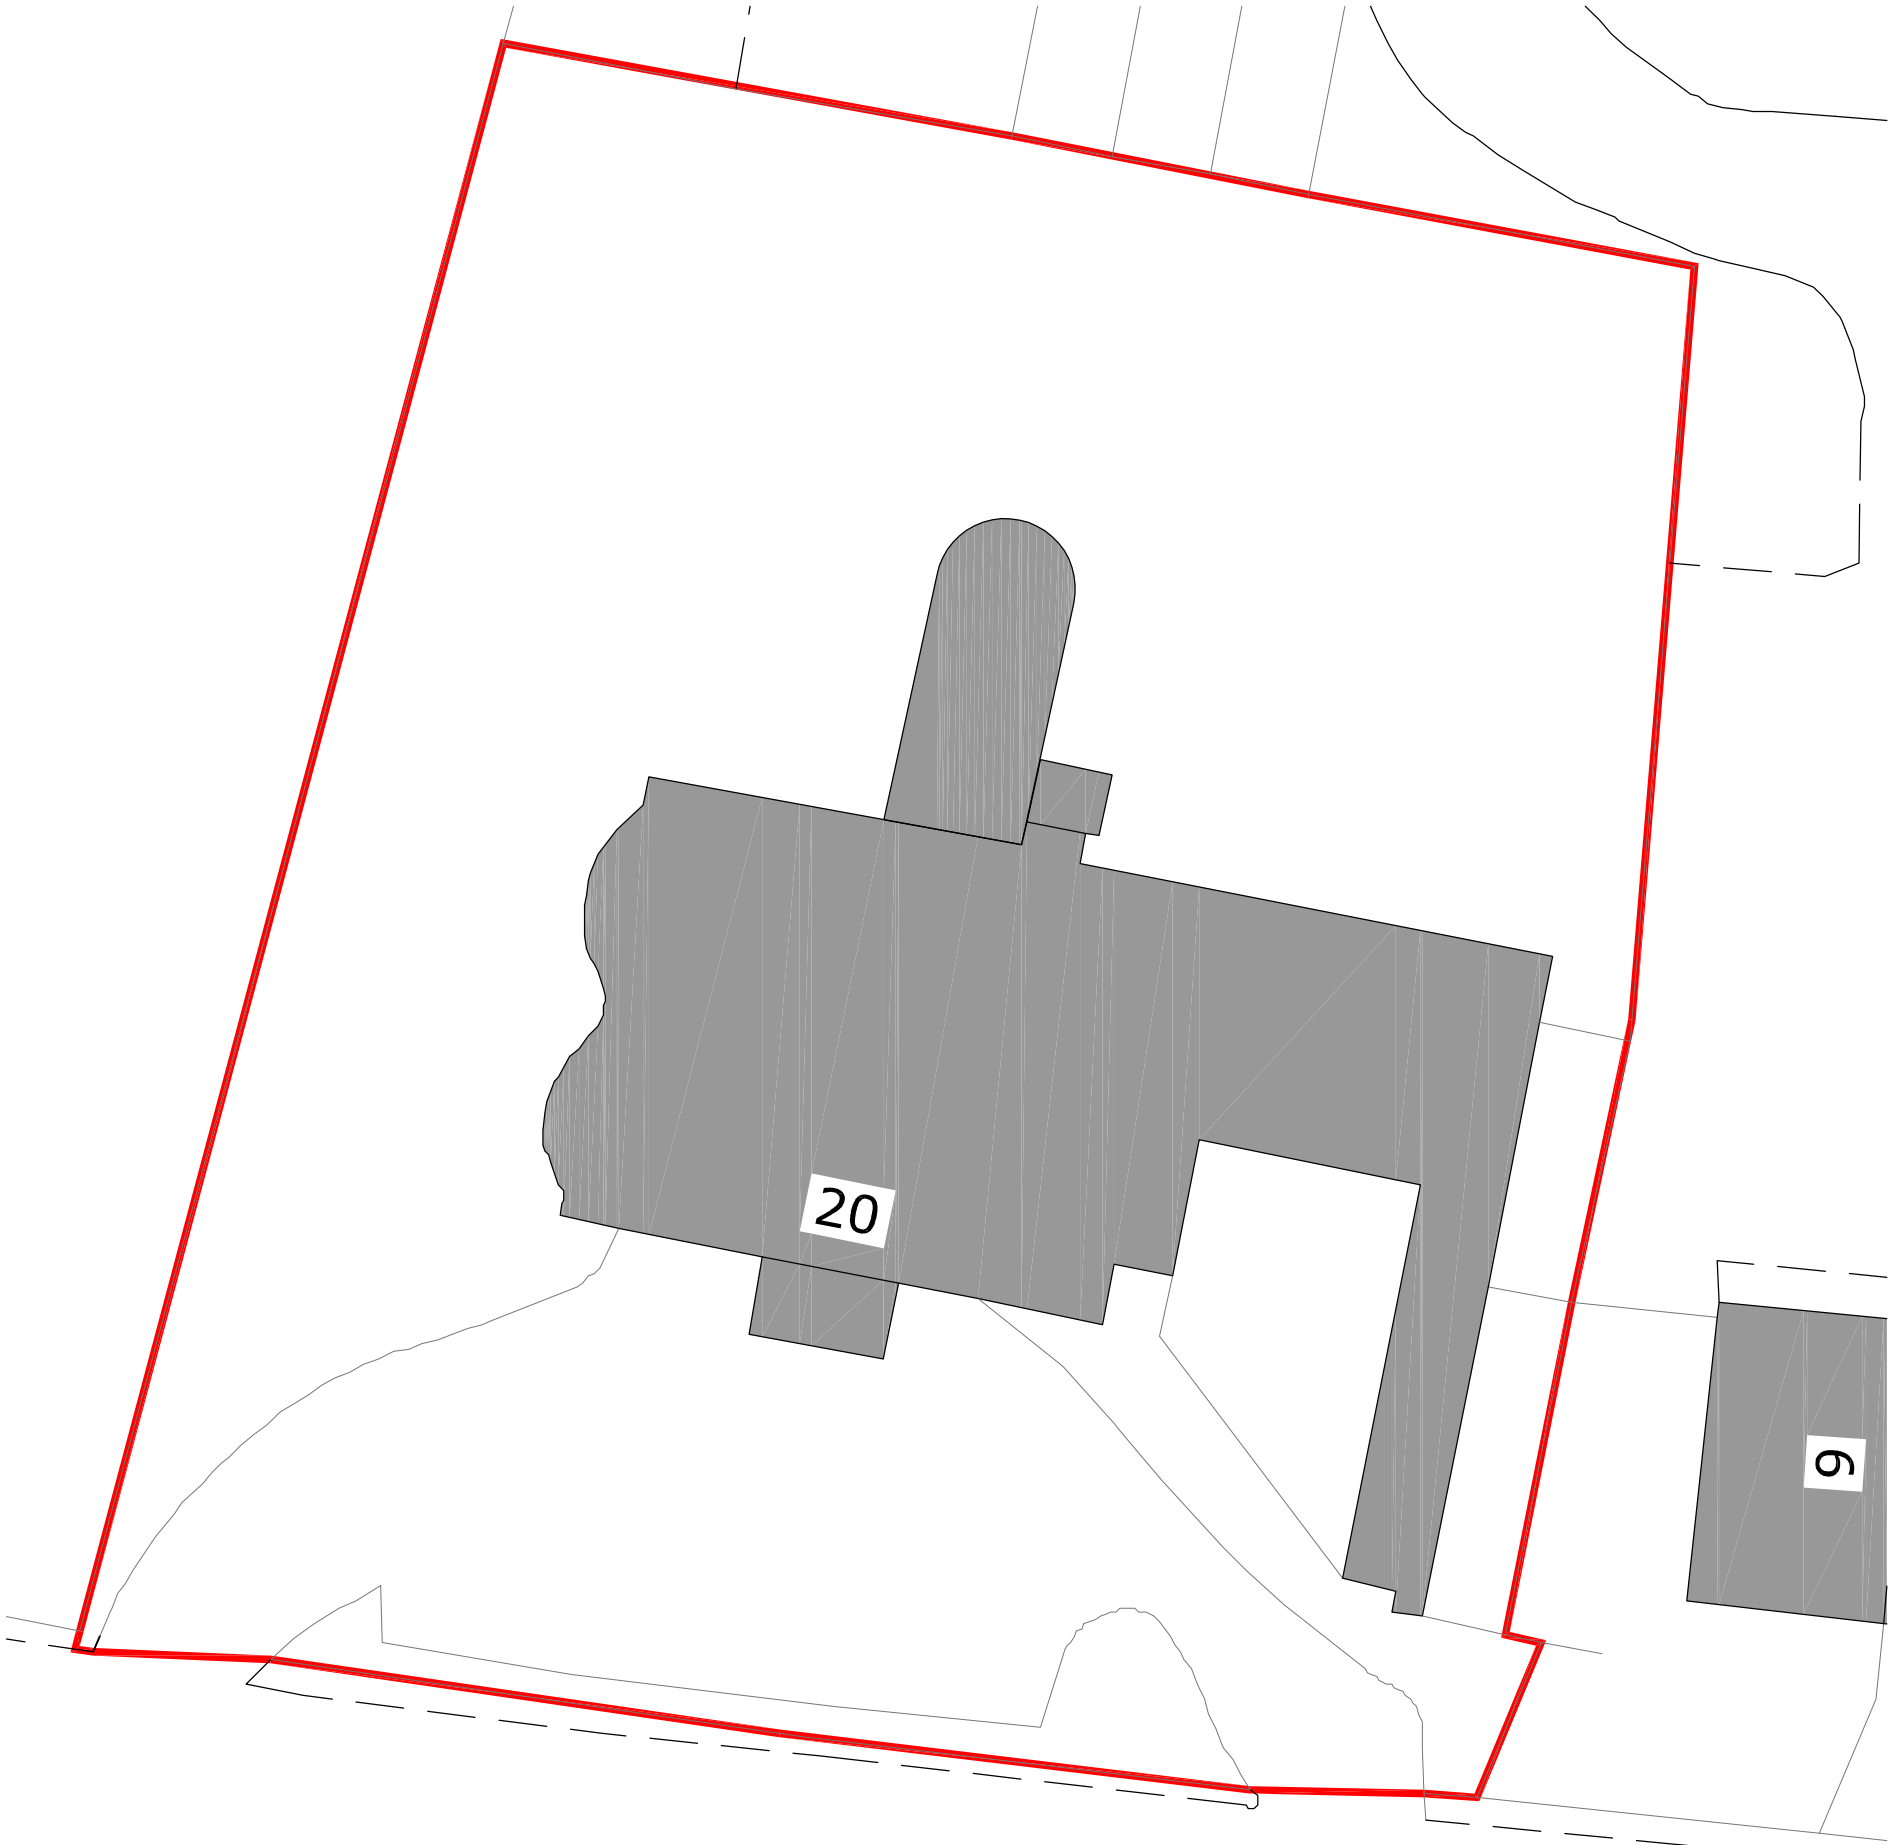

Existing Site Plan (1:200)

1:200 scale



PLANNING

Revision	Date	Description	Drawn	Checked
----------	------	-------------	-------	---------

PLC ARCHITECTS
Brankesmere House
Queens Crescent, Southsea
Portsmouth PO5 3HT
Hampshire England
Tel: (023) 927 55 333
Fax: (023) 927 55 222
E-Mail: admin@plcarchitects.com
Web: www.plcarchitects.com

Client: **The Owen Agency**

Project: **Change of Use application for Hall Place, South Street, Havant, PO9 1DA**

Drawing Title: **Existing Site Plans**

Drawn By	Date	Checked By	Date	Approved By	Date
db	Mar'14	pp	April'14		
Drawing No.	13.1946.100	Revision:	as stated	Scale:	@ A3
PLC ARCHITECTS © COPYRIGHT RESERVED 2013 NOT BE LOANED, REPRODUCED OR COPIED WITHOUT WRITTEN PERMISSION DRAWING ONLY FOR LOCAL AUTHORITY PURPOSES					