



EXISTING ELEVATIONS
SCALE 1:200 @ A4

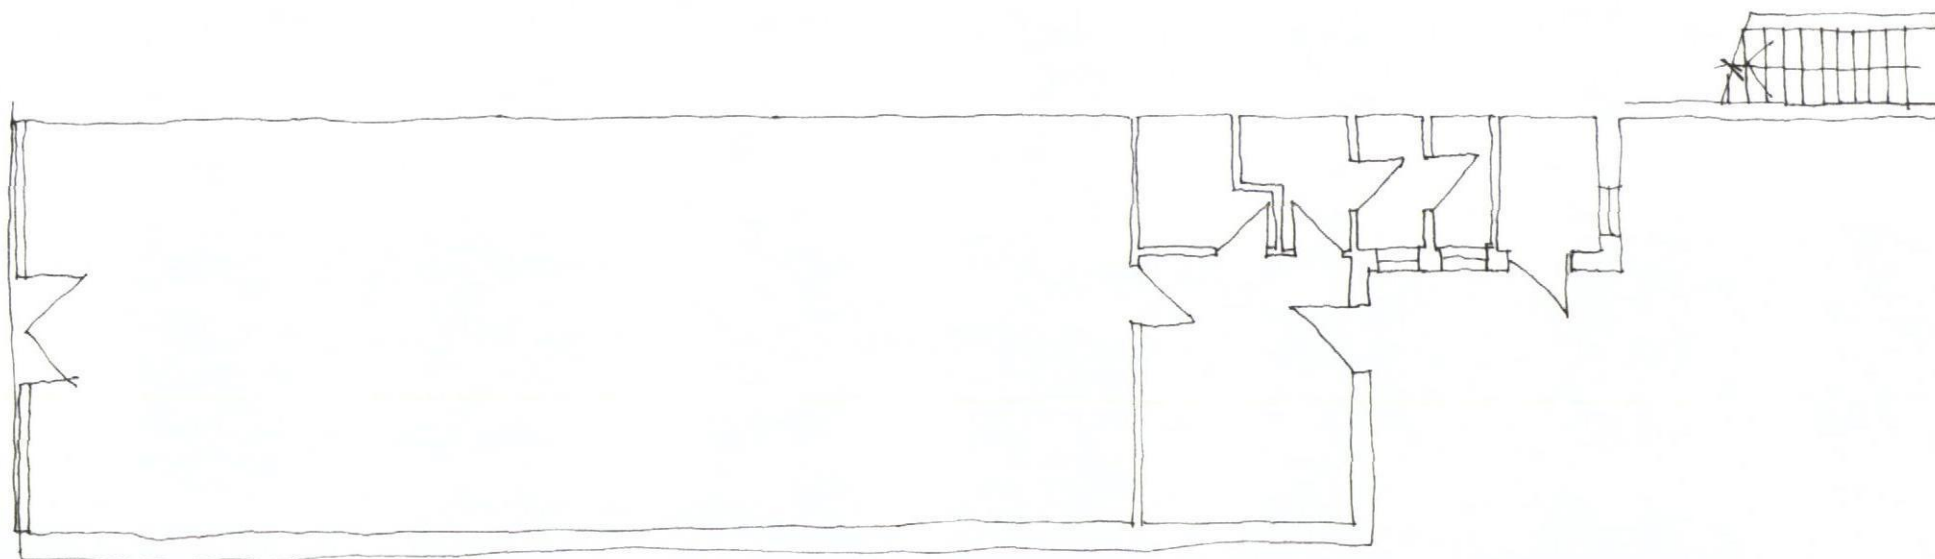

EXISTING FLOOR PLAN
SCALE 1:100 @ A4

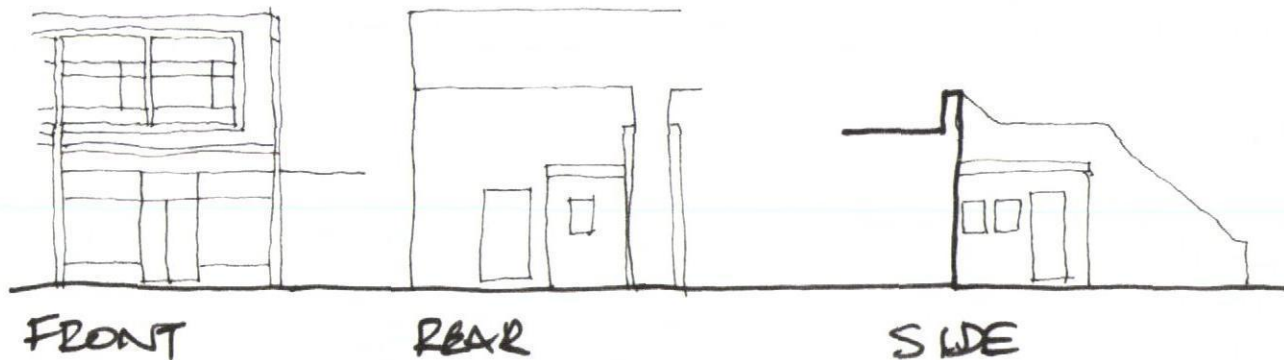

56 WEST STREET
HAVANT