


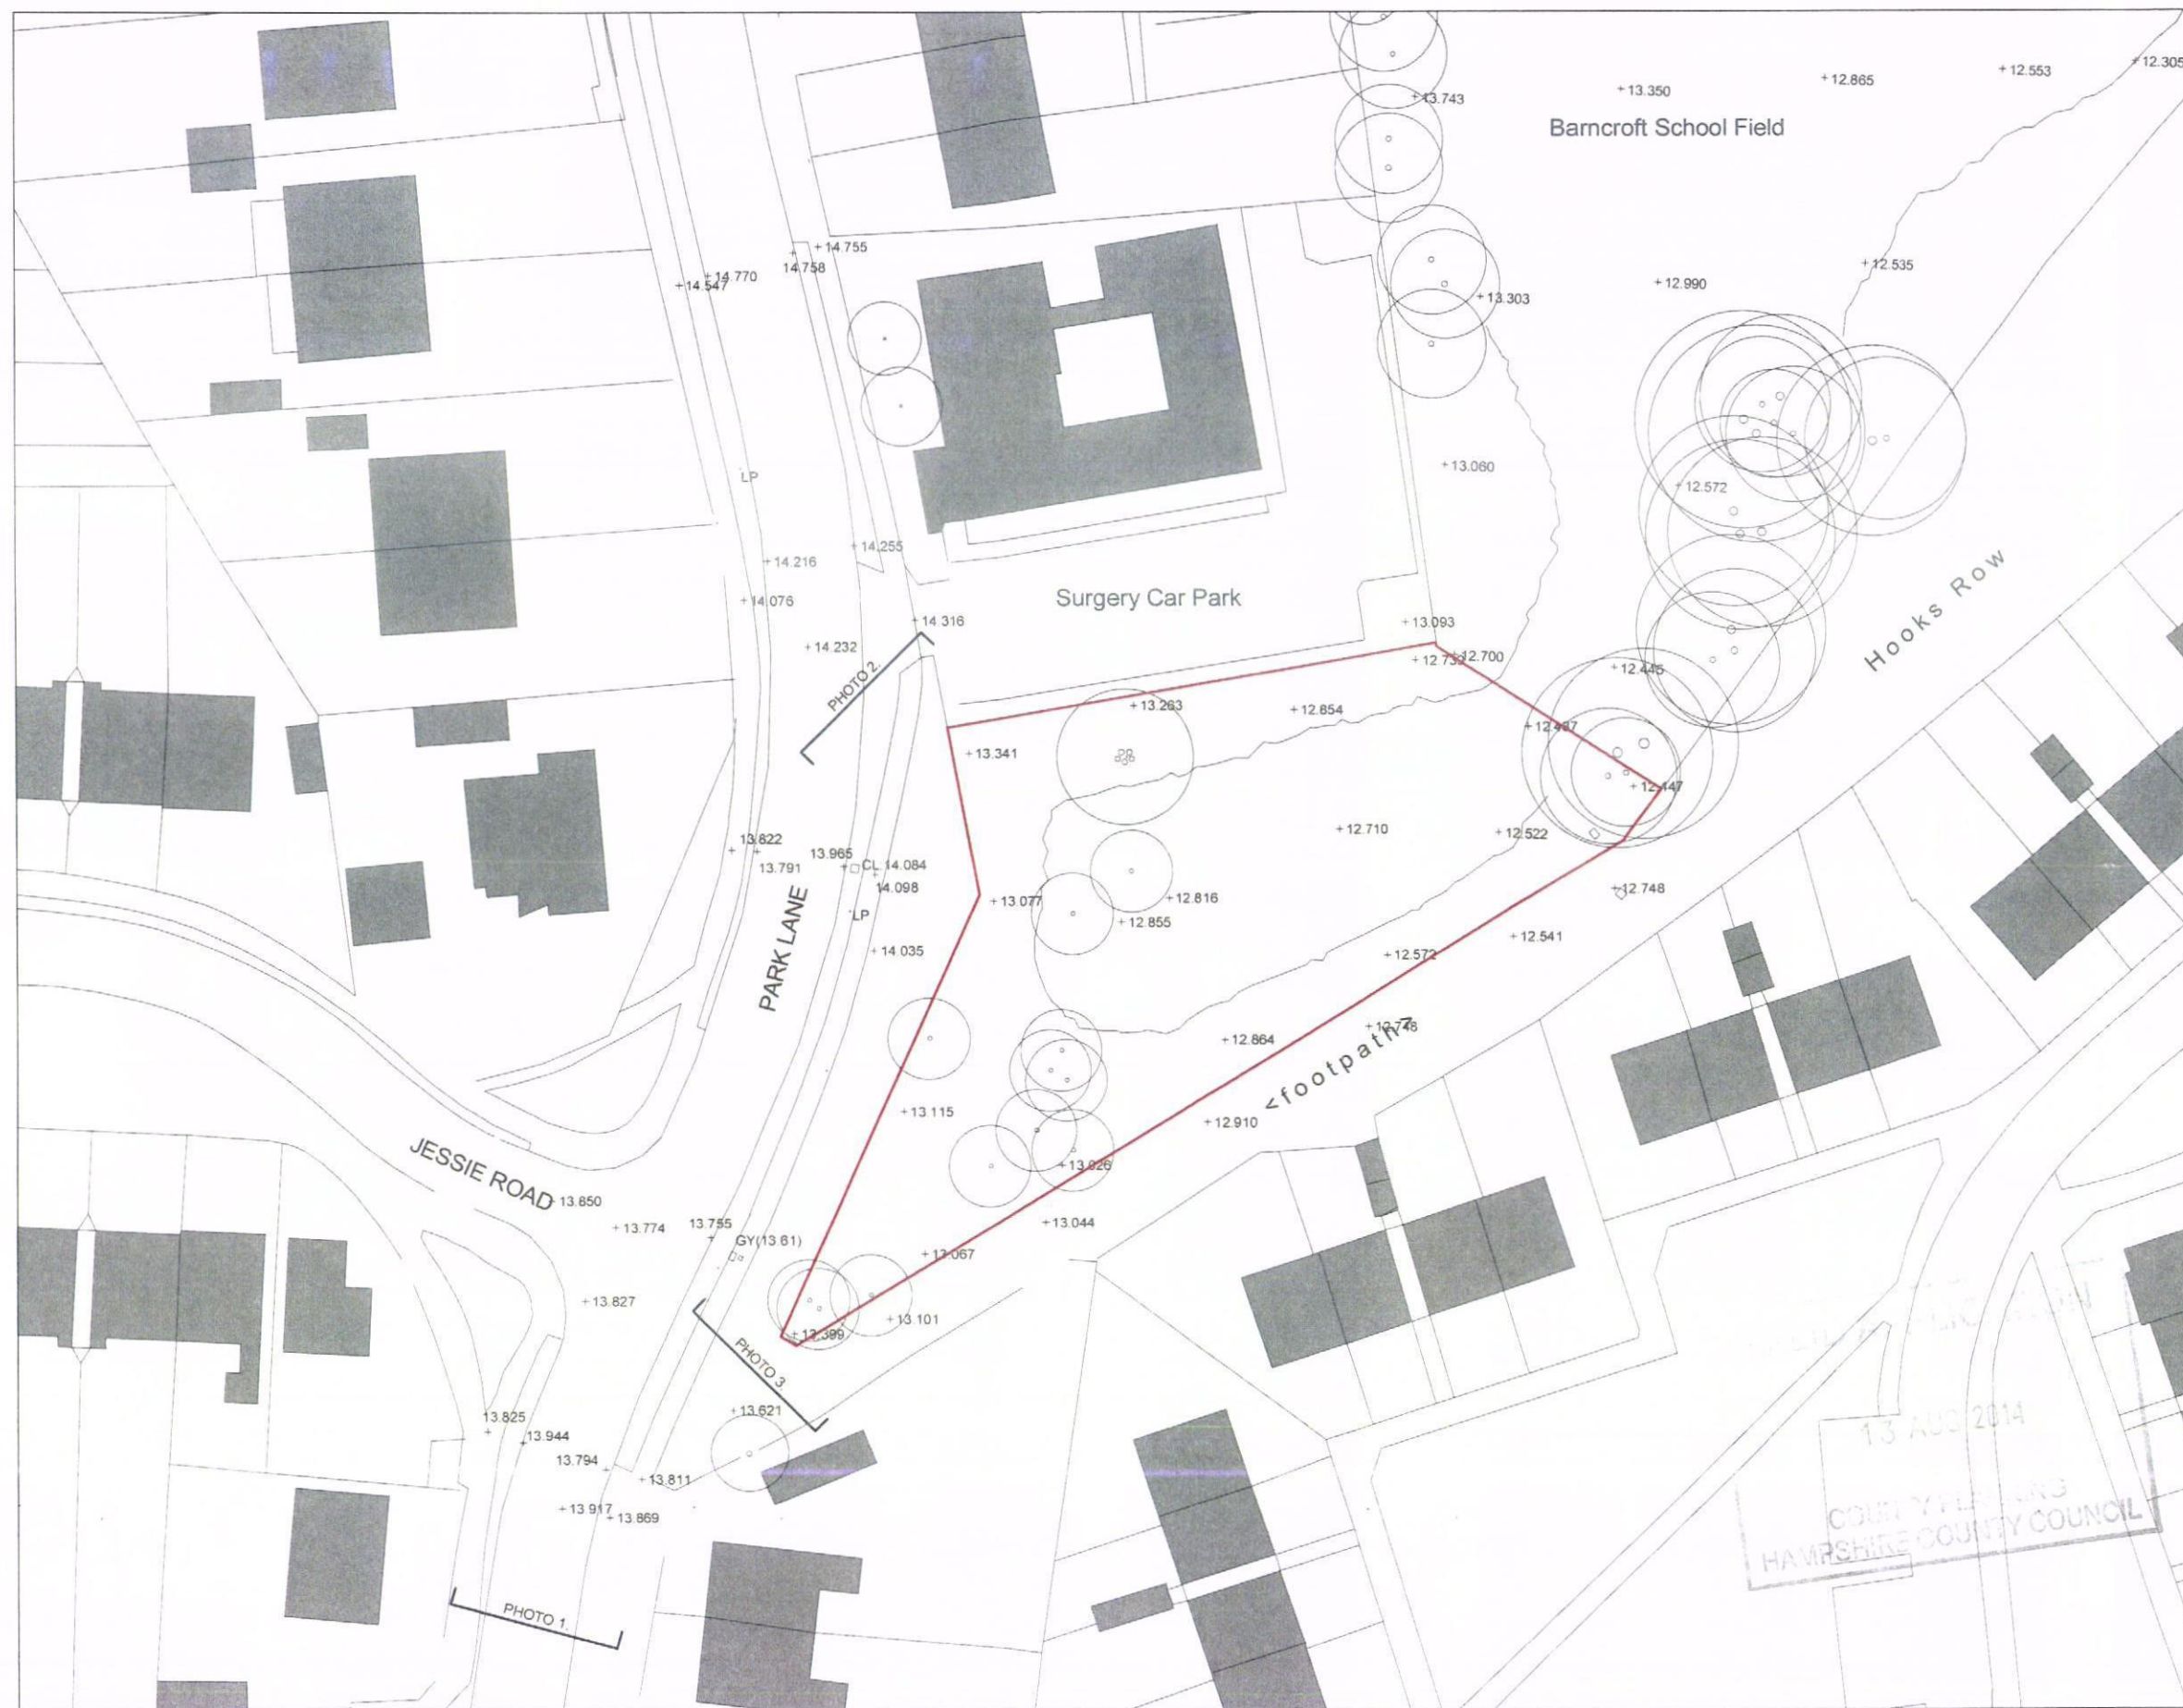

EXISTING SITE PLAN

- Legend:
- ▶ Pedestrian Access
 - ▶ Vehicular Access
 - Site Boundary
- North



IMAGES SHOWING EXISTING VACANT SITE TO RECEIVE NEW CHILDREN'S HOME



PHOTO 1. - PARK LANE APPROACH WITH APPLICATION SITE LYING DIRECTLY BEYOND TREE POSITIONED AT IMAGE FOREGROUND.



PHOTO 2. - VACANT APPLICATION SITE AS VIEWED FROM NORTH WEST CORNER AND SHOWING ADJACENT CAR PARK BELONGING TO NEIGHBOURING SURGERY.

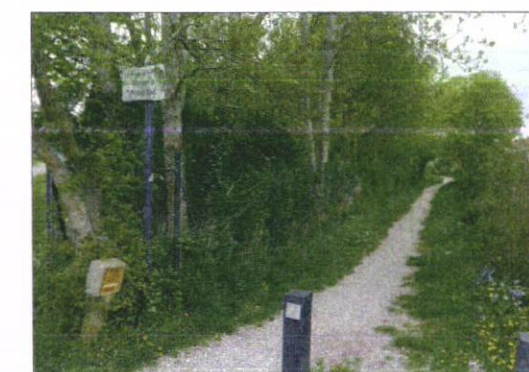


PHOTO 3. - HOOKS ROW FOOTPATH AS VIEWED FROM SOUTH WEST CORNER OF APPLICATION SITE

PLANNING

Hampshire County Council HCC Property Services, Three Minster House, 78 High Street, Winchester SO22 2UL Tel: (01962) 947001		1. This drawing is a reproduction of the original drawing. 2. No dimensions are to be scaled from this drawing. 3. This map is reproduced from Ordnance Survey material with the permission of Ordnance Survey on behalf of the Controller of Her Majesty's Stationery Office. © Crown Copyright. Unauthorised reproduction infringes Crown Copyright and may lead to prosecution or civil proceedings. (100016163, 2013)		Date: 13 AUG 2014 By: COURTNEY AND HAMPSHIRE COUNTY COUNCIL	
PROJECT: Children's Homes Programme Barncroft, Havant		SHEET CONTENTS: Existing Site Plan			
SCALE: 1:250 @ A1 1:500 @ A3	DATE: 25/10/13	DRAWN: DK	CHECKED: DK	DRAWING NO: P10261-101	FILE REF: P10261-101-EngSitePlan