


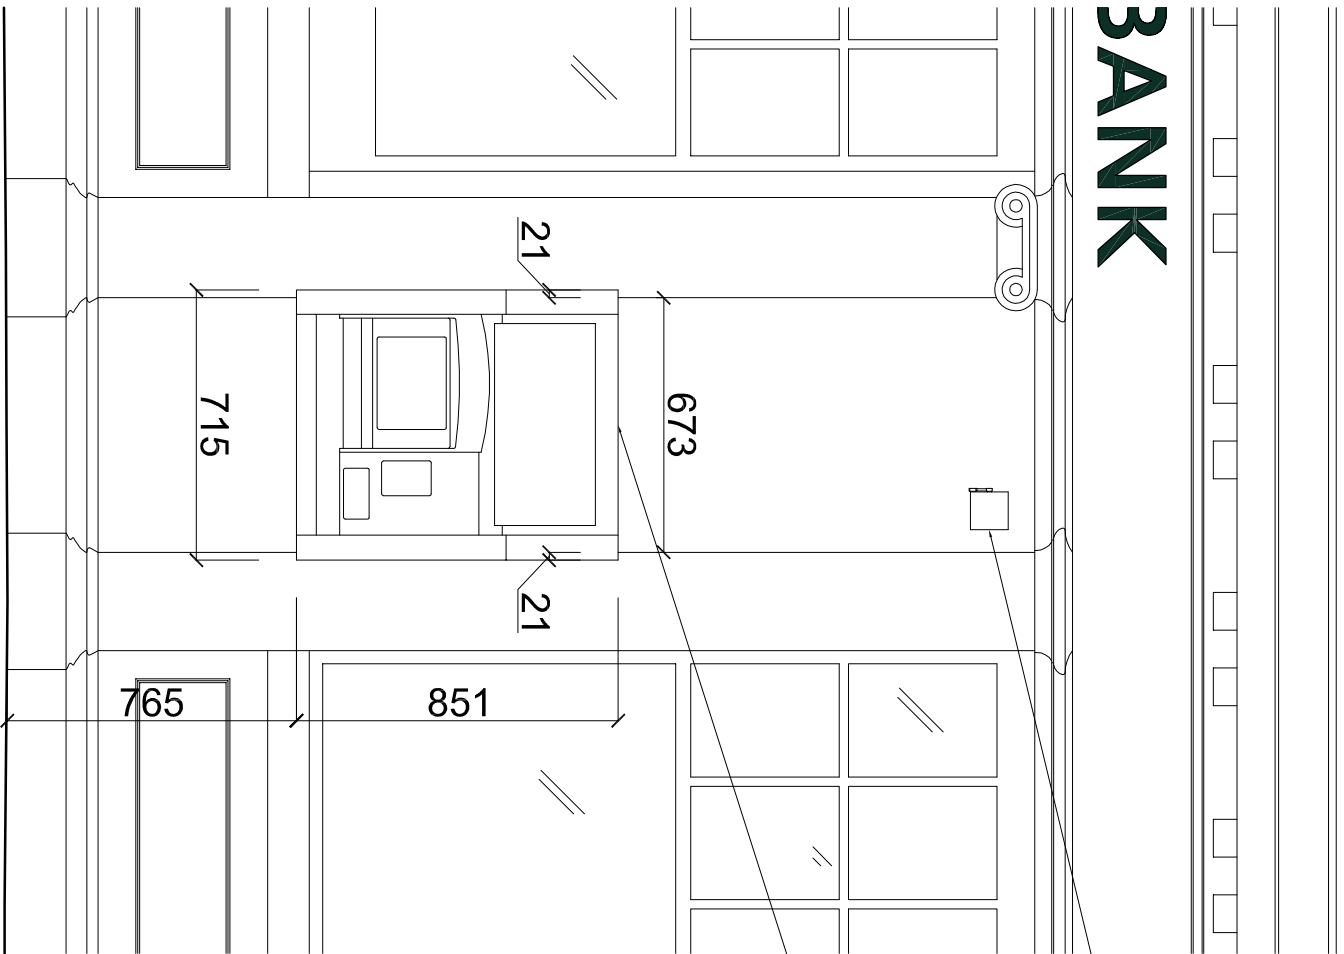


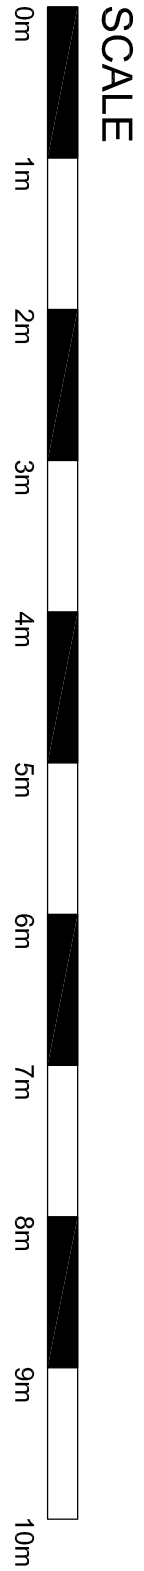


Proposed ATM Extract Elevation
1:20 @ A1

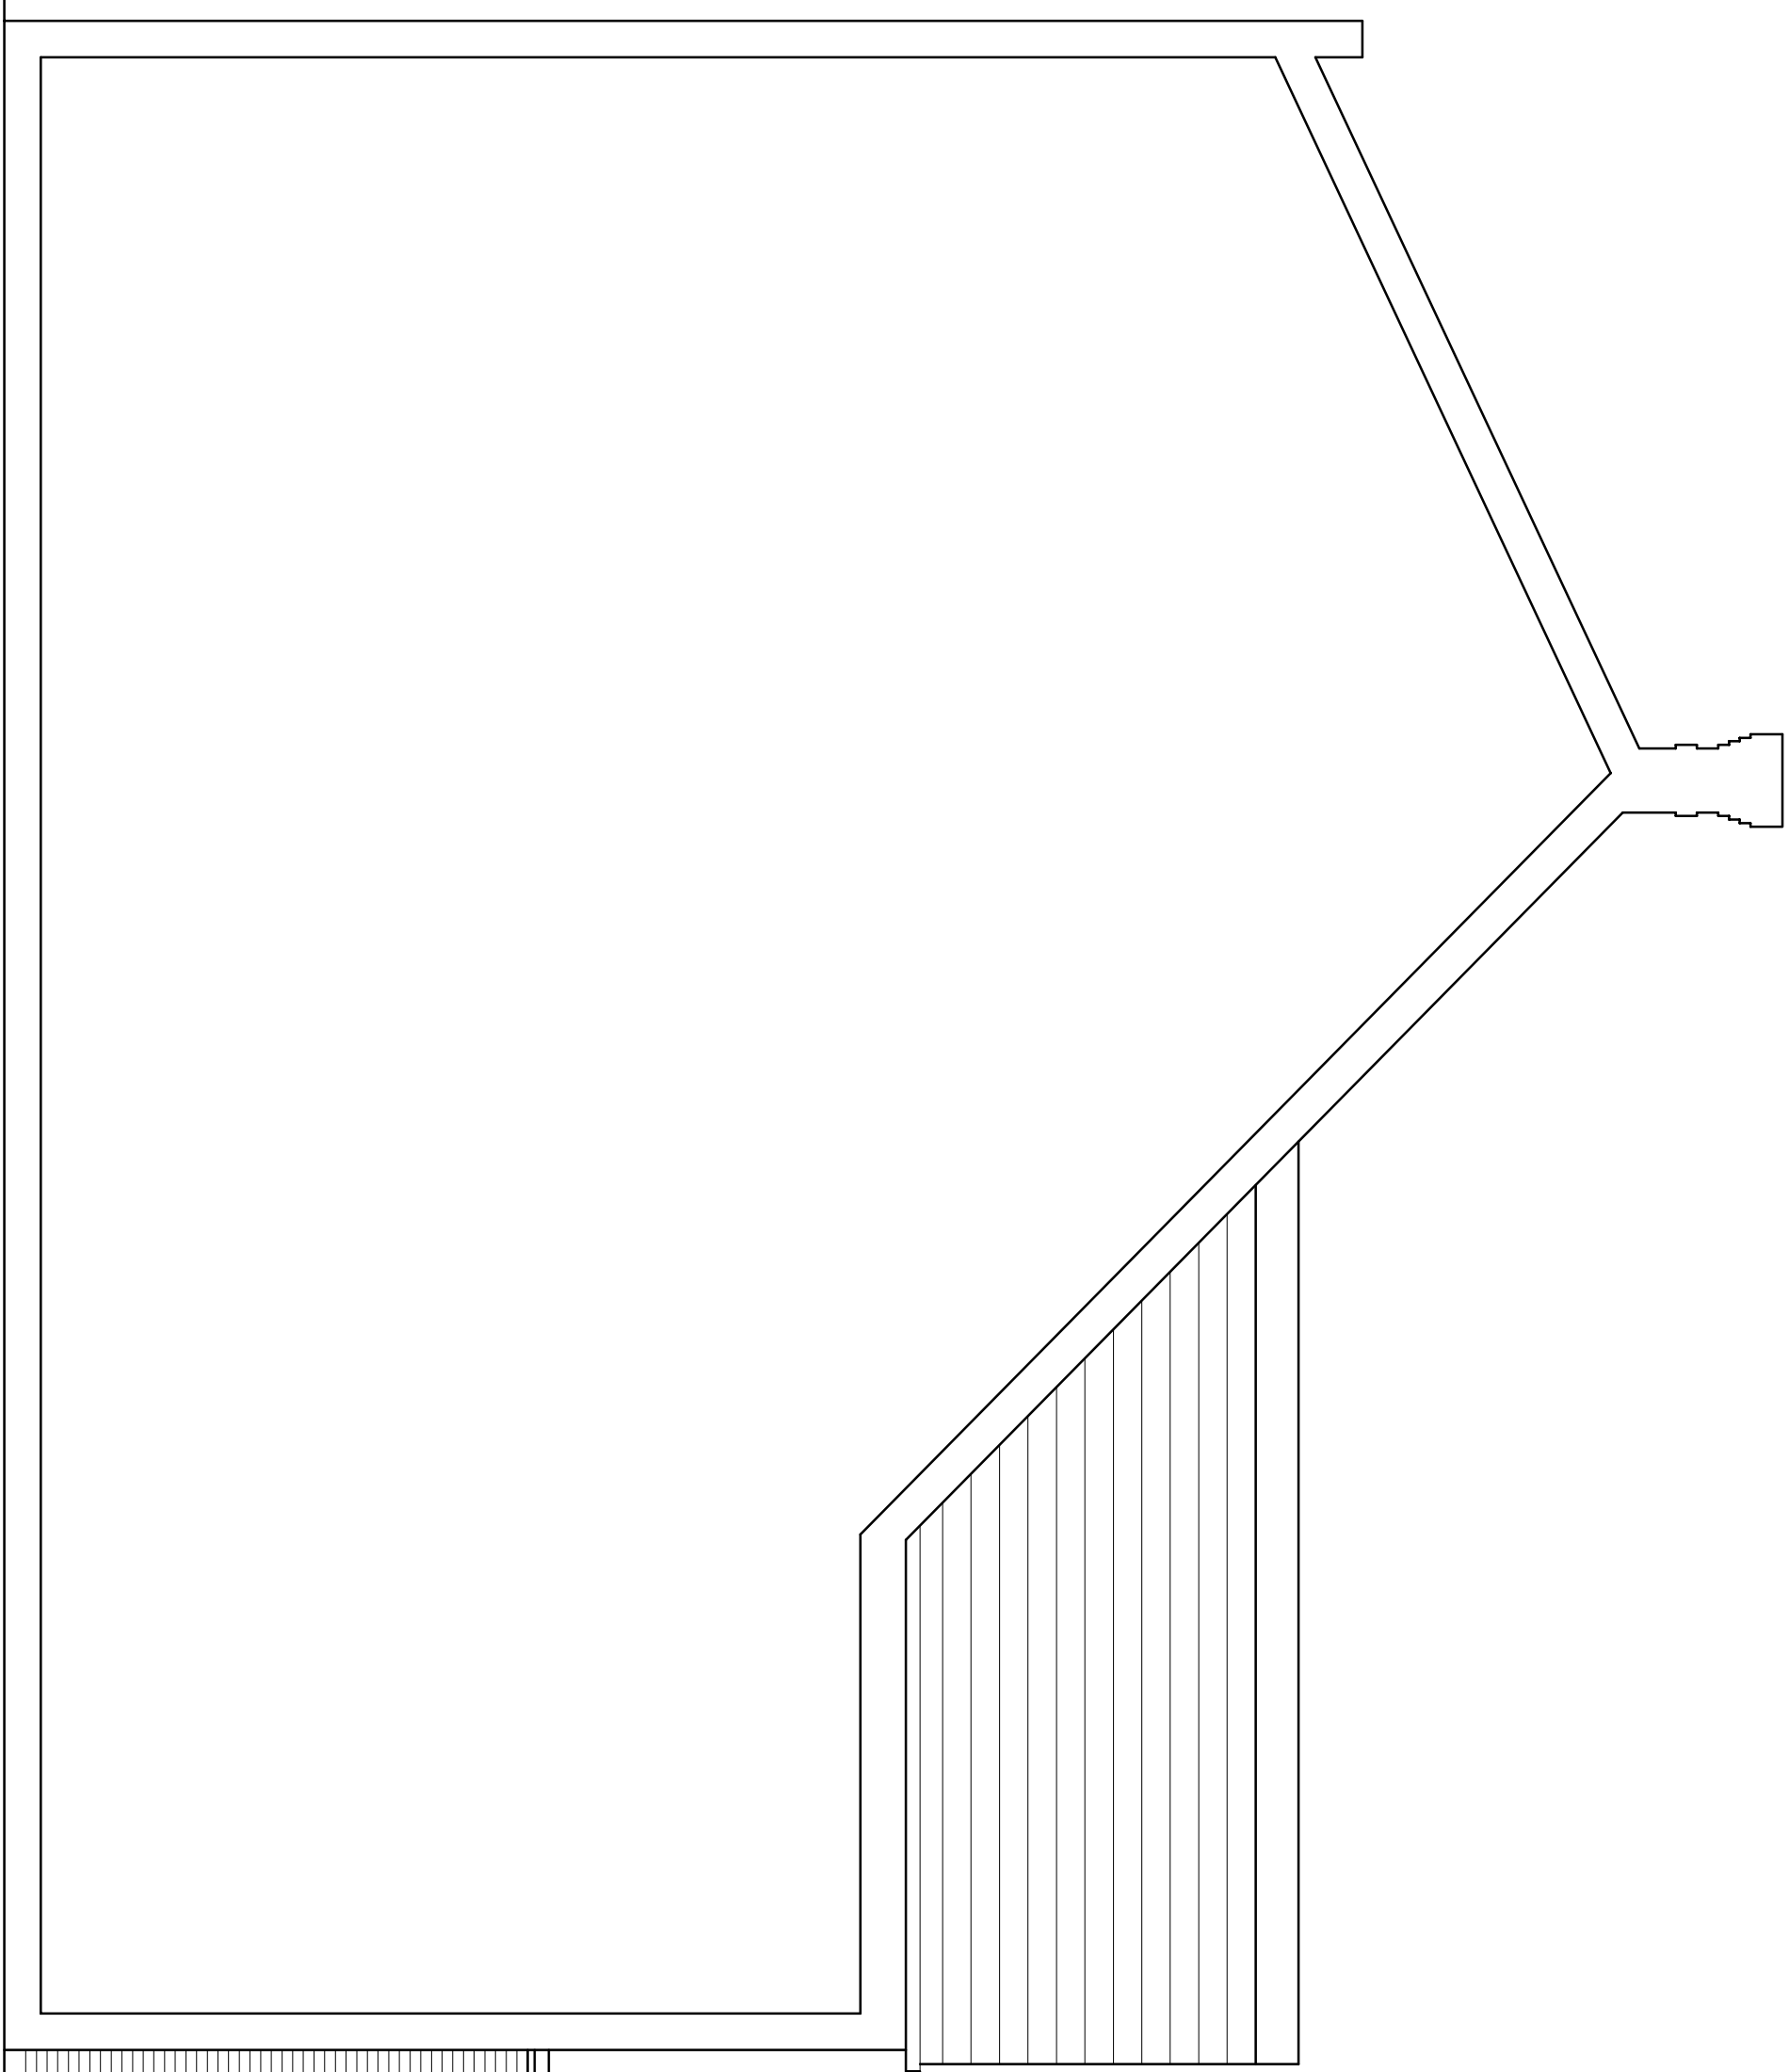

Proposed Side Elevation
1:50 @ A1

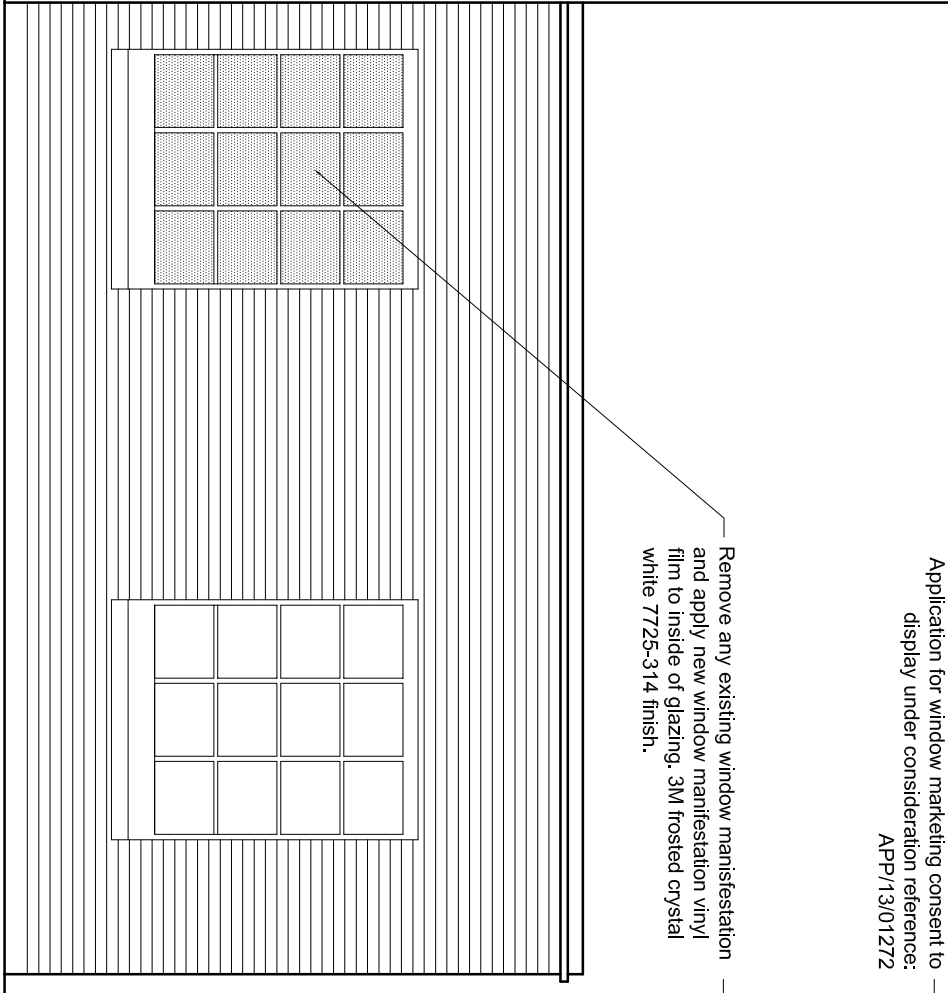

Proposed Front Elevation
1:50 @ A1

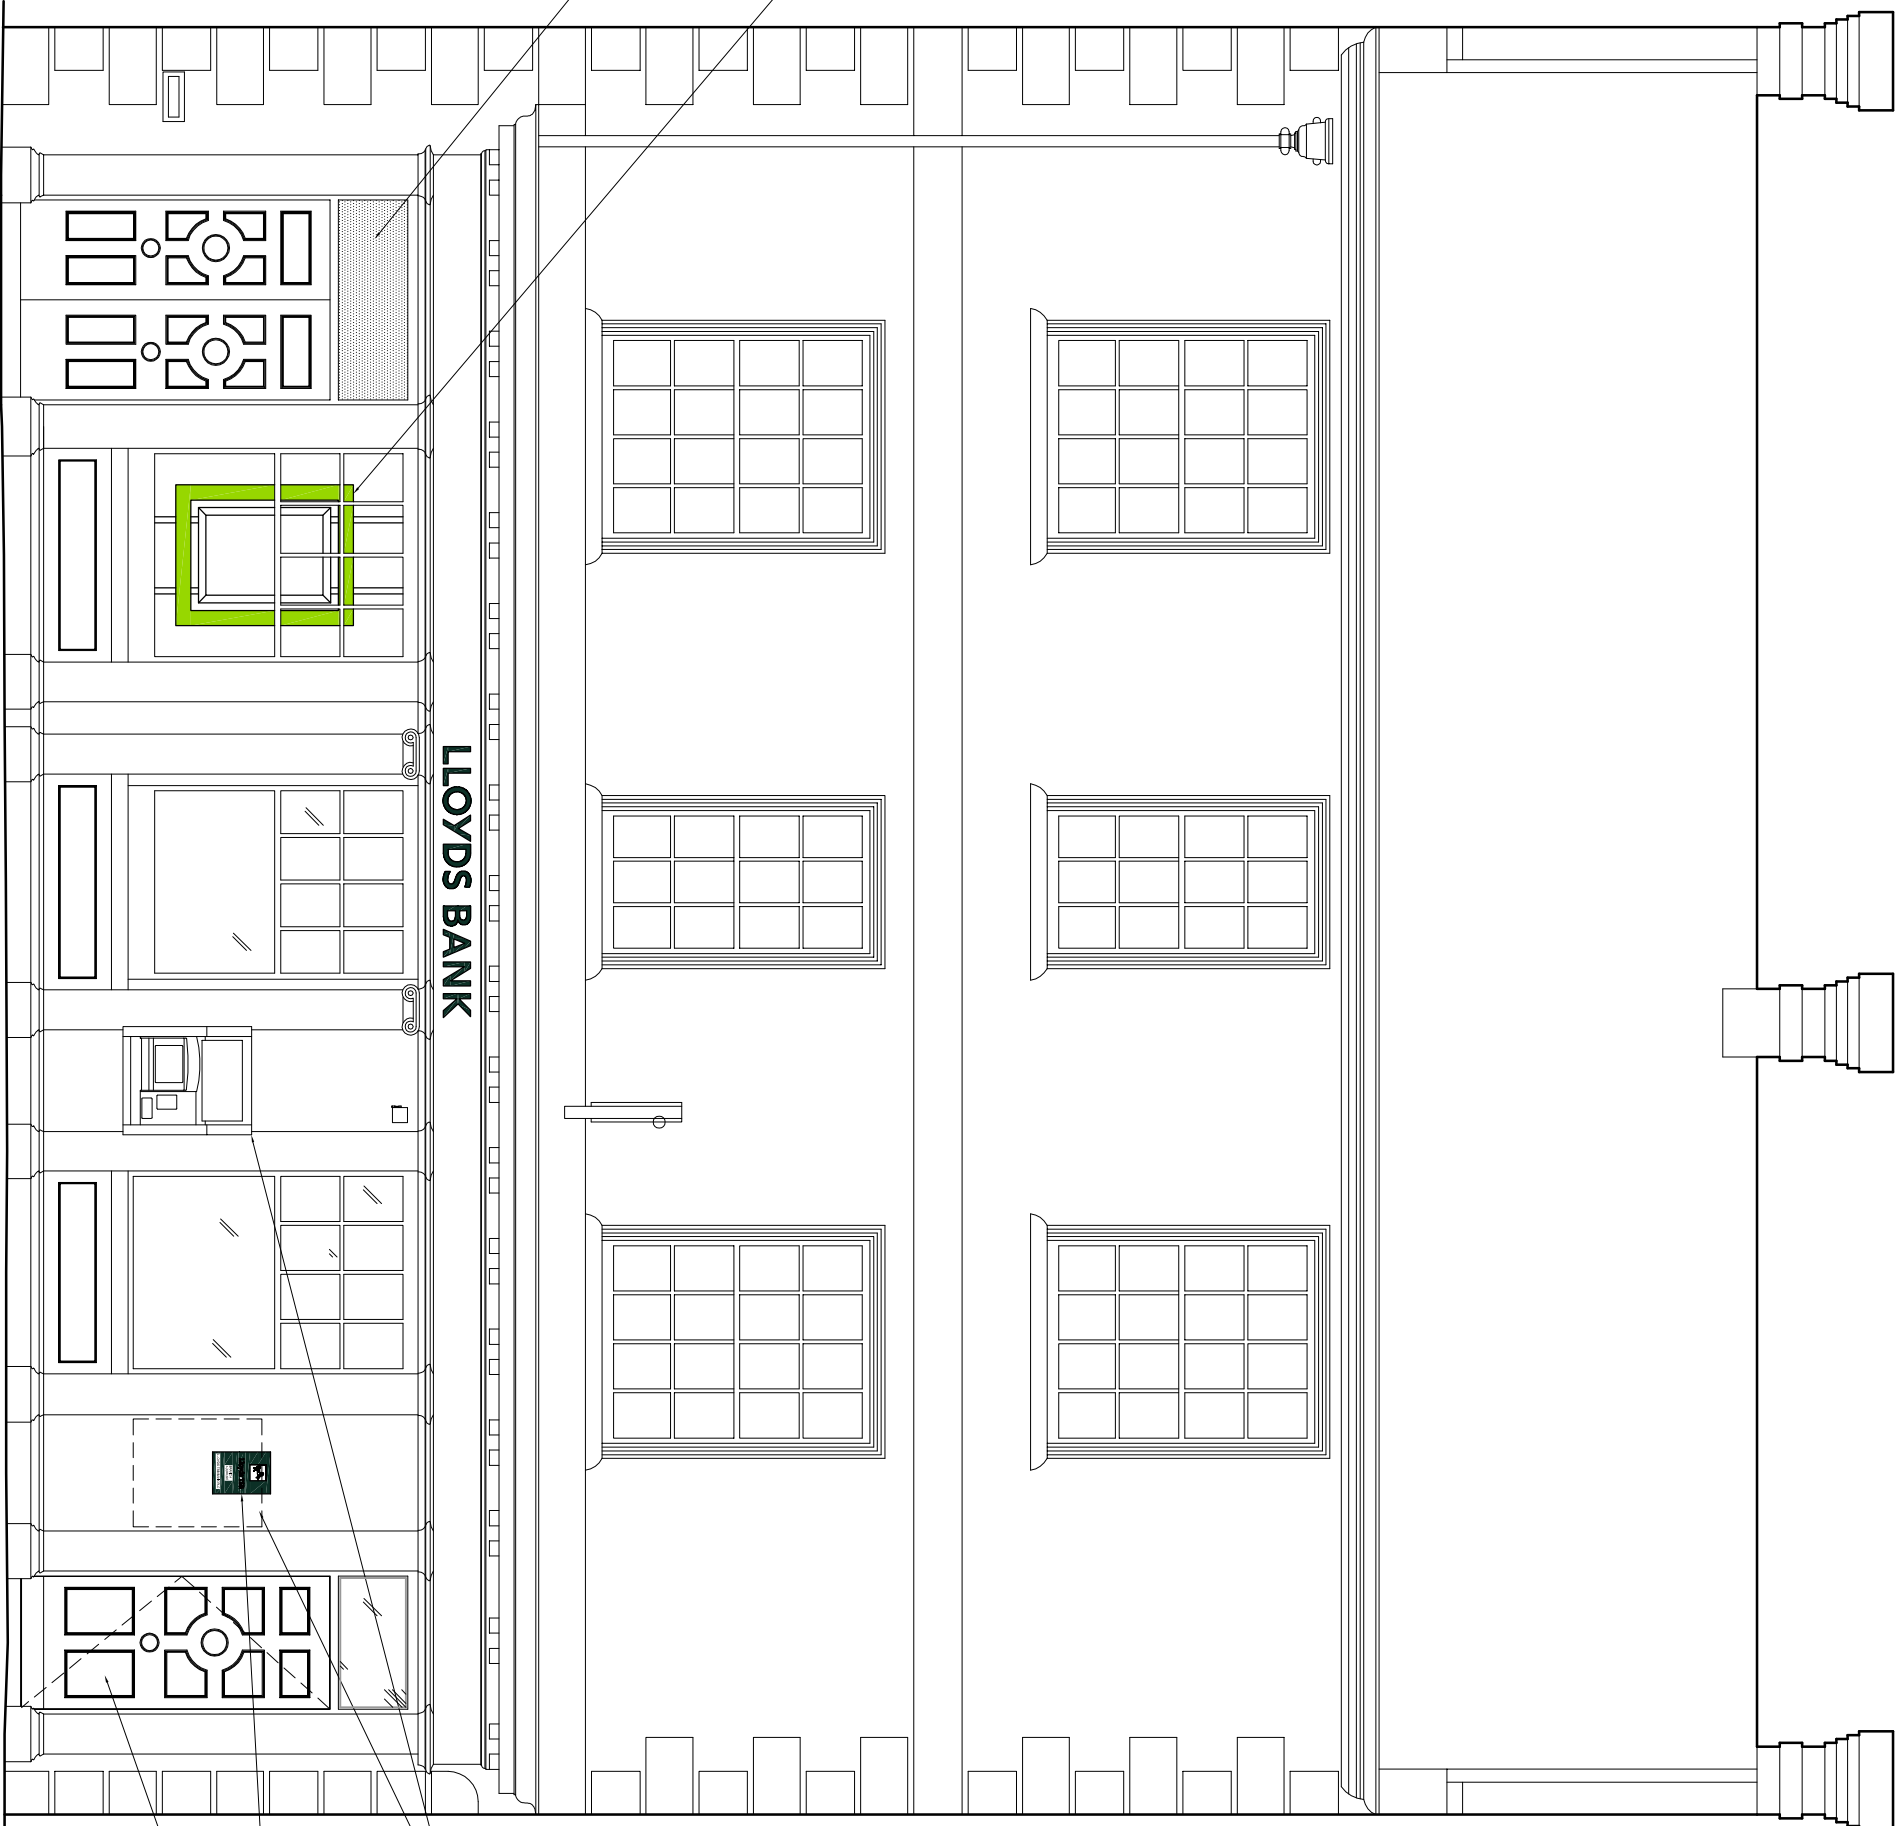

PROJECT		LBG Emsworth	
MAIN CONTRACTOR		ISG	
CONTRACT #			
DESIGN ARCHITECT		LLOYDS ARCHITECT	
CLIENT ARCHITECT		LLOYDS ARCHITECT	
DRAWN BY		CHECKED BY	
SCALE		DATE	
As Shown		Nov. 2013	
SITE ADDRESS			
LBG Emsworth, 30 High Street, Emsworth, Hampshire, PO10 7AN			
PERMITS No.		PROJECT No.	
50323900			
TITLE LBG Emsworth			
Proposed Elevation			
DRAWING 50323900-DOC-006-Elevation Proposed			
REV	DATE	DRAWN	COMMENTS
-	00/00/0000	- / - / -	-
Rev A	16/01/14	PJP	Proposed ATM relocation position revised as per planning case officers comments
Rev B	27/01/14	PJP	Proposed relocation of ATM tablet and surround omitted as per case officer request