




proposed front elevation

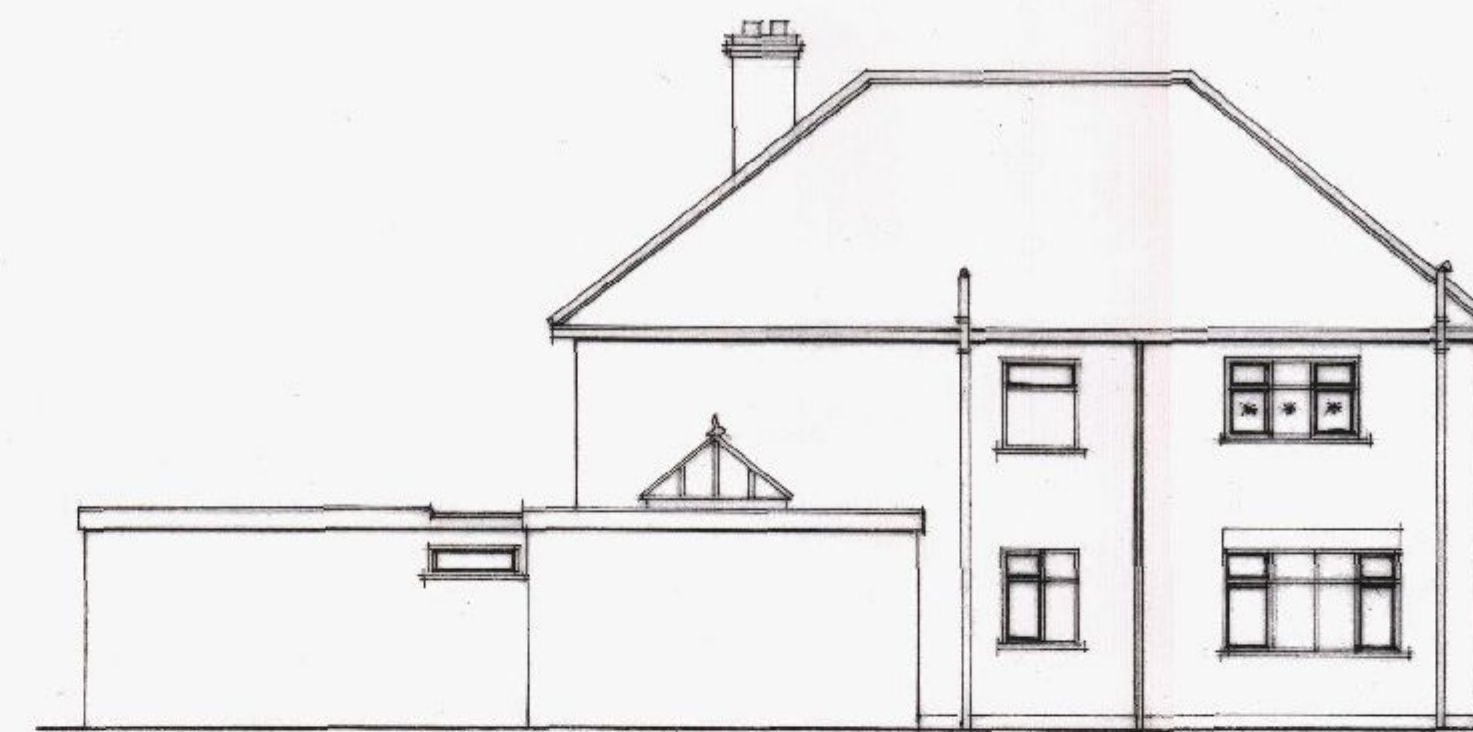


proposed side




proposed rear * 4 OBSOLETE GLASS



proposed side (DOTTED LINE INDICATES EXISTING PROPERTY BOUNDARY WALL)

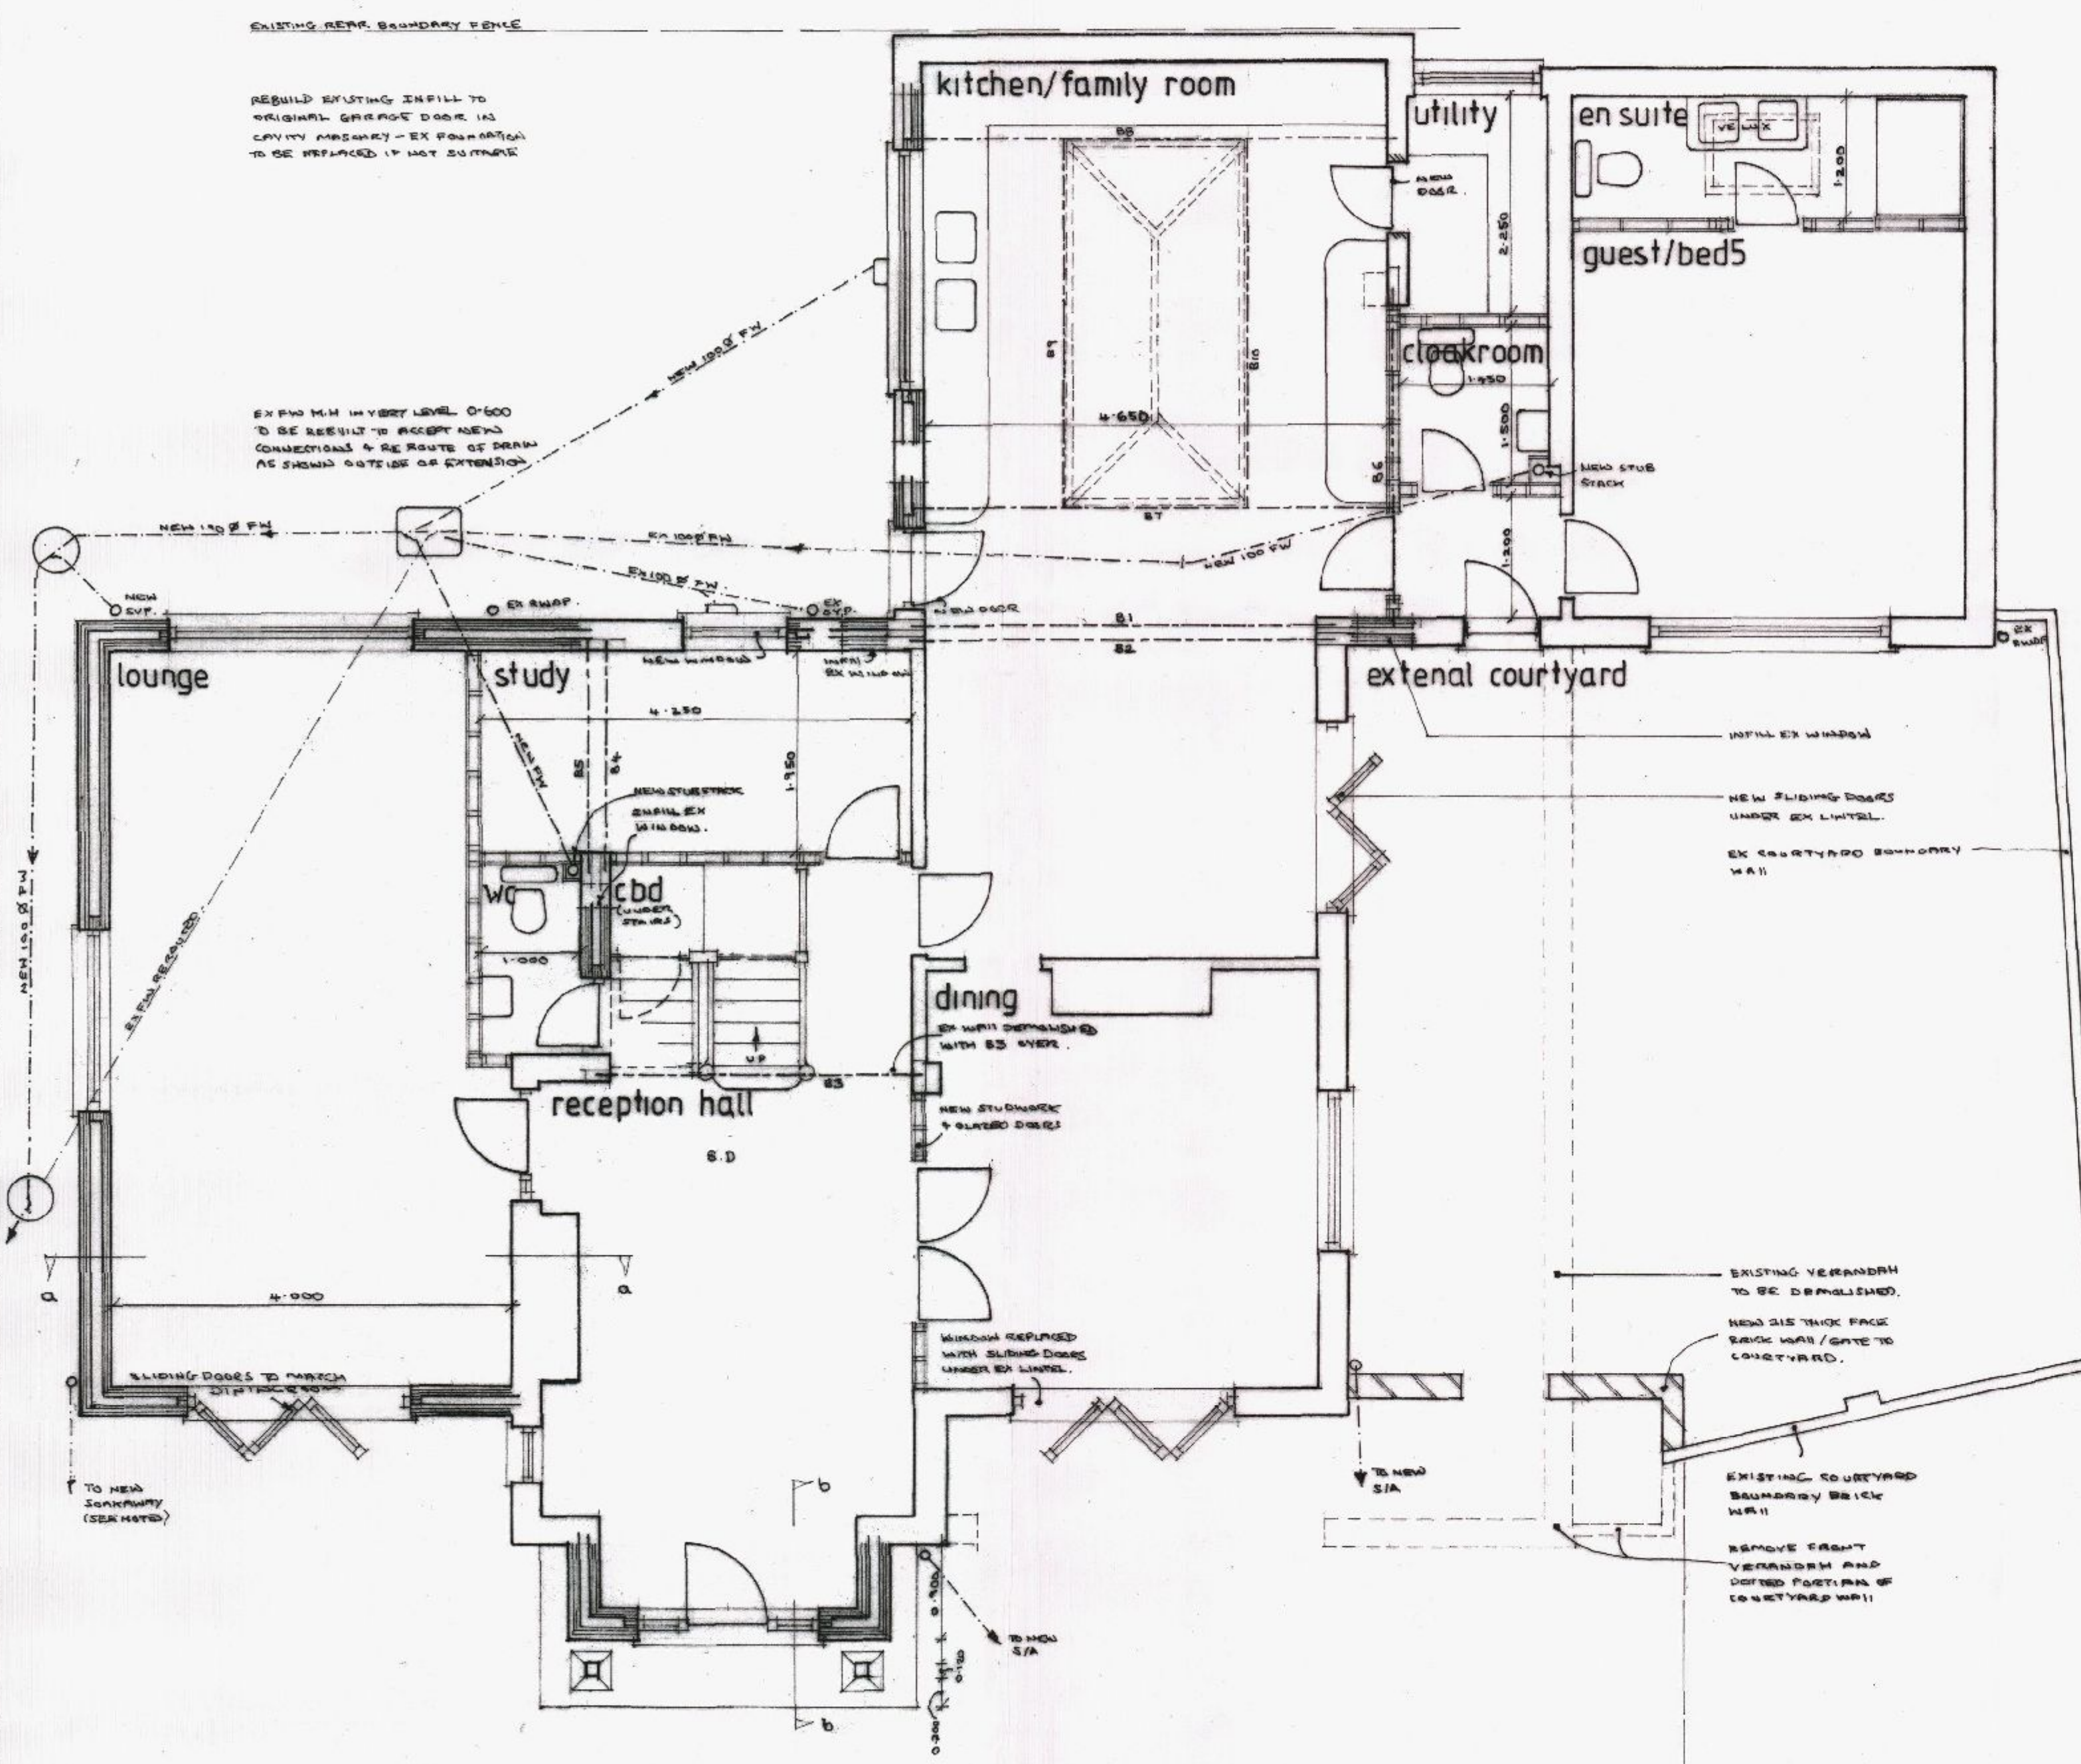

proposed ground floor S.D. = 5mm DETECTOR

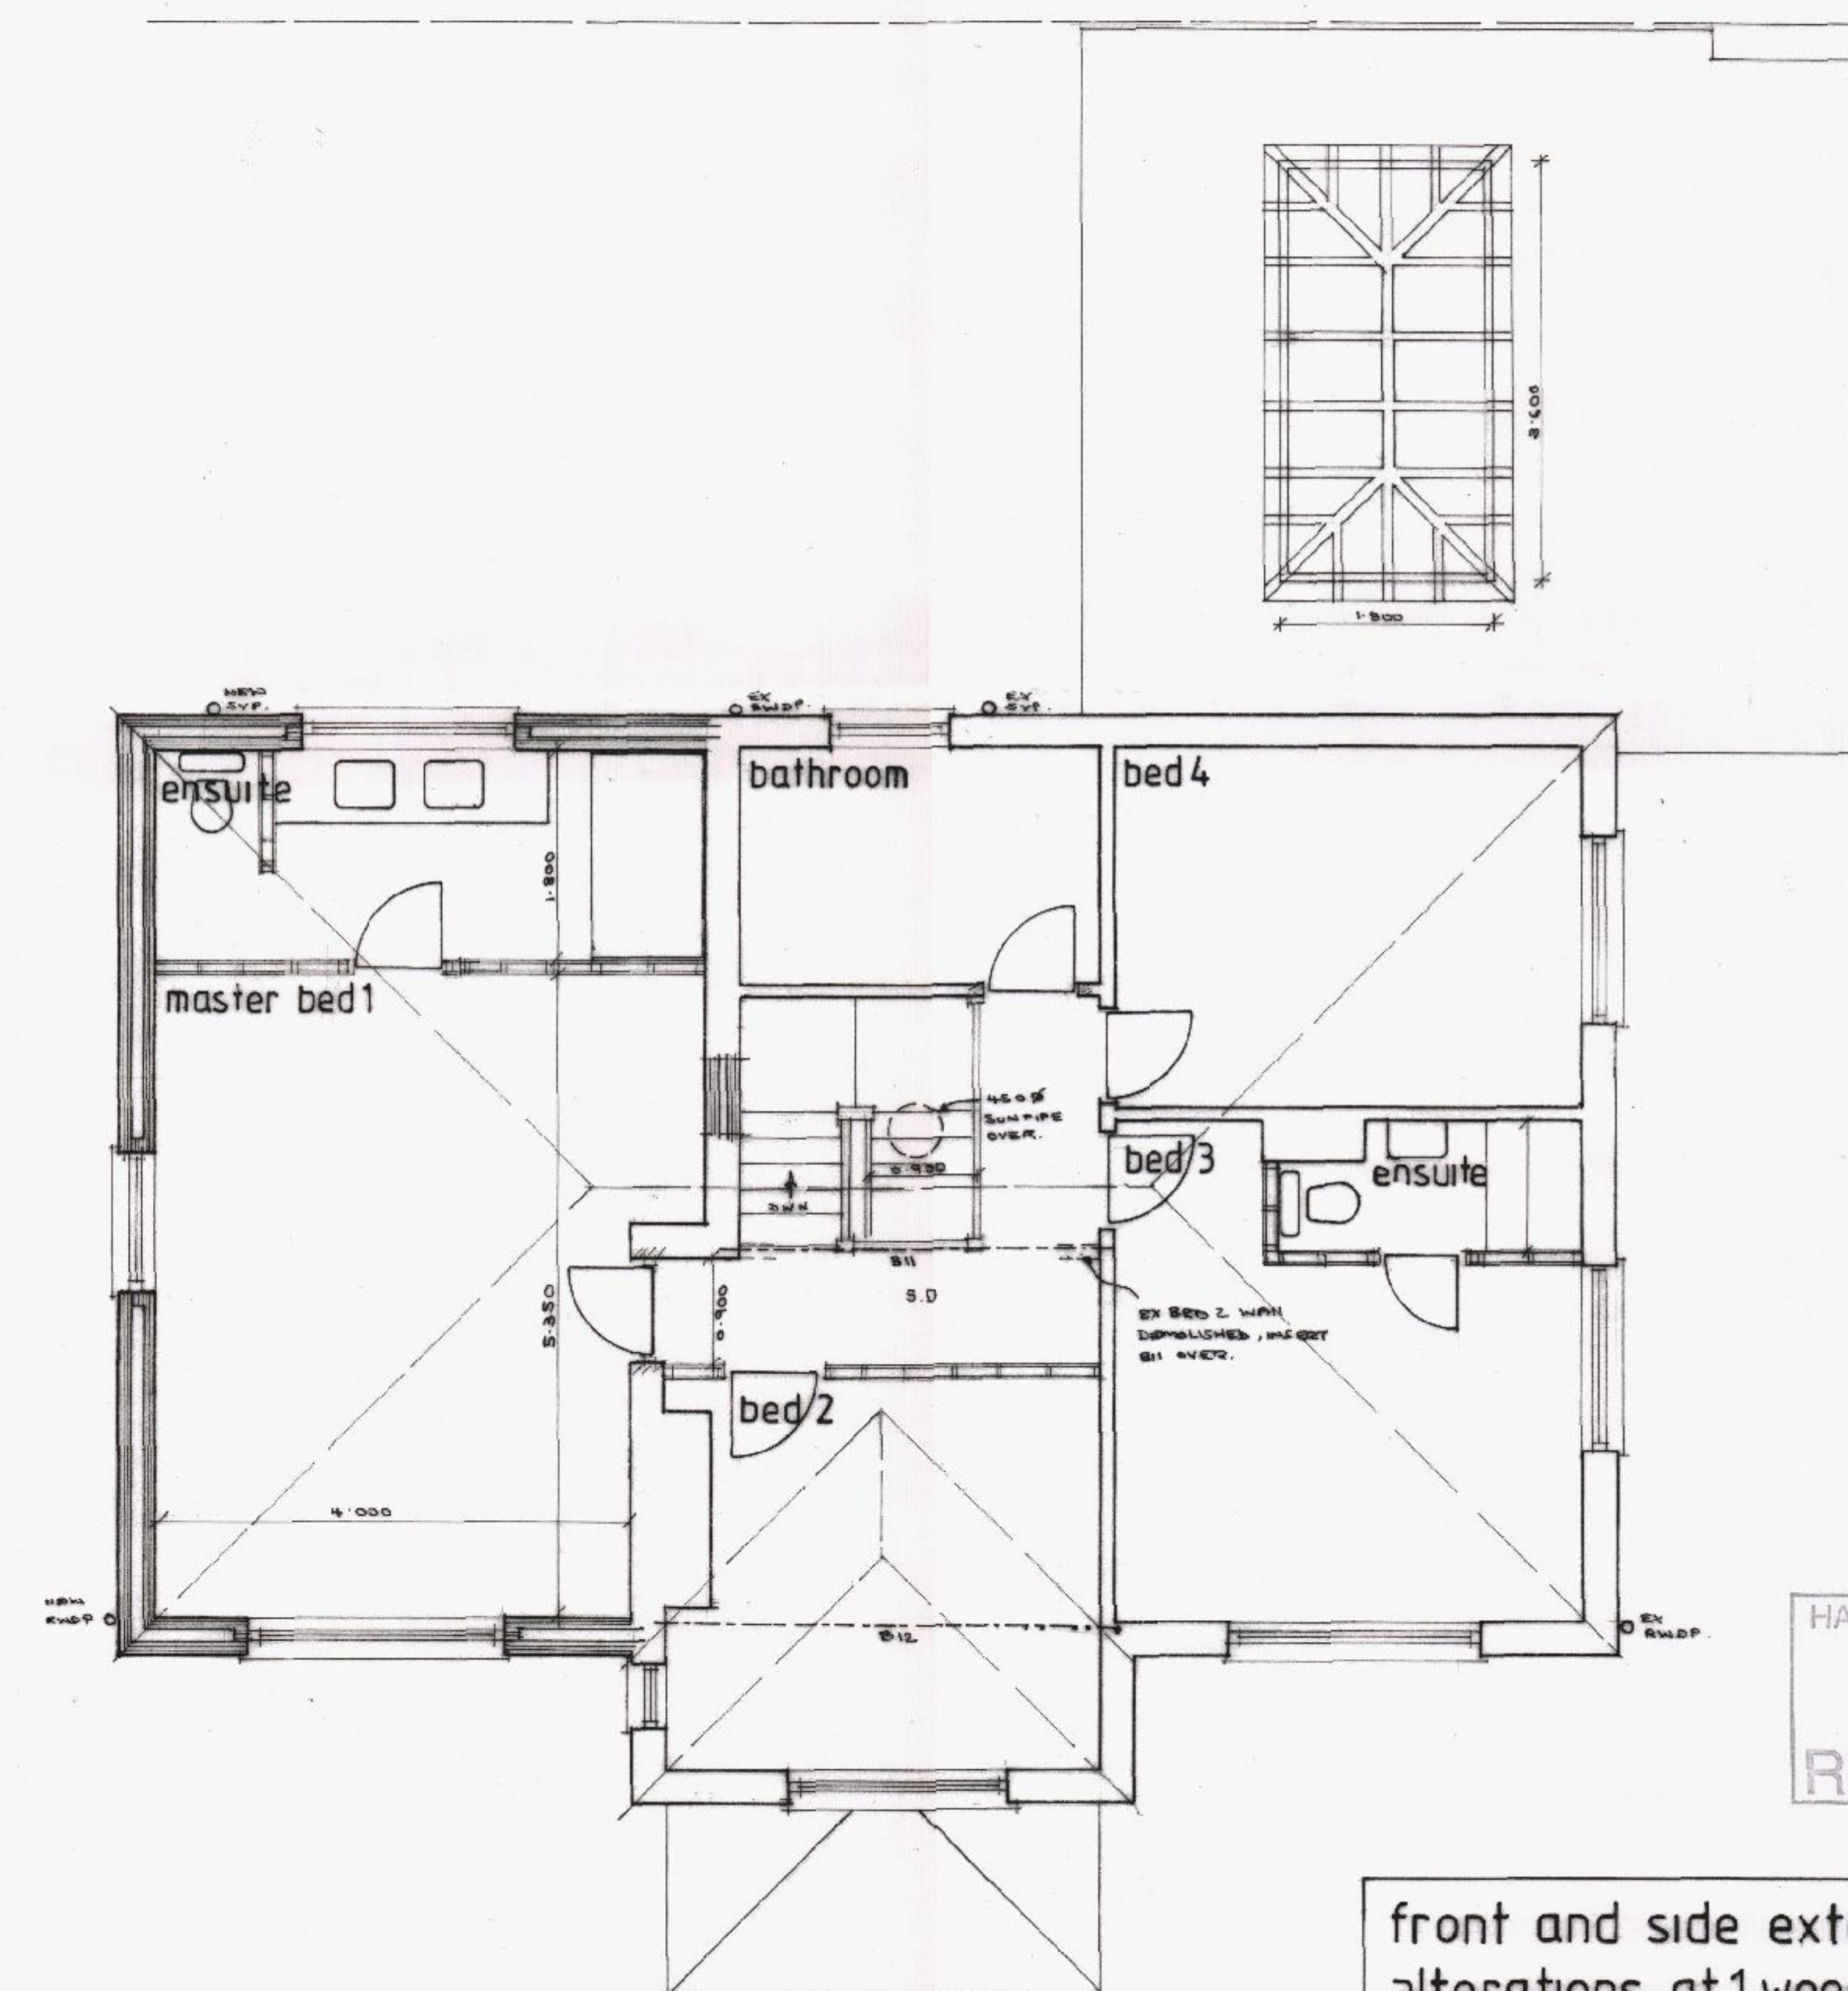

proposed first floor

HAVANT BOROUGH COUNCIL
13 OCT 2014
RECEIVED

front and side extensions & alterations at 1 woodbury ave langstone

for mr mrs brooks

scale 1:100 date 11/10/14 dwg SPLS01