


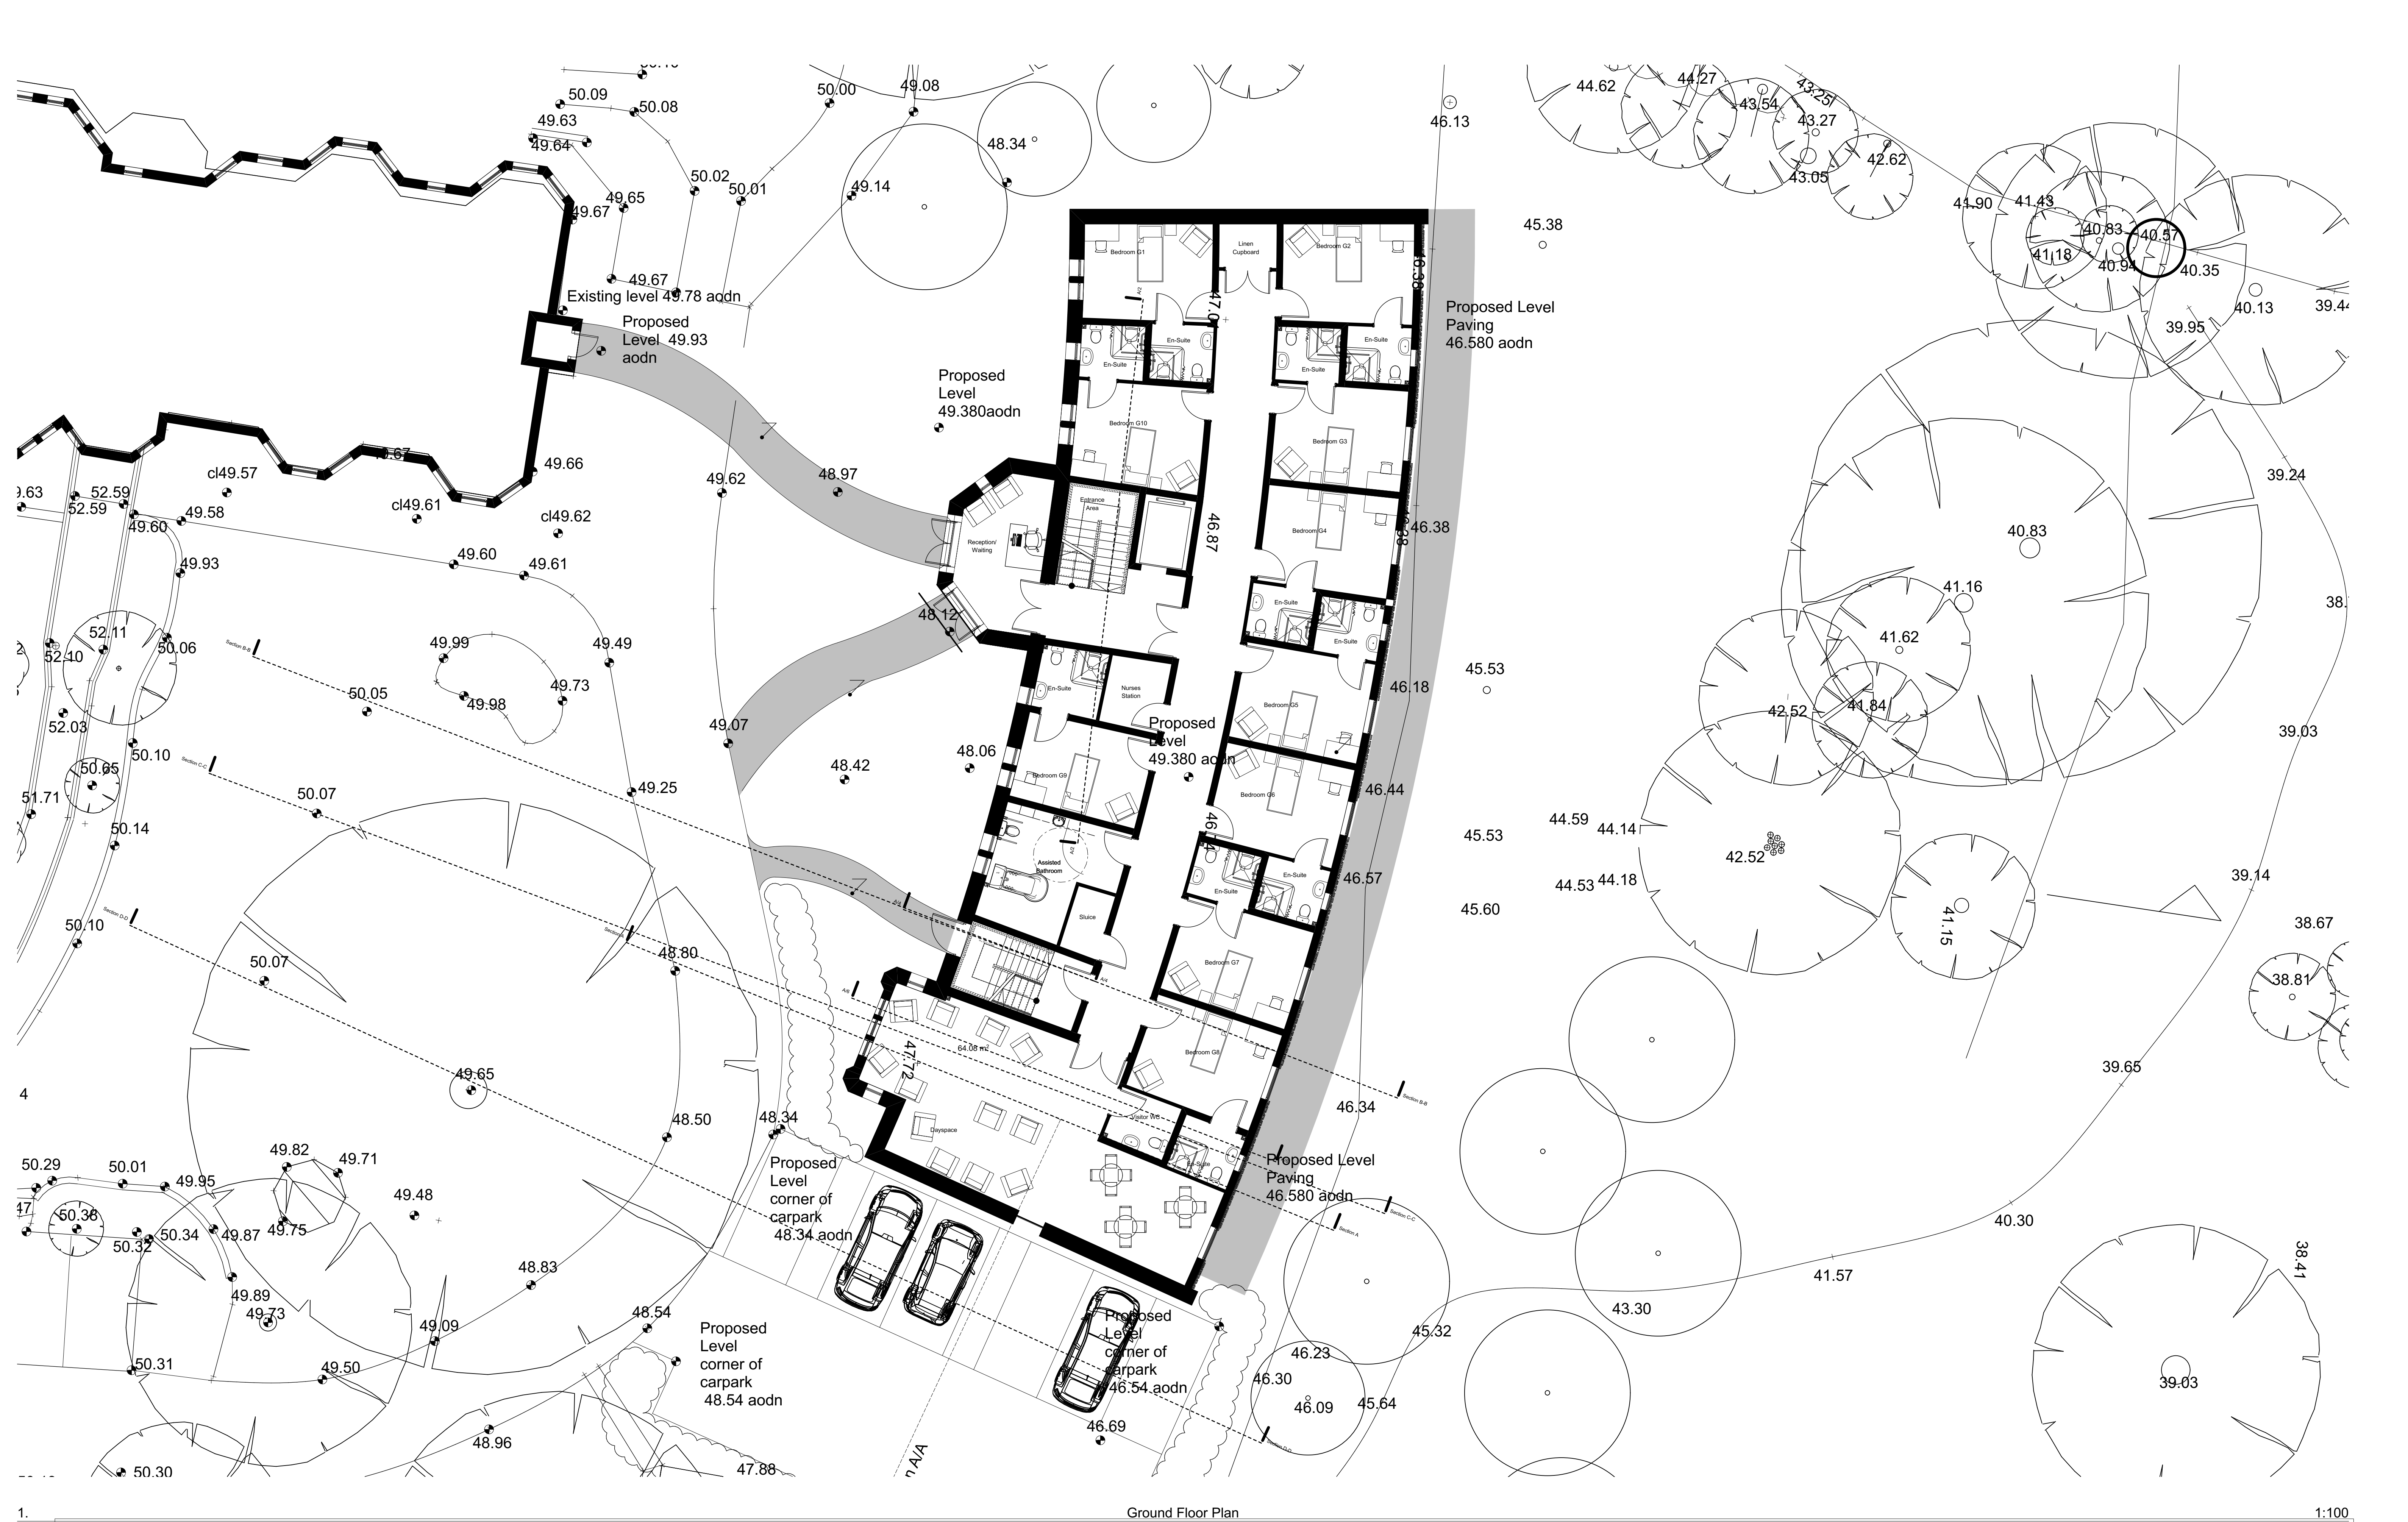

Ground Floor Plan

1:100

revisions & notes:	A	09/04/14	ISSUED FOR CLIENT COMMENTS	SAB
	B	28/04/14	ISSUED FOR PLANNING	SAB
	C	26/08/14	AMENDMENTS ADDED. ISSUED FOR PLANNING	SAB
	D	22/09/14	AMENDMENTS ADDED. ISSUED FOR PLANNING	SAB

project: EXTENSION TO BELMONT CASTLE NURSING HOME PORTSDOWN HILL ROAD BEDHAMPTON
drawing name: Ground Floor Plan
status: Planning Application
date: April 14
scale: 1/100@A1
drawn: SAB



Project No. 4055 drawing No. 1301 rev D