


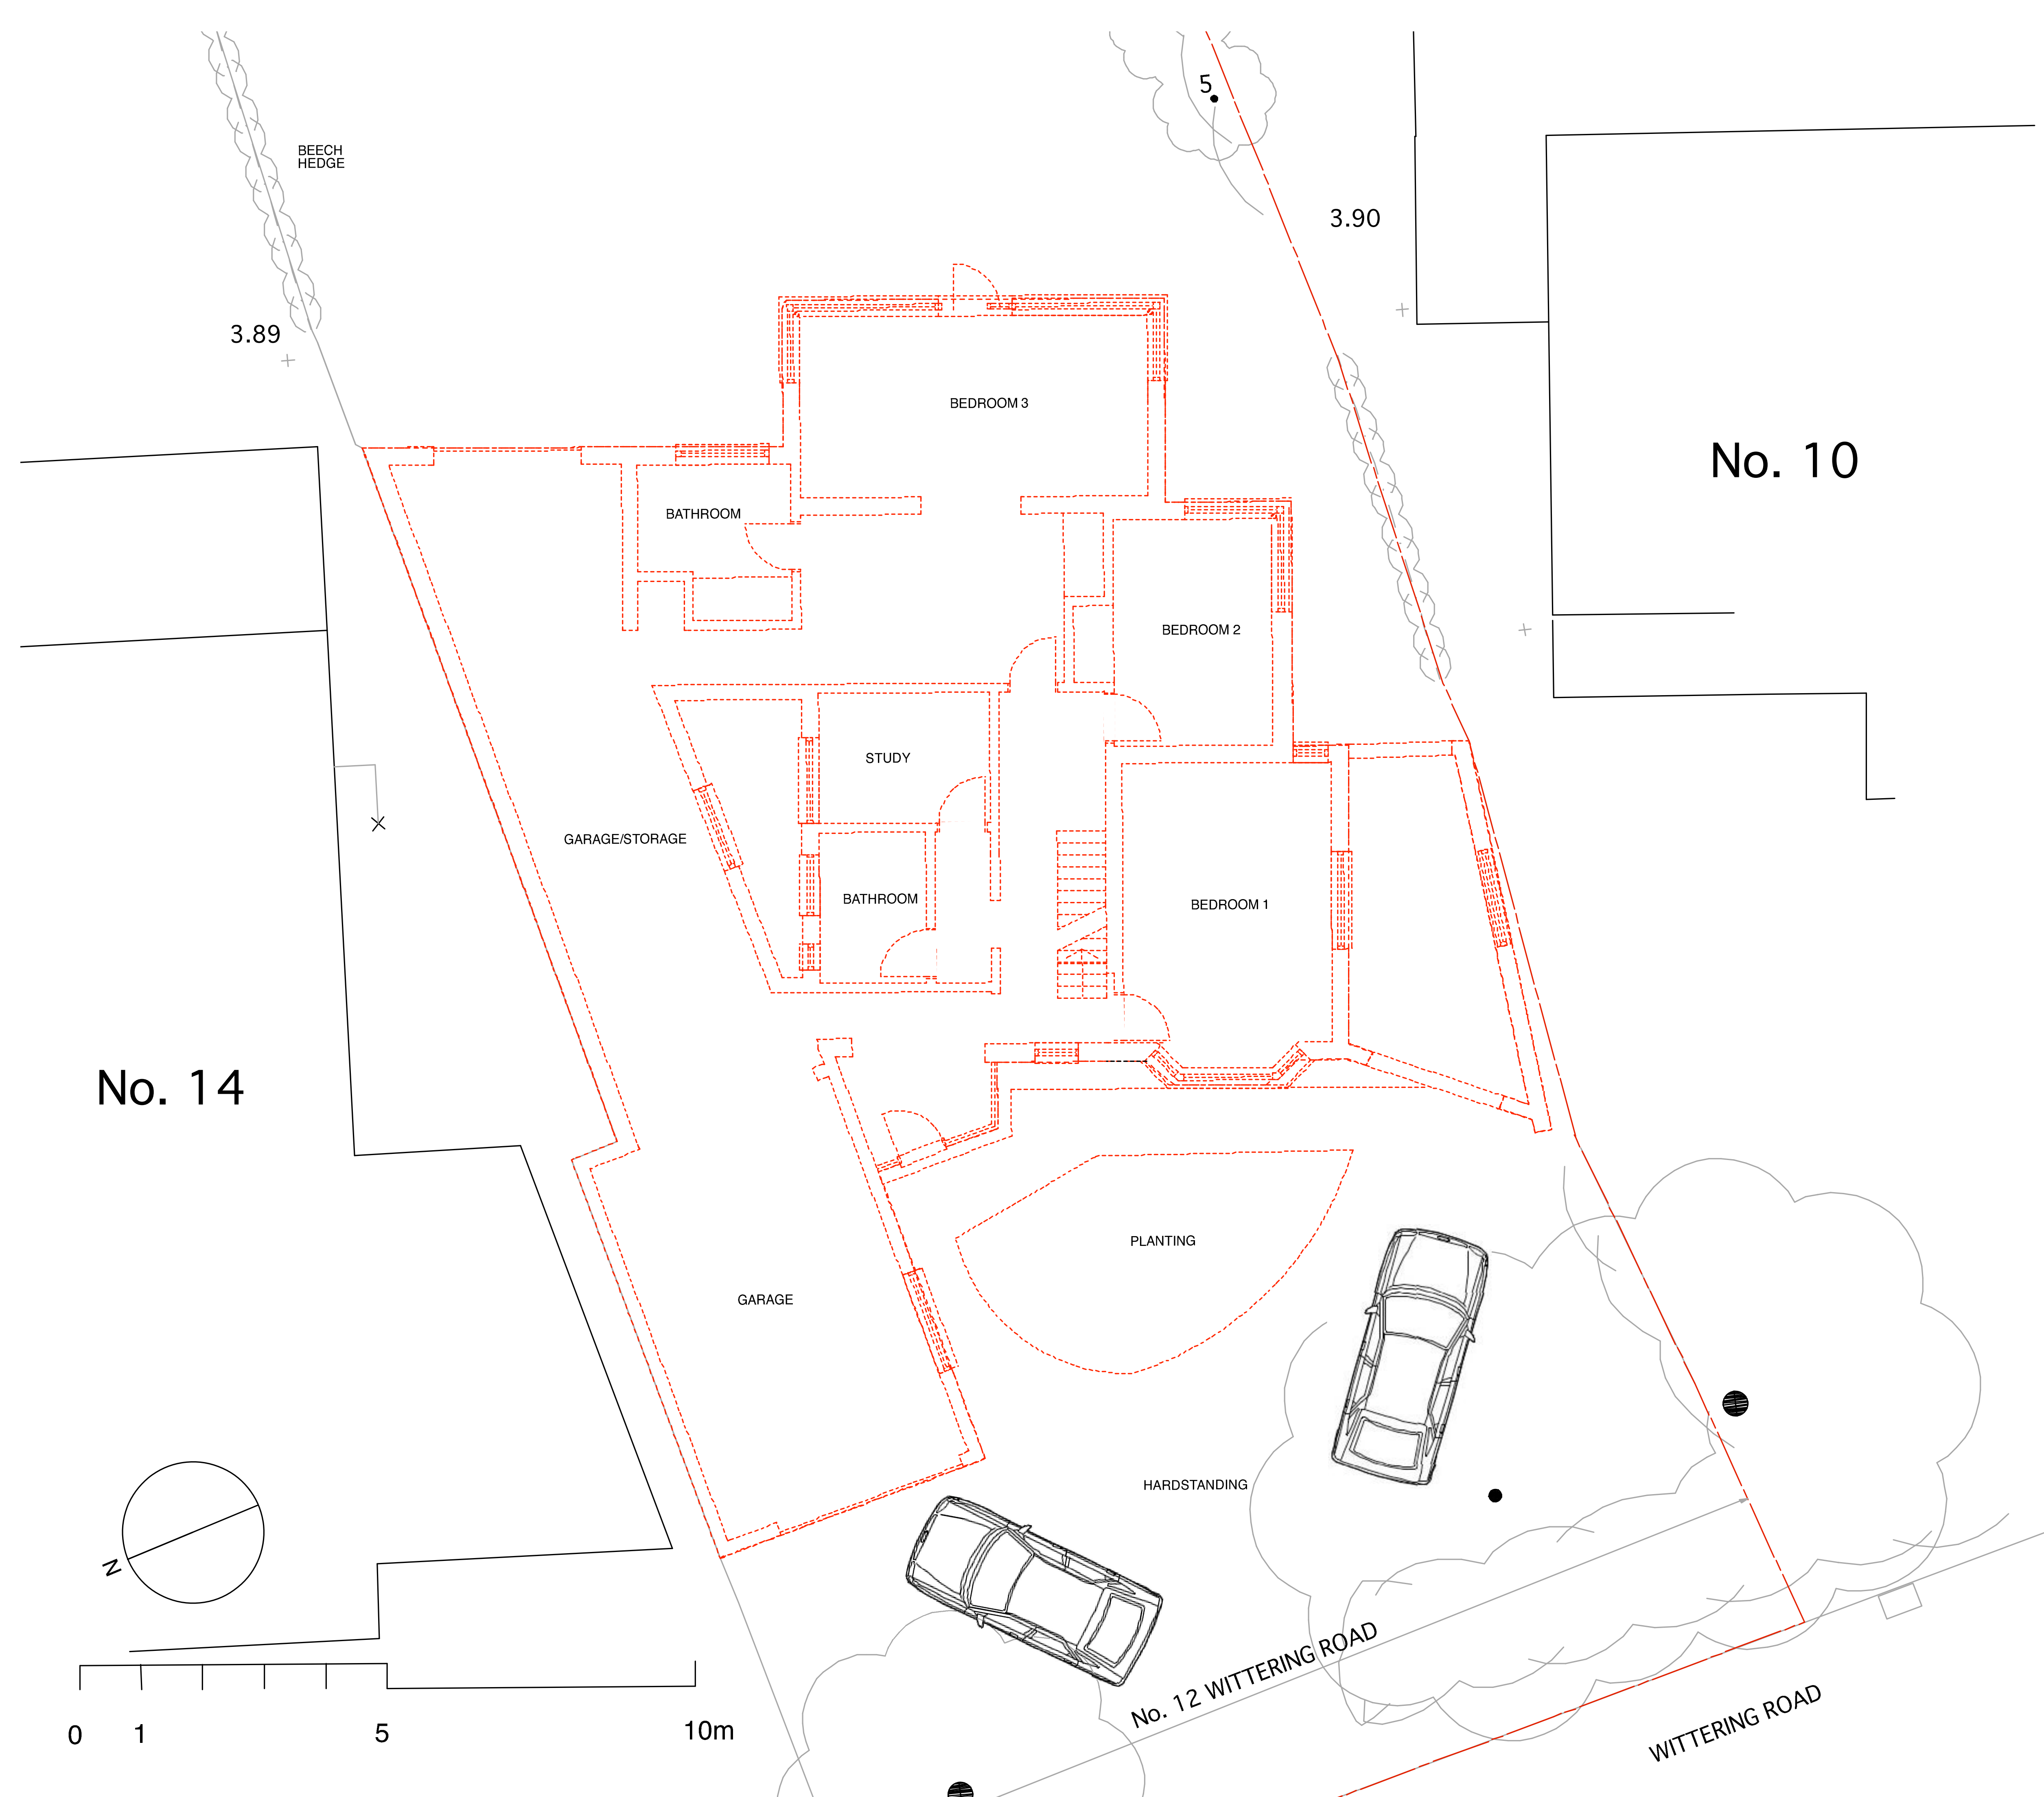

TO BE READ IN CONJUNCTION WITH STRUCTURAL ENGINEER'S DRAWINGS.
REPORT ALL DISCREPANCIES PRIOR TO PROCEEDING.

TO BE DEMOLISHED

PLANNING APPLICATION
APP/12/00782 from
26/07/2012

REVISION

DATE

Yeates
Design+Architecture

74 Clerkenwell Road
London EC1M 5NL

tel: 020 7251 6667
www.yeatesdesign.co.uk

Y

PROJECT :

12 WITTERING ROAD
HAYLING ISLAND PO11 9SP

DRAWING :

Existing Ground Floor Plan

SCALE :

1:100@A3, 1:50@A1

DATE :

AUGUST 2013

DWG NO.

528/P/104

DWN BY :

DRAWING STATUS :

FOR TENDER

☐

FOR PLANNING

☒

FOR CONSTRUCTION

☐

INFORMATION CONTAINED IN THIS DRAWING IS THE SOLE COPYRIGHT
OF YEATES DESIGN + ARCHITECTURE AND SHOULD NOT BE
REPRODUCED WITHOUT THEIR PERMISSION