



SUPERSEDED

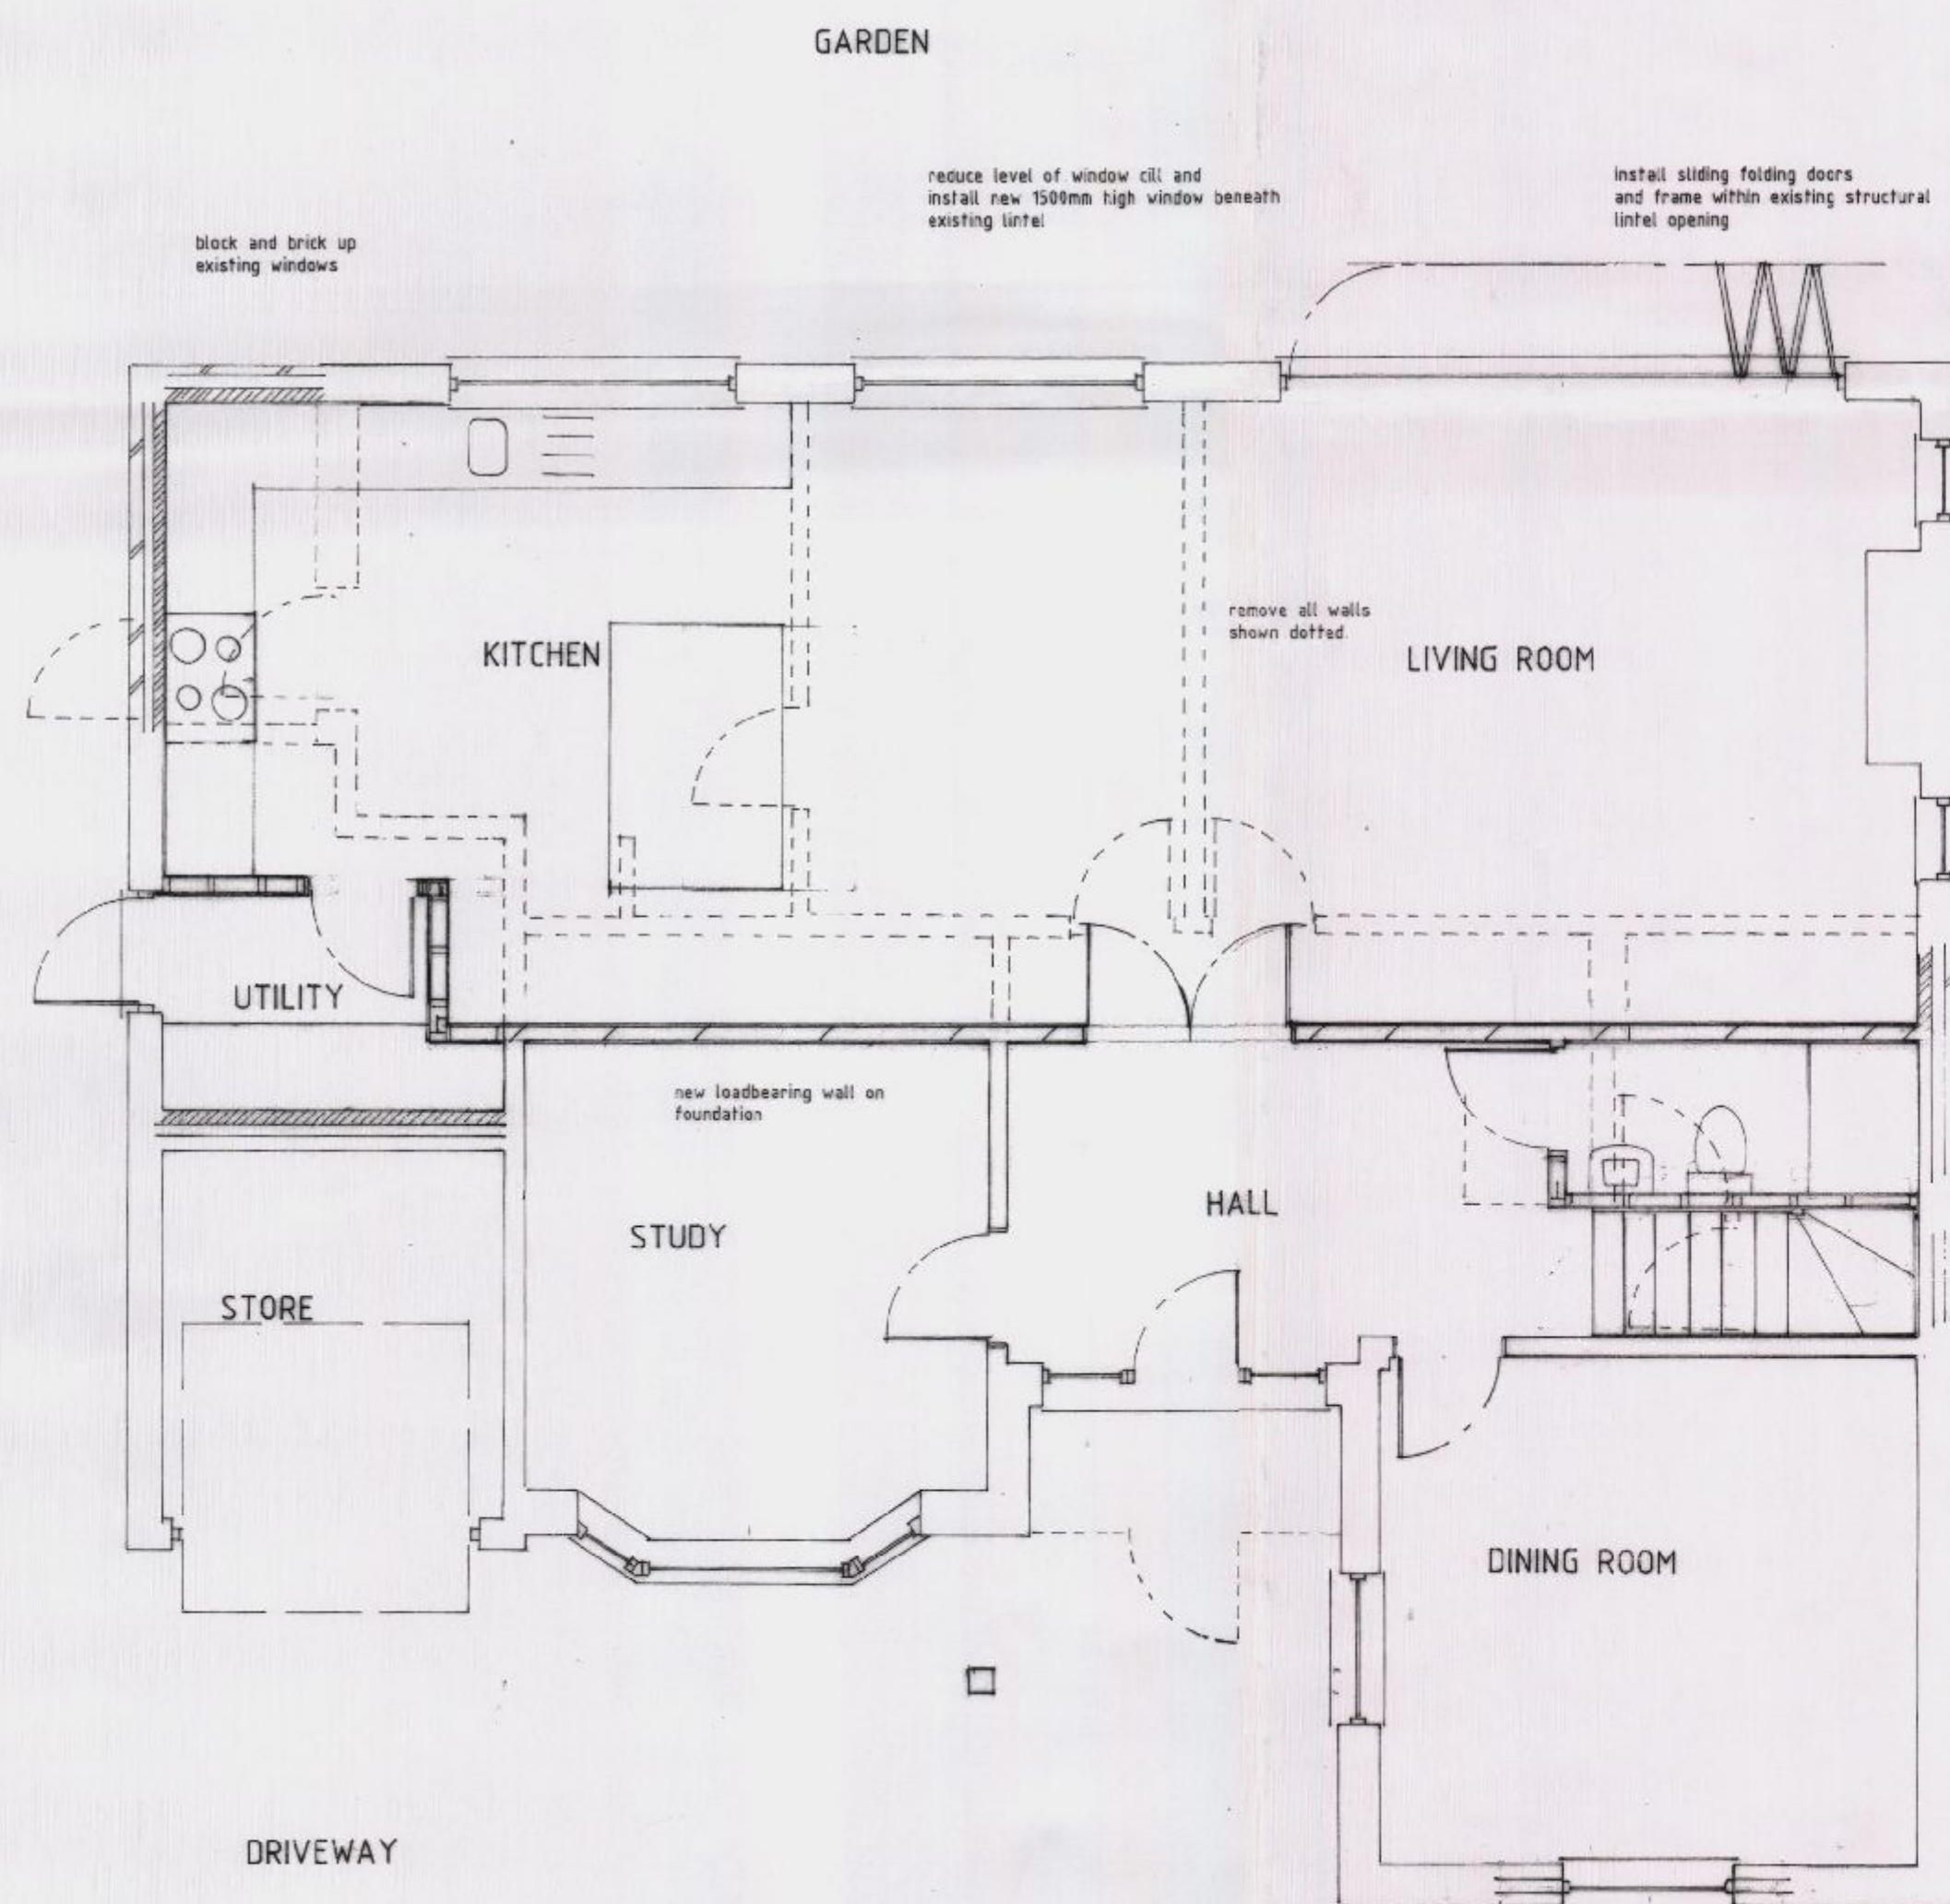


GROUND FLOOR



FRONT PERSPECTIVE

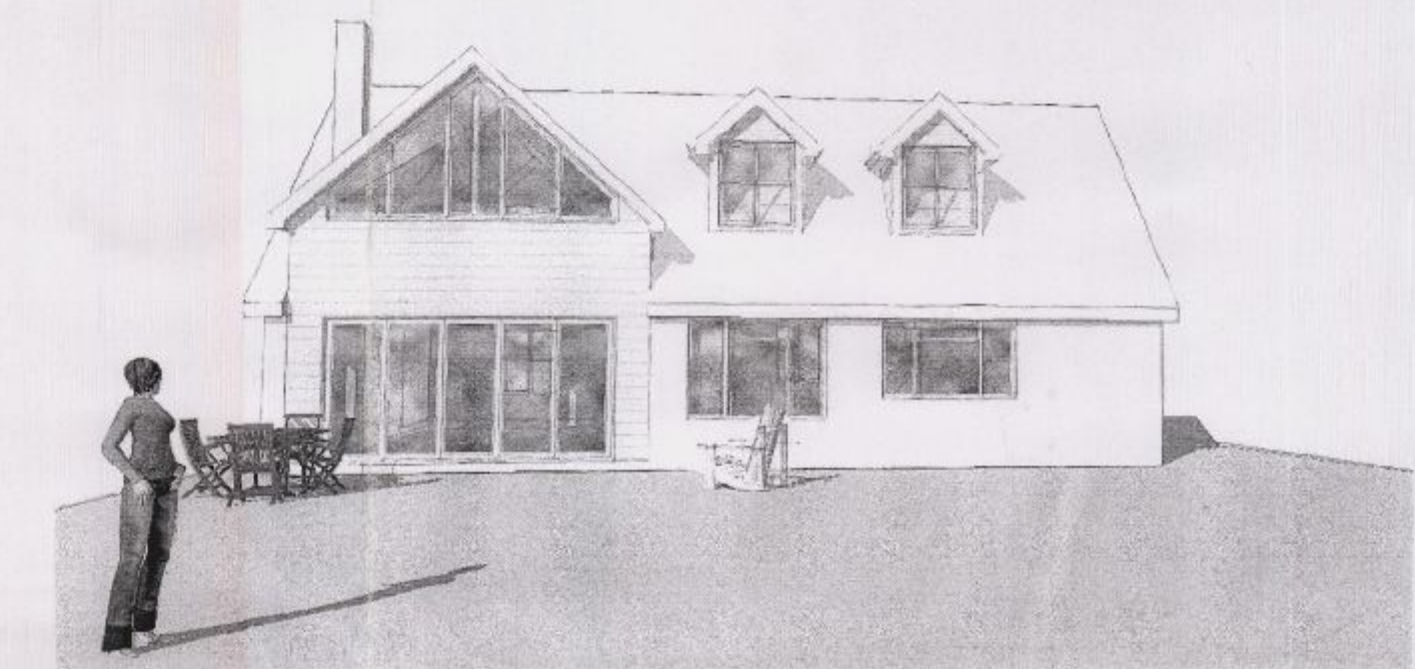

REAR PERSPECTIVE

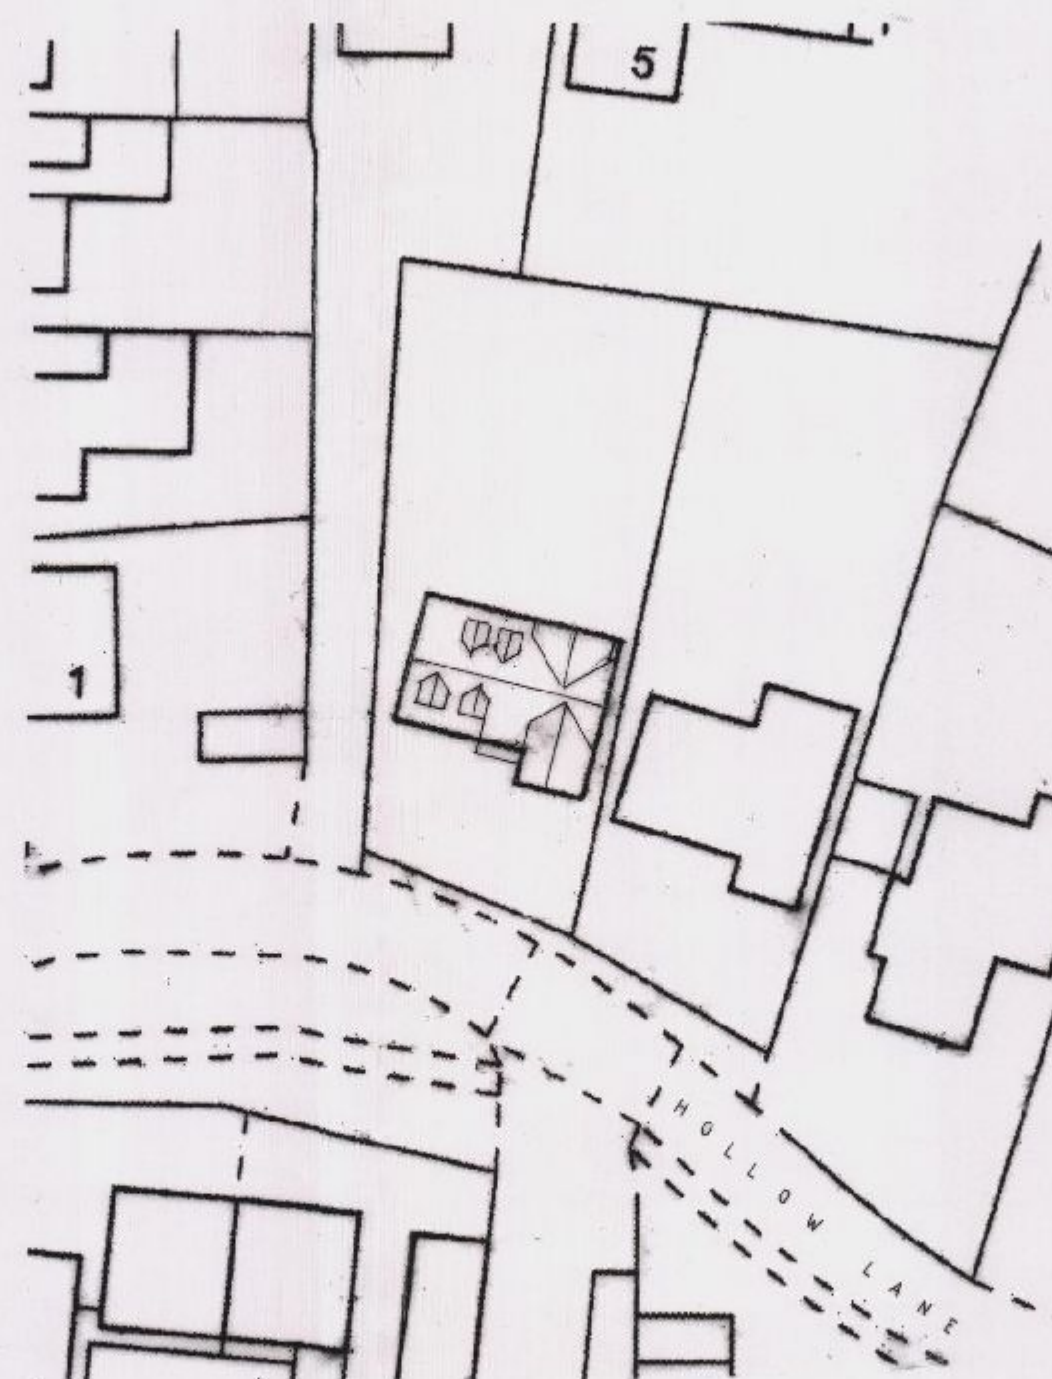


SITE PLANS

FIRST FLOOR EXTENSION & ALTERATIONS

7 HOLLOW LANE
HAYLING ISLAND
HAMPSHIRE
PO11 9AA

MR CLARK

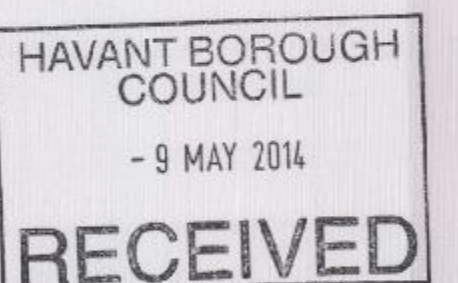

DRAWING: SITE PLANS, PROPOSED ELEVATIONS AND PROPOSED GROUND FLOOR

SCALE: 1:1250 1:500 1:100 1:50

DRG No. 1032/2 **DATE:** MARCH 2014



Space & Style Home Design
Cornerways,
Gomer Lane,
Alverstoke,
Hampshire
PO12 2QW
Tel: 02392 525 100
www.spaceandstyle.co.uk

Reproduced from Sitemap® centre coordinate: 471524 99267 1:1250 scale by permission of Ordnance Survey® on behalf of The Controller of Her Majesty's Stationary Office. © Crown copyright 2014. All rights reserved. Licence number 100047794.

This drawing is to be read in conjunction with any accompanying calculations, drawings, notes or specification. All dimensions on site supersede drawing and to be checked and verified by contractor prior to ordering materials. Any discrepancies or changes to be referred to Space & Style Home Design.

© Copyright 2014 this drawing cannot be copied, reproduced or used without the consent of Space & Style Home Design.