


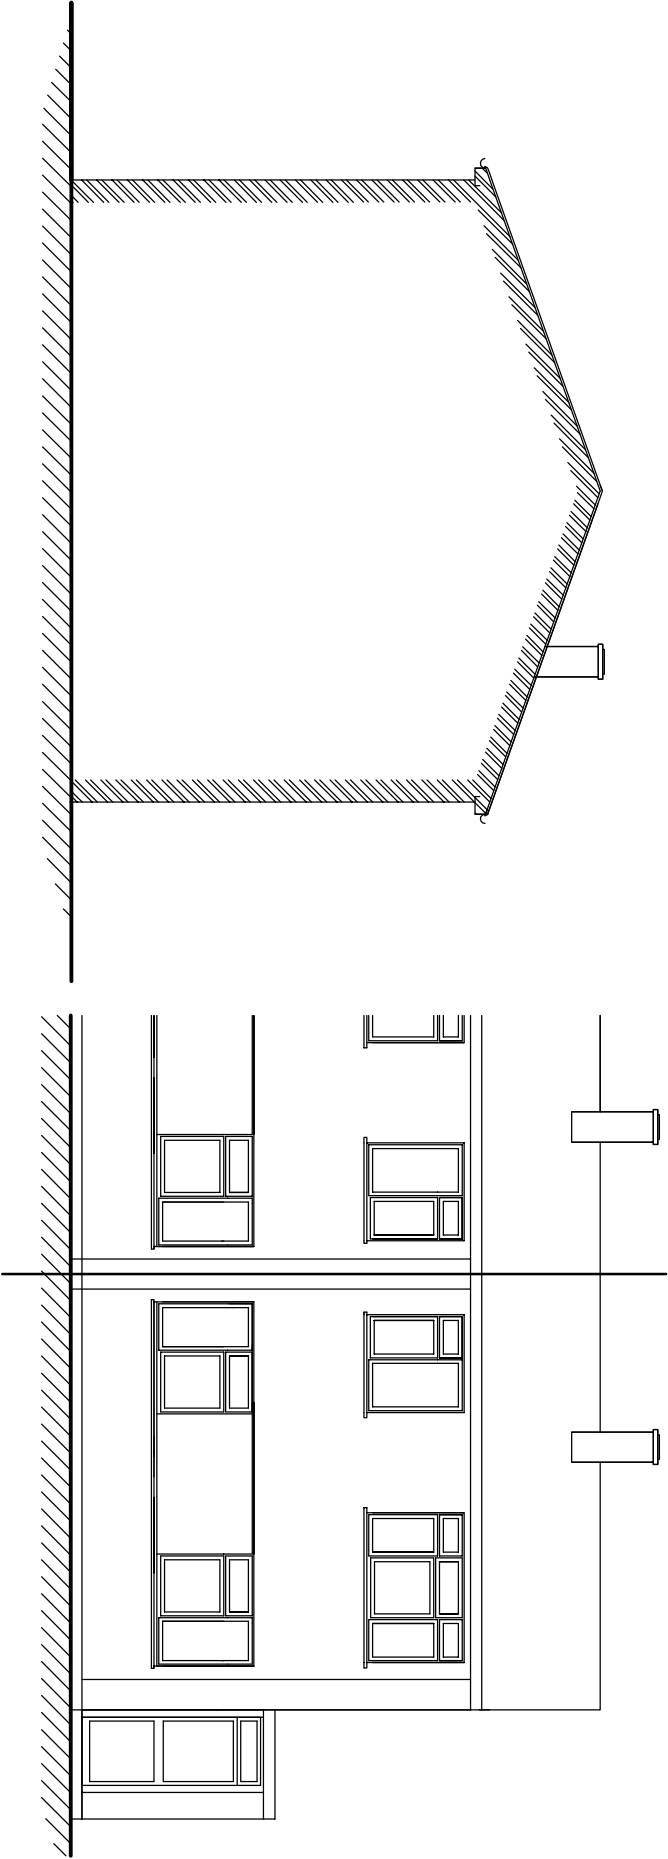


NORTH ELEVATION




SOUTH ELEVATION



WEST ELEVATION

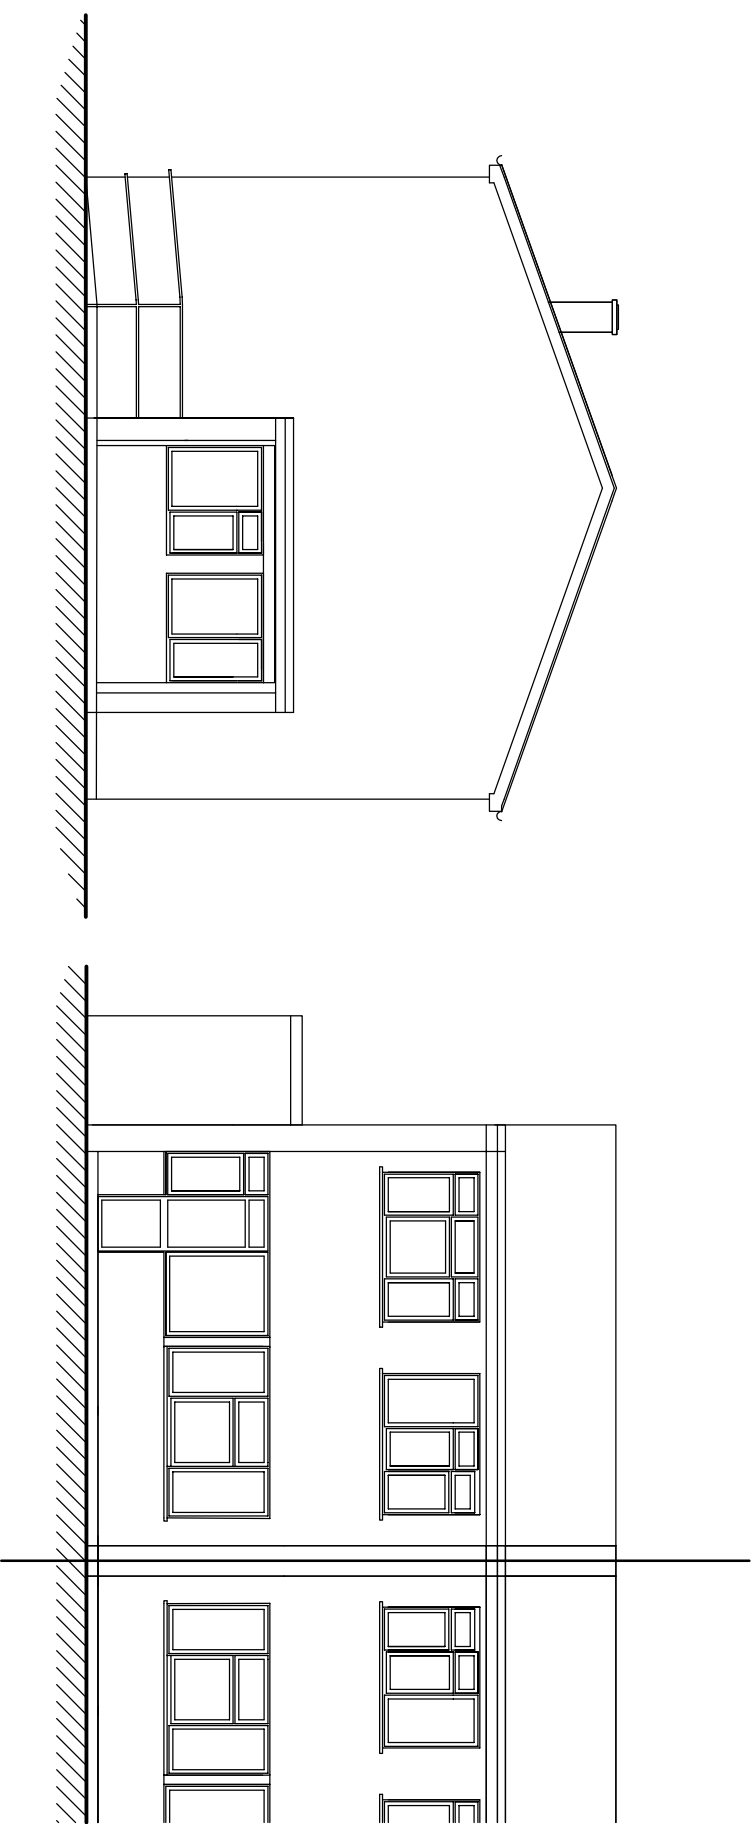

SOUTH ELEVATION

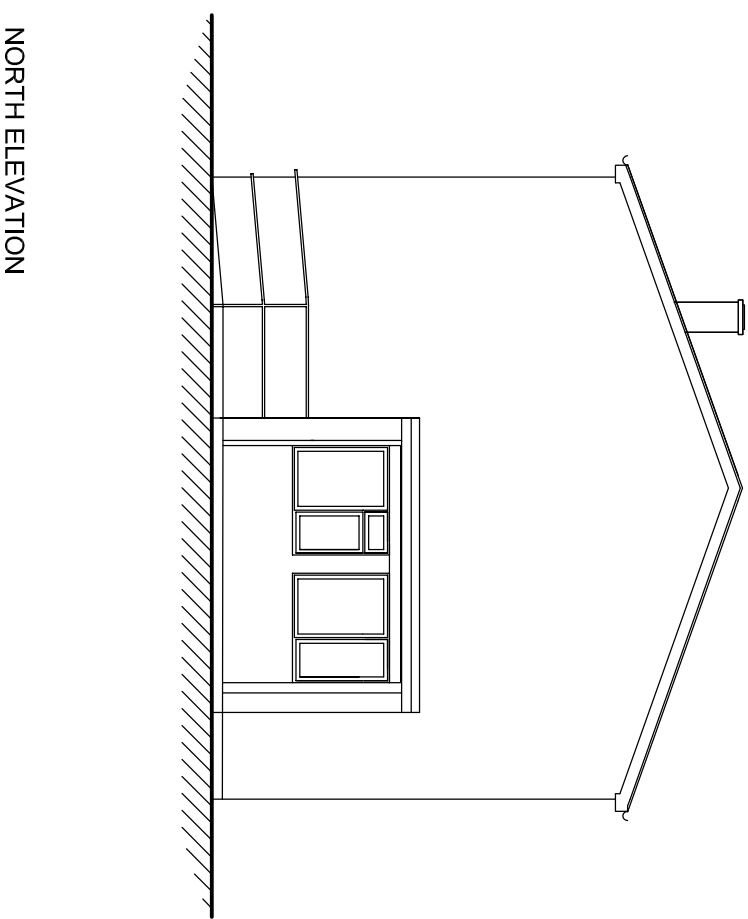

NORTH ELEVATION

EAST ELEVATION

Planned Maintenance



PROJECT TITLE:
DFG Extension
3 Prospect Lane, PO9 5SS

DRAWING TITLE:
ELEVATIONS AS EXISTING

JAN-2014 Drawn by: OMS
Date: 17/01/2014 DWG No: PL-E-001
REV No: /

A3 - 1:100

OS Licence No.: 100019671

REVISIONS: