


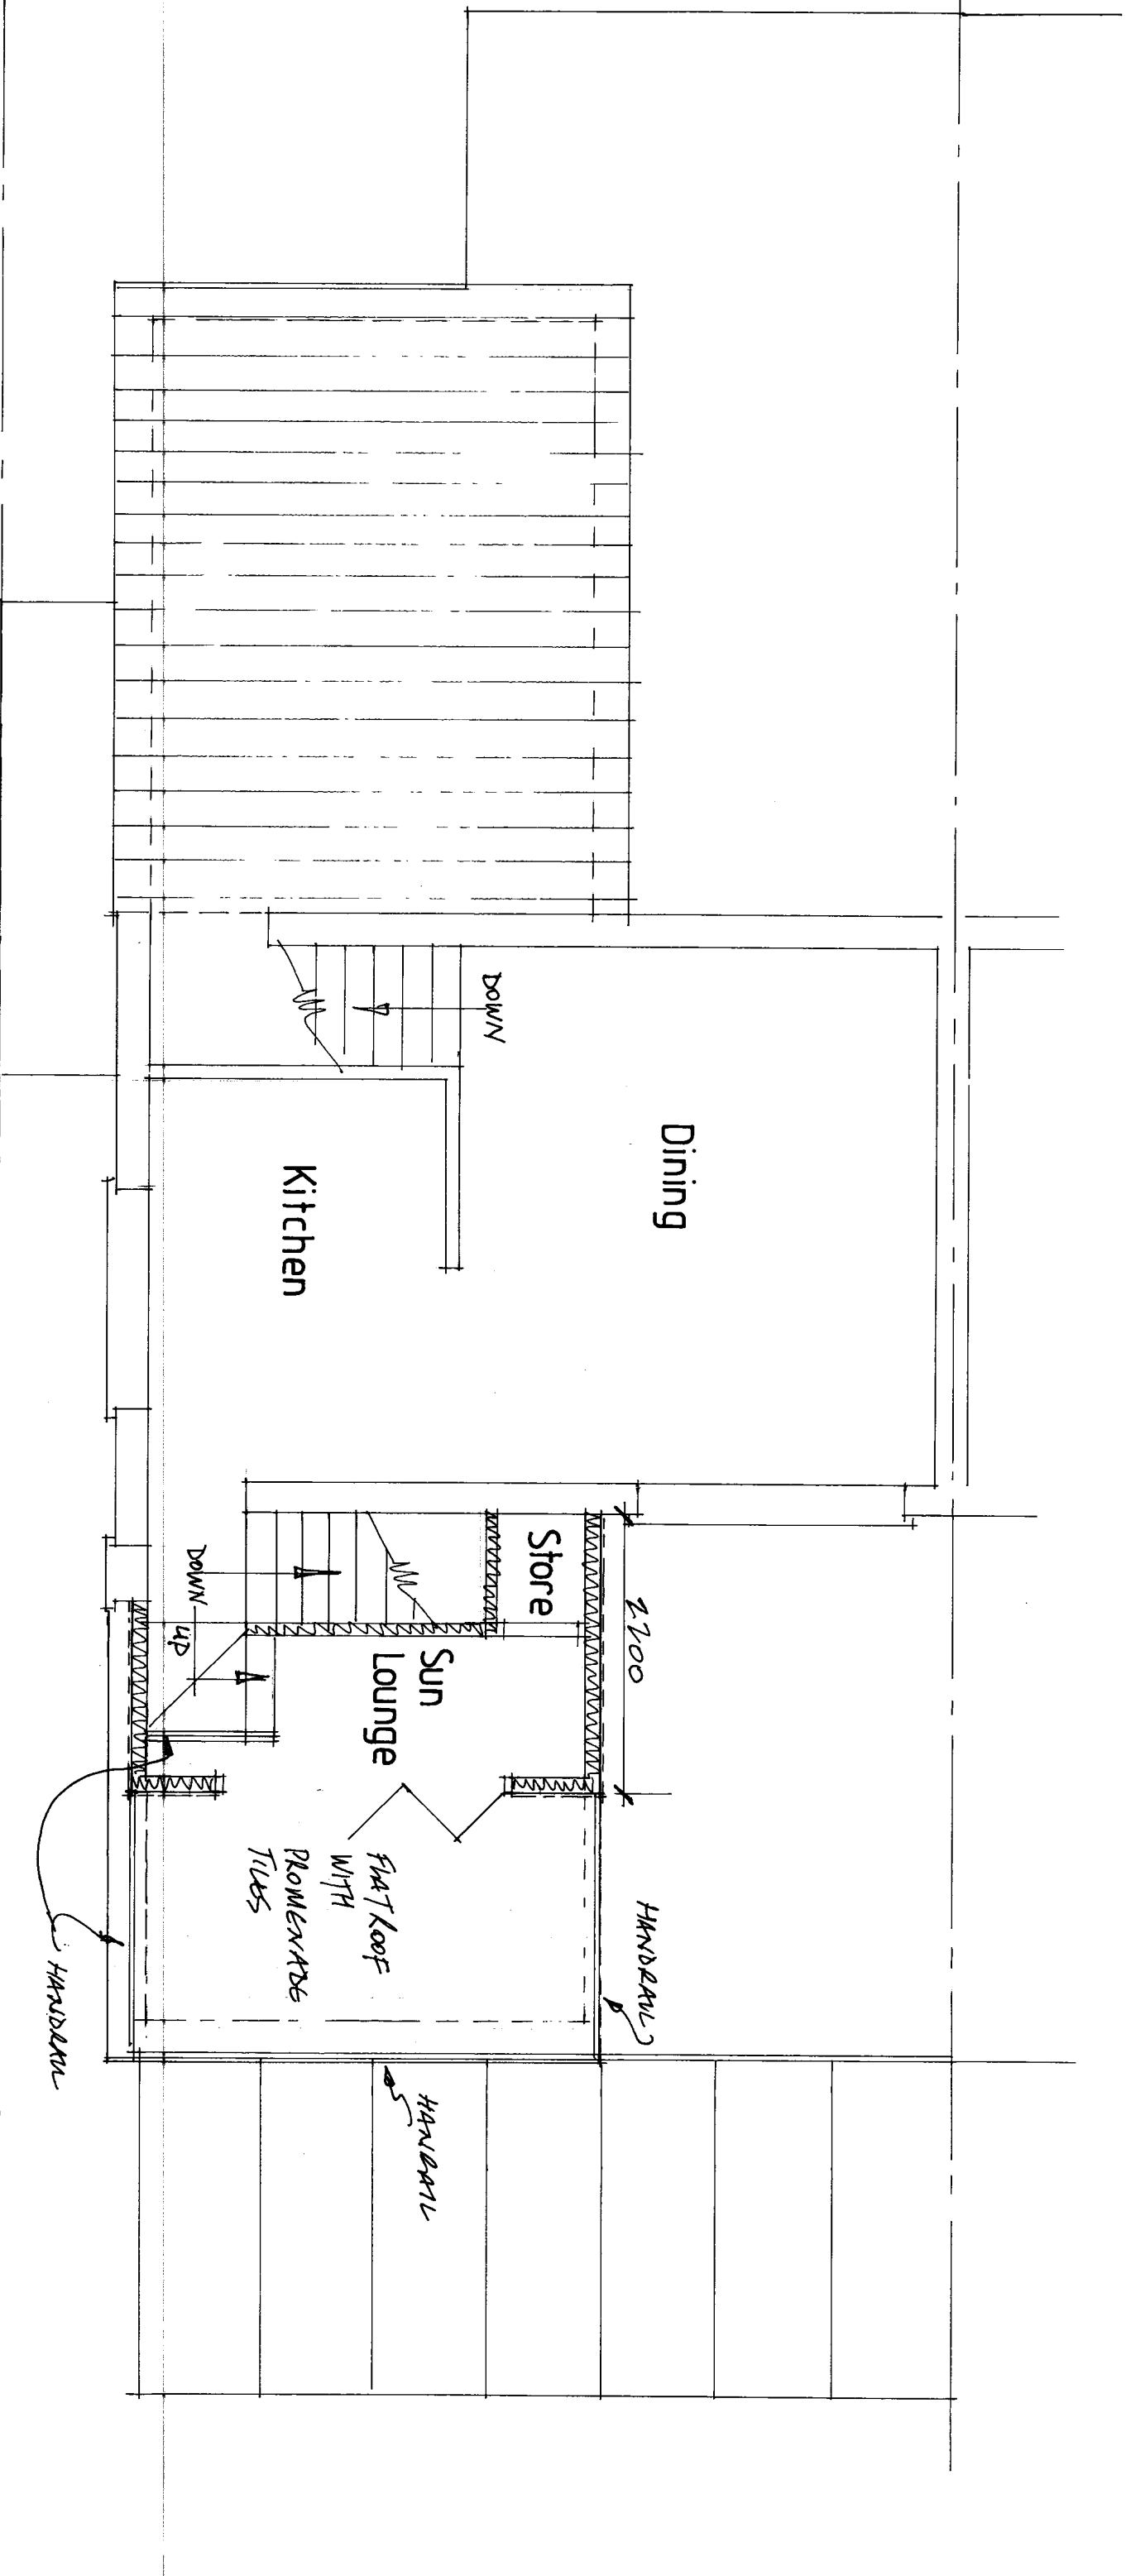

First Floor Plan - proposed

128 Southwood Road
Hayling Island
Scale 1:50
January 2014