



SITE LOCATION PLAN

Scale 1:1250

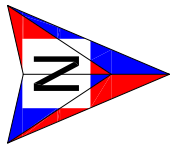

SITE PLAN

Scale 1:500

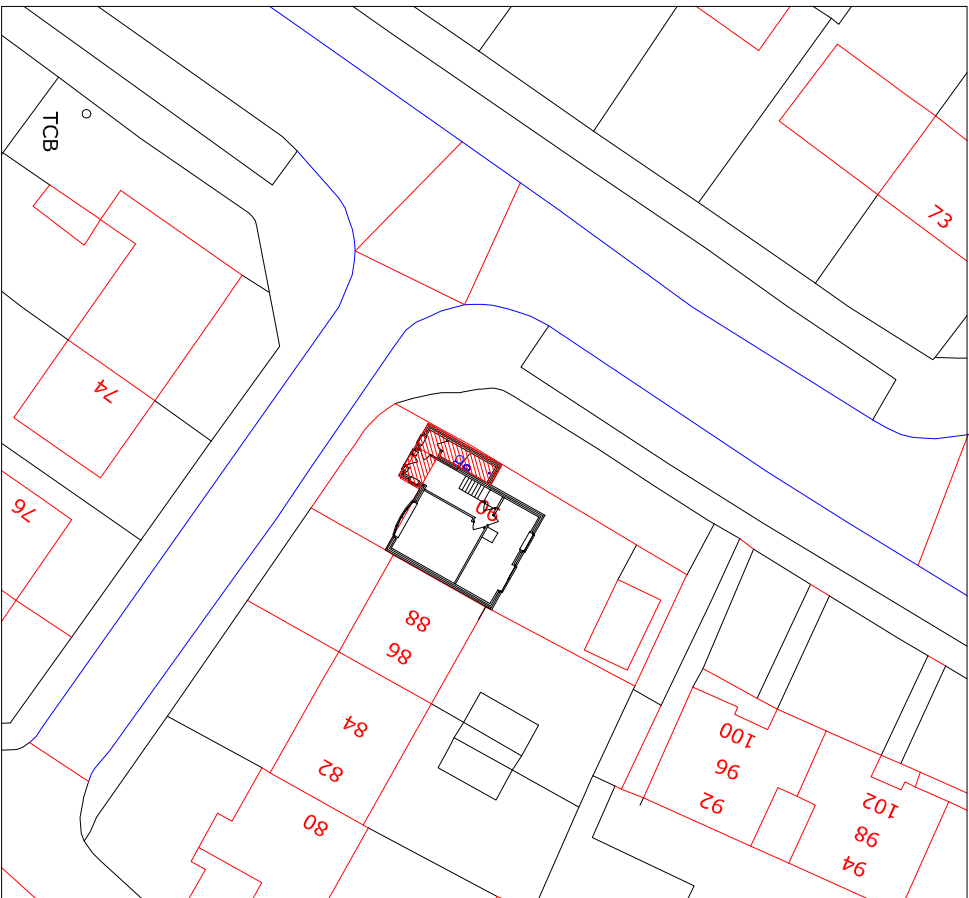

PROPOSALS IN BRIEF		DRAWING NUMBER
Single storey front and side elevation		WART005
SITE LOCATION		
MR & MRS WARTON 90, MILTON ROAD WATERLOOVILLE HANTS. PO7 6AN		
Submitted for comment to the Local Authority Site plan - 1:500. Site location plan 1:1250		
Measurements in mm and are approximate.		
Extension Design Ltd Richard Stummer 62, Foxhall Drive Dibden Purlieu Southampton SO45 4NZ Telephone 023 8094 0635 Mobile 07747 831366 Fax 023 8094 3274 richard.stummer@extensiondesign.com		
Plans drawn for - HOUSES - GARAGES LIGHT DIMENSIONS - DIMENSIONS		
NHER registered plan assessor		PAPER SIZE - A2
General notes - please read		
Party Wall Act 1996 Where building within 3 metres of a neighbour's existing wall is proposed, the Party Wall Act 1996 could apply and is the responsibility of the site owner to implement the Act prior to commencement of works. Further information on this can either be found through the Internet or Extension Design Ltd.		
Commencement of works. Building work should only be started once planning permission has been gained. If it is required and building regulations approval has also been approved by the local authority. Work started before these permissions are granted are done so entirely at the site owners own risk. Measurements shown on these drawings need to be checked on site before start of work by the contractor. If any aspect of these drawings are unclear, please ask. Additional measurements, detail etc can be added if needed. Don't guess - always ask! These drawings and the electronic master file remain the property of Extension Design Ltd, no further copies can be made without the written permission of Extension Design Ltd.		

