






01 PROPOSED ELEVATION A
402 1:100 FRONT SOUTH-WEST ELEVATION

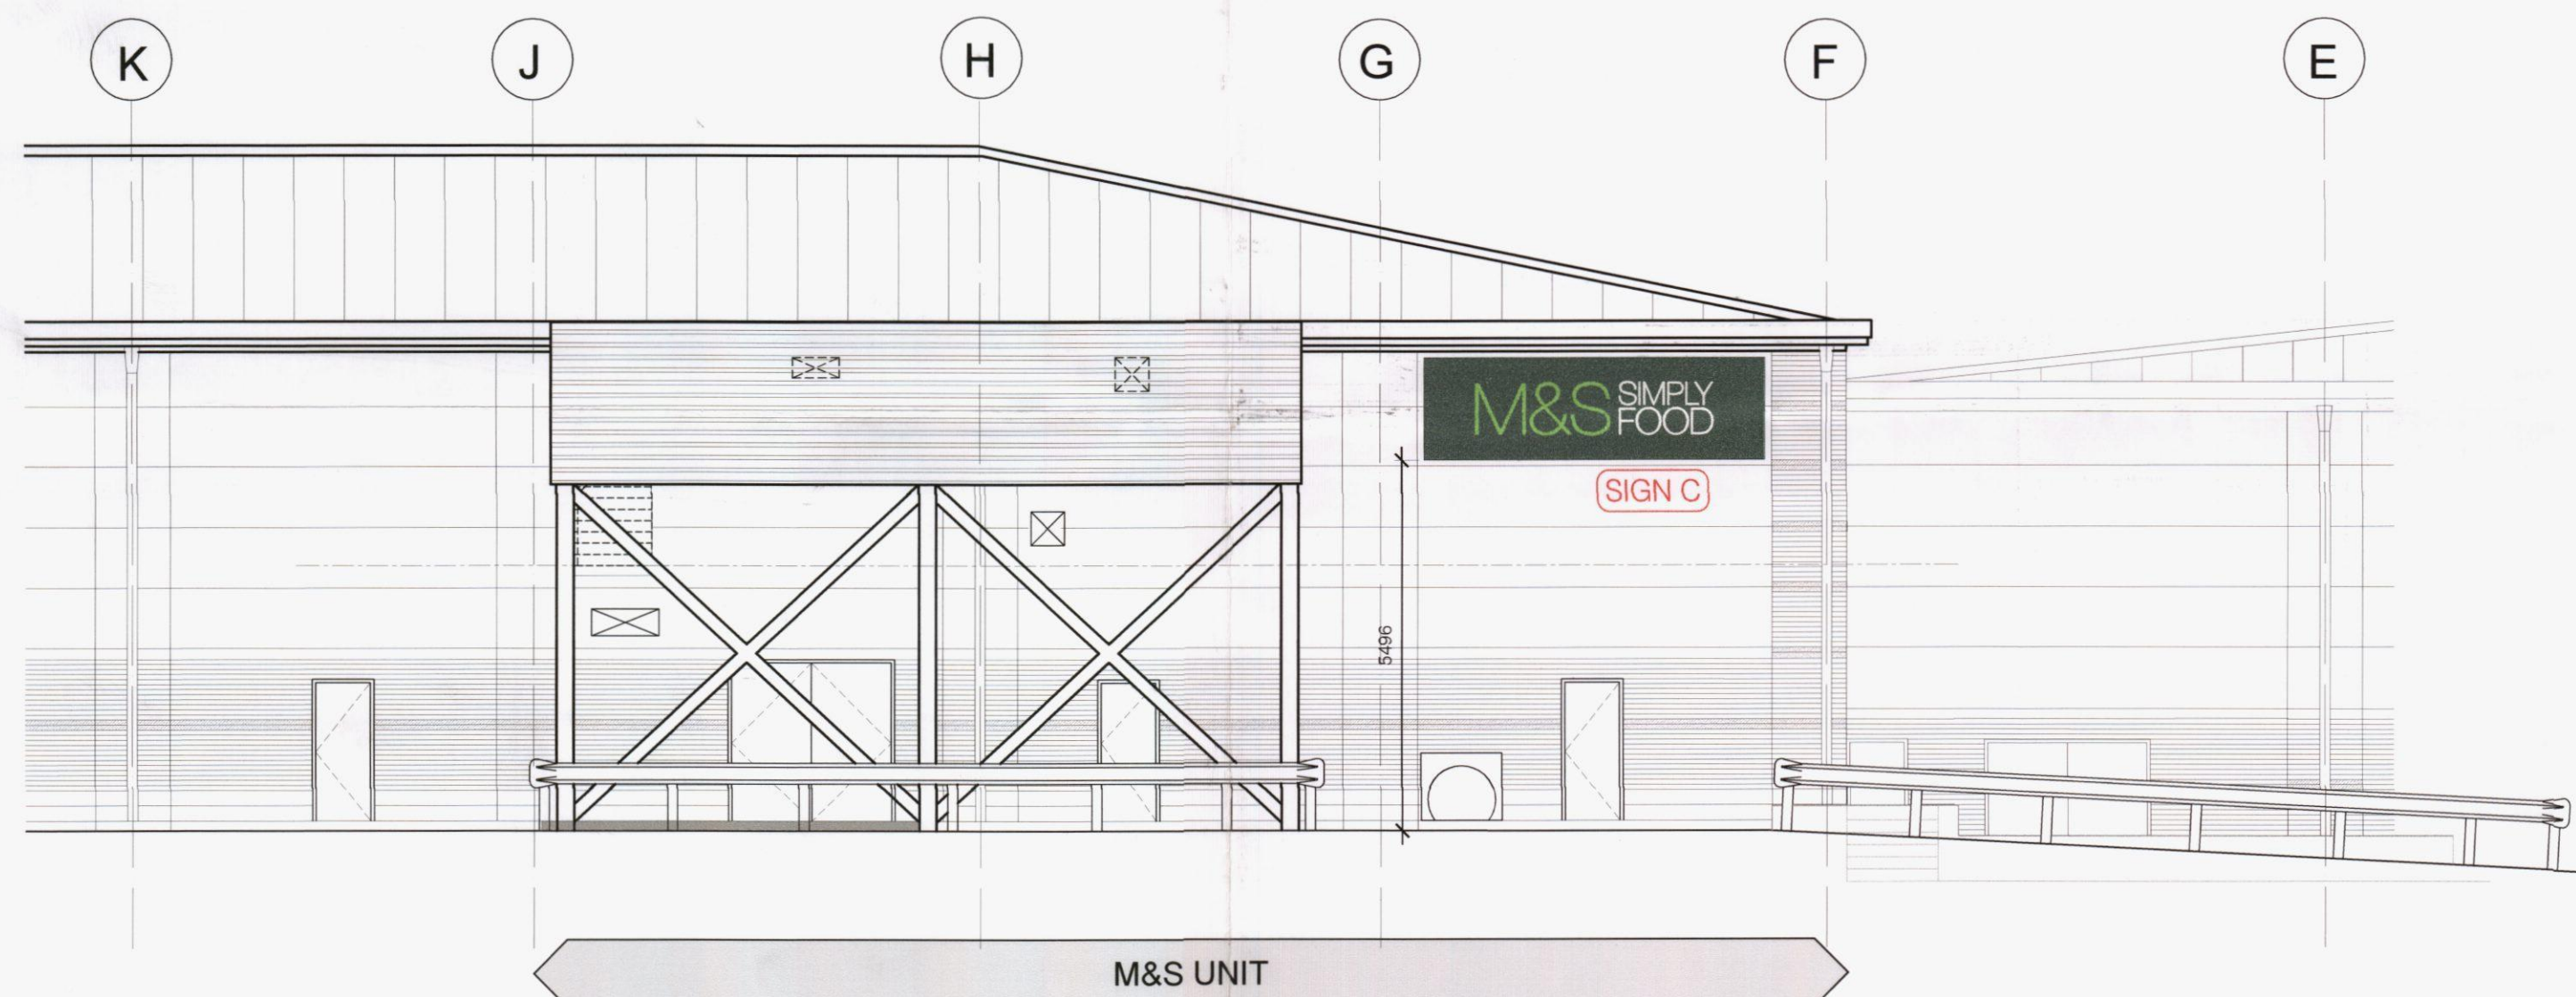


03 PROPOSED ELEVATION B
402 1:100 REAR NORTH-EAST ELEVATION

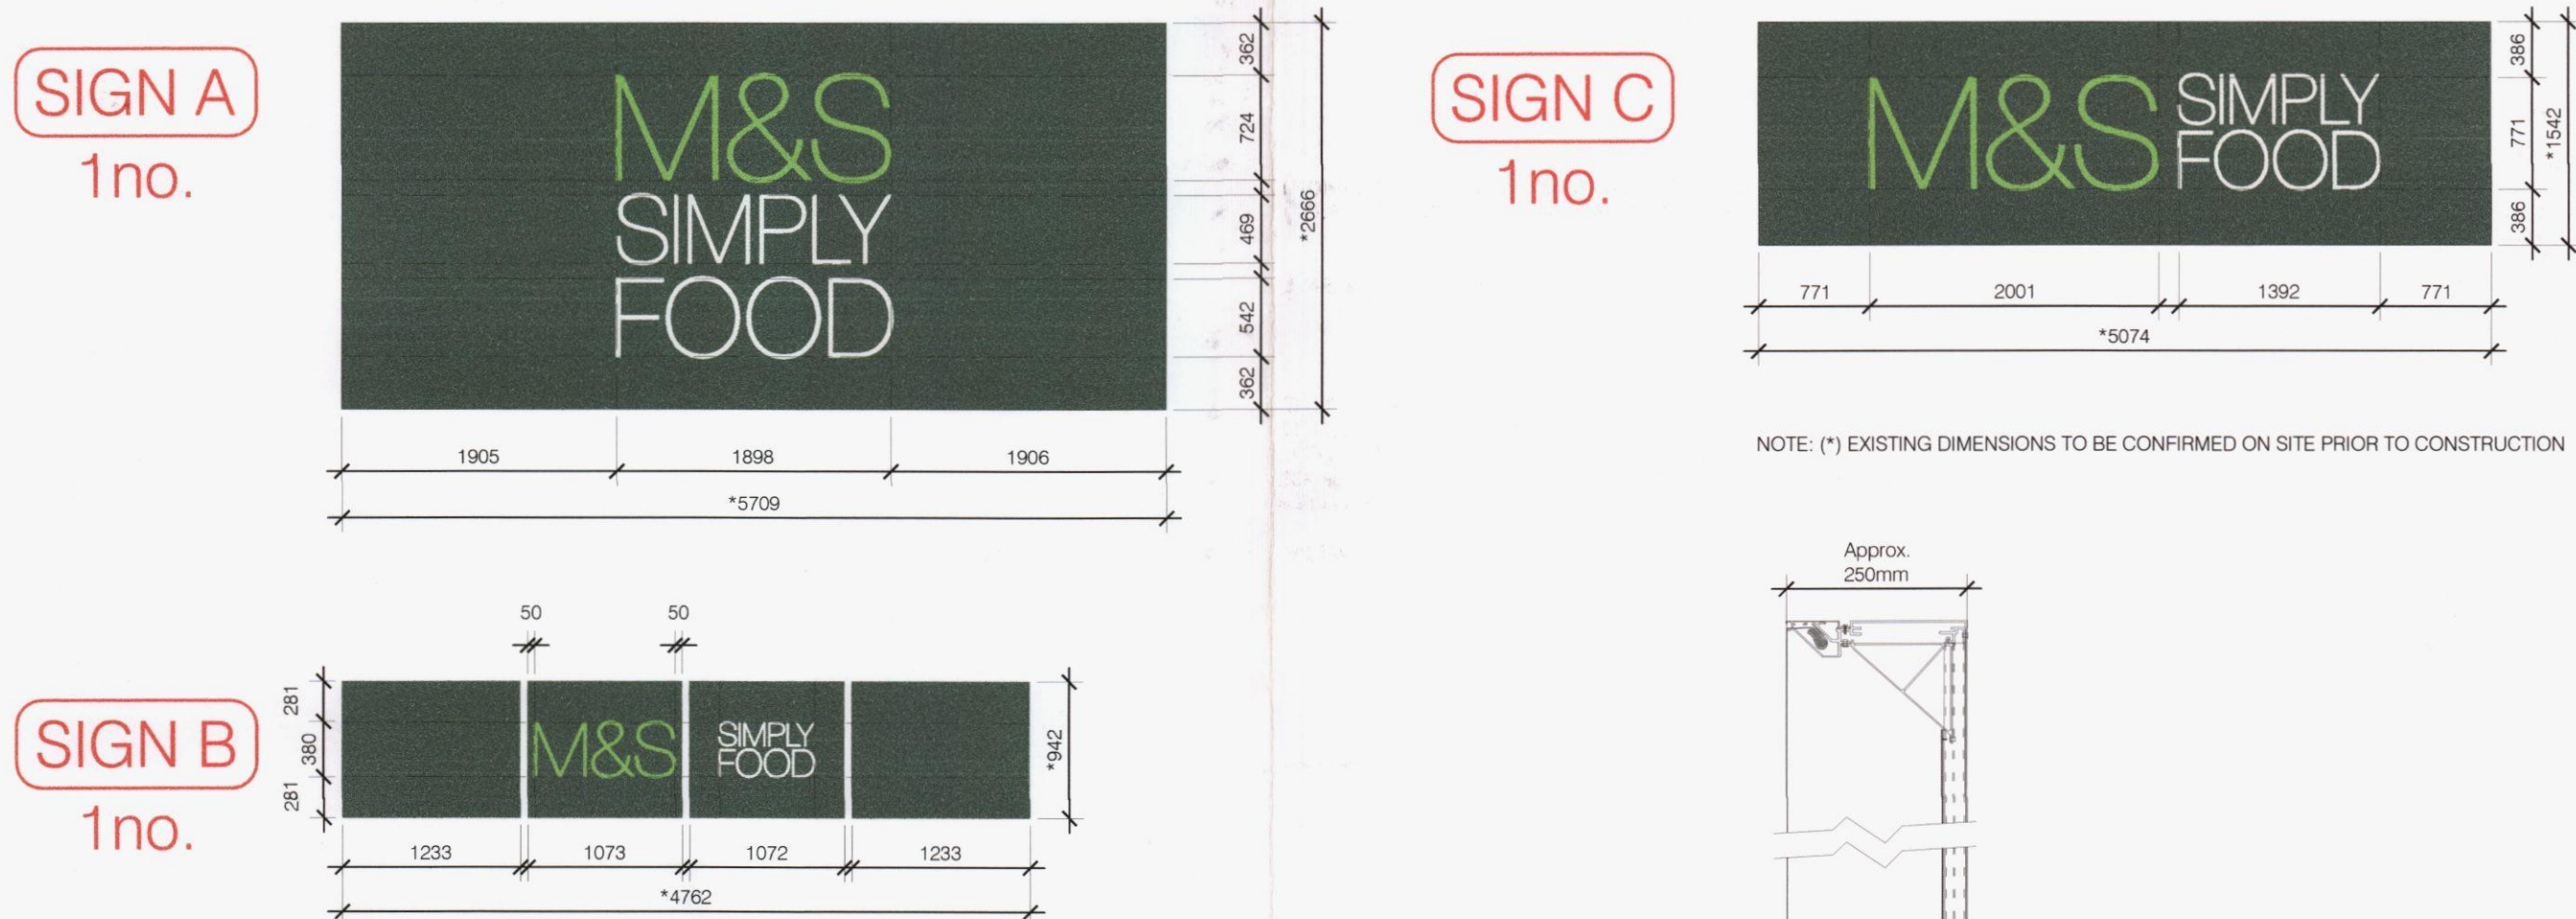


05 SIGNAGE DETAILS
402 1:50

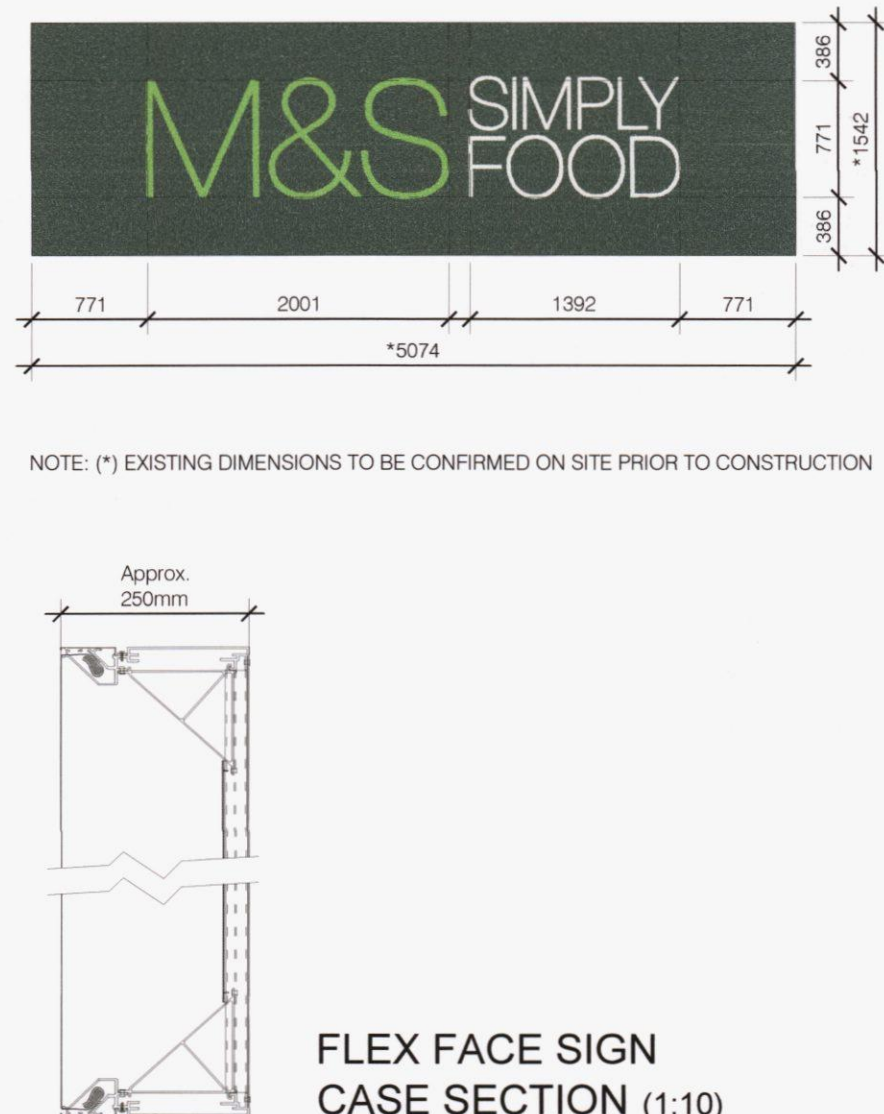

FLEX FACE SIGN
CASE SECTION (1:10)

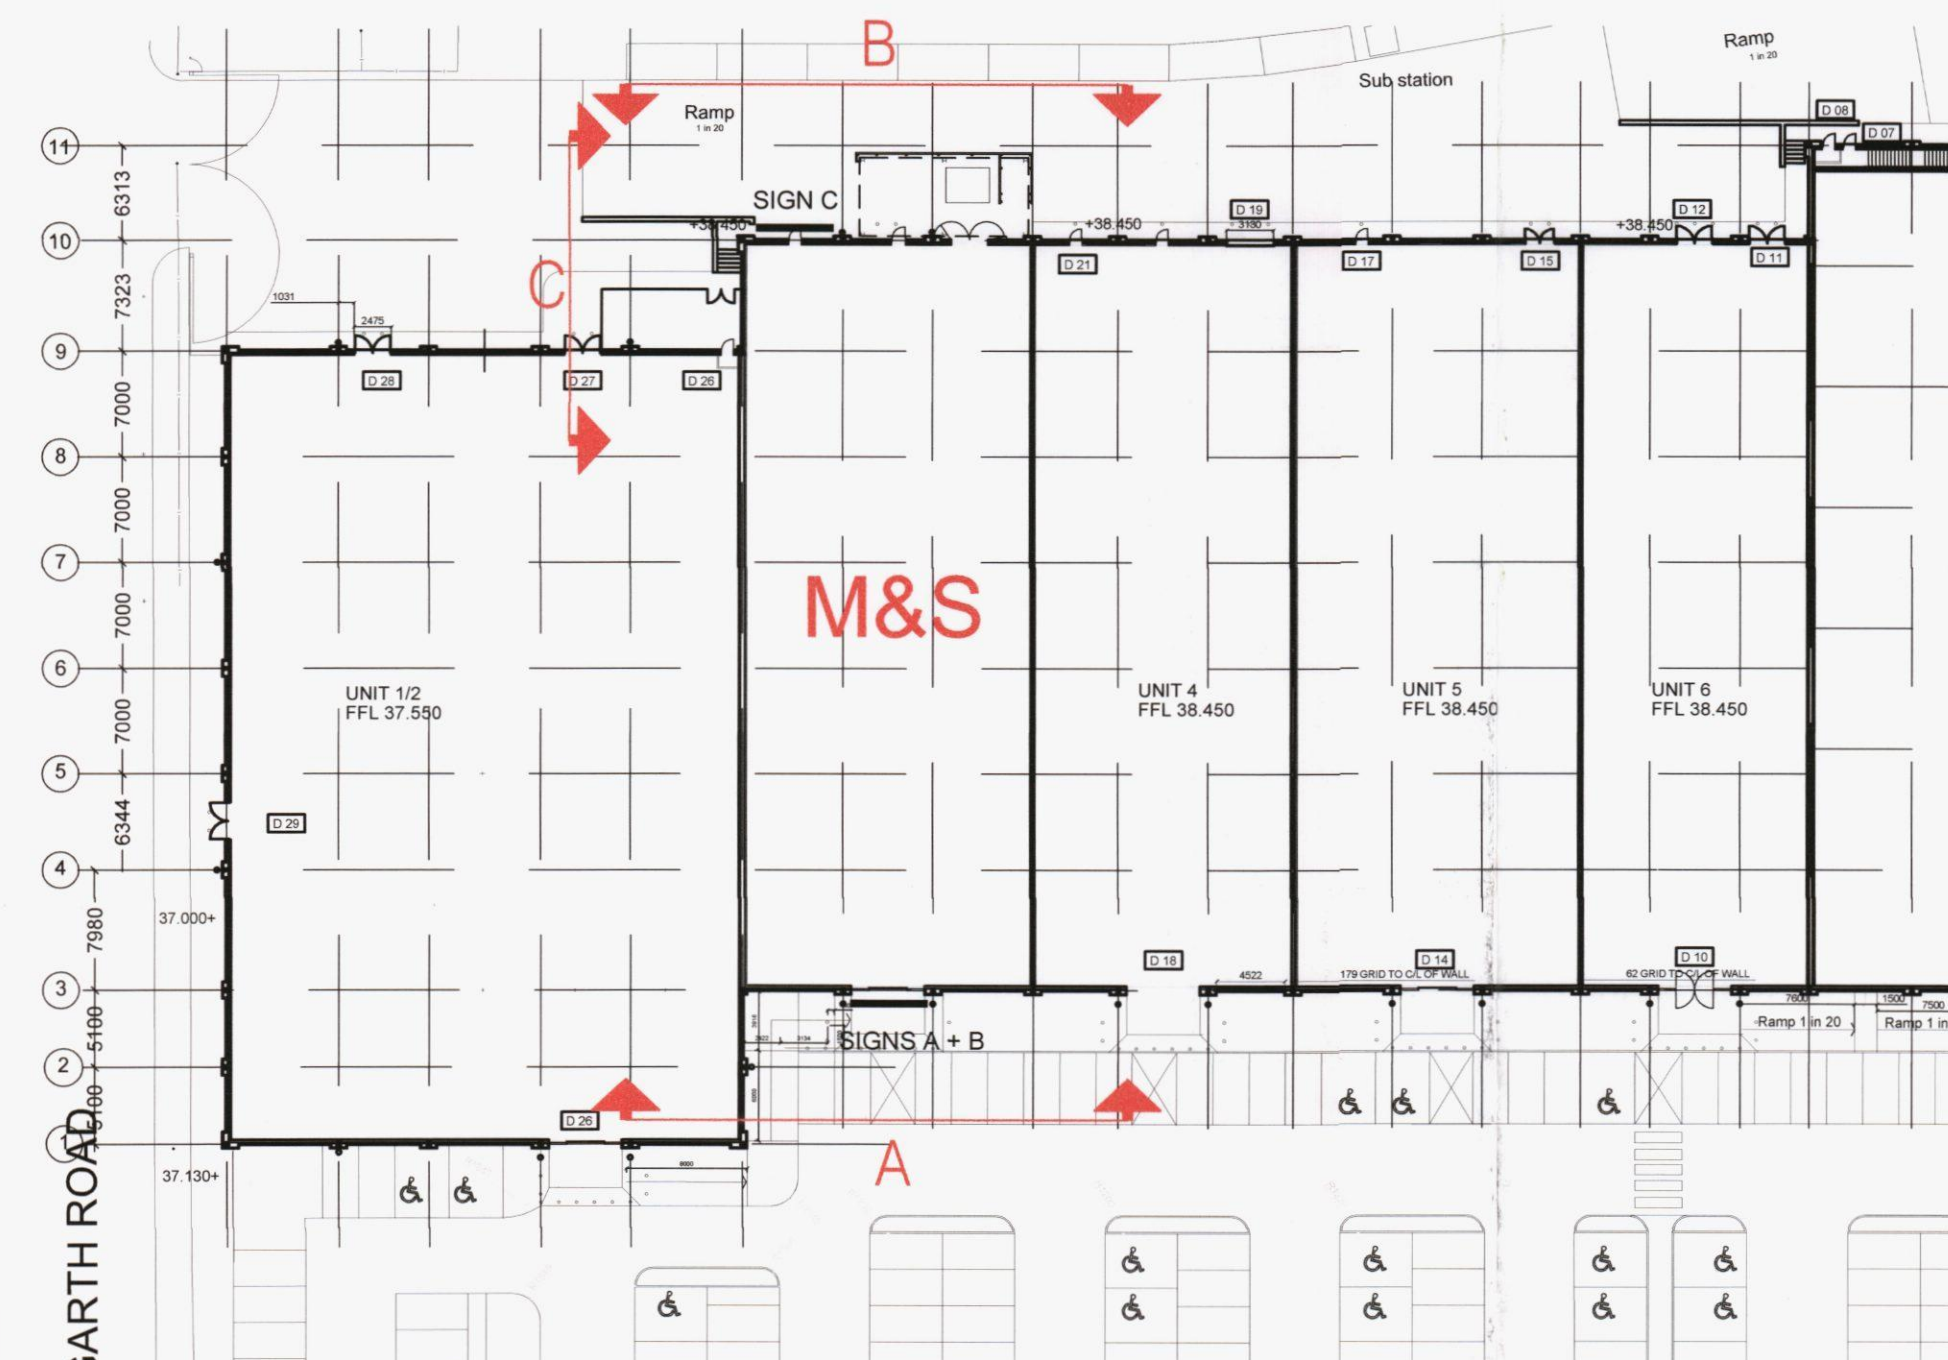



02 PROPOSED ELEVATIONS
402 1:500 LOCATION PLAN

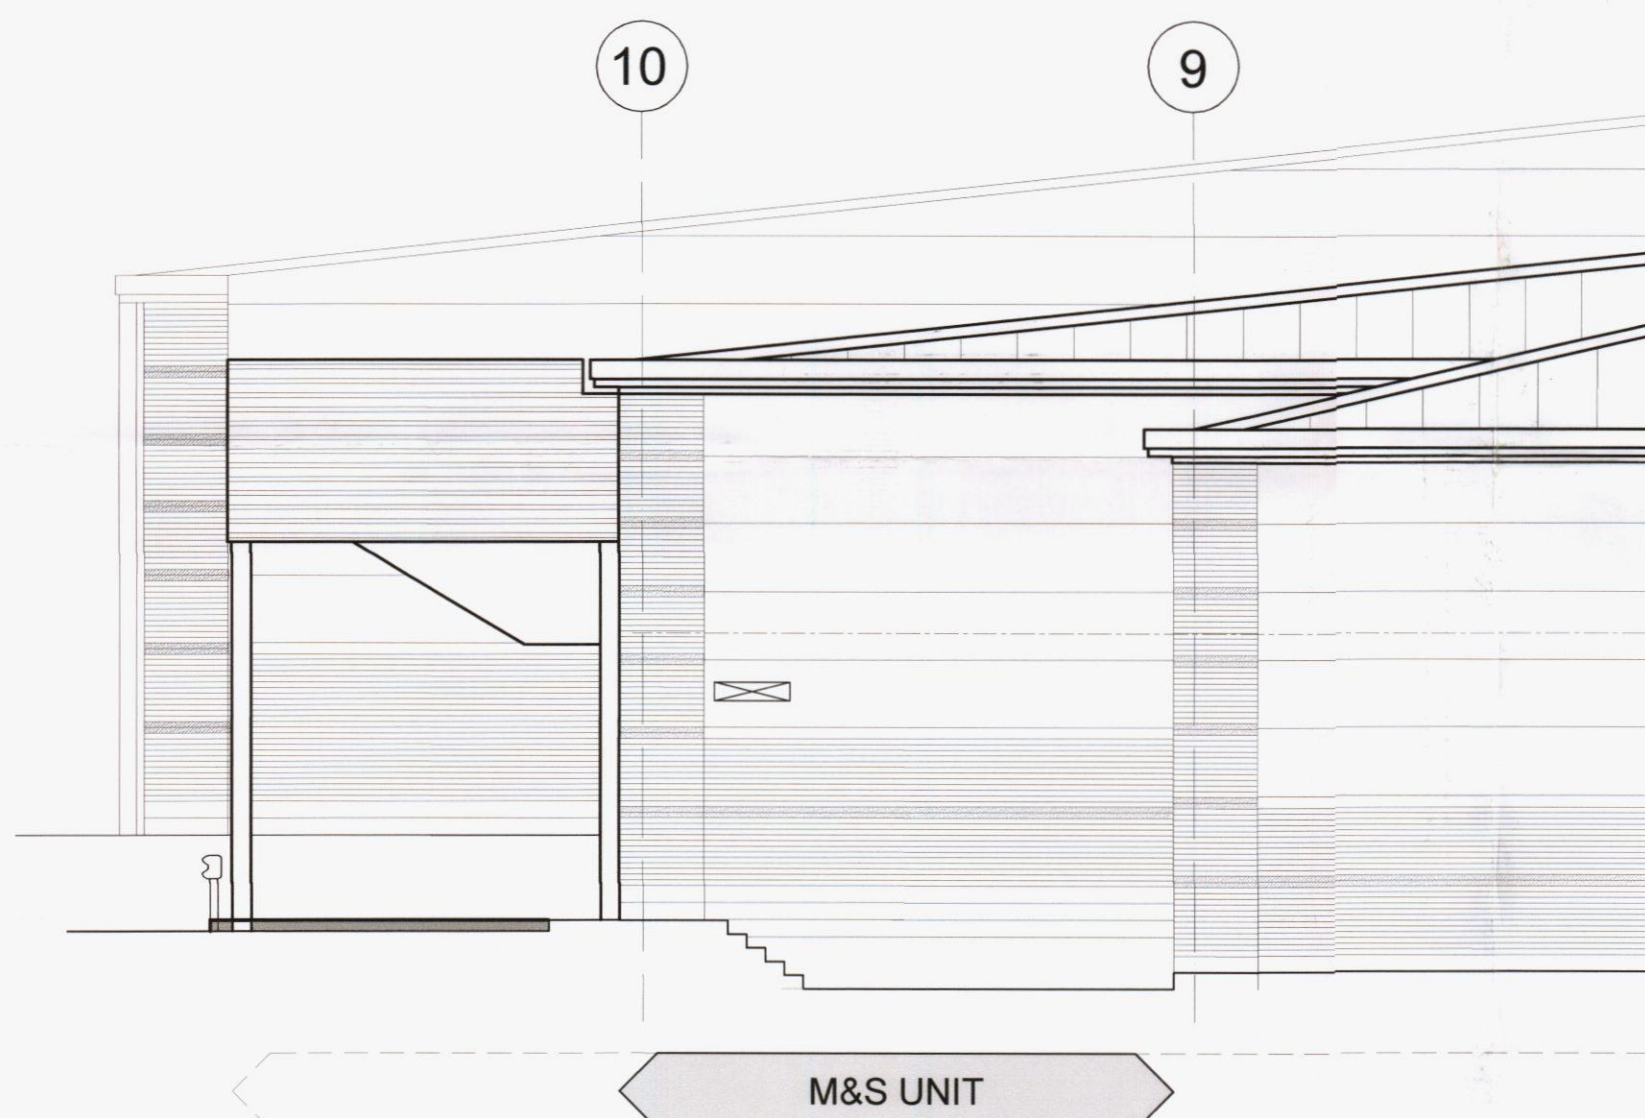

04 PROPOSED ELEVATION C
402 1:100 NORTH-WEST SIDE ELEVATION

NOTES

ALL DIMENSIONS TO BE CHECKED ON SITE.
COPYRIGHT PROTECTED.

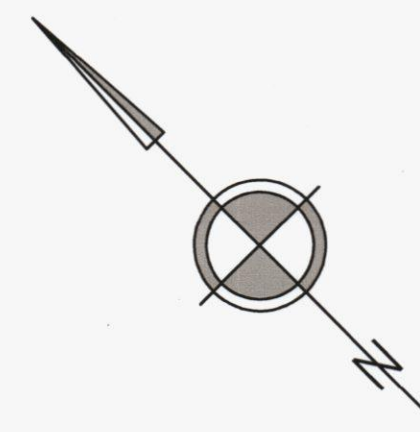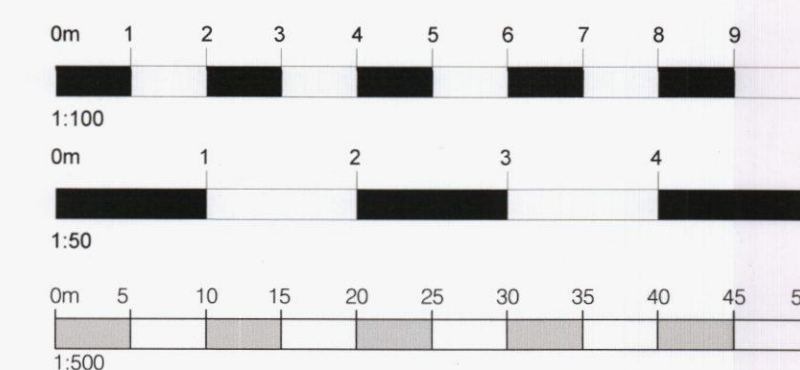

04	26.11.13	Updated to planner's comments	LT	TC
03	20.11.13	Updated to planner's comments	LT	TC
02	12.11.13	Updated to planner's comments	LT	TC
01	18.10.13	Updated to planner's comments	LT	TC

REV	DATE	DESCRIPTION	DRAWN	CHECKED
04	26.11.13	Updated to planner's comments	LT	TC

LOCATION FIGURE

M&S

STORE NAME
WATERLOOVILLE
COUNTRY
ENGLAND

PROJECT
NEW SIMPLY FOOD

PROPOSED EXTERNAL ELEVATIONS & SIGNAGE

CONSULTANT
LEWIS AND HICKEY
DISCIPLINE DESCRIPTION
ARCHITECTURE

CONSULTANT LOGO
L&H
18 Farnham Road
Guildford
Surrey
GU1 4XA
Tel: 01483 560908
Fax: 01483 560960
Email: guildford@lewishickey.com

SCALE	PAPER SIZE	DATE	DRAWN	CHECKED
VARIABLE	A1	02.10.13	LT	TC

STORE NUMBER
Q0198GRW001
PROJECT No
A
DISCIPLINE CODE
402

CONSULTANT PROJECT No
G4007
STATUS
P
REVISION
04