





SOUTH ELEVATION

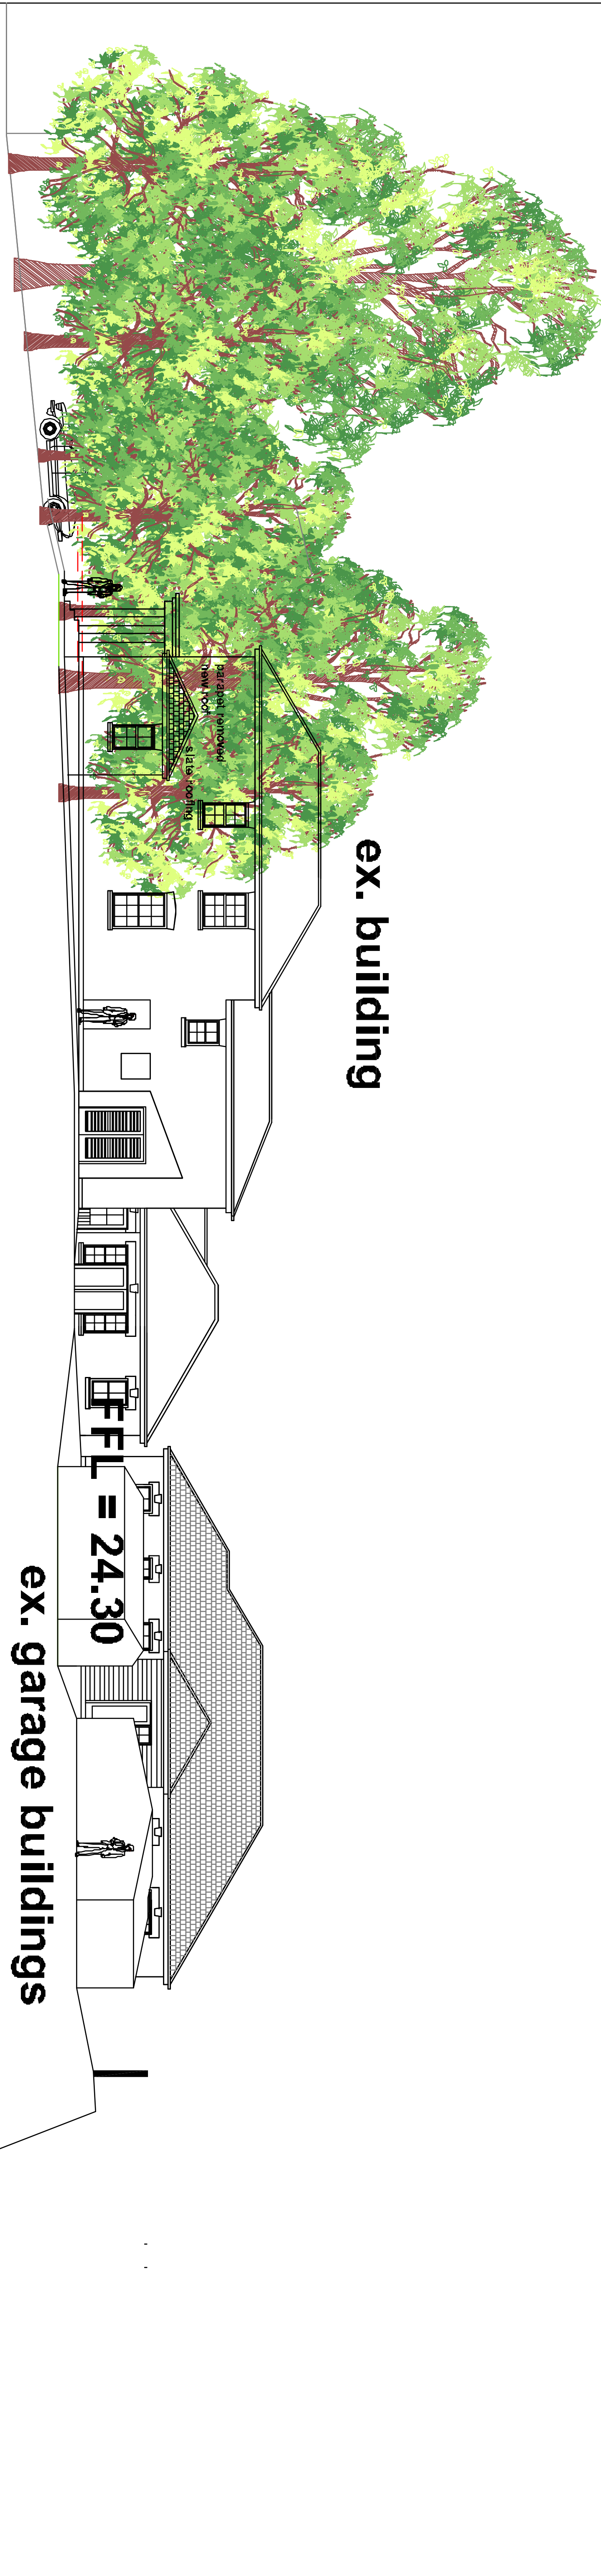

SITE SECTION C-C LOOKING WEST

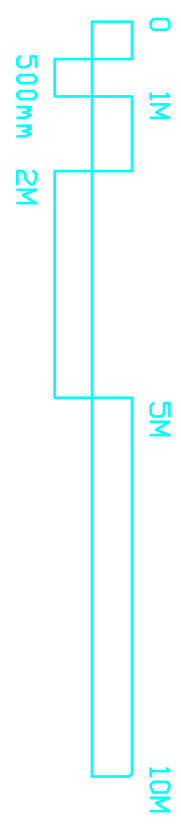

DATE	12/1/2020	TITLE	SECTION A - EXISTING BUILDING PROPOSAL AND ASSIGNED - 04/2/20 - PG
DATE	Sept. 2013	TITLE	Residential care proposals
OWNER	42, Bedhampton Hill - Havant	PROJECT	PETER GALLADAY ARCHITECT
PROJECT	Site Section C-C	PROJECT	
DRAWING NO.	12/10/0/RM08	PROJECT	HAVANT, HAMPSHIRE PG 16A
PROJECT		PROJECT	TEL: 02392 448853
PROJECT		PROJECT	MEL 07000 483346