


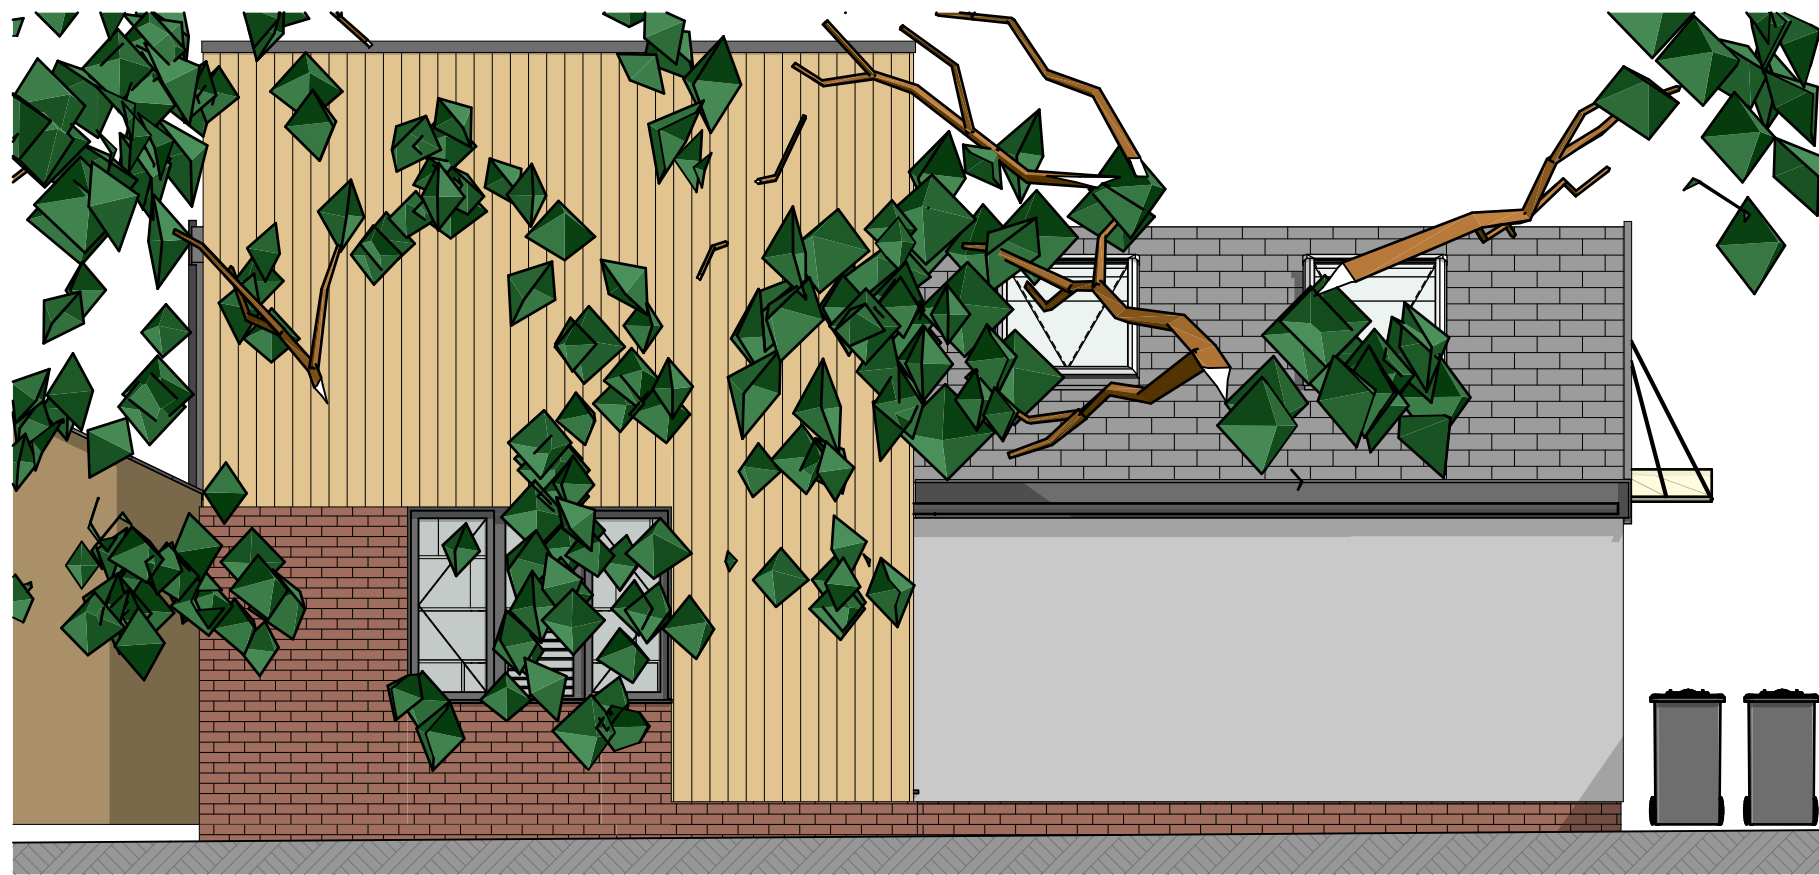


Proposed Front Elevation 1:50




Proposed West Elevation 1:50




Proposed Rear Elevation 1:50

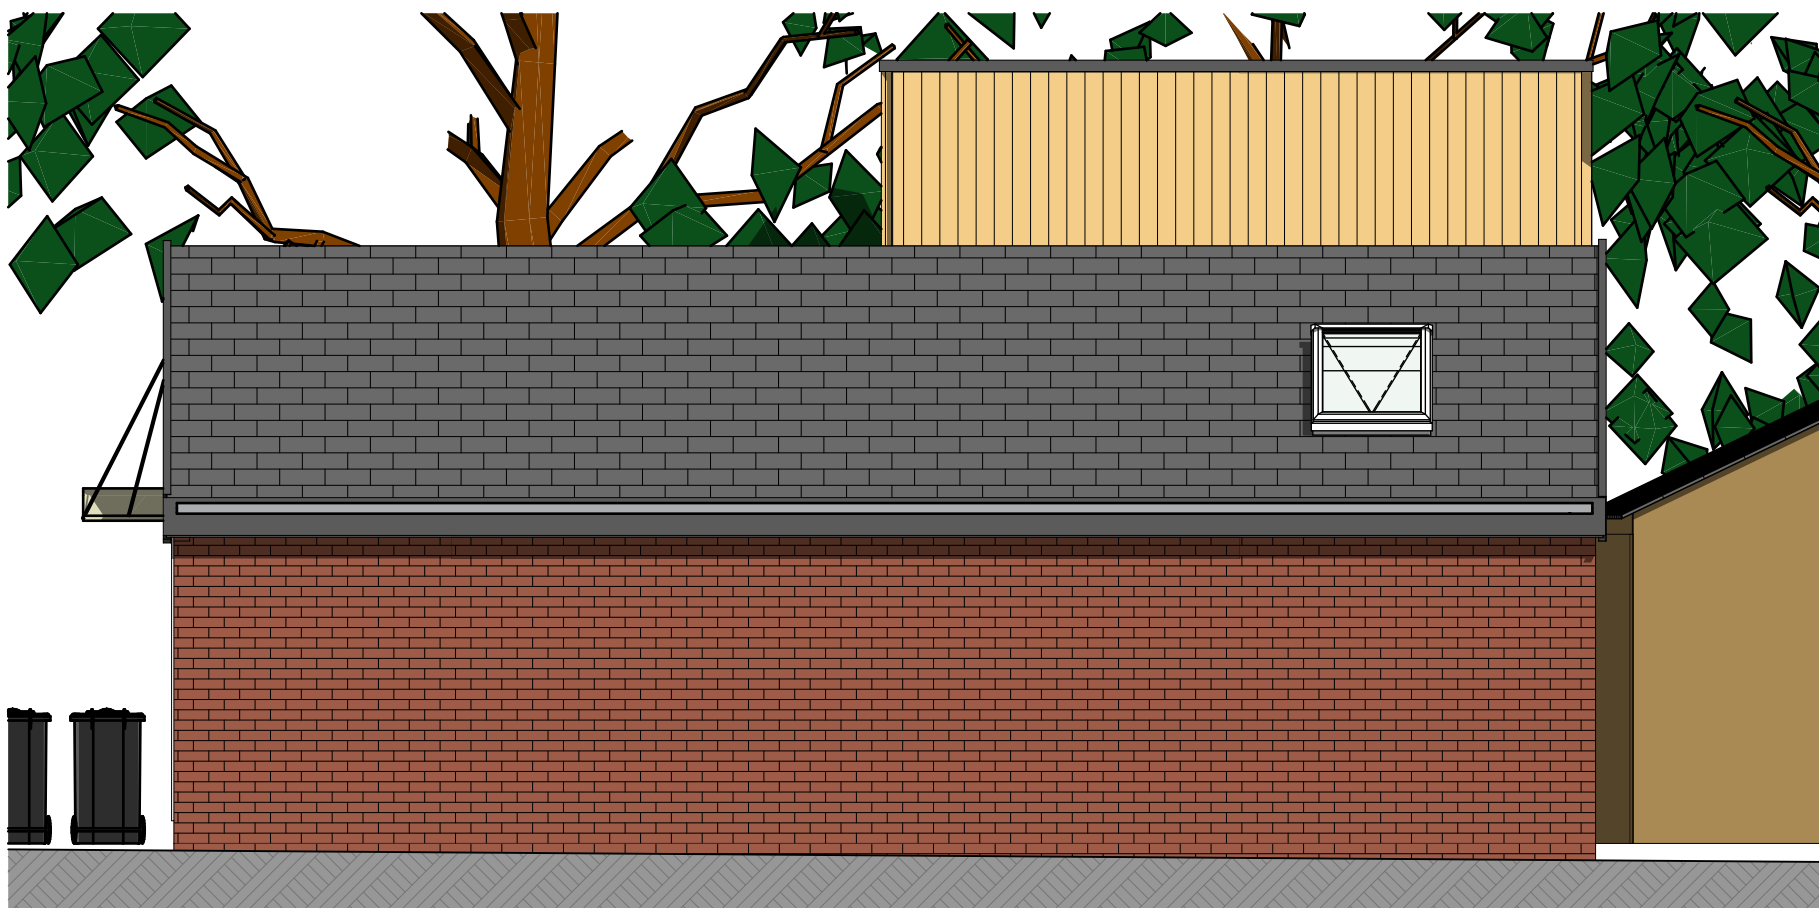


Proposed East Elevation 1:50

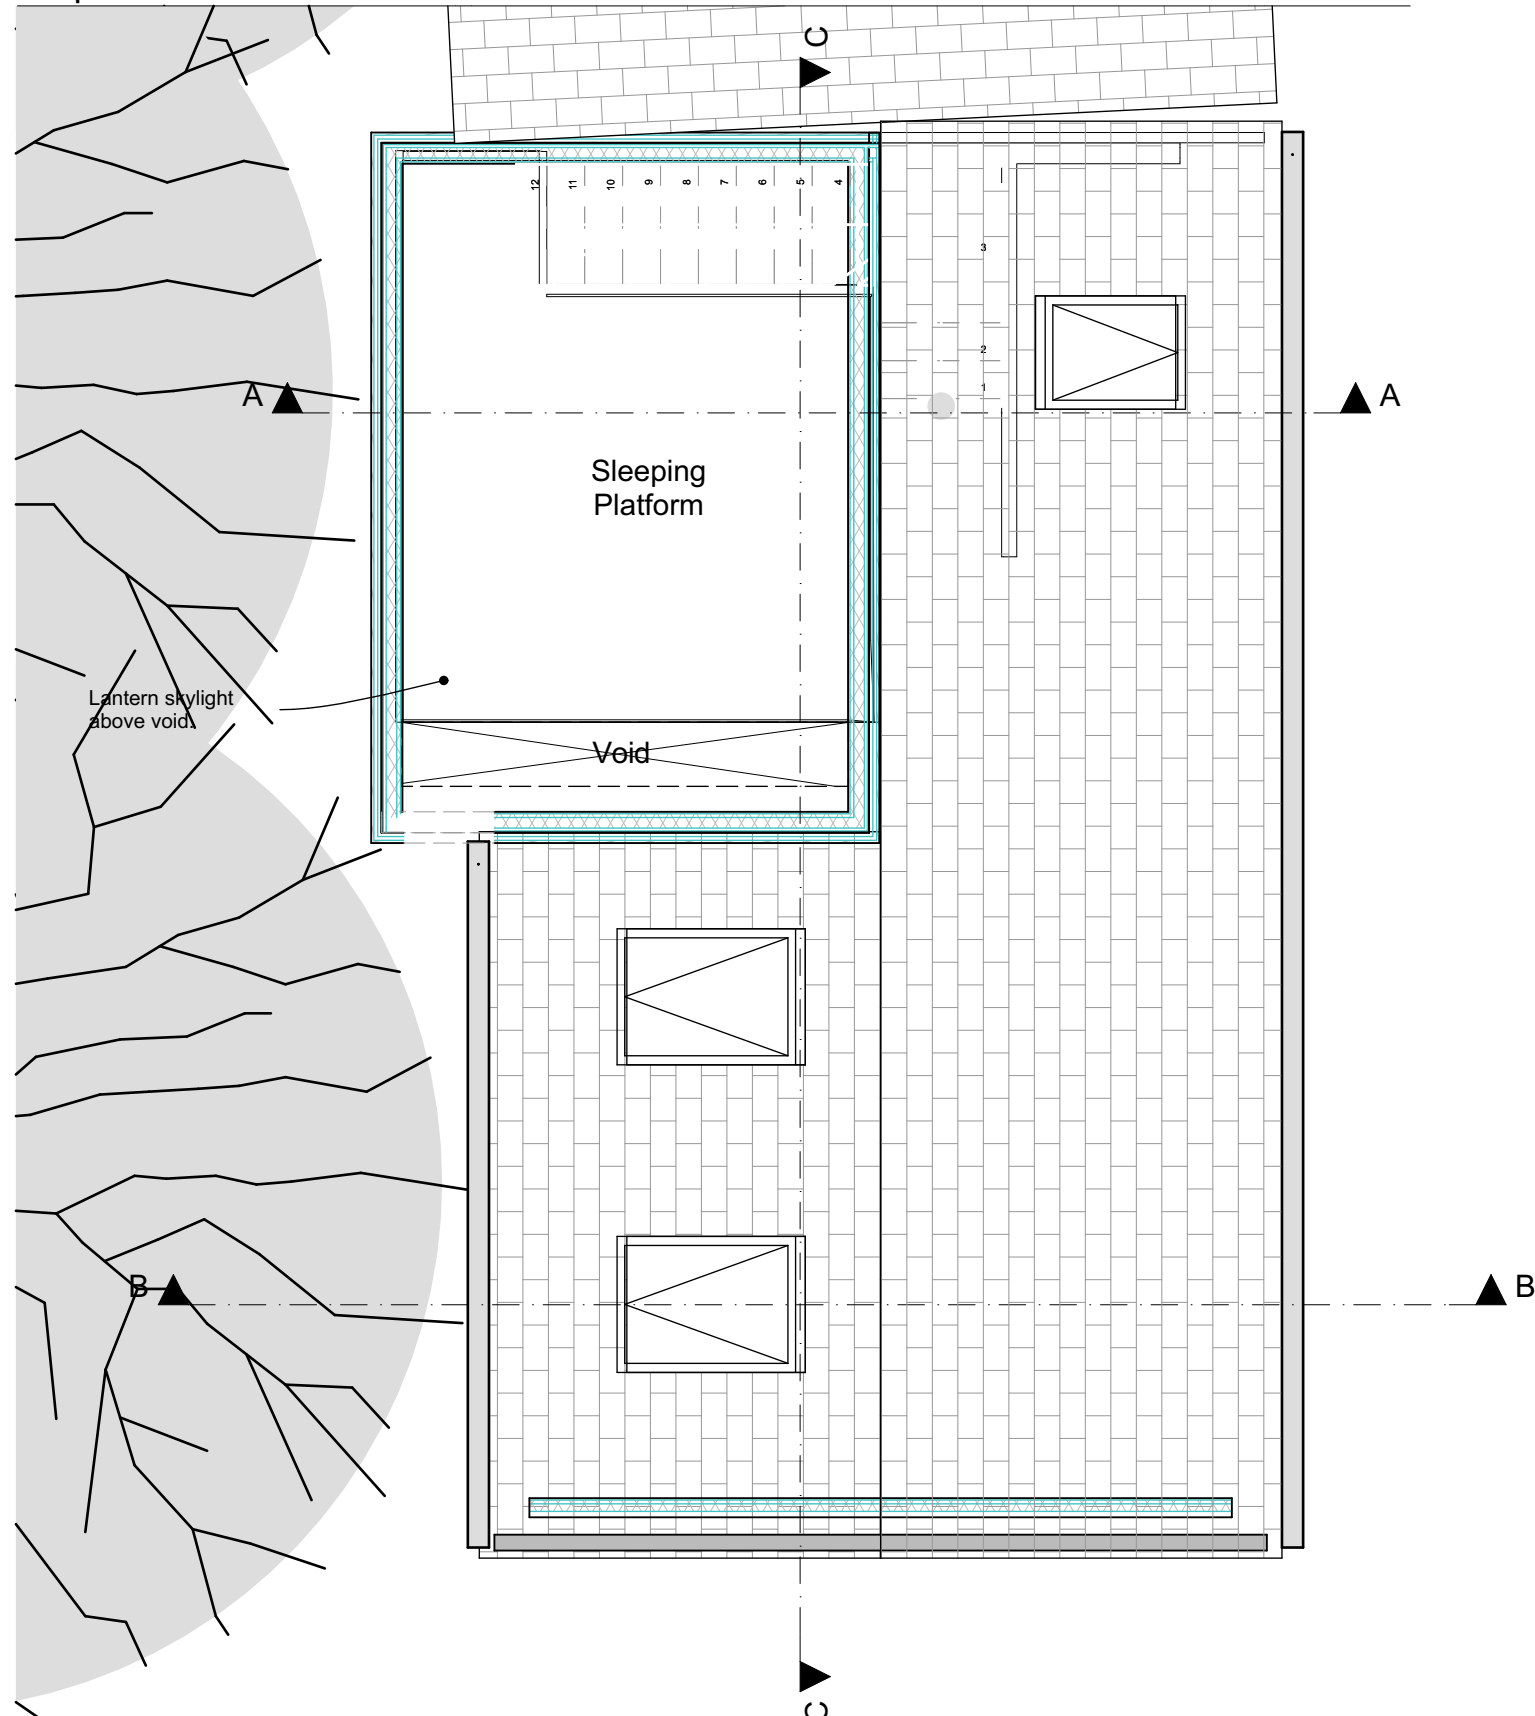


Proposed Mezzanine 1:50

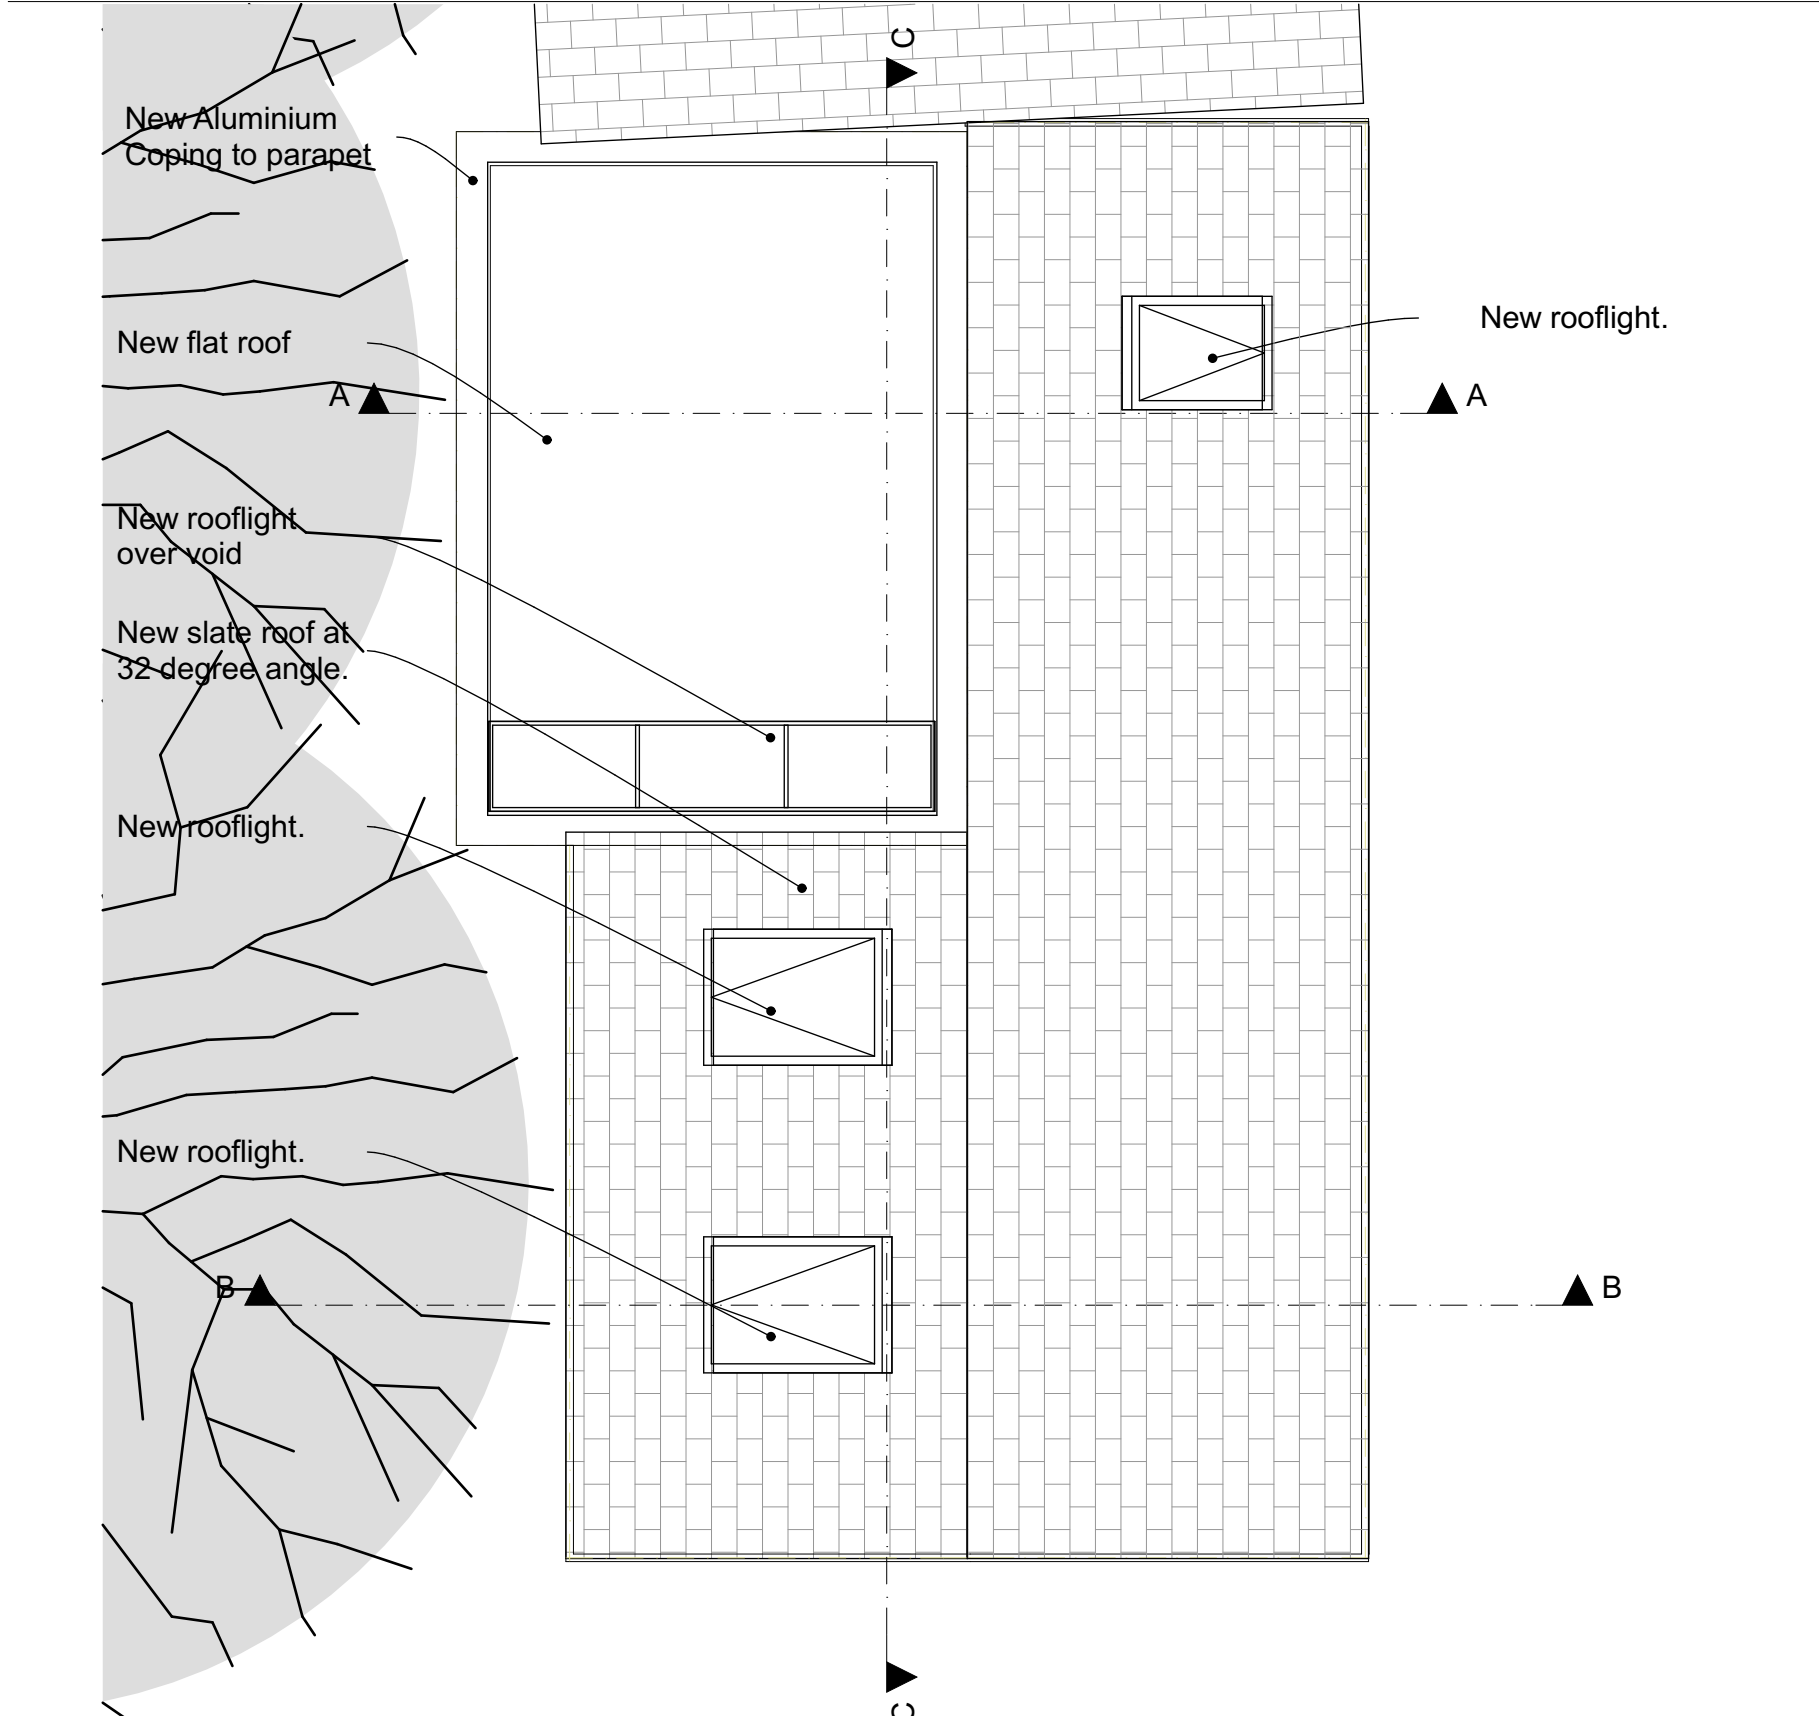

Proposed Roof Plan 1:50

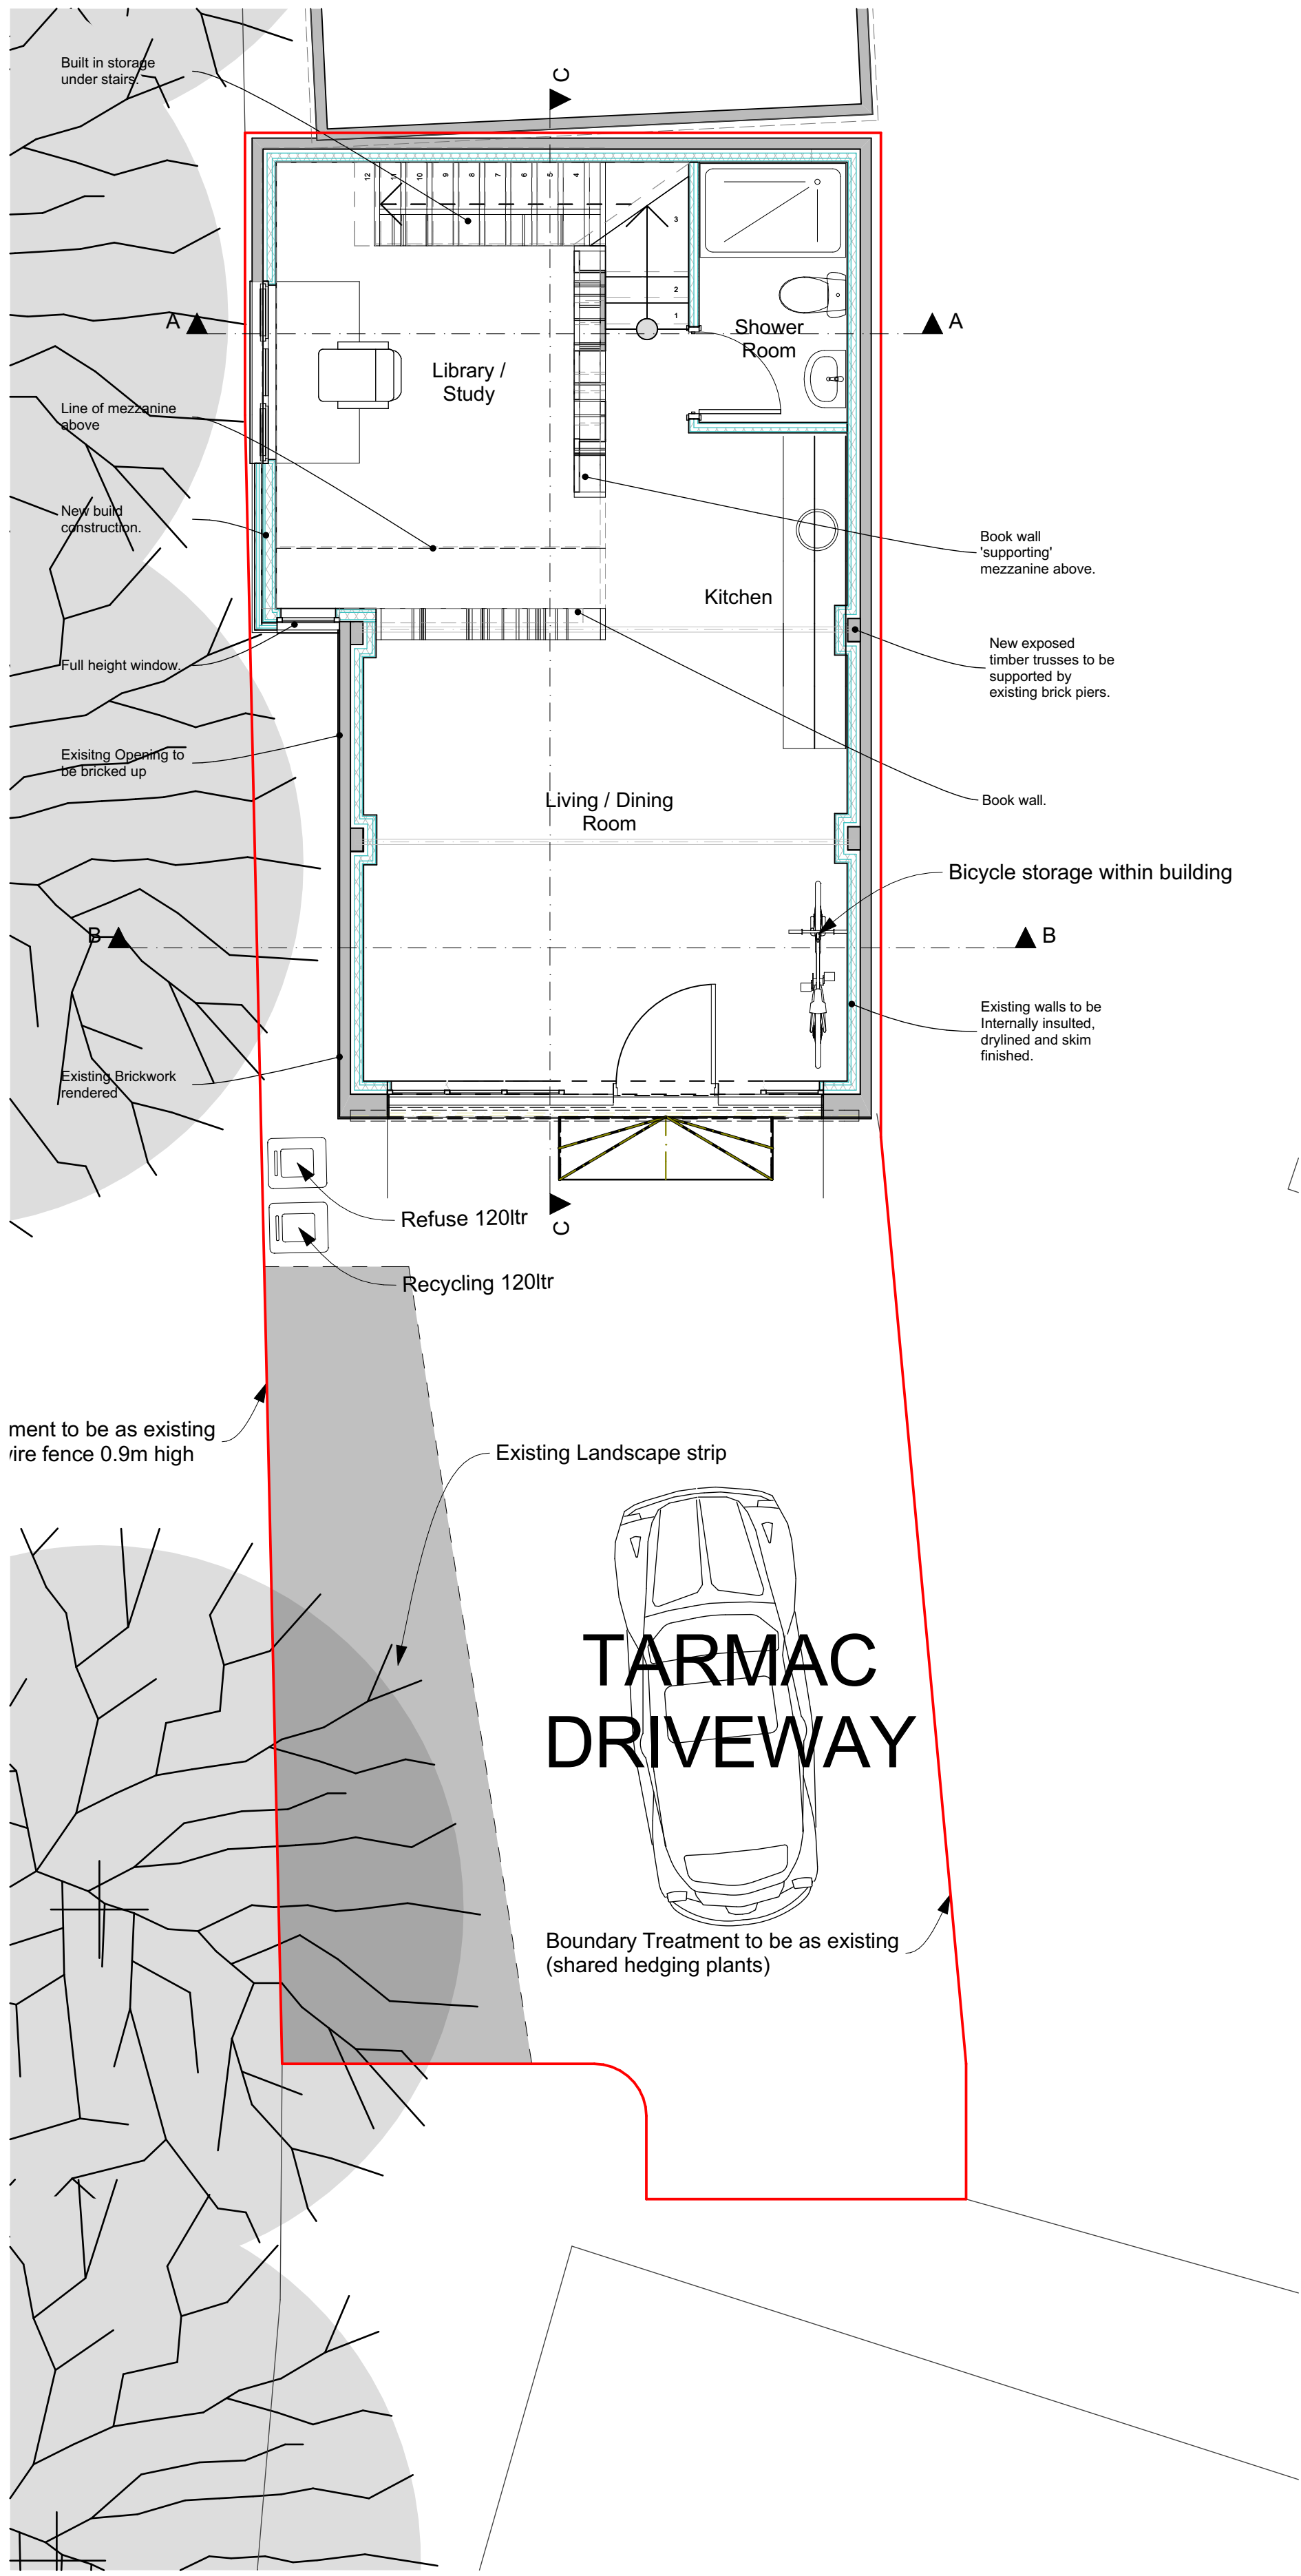

Proposed Ground Floor 1:50

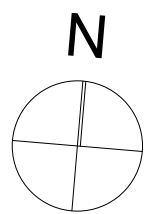

0 100mm @A1

Note: All dimensions to be checked on site by the contractor before fabrication and erection. Figured dimensions to be taken in preference to scaled dimensions. This drawing is the copyright of the architects and must not be reproduced or used without their express consent, except for the purposes of a planning application. Electronic issue of this drawing to be confirmed by paper hard copy only.

revisions & notes: A | 16.10.13 | SAB | Planning Application Submission

project: Dr McCormick
The Annex
Montgomery Road
Havant

drawing name: Proposed Plans & Elevations
status: Planning
date: October 2012
scale: 1:50 @ A1
drawn: NS

pwparchitects
61 South Street, Havant, Hampshire PO9 1BZ
t: 023 9248 2494
e: design@pwp-architects.com
f: 023 9248 1152
w: www.pwp-architects.com

Project No. **4998**
drawing No. **1201** rev **A**