


NOTES:


Dimensions to be checked on site before commencing work. Any discrepancies shall be reported to the architect immediately.

Do not scale from these drawings except for planning purposes. Use figured dimensions only.



Where applicable this drawing is to be read in conjunction with other consultants' drawings.

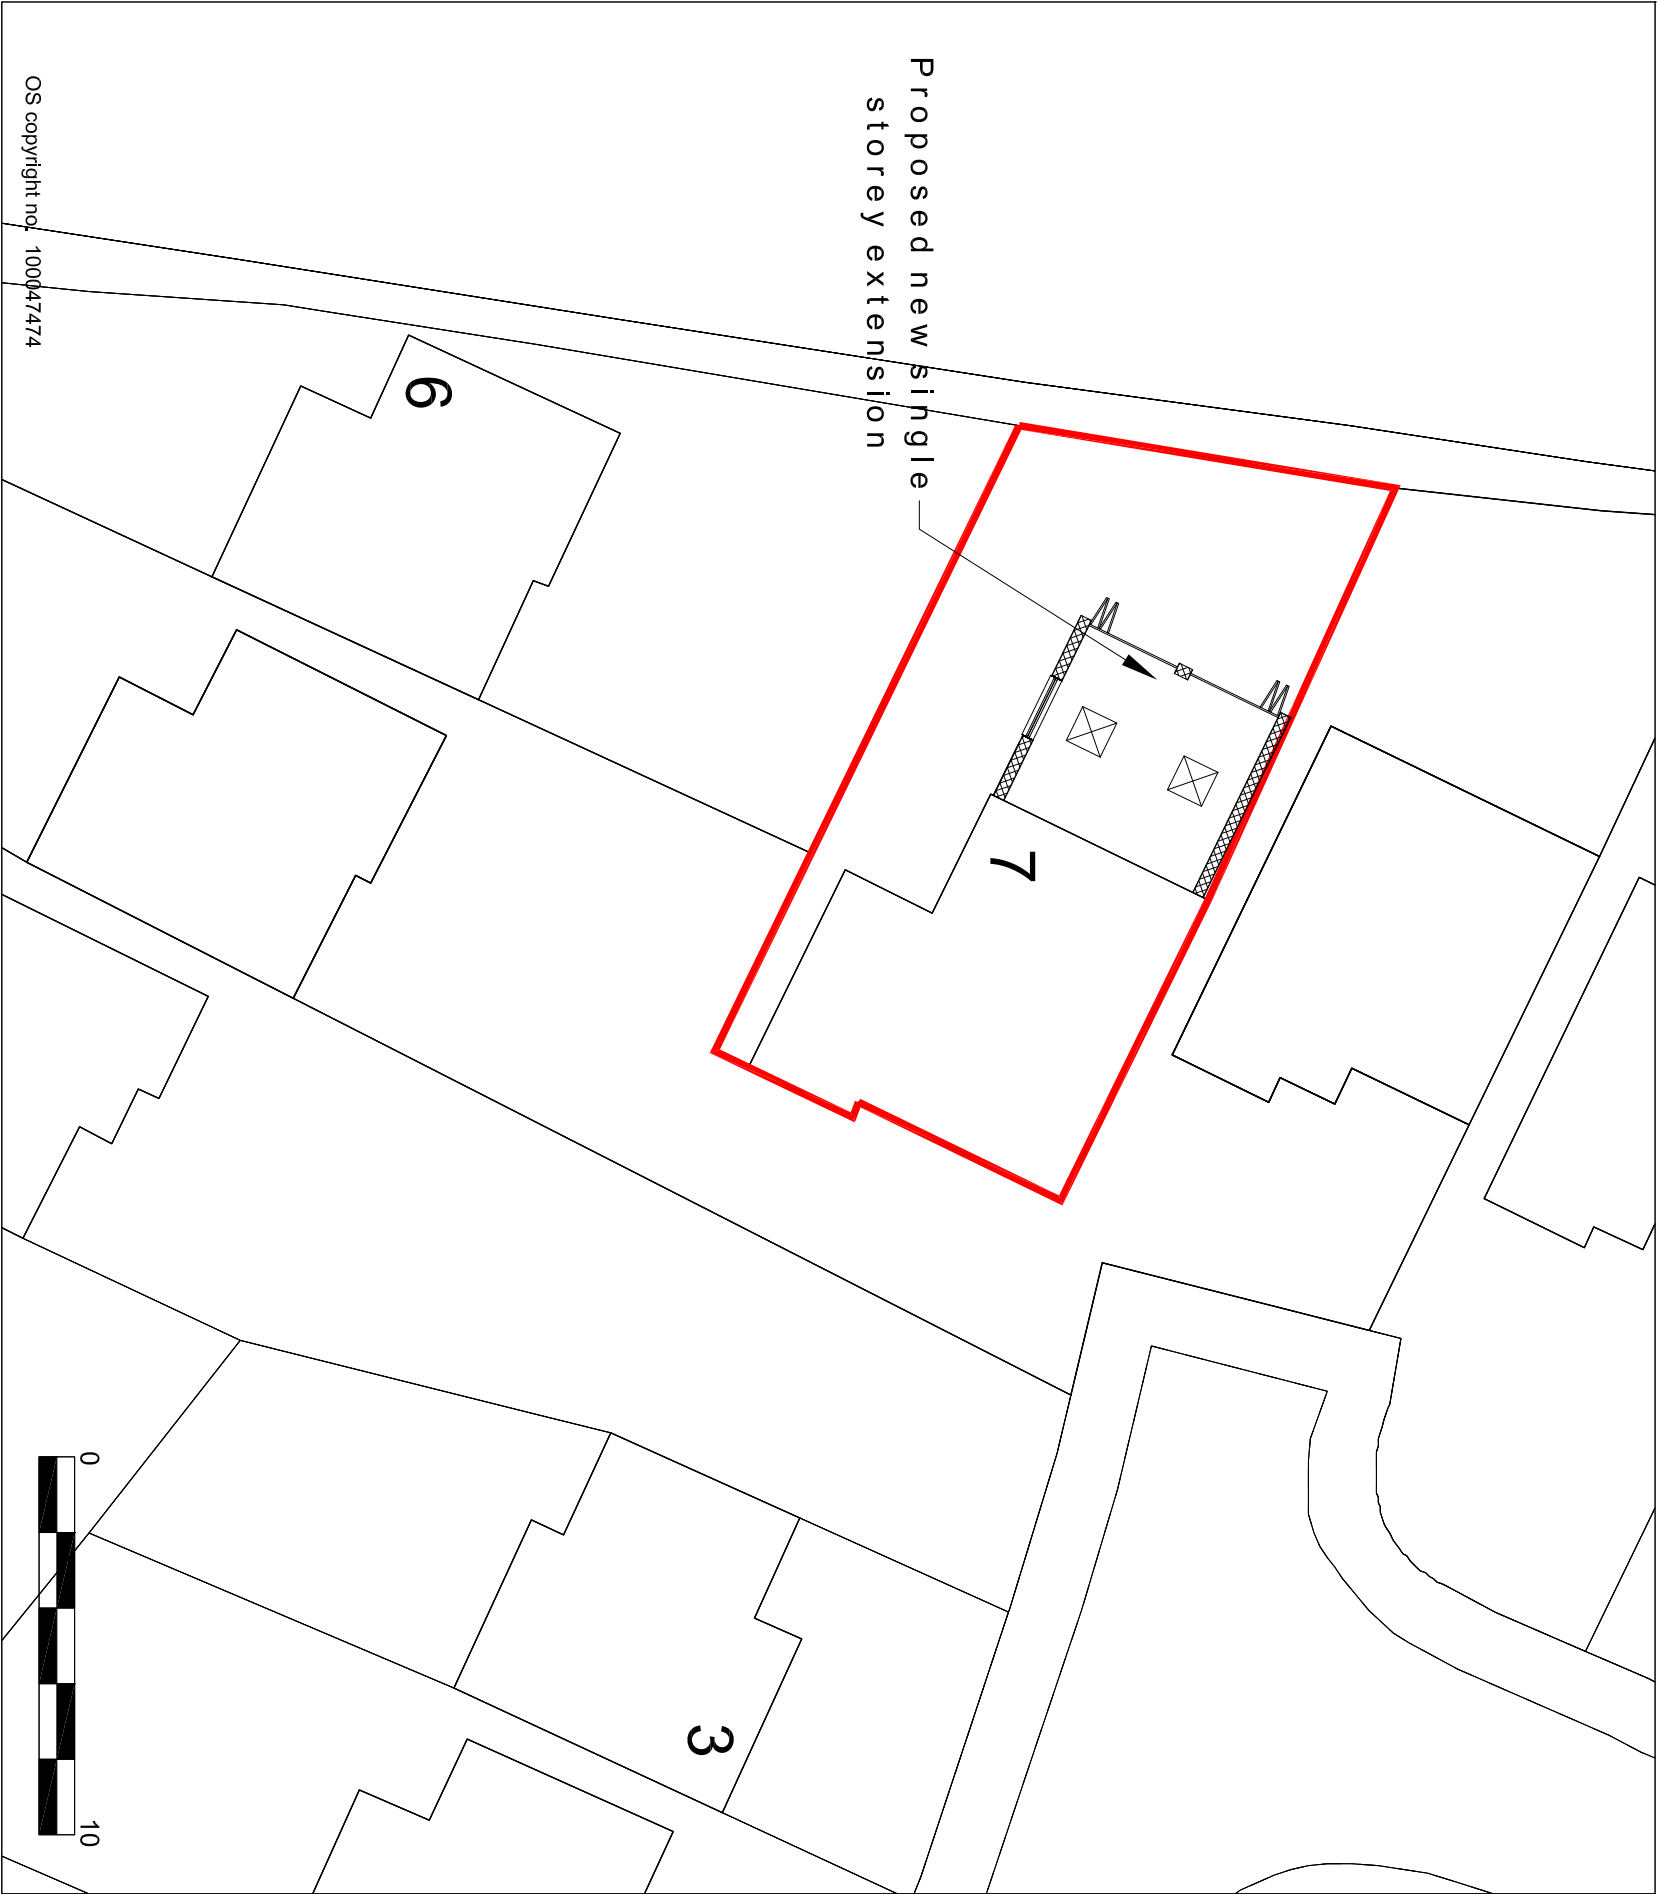

Proposed site plan scale 1:200

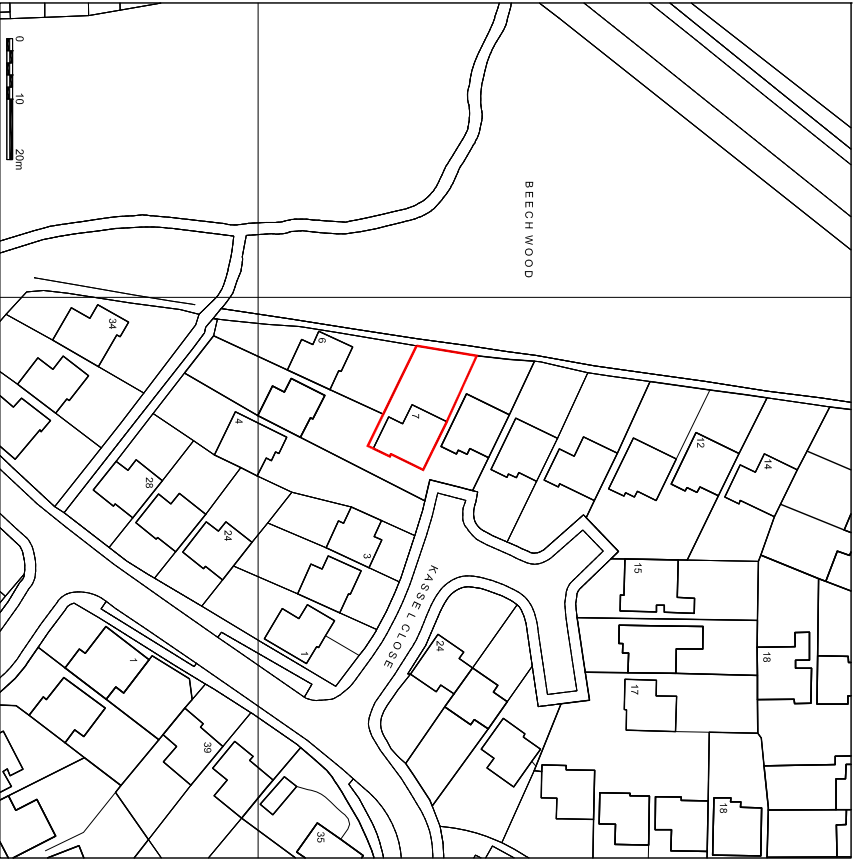

Location plan scale 1:1250

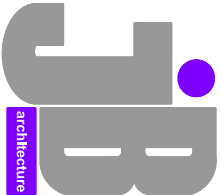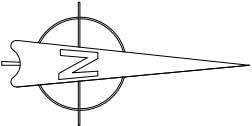

For
MR & MRS CLEMENTS

Project
PROPOSED REAR EXTENSION
AT 7 KASSEL CLOSE
WATERLOOVILLE
PO7 8QB

Title
SITE & LOCATION PLAN

Date	Drawn	Scale	Checked
JAN 2014	JB	1:200 & 1:1250	-
Job Number	Prefix	Drawing Number	Revision
CL/14	P	10	