



South Elevation 1:100



West Elevation 1:100



North Elevation 1:100



East Elevation 1:100

Note:
Do not Scale from this Drawing (except for planning approval).
All Dimensions relating to subcontractors or suppliers work must be checked and agreed between the main contractor and the sub-contractors and suppliers. Survey accurate of time of site attendance. Do not scale from printed drawings.

Levels are related to arbitrary datum points.
Tree species (where shown) should be treated with caution and expert identification is advised.

Although this is a digital survey the accuracy and amount of detail shown is only commensurate with the graphical scale of mapping as specified. Care should be exercised when working to larger scales.

Visible features in the vicinity of the boundaries, may not represent the extent of legally conveyed ownership.



Whilst every effort has been made to achieve accuracy on this plan, CRUCIAL clearance dimensions, levels and invert levels should be checked prior to design and construction.

Areas of dense undergrowth cannot be surveyed in detail, these areas will be shown in outline only.


ORDNANCE OVERLAY
Ordnance Survey, (c) Crown Copyright 2012. All rights reserved. Licence number 100020449

Ordnance Survey Overlay
National Grid 1:2500 (Accuracy data) Surveying tolerances:
Distances up to 200 metres ±1 in100m
Distances 200 to1,000 metres±2m
Distances over 1,000 metres ±1 in 500m


NORTH

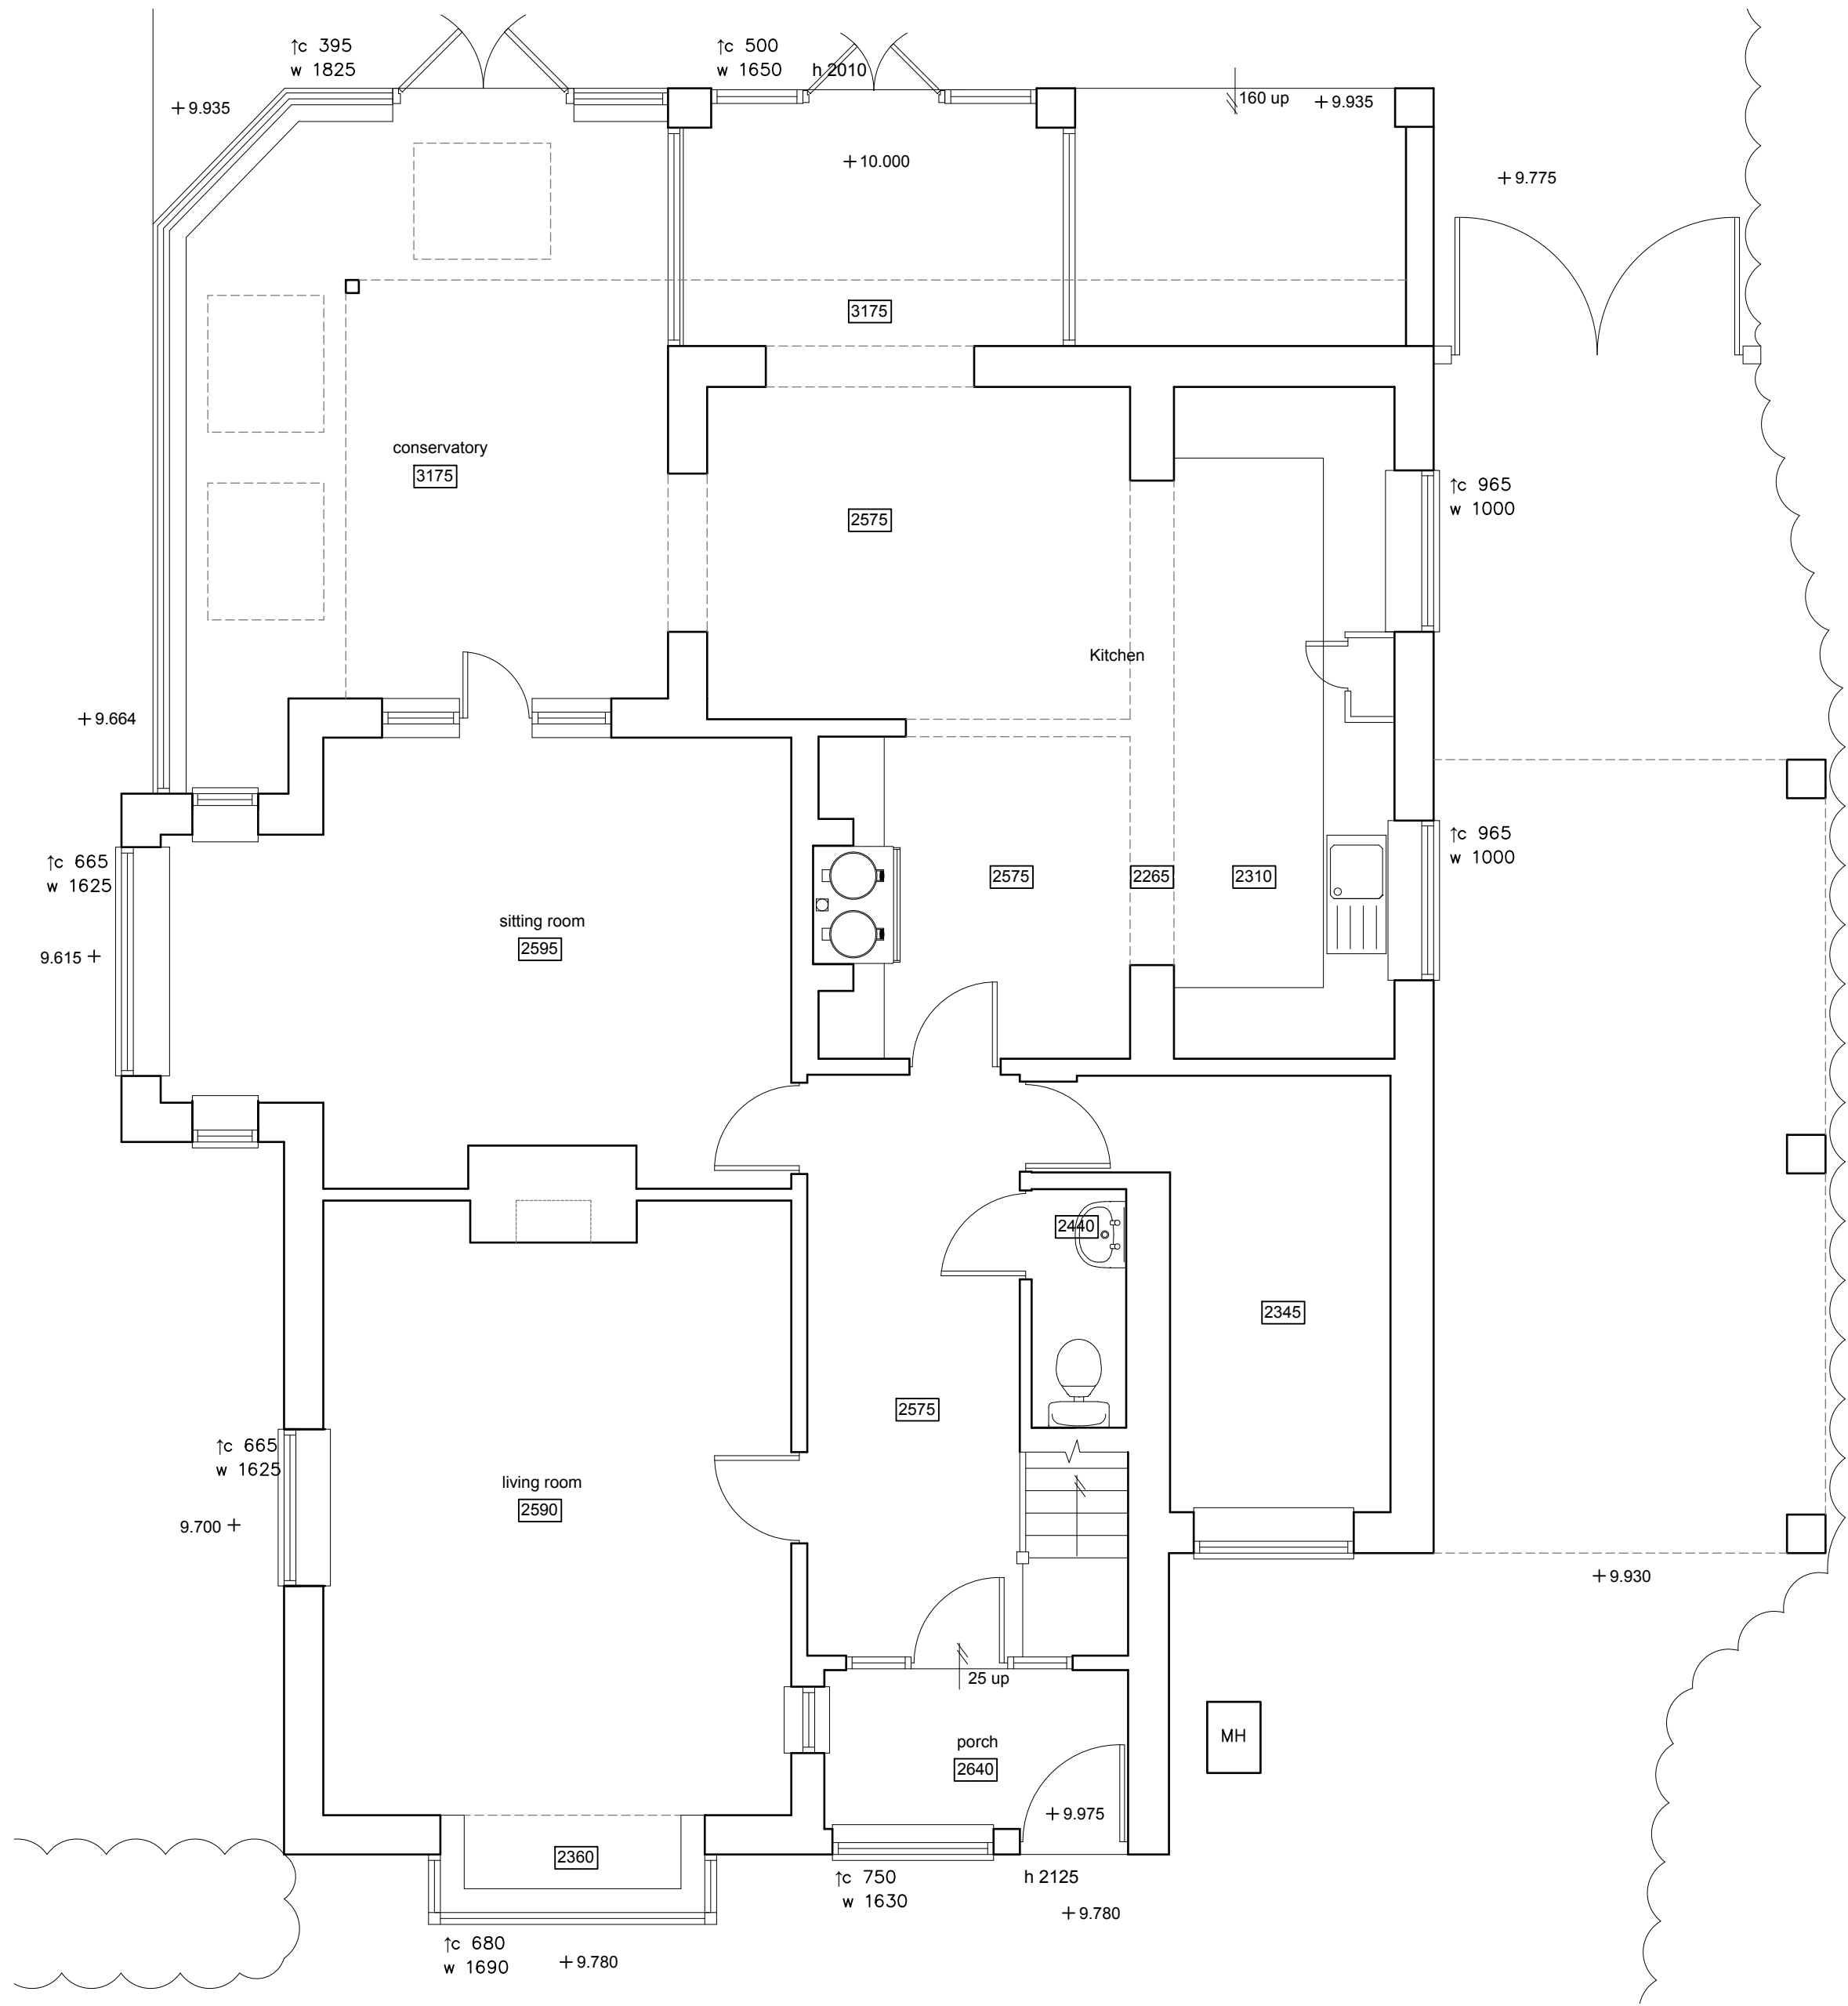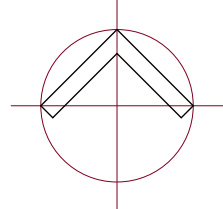

Ground Floor Plan 1:50

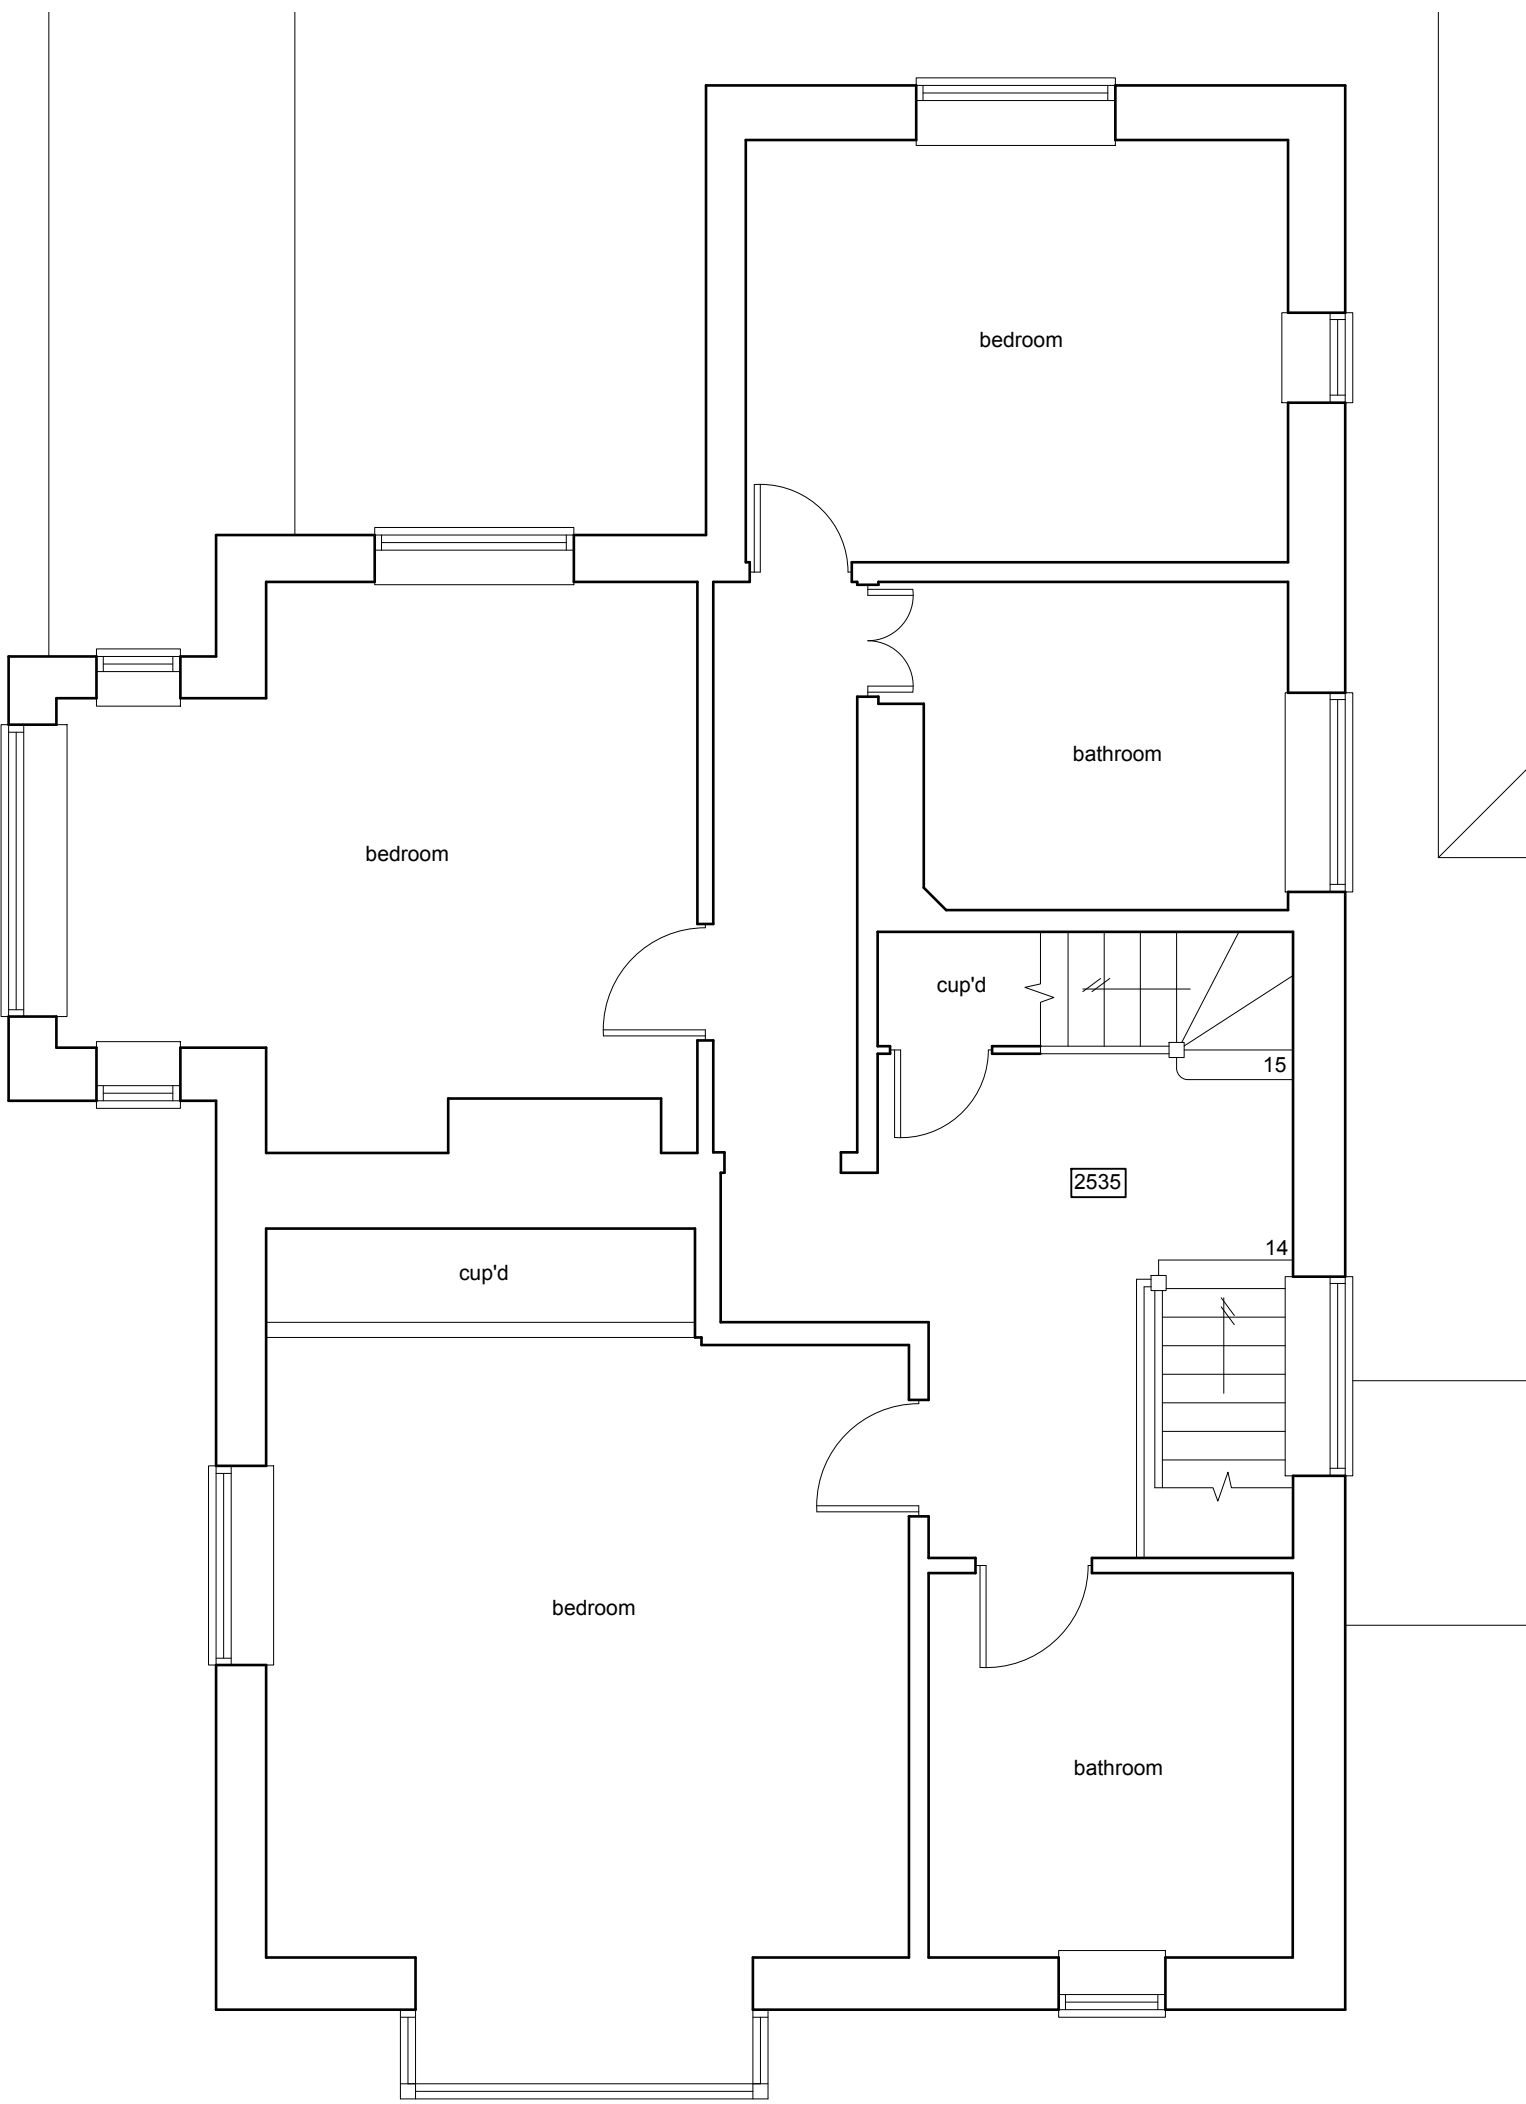

First Floor Plan 1:50

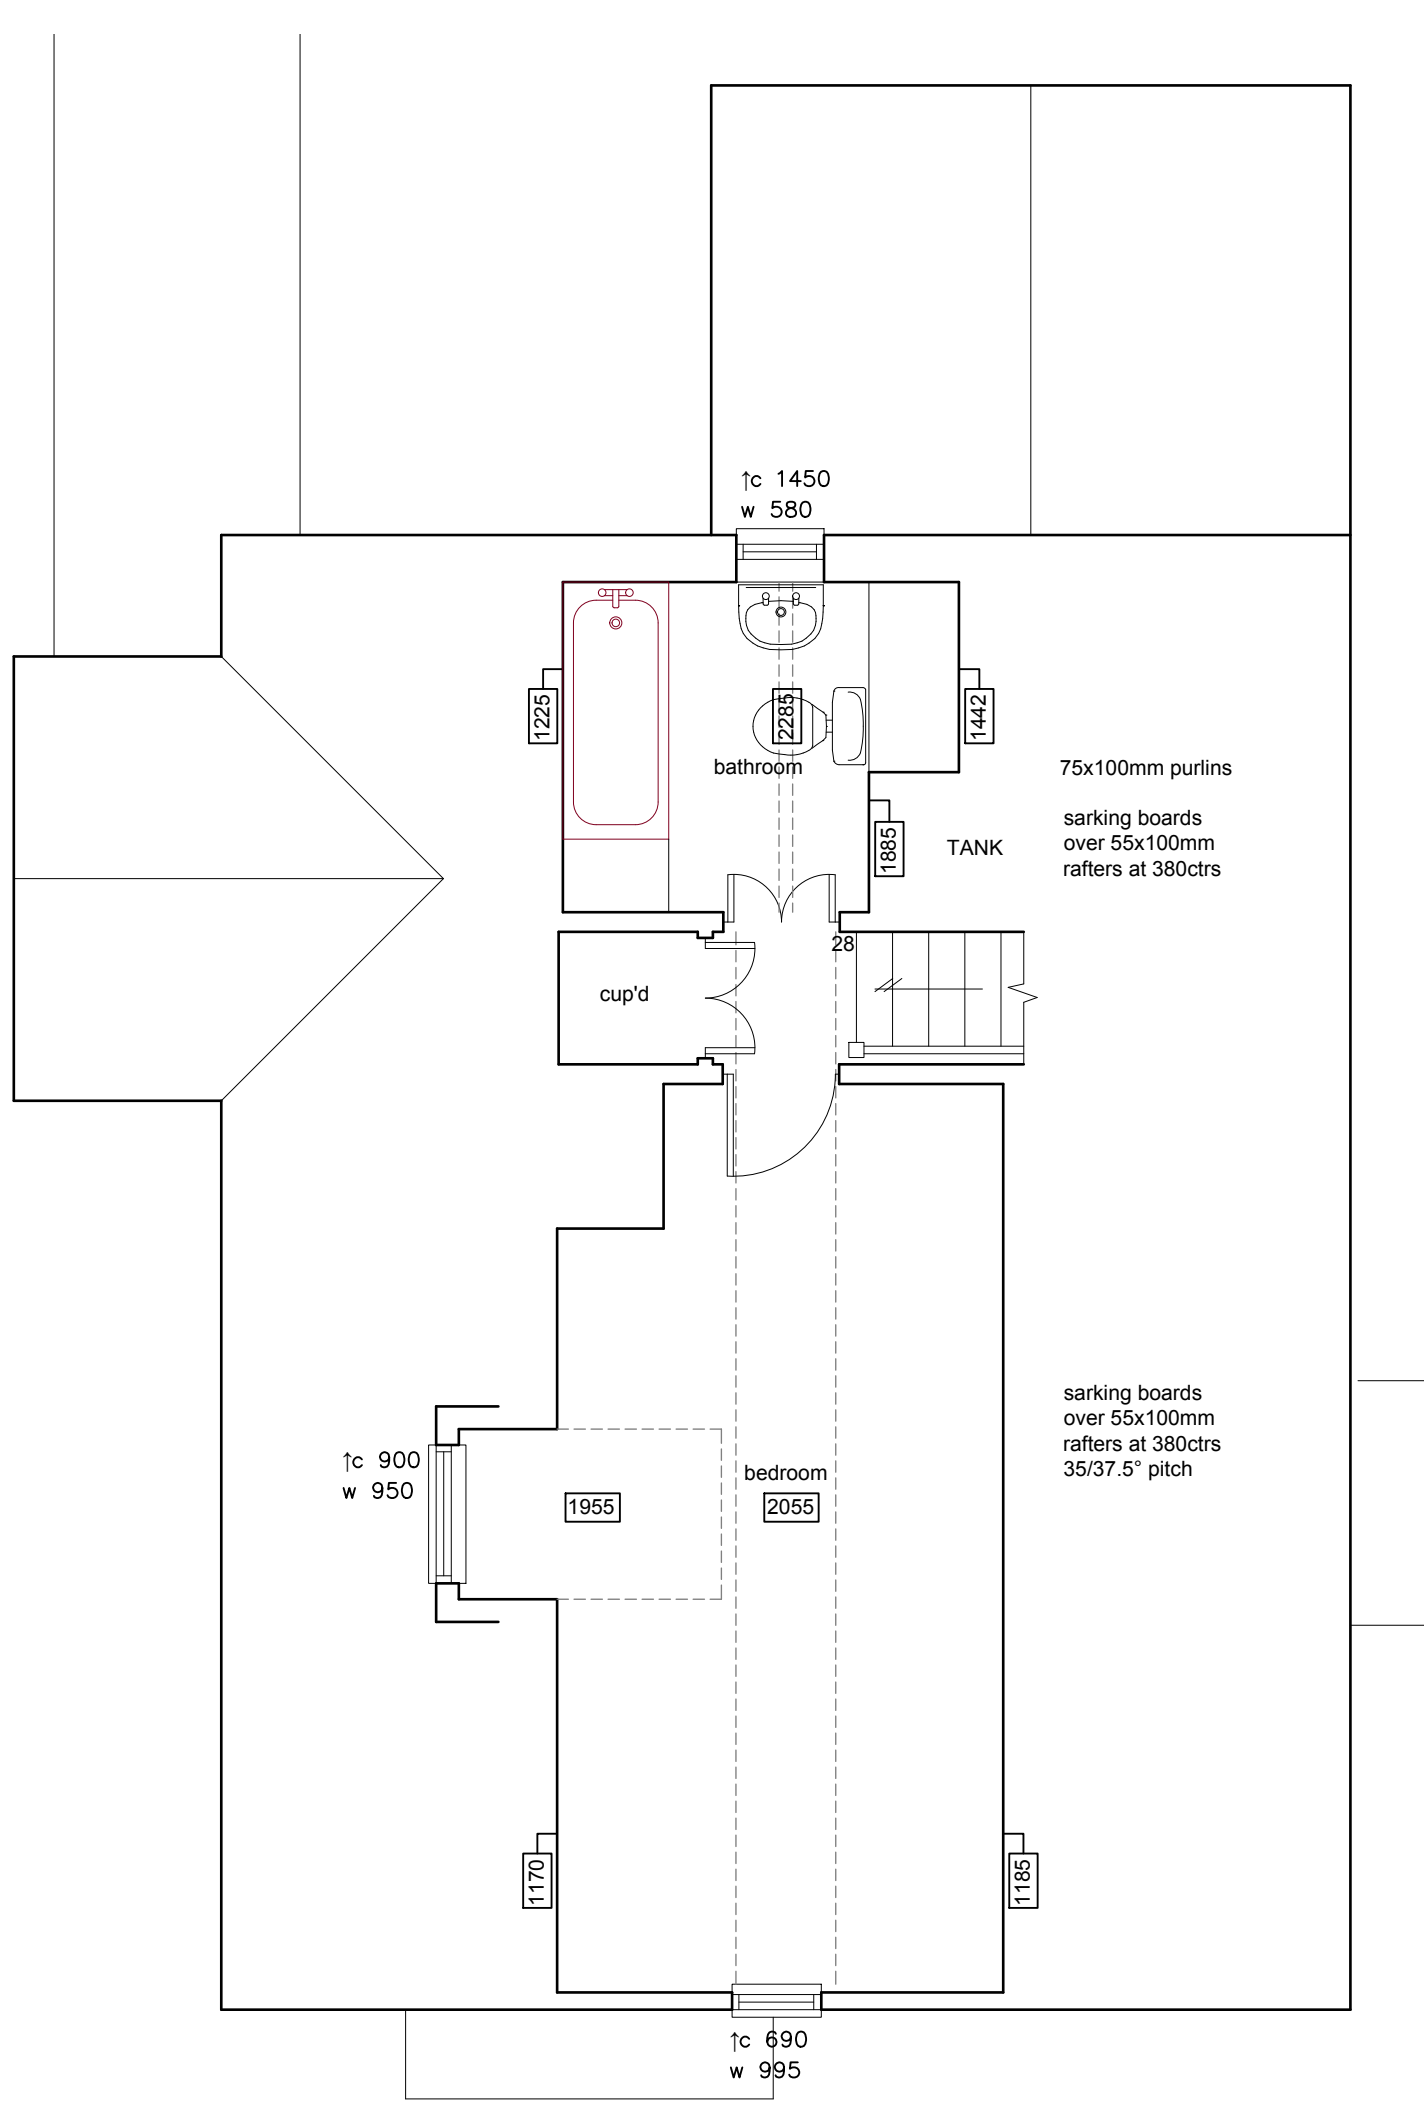

Second Floor Plan 1:50

medlams
measured
surveys
www.medlams-surveys.co.uk
bmedlam@medlams-surveys.co.uk
07717 205 388

project:65 The Boathouse, Warblington Rd,
Emsworth
client: R. Berry
title: MEASURED SURVEY
date: 5th 2013
job ref:S208
scale varies @A1
dwg no:EX 01 rev: