


Existing East Elevation

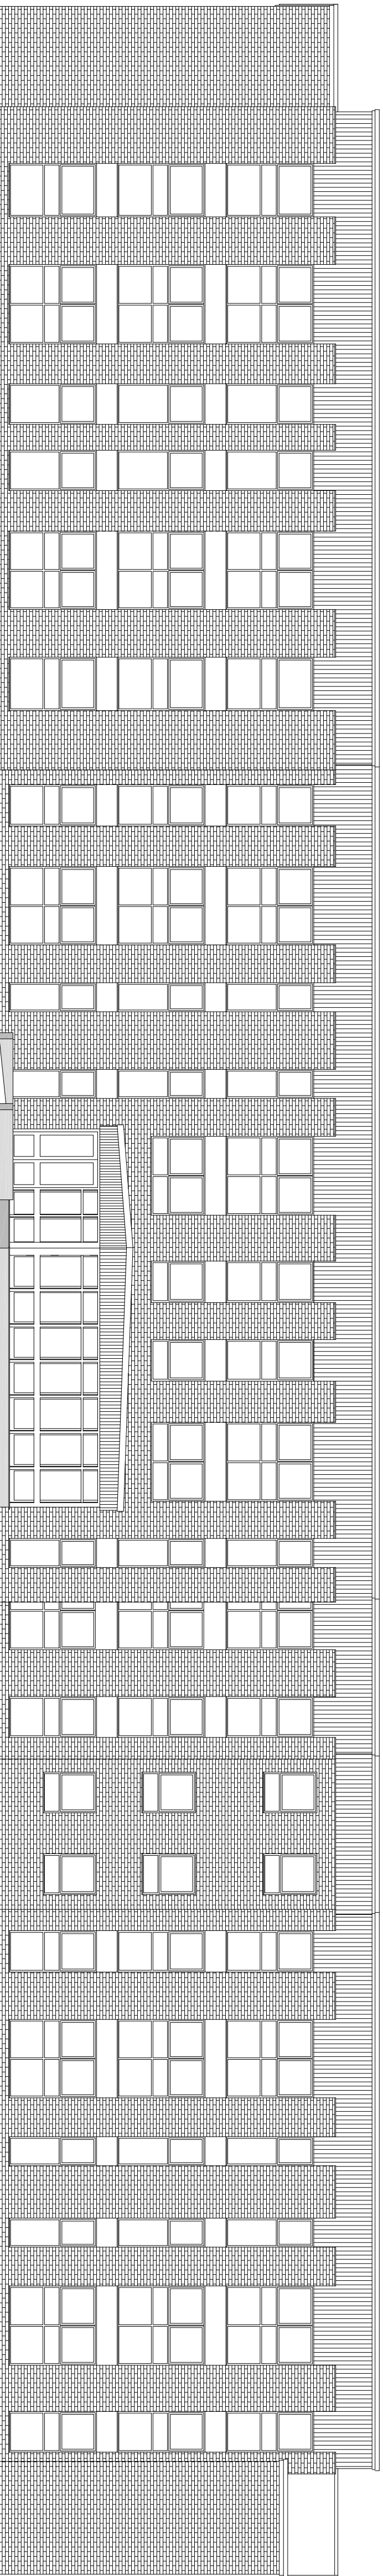

Proposed East Elevation

NOTES:

- 6 No. existing high level uPVC windows to be changed to a standard height matching style uPVC window, using Low E double glazed units.
- uPVC window, uPVC door to be cost rated from shower and bath rooms to bedrooms in the revised layout.

Dwg No: PRL177509		Prepared By: Date:	
DATE: Dec 2013			
SCALE: 1:100 @ A1			
DRAWN BY: ST			
CHECKED:	CLIENT: Peterborough City Council		
TITLE: EXISTING AND PROPOSED EAST ELEVATION			
PARKER TORRENTON			
COPYRIGHT: The copyright of this document lies with Parker Torrenton Limited. No use or copying of this document is permitted without the prior written consent of Parker Torrenton Limited. Other than for the purposes of copying for contract documentation and for AIA use.		Parker Torrenton Limited, Church Lane, Peterborough, PE1 1JG. Tel: 0233 2545 3719 Fax: 0233 2600 4688. Email: sales@parker-torren.com	
PLANNING			