


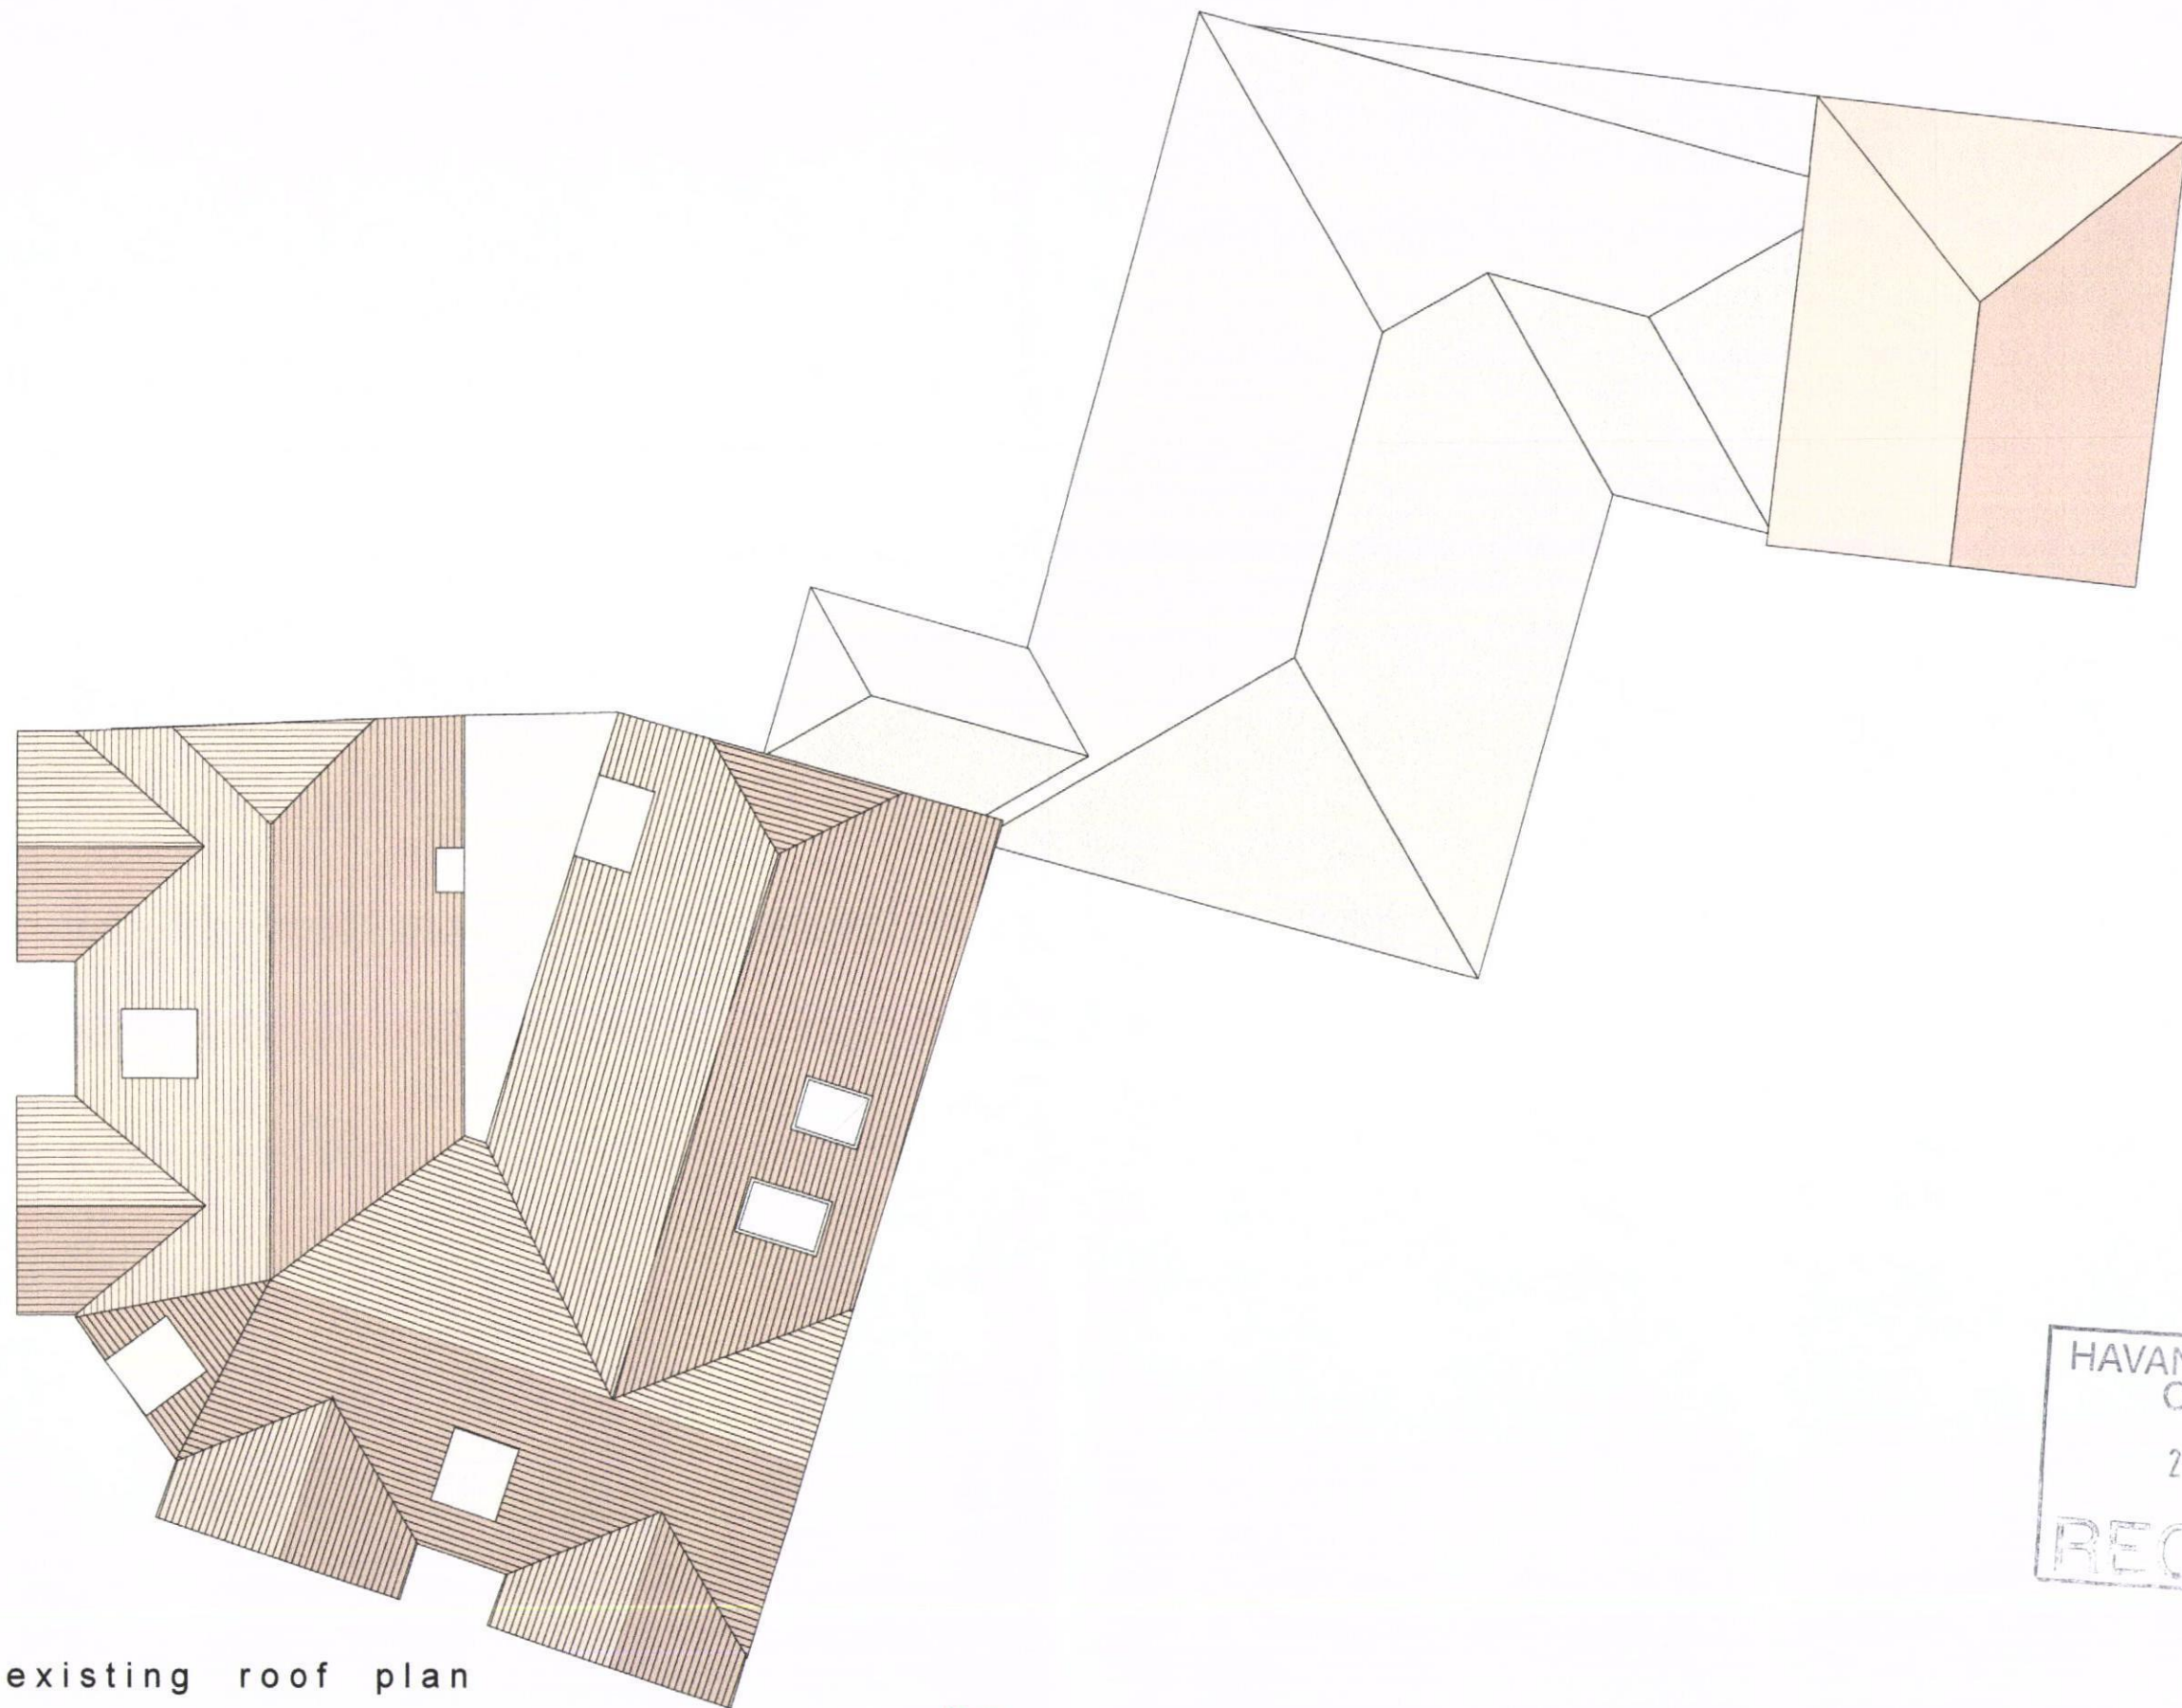

existing roof plan


Rev.	Note	Date:

Notes:

Do not scale from the drawing for other than planning purposes, all sizes to be confirmed on site before construction.

The copyright of this drawing is retained by Concept Design & Planning LLP.

The site drawing is reproduced under the limited licence of the Ordnance Survey and cannot be reproduced.

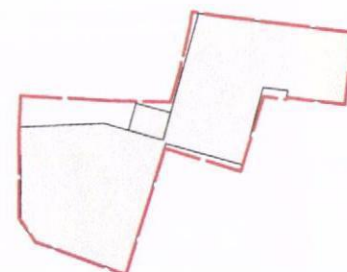

Project:	White Hart Pub, Havant	Drawn by:	RL
Drawing:	Existing Roof Plan	Checked by:	•
Drawing No:	C11/138.06	Revision:	•
Scale:	1:100 @ A3	Date:	Oct 2013



concept 
design & planning
t. 023 8033 1010
e. studio@conceptdp.co.uk
www.conceptdp.co.uk