



NOTES


1. This drawing is the copyright of Project Architect and may not be copied, altered or reproduced in any way whatsoever neither passed to a third party without their written authority.
2. Dimensions to be checked on site prior to commencing any works. Any discrepnices should be reported to the project Architect immediately.
3. Scale
4. If in doubt ask.

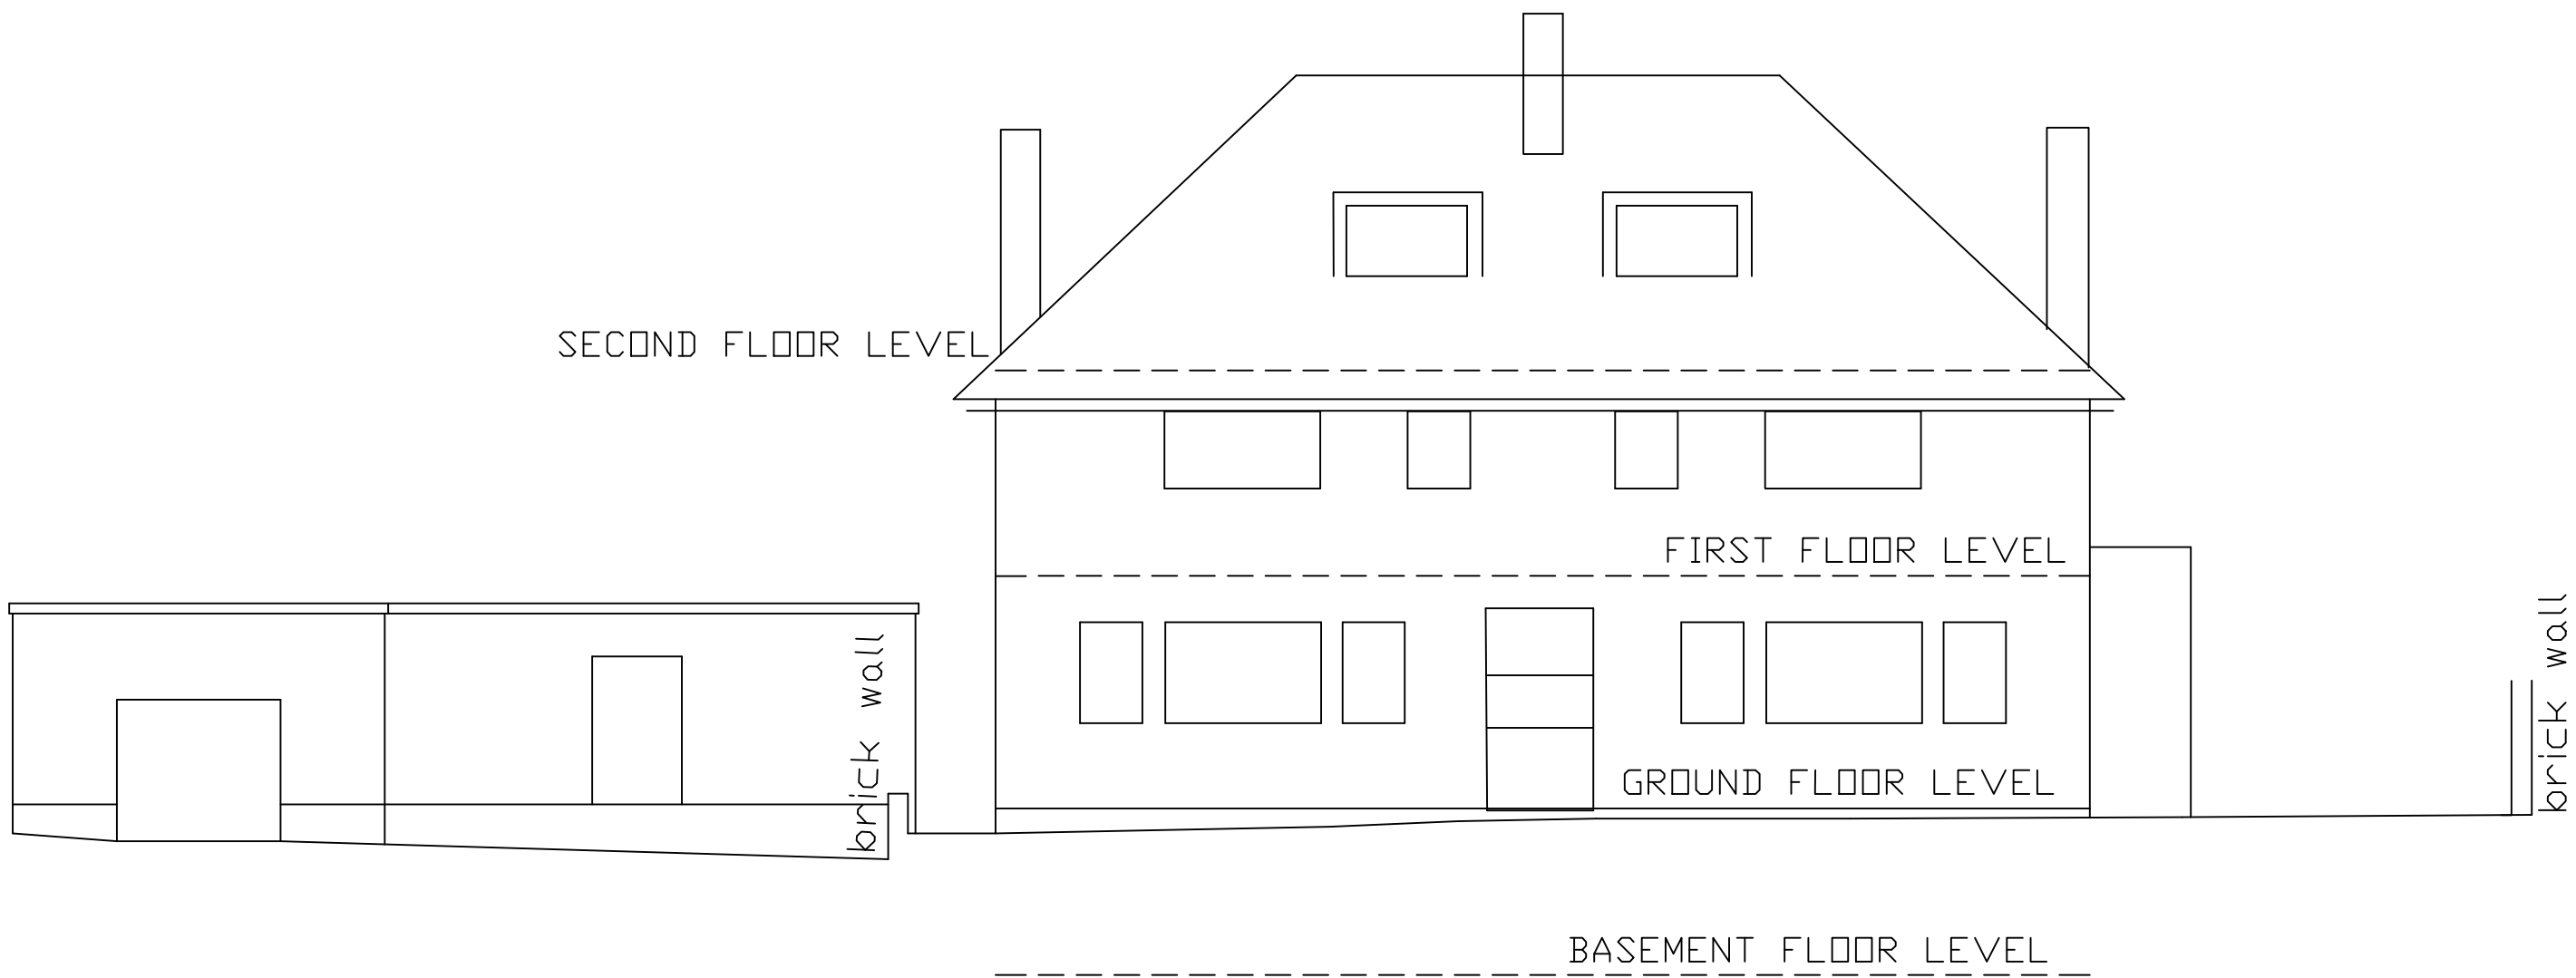


Datum 0.00m
East Elevation

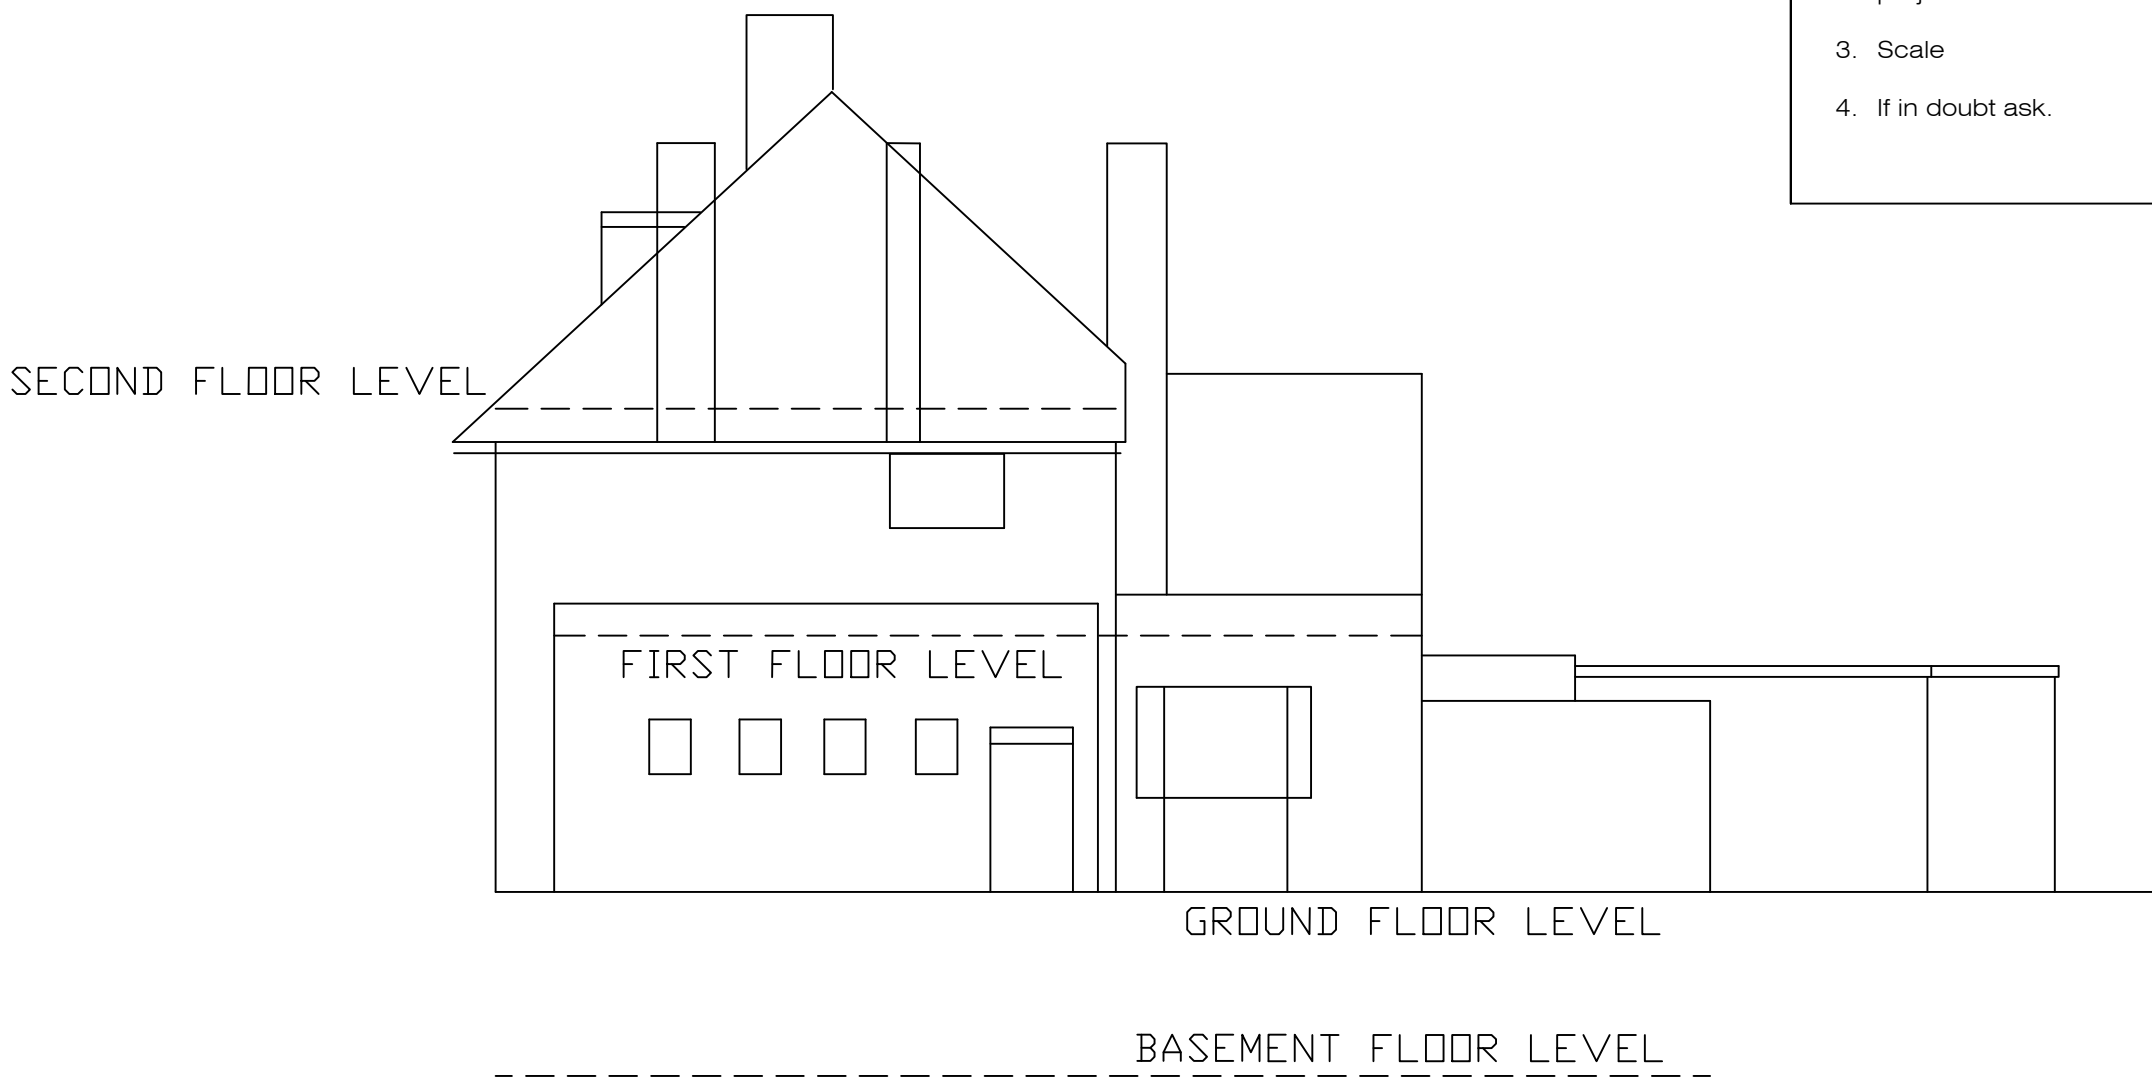

Datum 0.00m
North Elevation

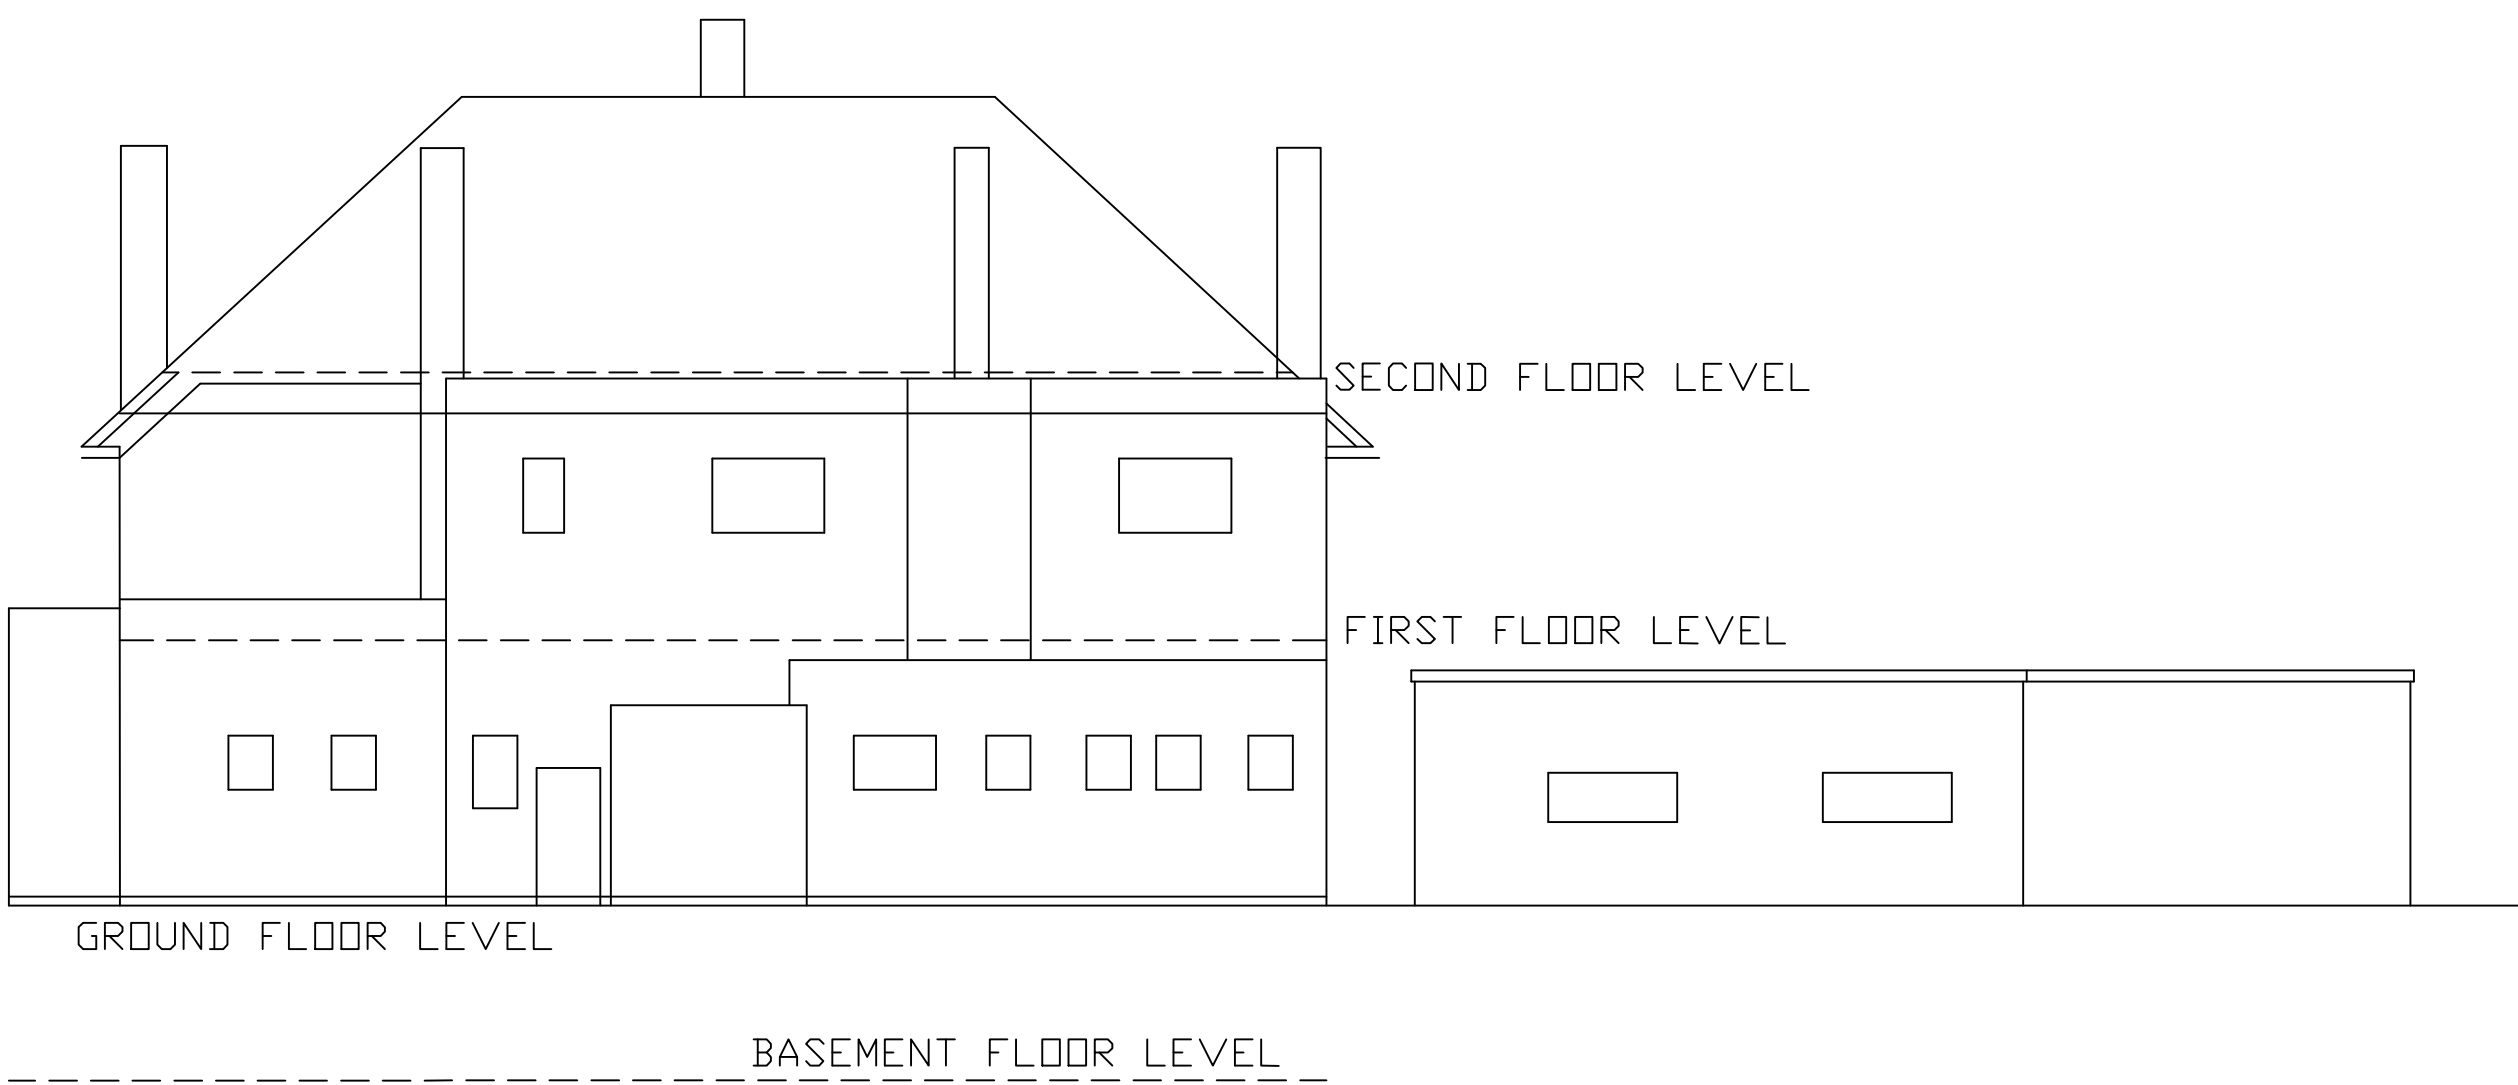


Datum 0.00m
West Elevation

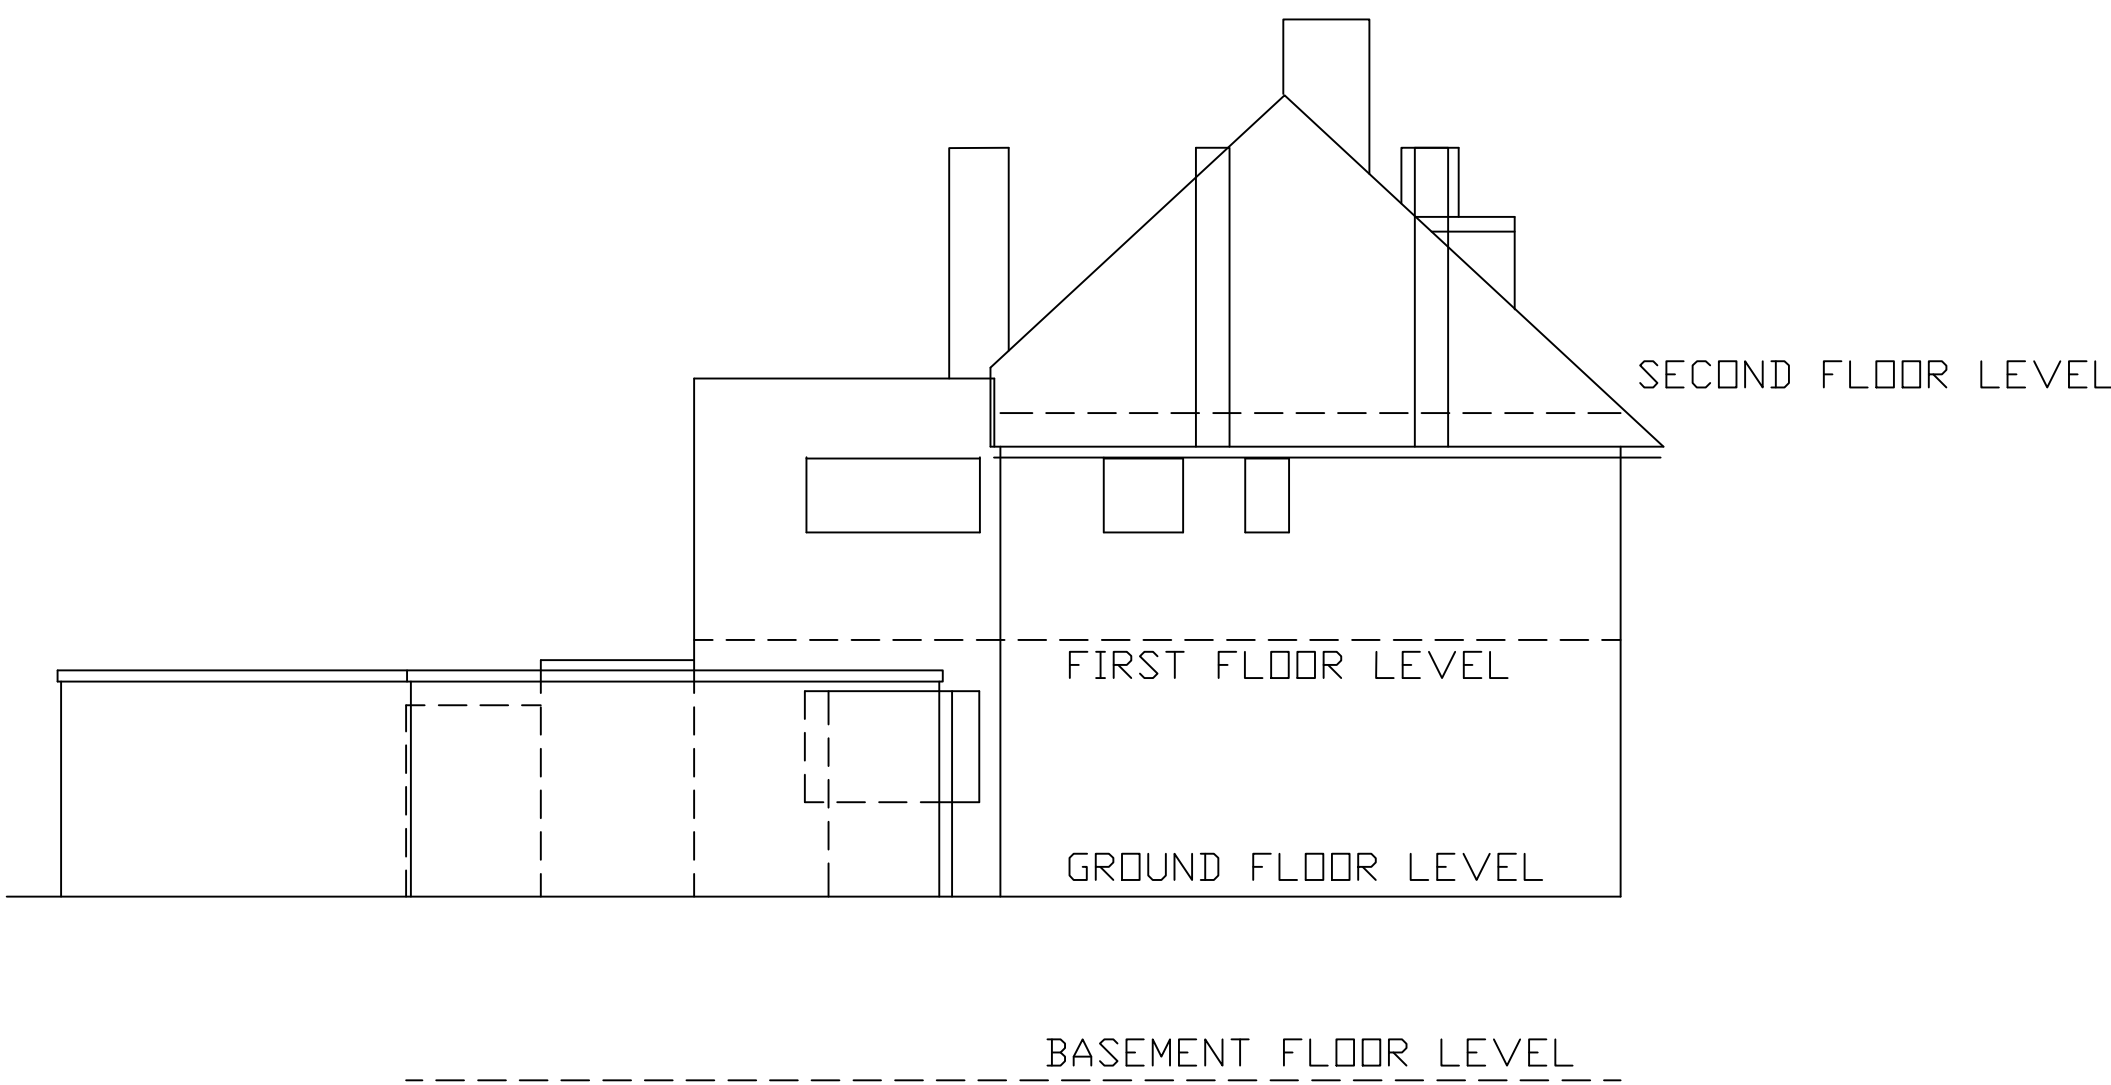

Datum 0.00m
South Elevation

SCALE BAR

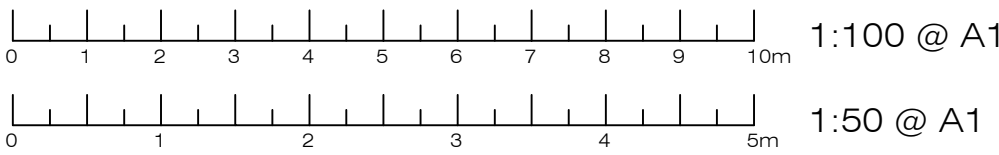

REVISIONS
A 15/07/13 ISSUED FOR APPROVAL

PROJECT
PROPOSED RE-DEVELOPMENT
AT LEOPARD INN
LONDON ROAD
PURBROOK
HAMPSHIRE

DRG. TITLE
EXISTING ELEVATIONS

DRAWN PBM	SCALE 1:100	DATE AUG 2013
--------------	----------------	------------------

CLIENT
GOODWILL HOMES LTD

DRG No. 02	REVISIONS REV. A
---------------	---------------------