
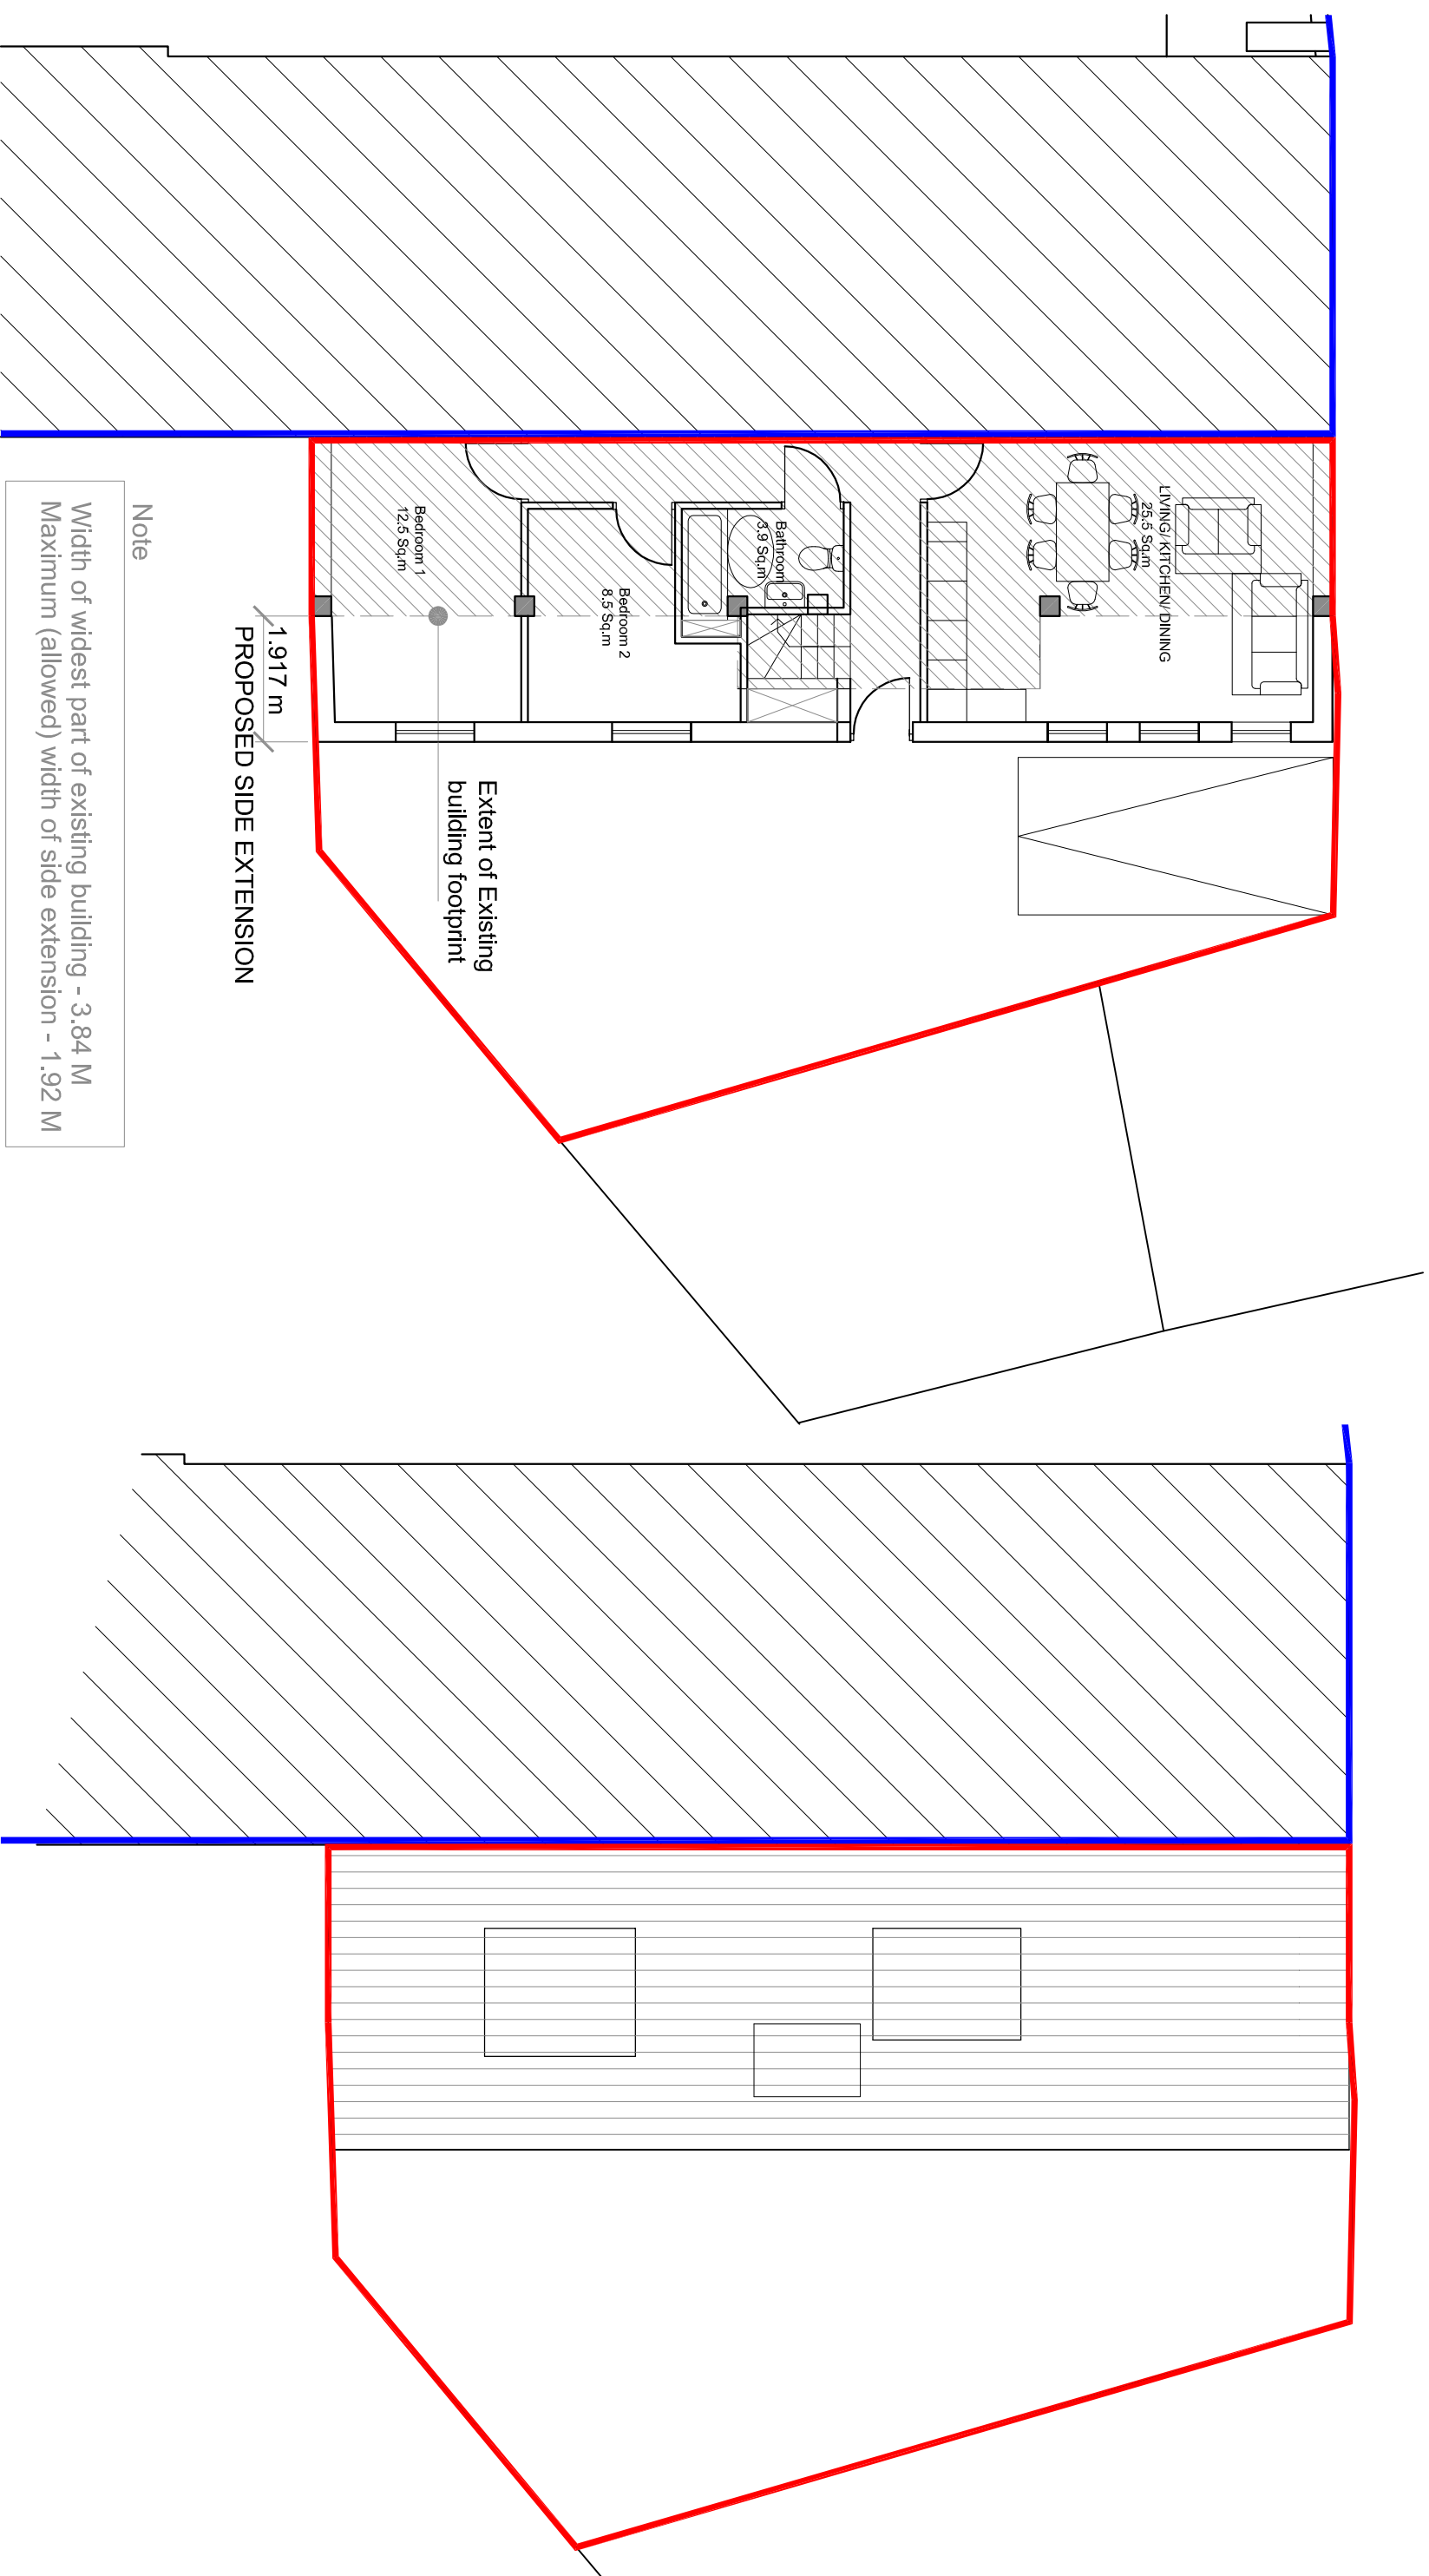


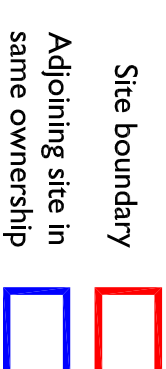

PROPOSED ROOF PLAN

Revision	Description	Date	Project 26, West Field Avenue, Hayling Island, Hampshire, PO11 9AG		
			Drawing Name Proposed Ground Floor and Roof Plans		
			Suburban Studios www.suburbanstudios.co.uk COOMBE FARM, CR0 5HL 020-8654-2310 info@suburbanstudios.co.uk Job No 080408 Date 11.09.13 Drawing Number AP 001 Rev -- Scale 1:100@A3 Drawn: PL Checked: GSW		
			DO NOT SCALE FROM THIS DRAWING. Any drawing errors or divergences should be brought to the attention of SubUrban Studios at the address shown.		