




Existing Front Elevation

1 : 100

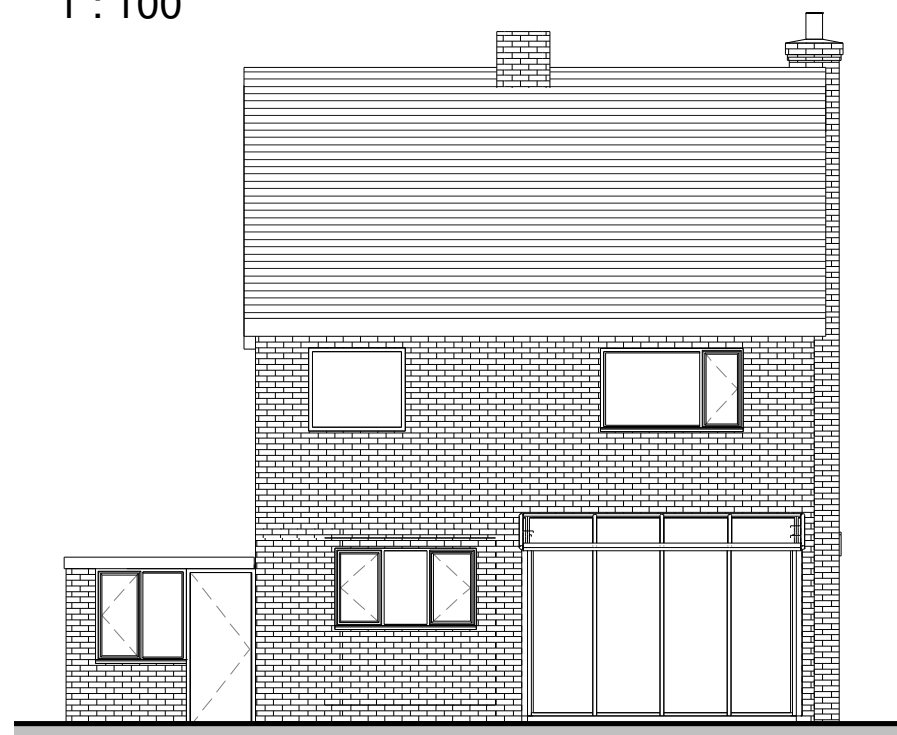

Existing Rear Elevation

1 : 100





Existing LHS Elevations

1 : 100



Existing RHS Elevation

1 : 100

  

Your Home Plans

Tel: 0800 6127 664
www.yourhomeplans.co.uk

No.	Description	Date

Mr D Parsons
8 Bramley Close
Waterlooville
Hampshire
PO7 7SU

Existing Elevations

Project number 8BRA-14
Date 27th March 2014
Drawn by June Grinstead
Checked by JEG

A101

Scale 1 : 100