



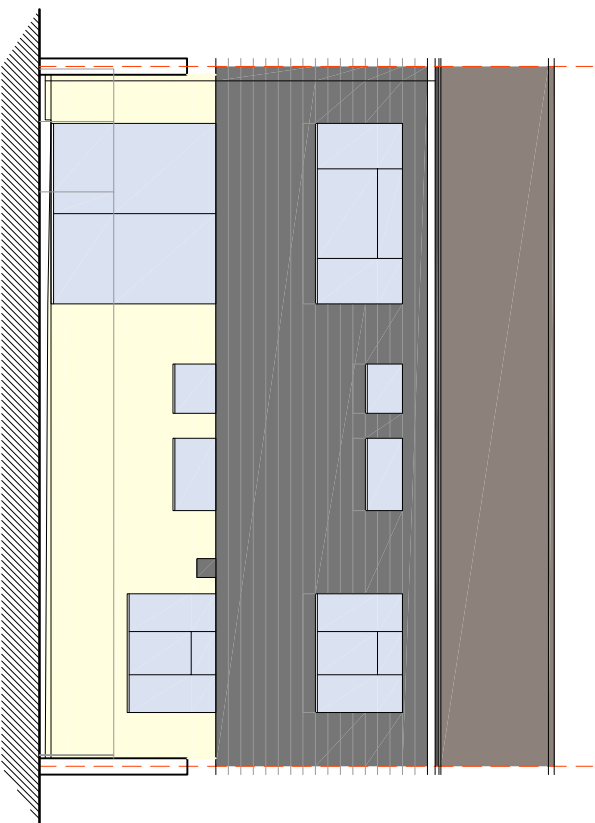

Existing west (rear) elevation

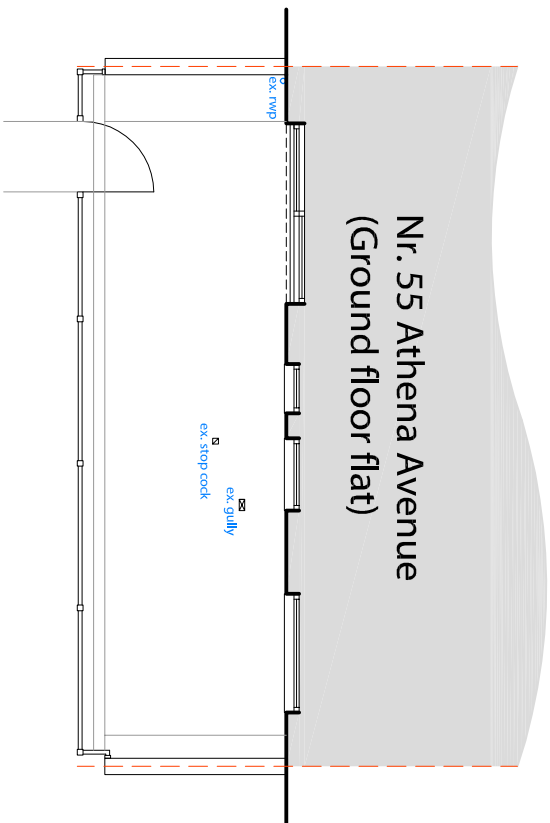

Existing rear garden plan/partial site plan



157 and 58 Athena Avenue



'55 Athena Avenue' (ground floor flat)
'56 Athena Avenue' (first floor flat over)




'53 and '54 Athena Avenue'

© THE STEVEN BARLOW PARTNERSHIP (UK) 2014

studio

TSBP architecture

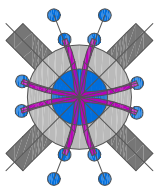

The Steven Barlow Partnership

81 Manor Road Kingston Portsmouth Hampshire PO1 5LB United Kingdom

+44(0)800 756 9776

www.tsbp-architecture.co.uk info@tsbp-architecture.co.uk

Chartered Institute of Architectural Technologists Registered Practice - Principal: Steven V. Barlow MCIAT

disclosure

The drawing is protected by copyright of THE STEVEN BARLOW PARTNERSHIP under the Copyright, Designs and Patents Act 1988 and the reproduction or use of any form without prior written consent from THE STEVEN BARLOW PARTNERSHIP will be an infringement of copyright.

Only the original drawing should be relied on. This is able to distort in transmission to the web. Do not scale off this drawing in any event except for planning application purposes. Figures and dimensions must be used in double context. THE STEVEN BARLOW PARTNERSHIP.

Contractor to check and verify all levels, datum's and dimensions on site and shall report any discrepancies or omissions to THE STEVEN BARLOW PARTNERSHIP prior to commencement of work and during construction phase. This drawing is to be read and understood in conjunction with structural, mechanical, electrical and/or any other consultants documentation as may be applicable to the project prior to the commencement of work and it's duration.

This drawing including notes has been prepared and produced for the client named for the project detailed and solely for the purposes indicated and is not intended for use by any other person or for any other purpose.

Figure 1 is a map of the study area. It shows a scale bar from 0 to 4 km and a north arrow. The study site is marked with a red square. The map also shows the location of the study site (red square) and the location of the study site (red square).

Mr. SIMON HOLDER.
client

client

project
Erection of new lean-to conservatory,
55 Athena Avenue, Waterlooville. PO7 8AF.

drawing title

Existing Rear Garden Plan/
Partial Site Plan/West Elevation

date	work stage	project	drawing number	revision
------	------------	---------	----------------	----------

DI MANCI 12014

01 MARCH 2014
scale 1:100
paper size A3
E.0425.001

revision/s
01

status/purpose

planning/building regulations